


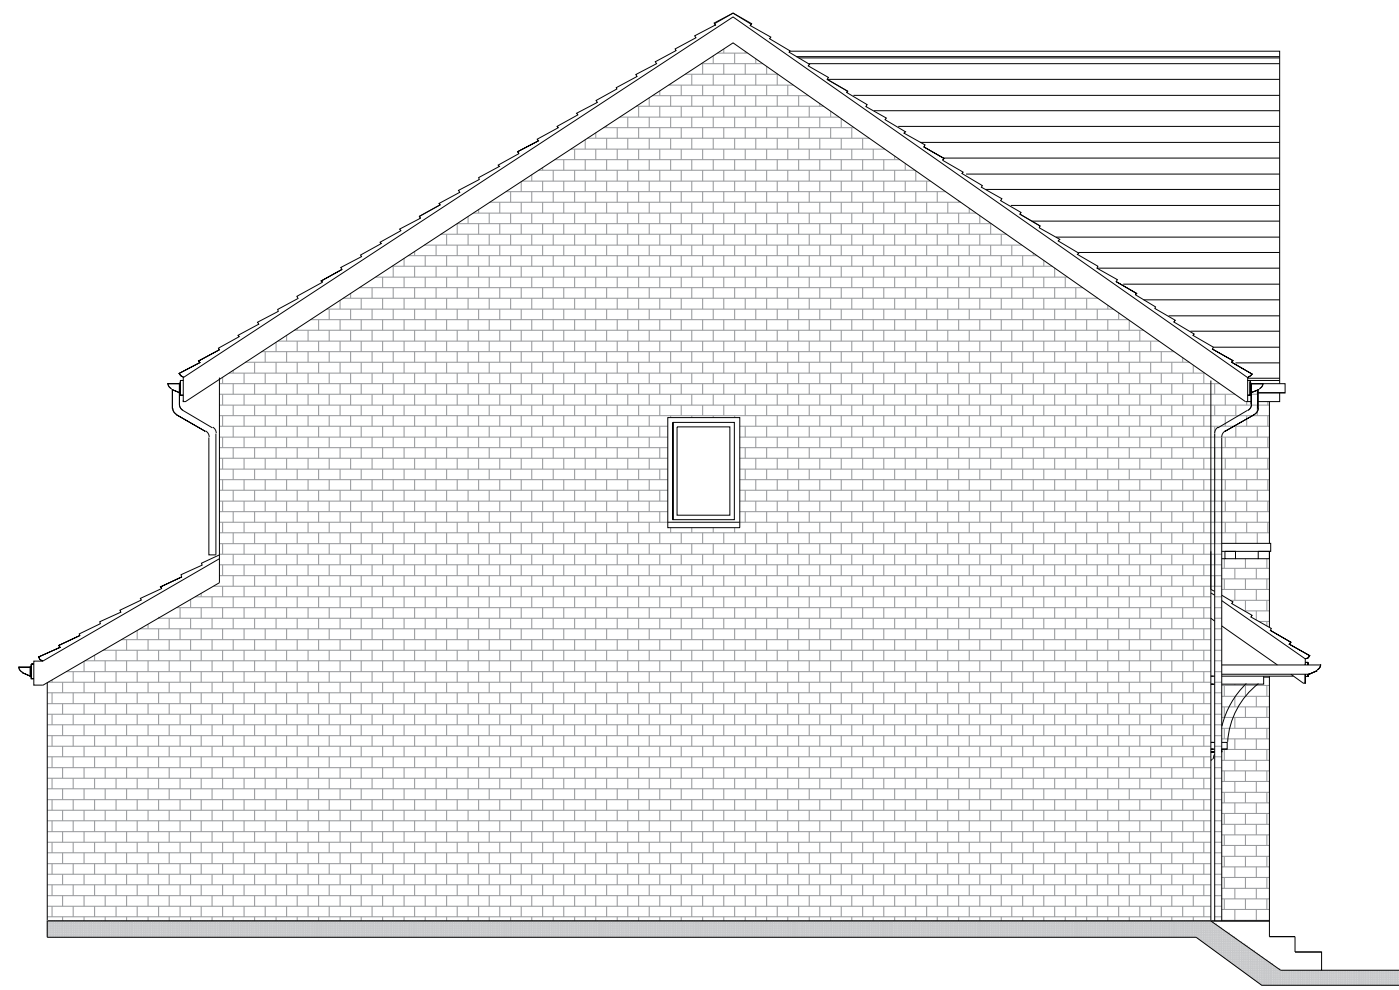


Existing Side Elevation




Existing Rear Elevation



Existing Front Elevation

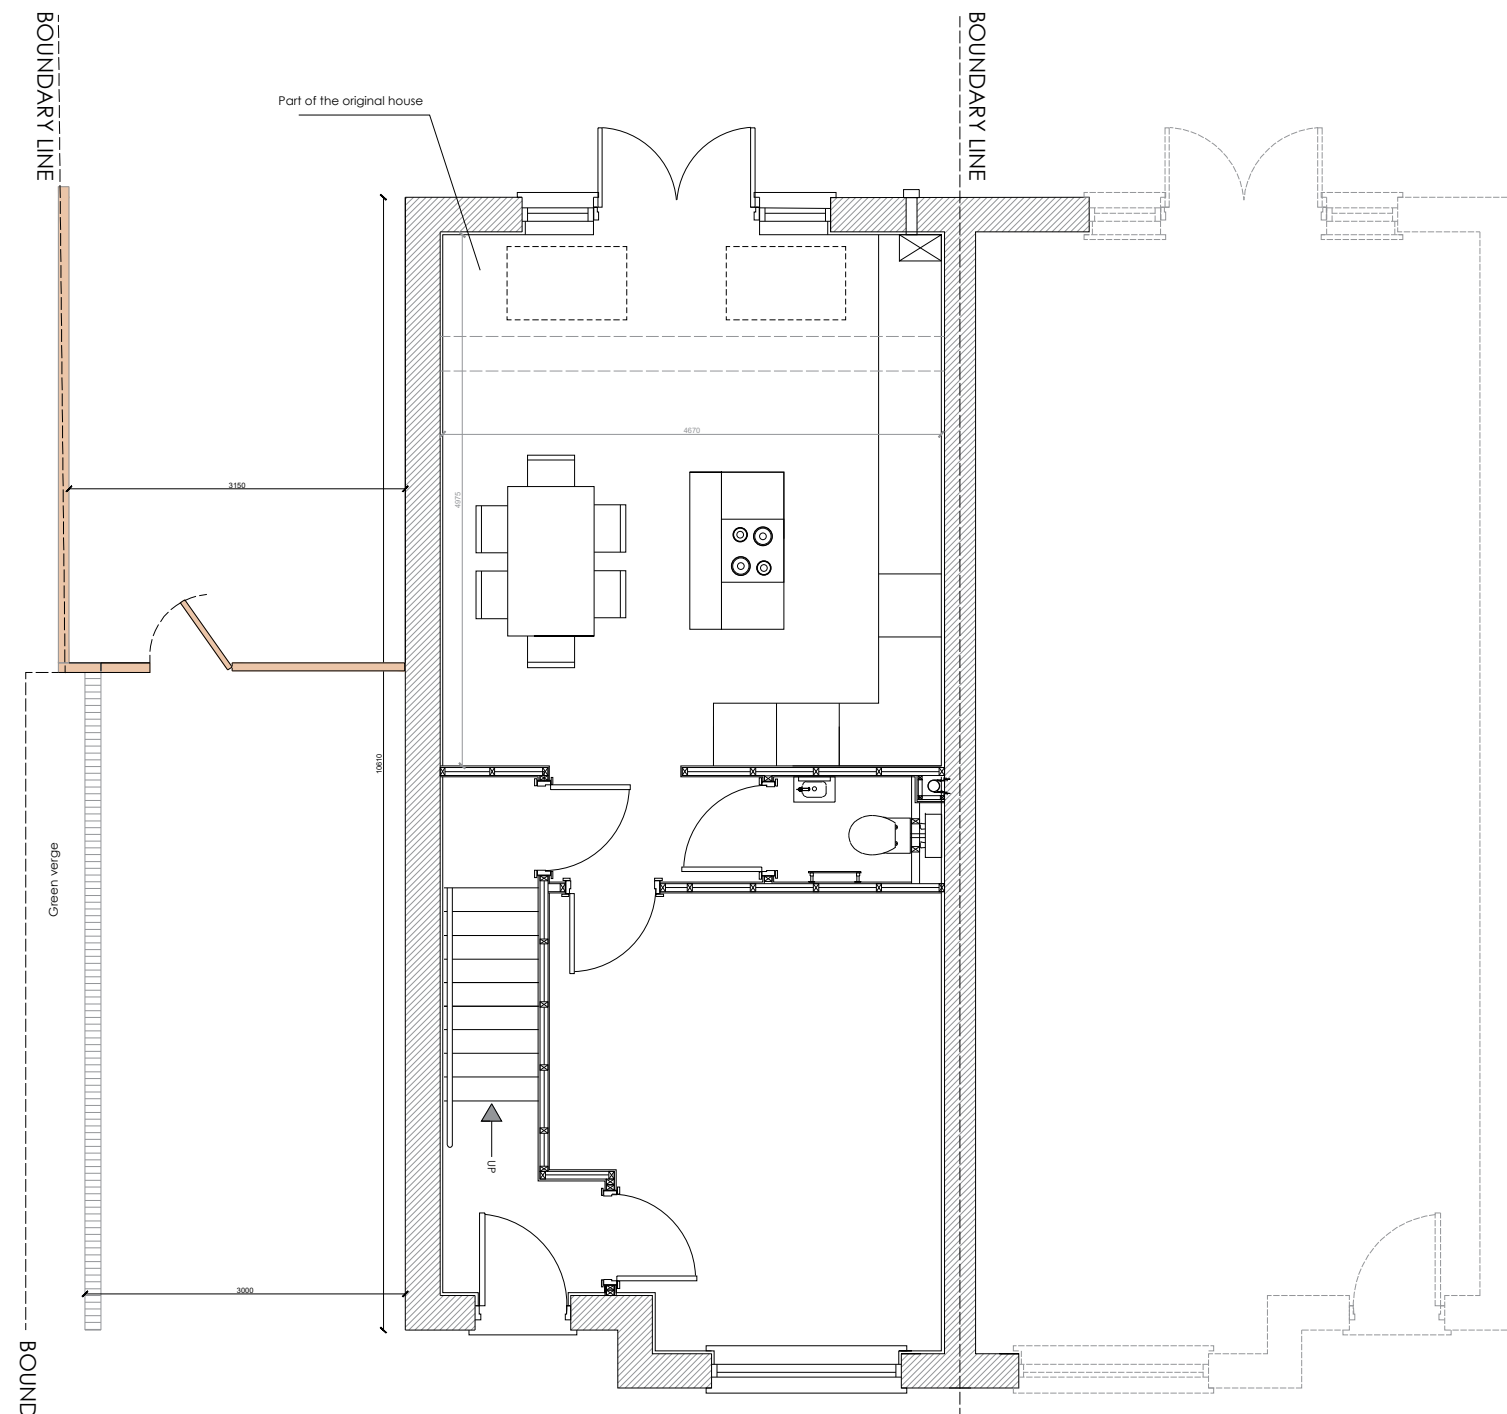



Existing Ground Floor

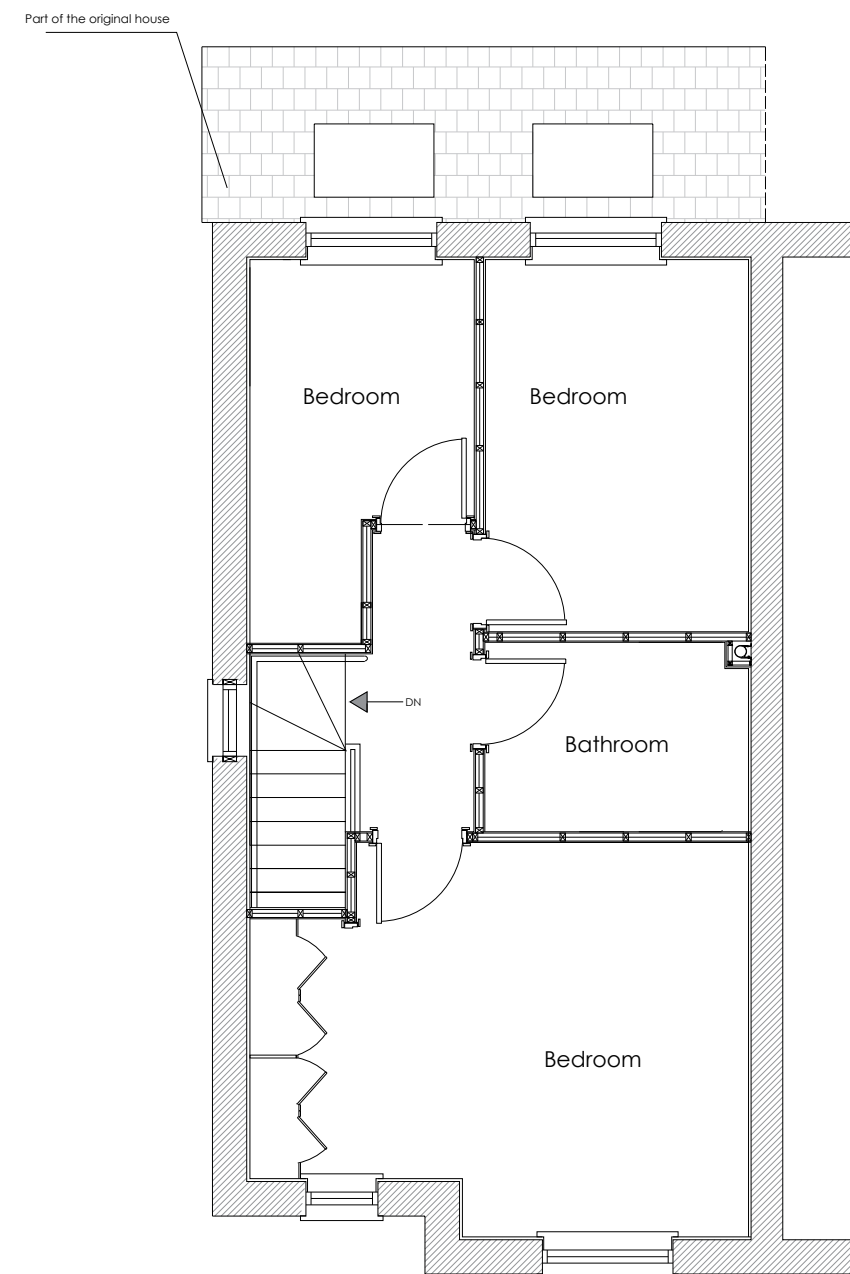


Existing First Floor

Dwg. No A02	Job No	Date: 12/03/2025	Project: Single storey side extension 5 Muter Avenue M22 SEZ
		Scale: 1:50 on A1	
	Agent: Joulana Tanous		
Email: SUNBULLI@HOTMAIL.CO.UK		Client: Dr Firas Alazem	
07587719118 Tel:			

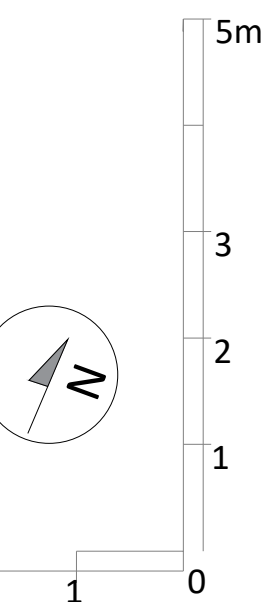

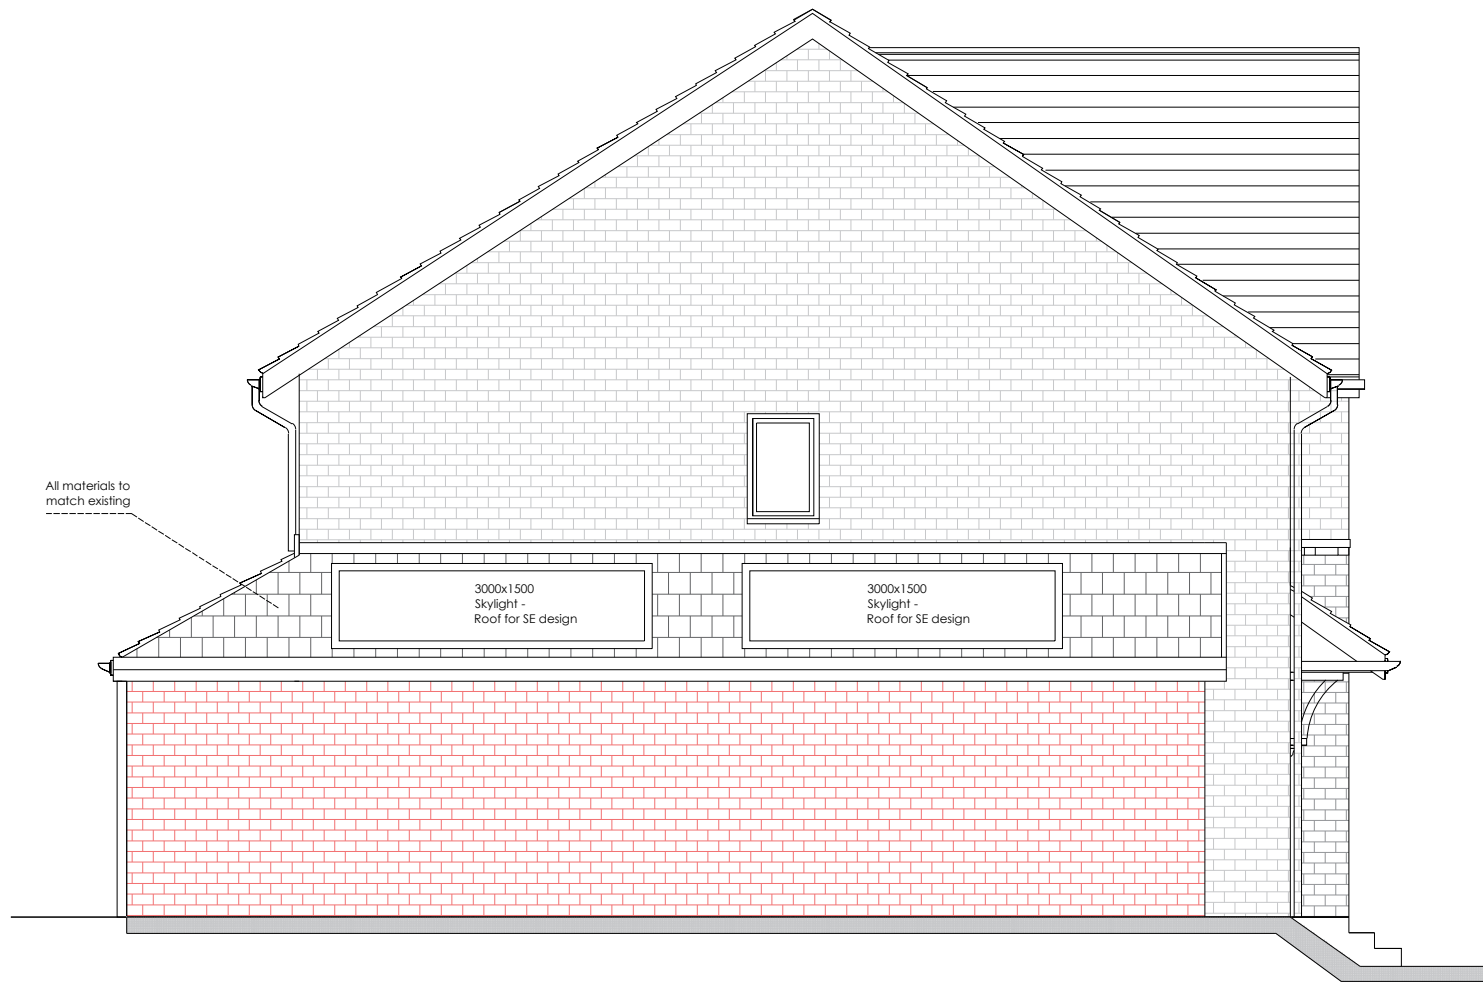


Proposed Side Elevation

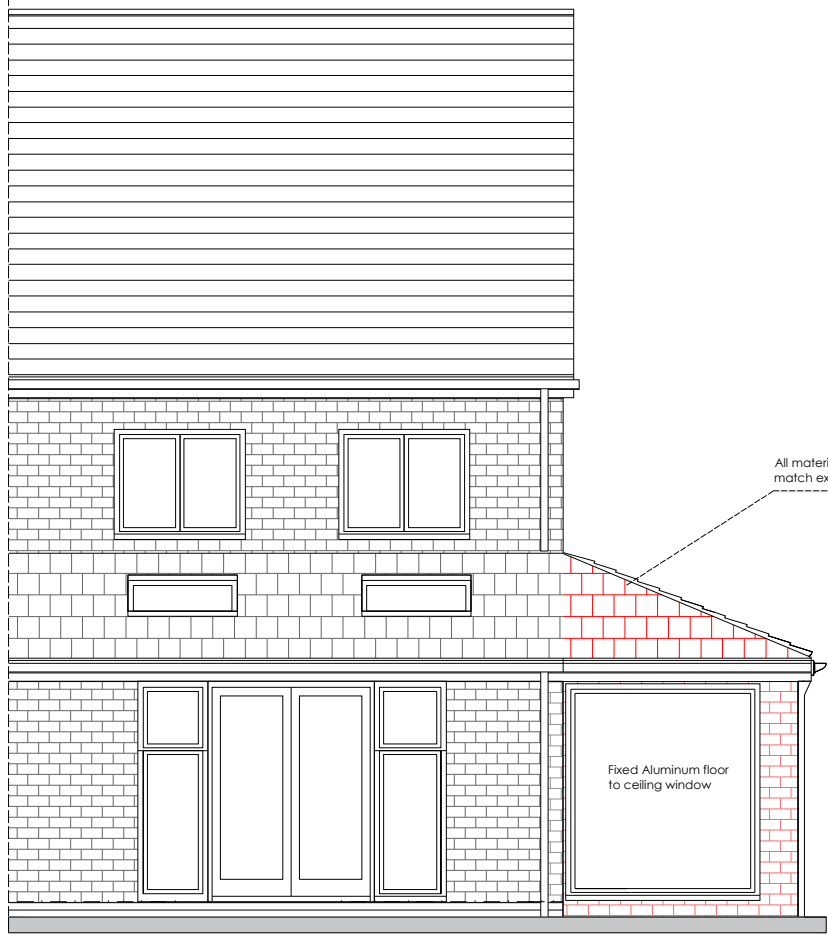


Proposed Rear Elevation



Proposed Front Elevation

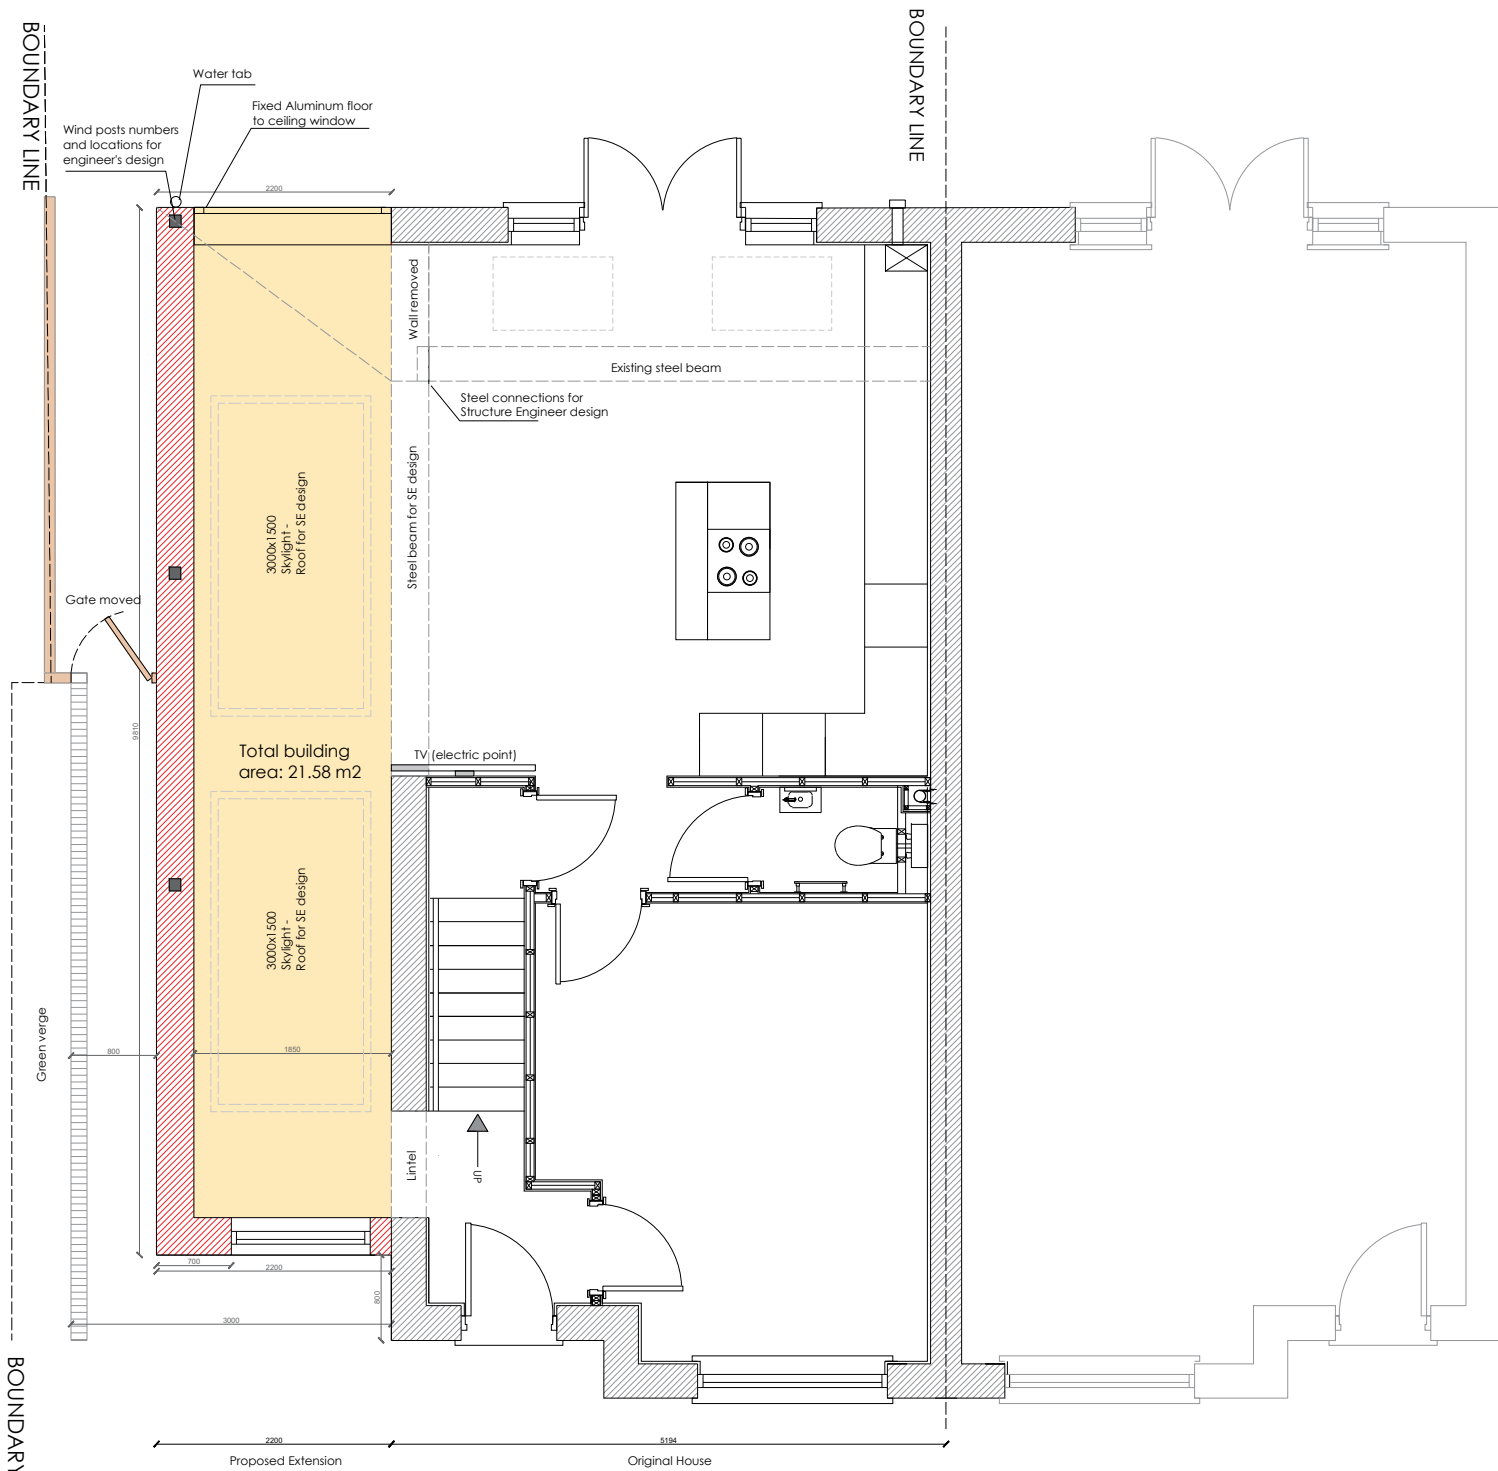

Proposed Ground Floor

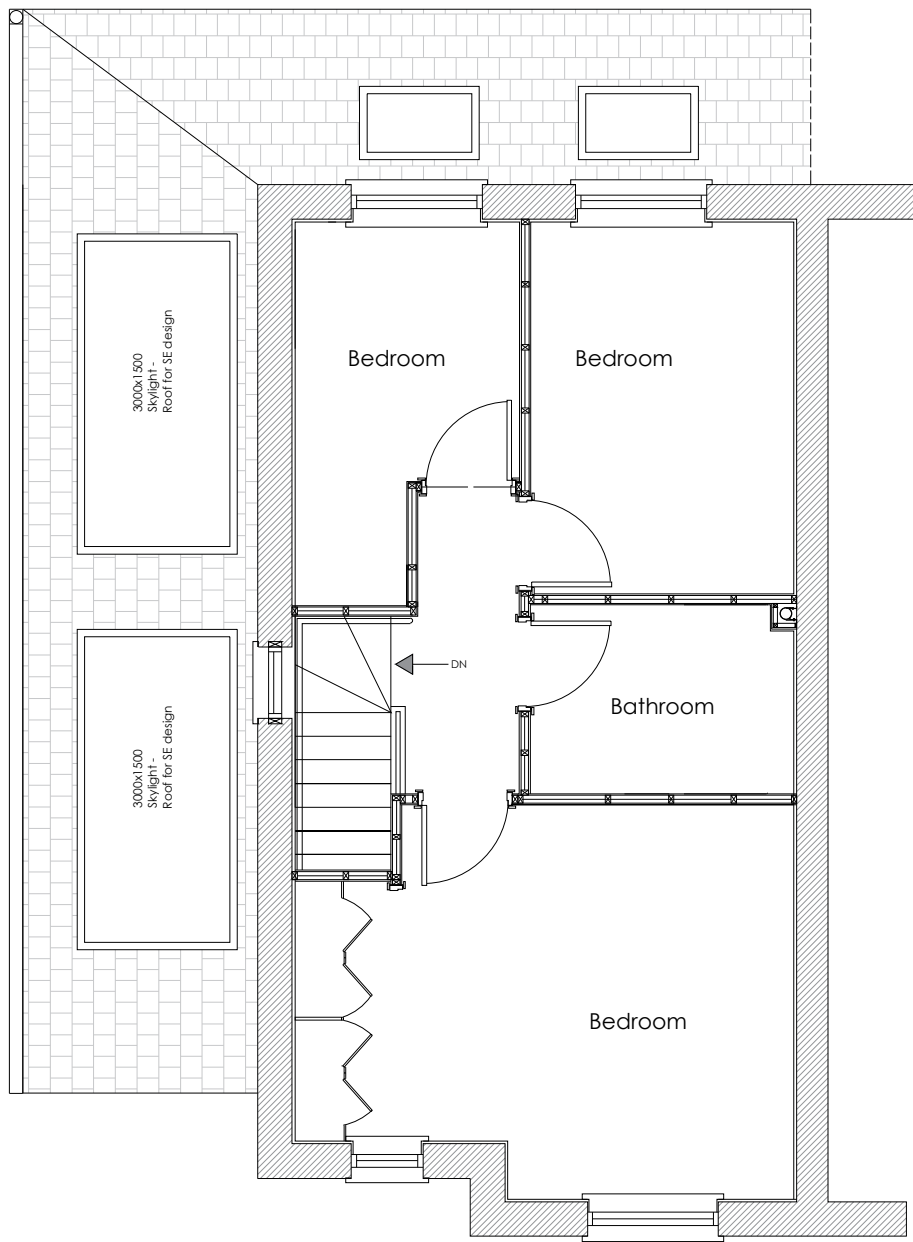

Proposed First Floor

Dwg. No A03	Job No	Date: 12/03/2025	Project: Single storey side extension 5 Muter Avenue M22 SEZ
		Scale: 1:50 on A1	
		Agent: Jouliana Tanous	
Email: SUNBULLI@HOTMAIL.CO.UK		Client: Dr Firas Alazem	DRG Title:
07587719118 Tel:		Proposed Plans and Elevations	

