



Scale 1:50

0 1 2 3 4 5

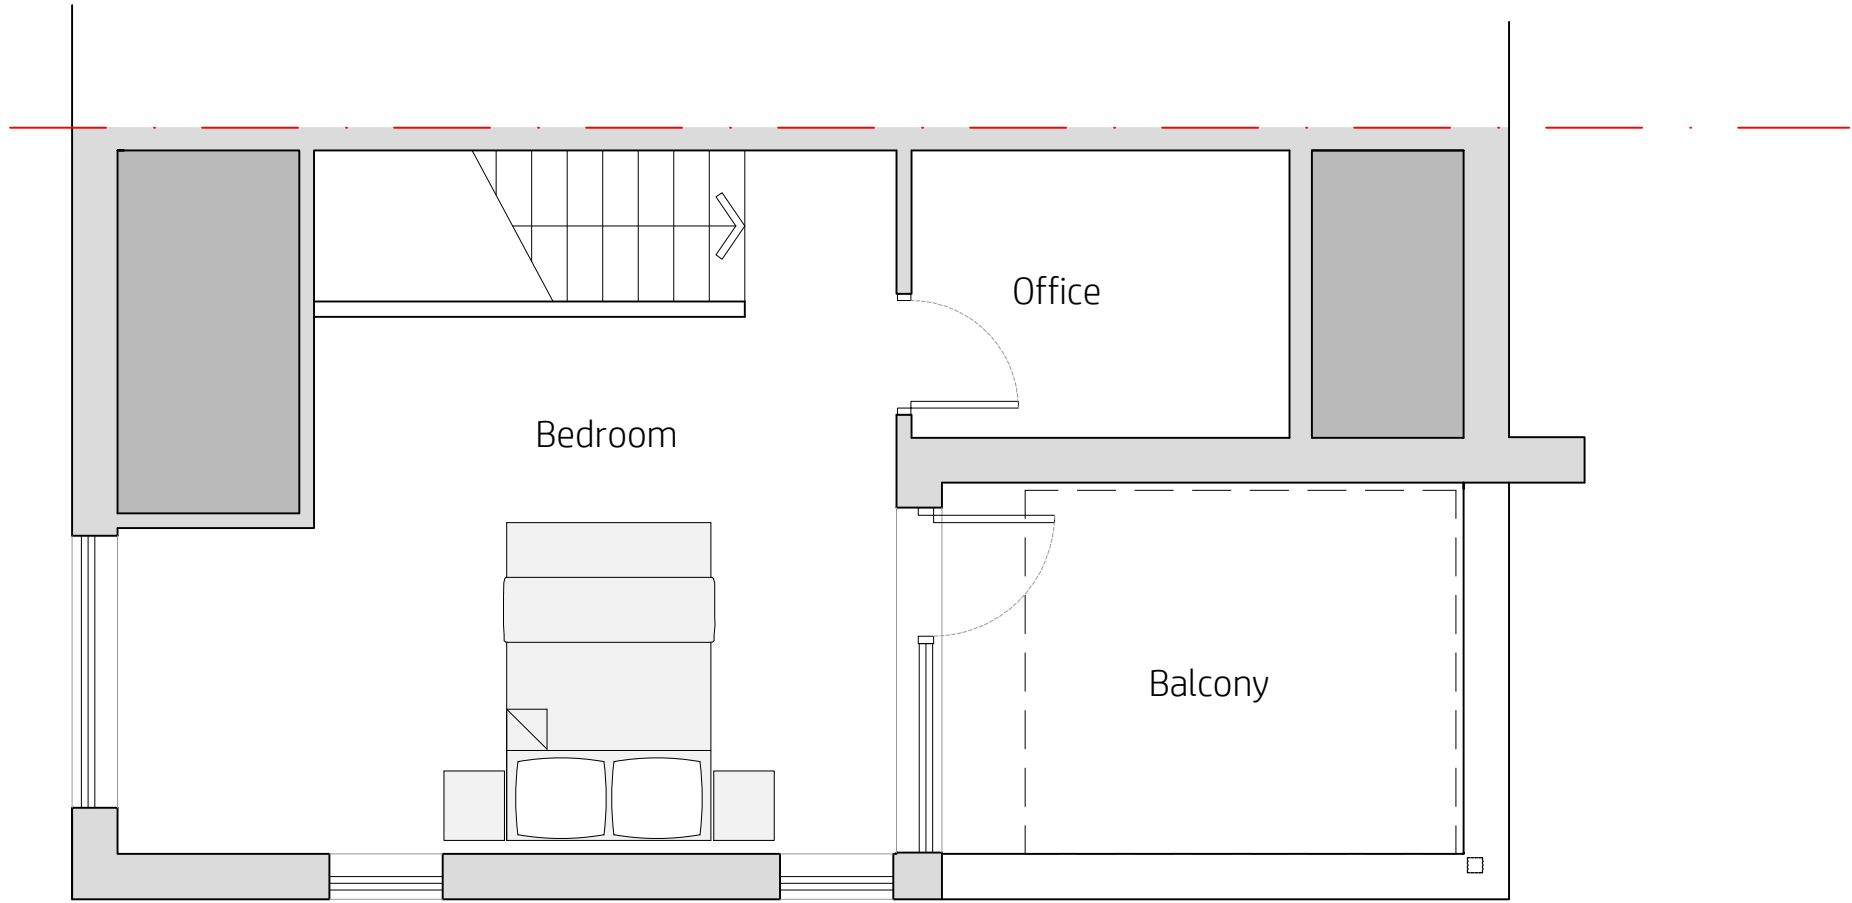


Existing Second Floor

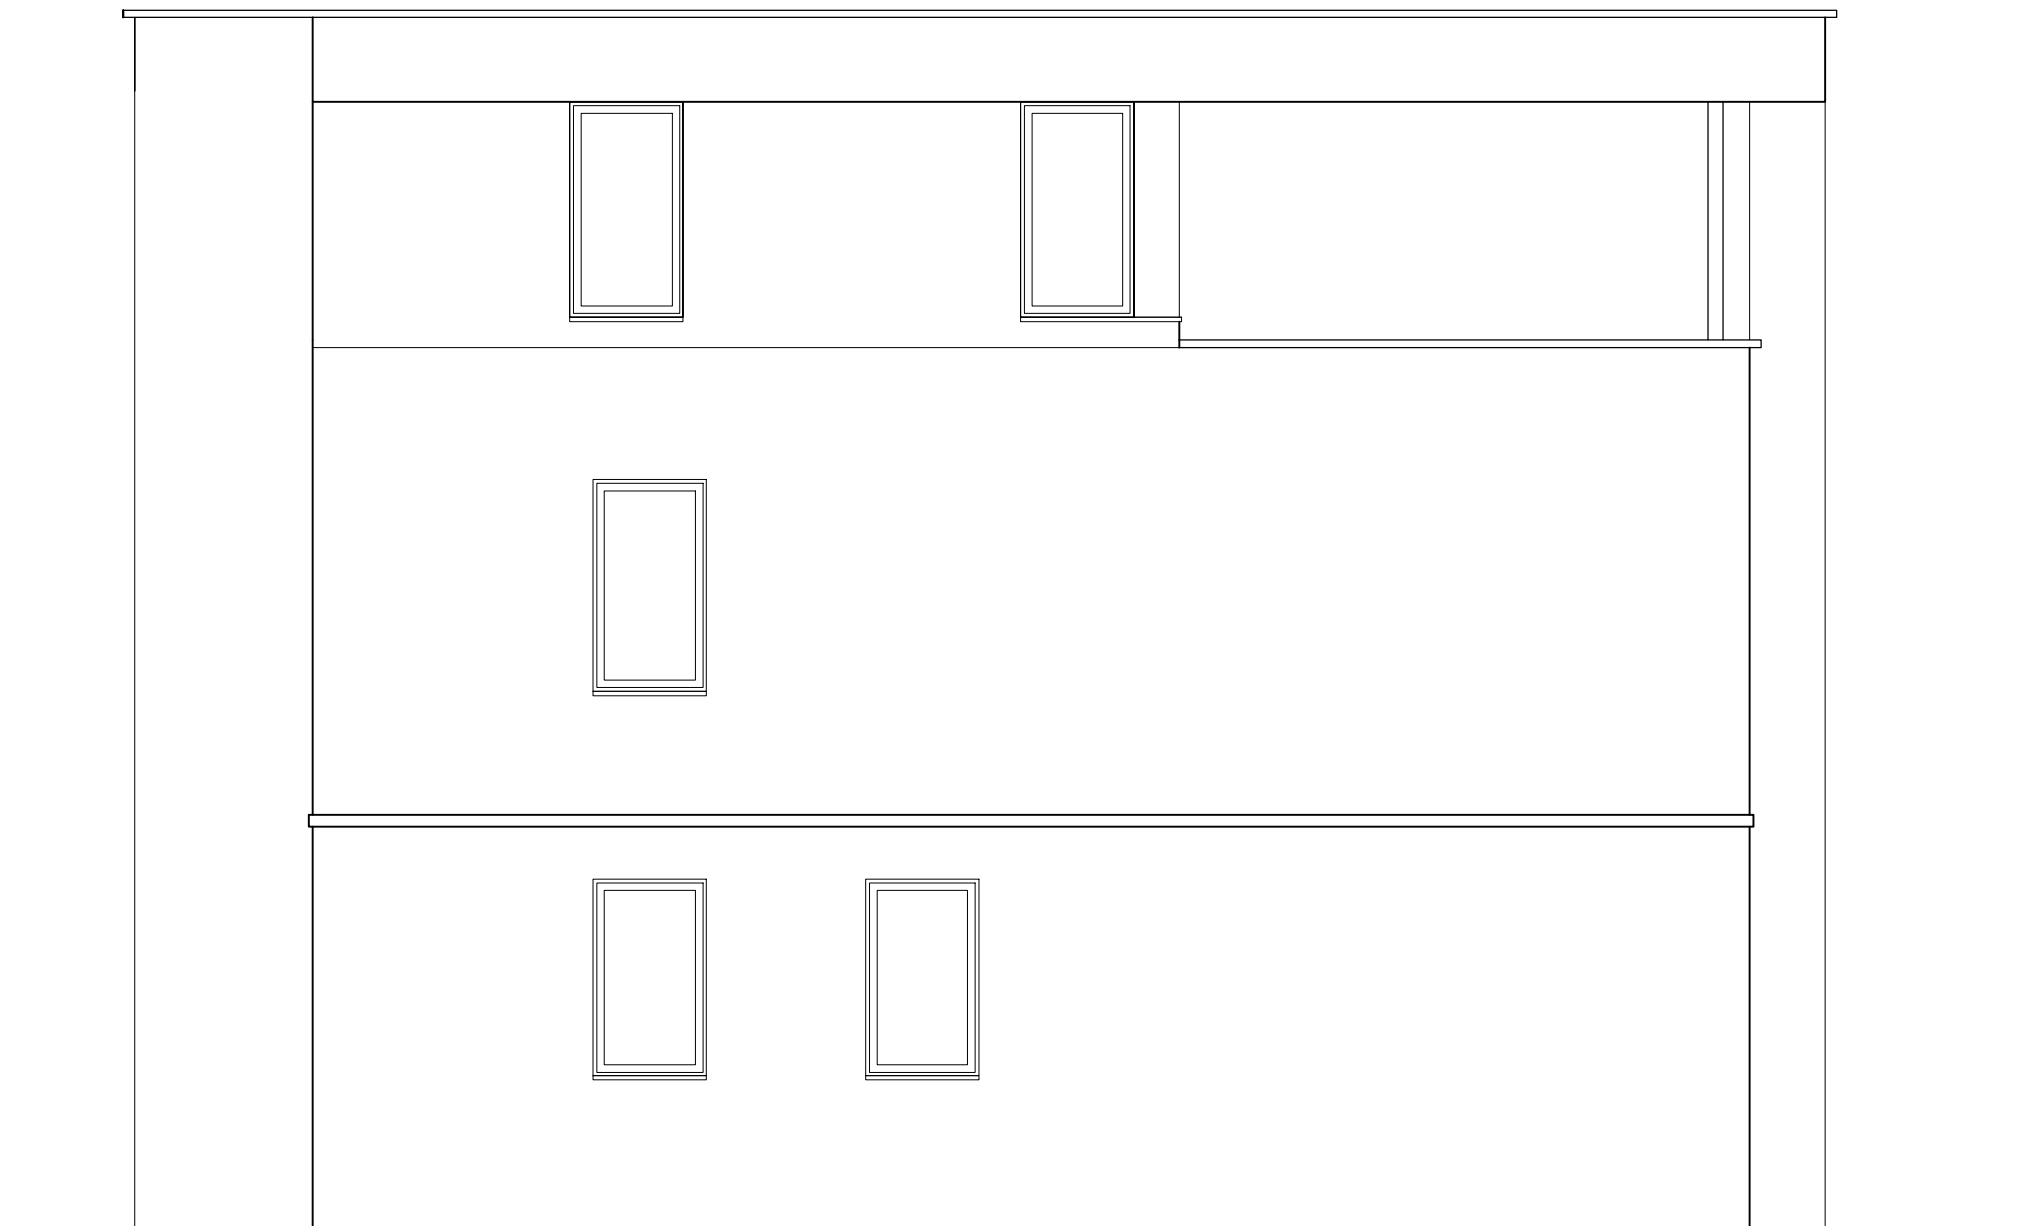


Existing Side Elevation



Existing Rear Elevation

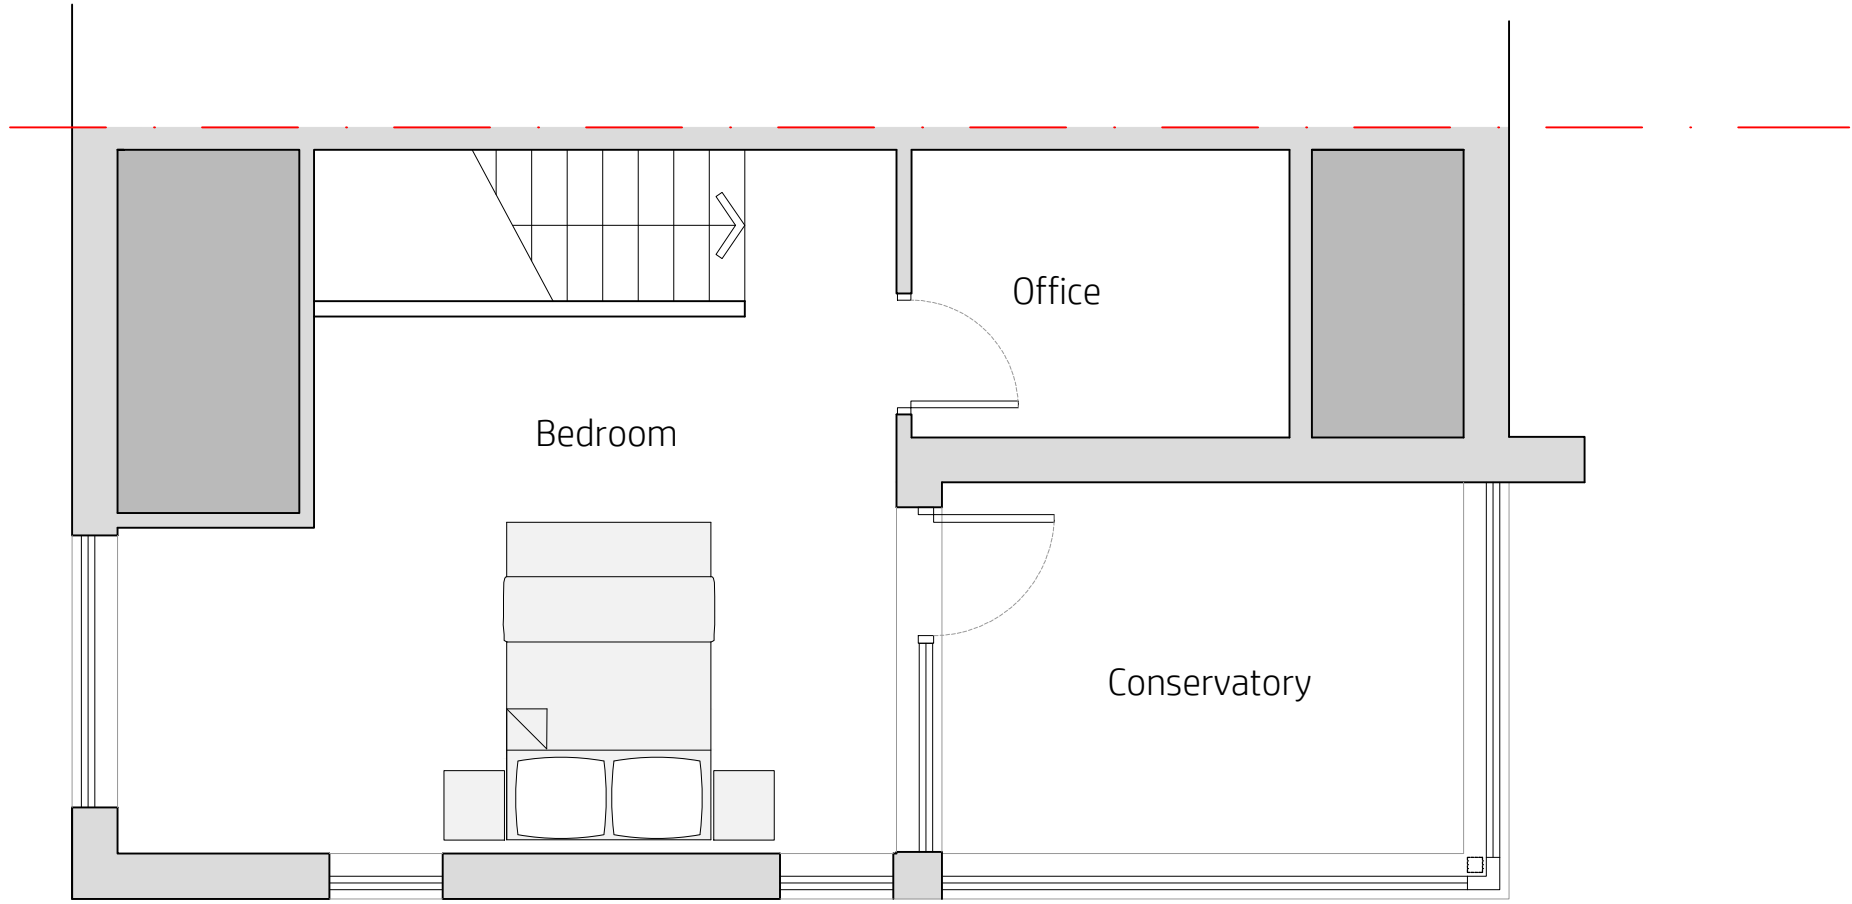

Proposed Second Floor

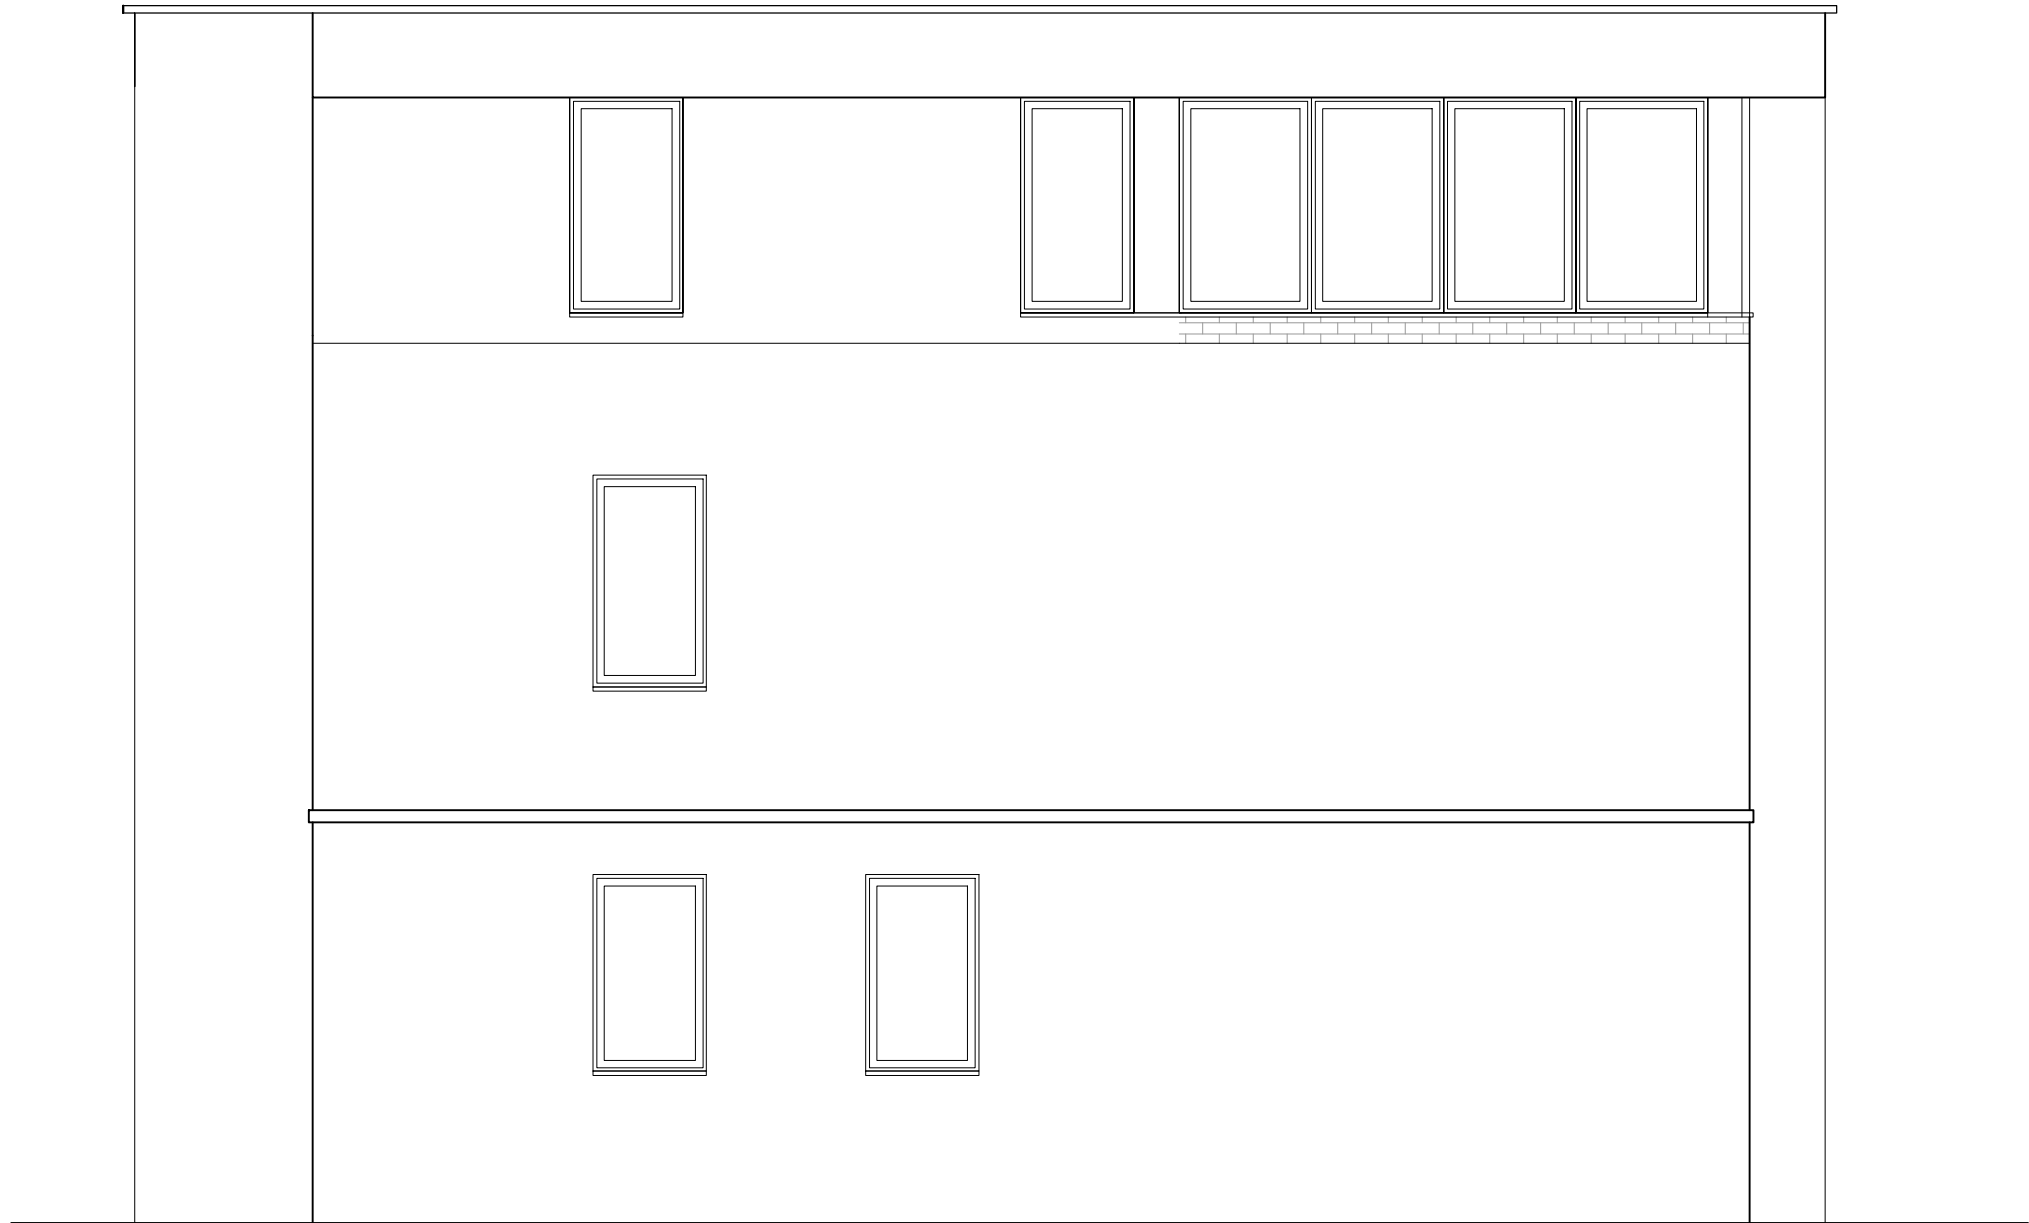

Proposed Side Elevation



Proposed Rear Elevation

project
18 Billsborrow Road
Manchester
M14 7TH

scale
1:50@A1
1:100@A3

drawn by
klh

drawing number
KH1046-001

revision
-

description
-

date
06.03.2025

Existing and
Proposed Plans

kieranhibbsarchitecture
27 Pioneer Road
Macclesfield
SK11 7ZB

kieranhibbs@gmail.com
Mobile: 07584049322

kieranhibbsarchitecture