

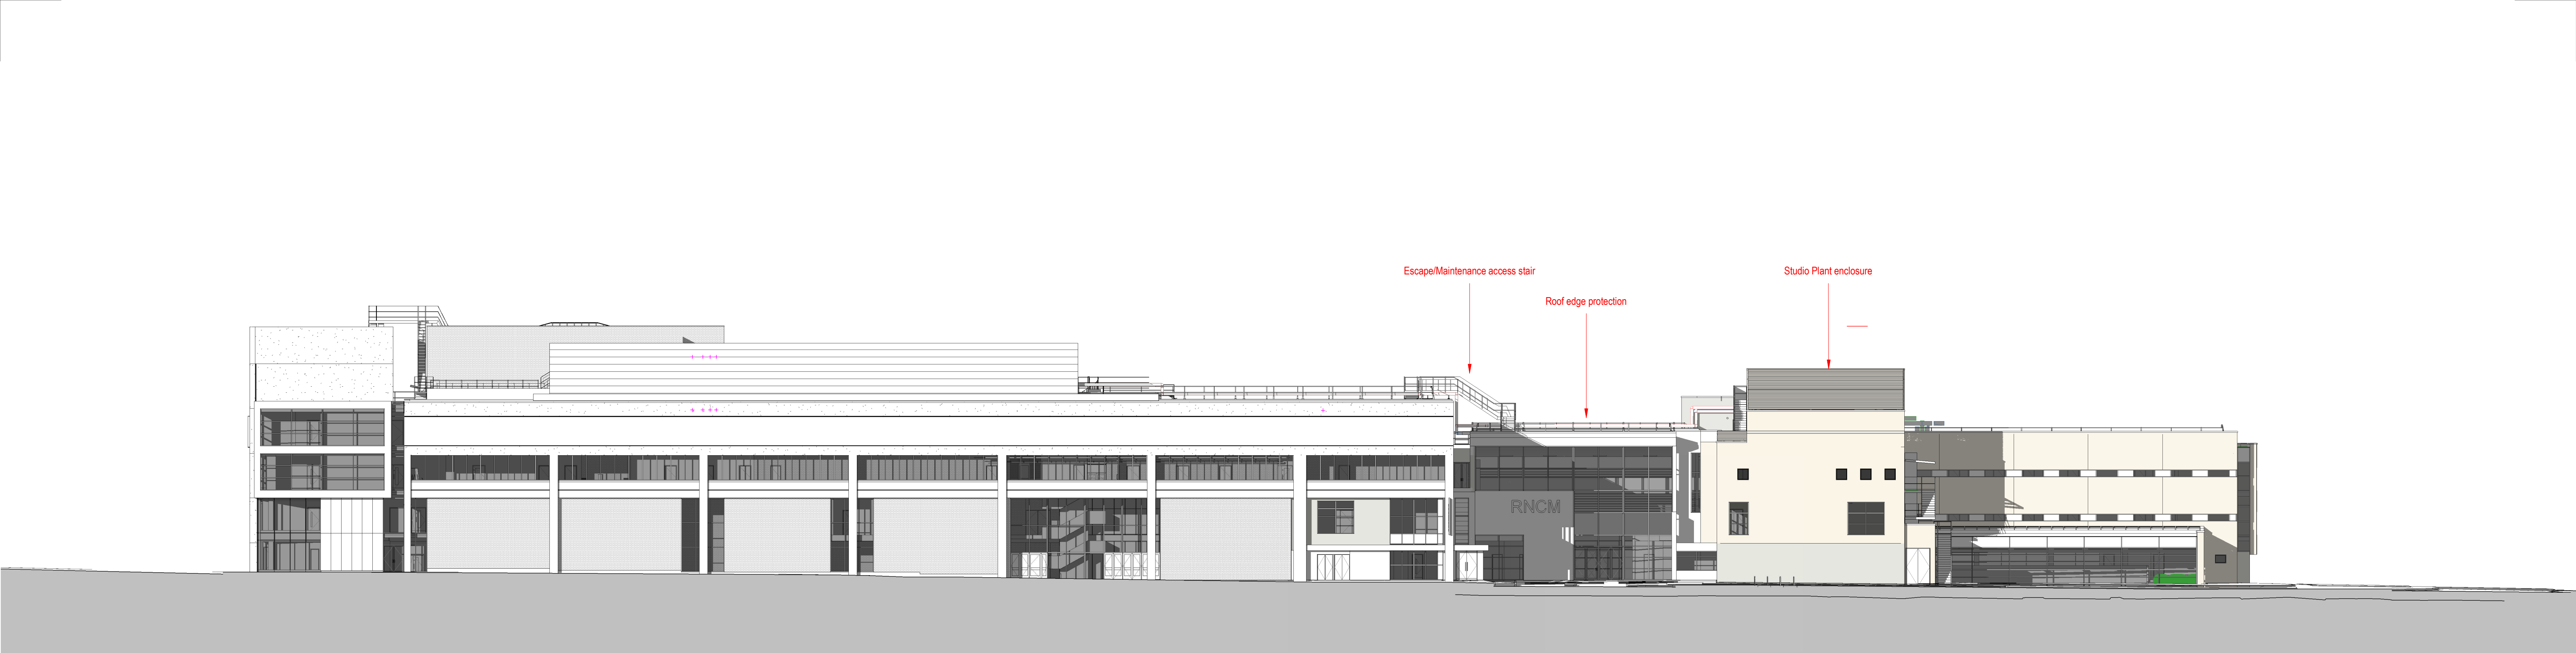


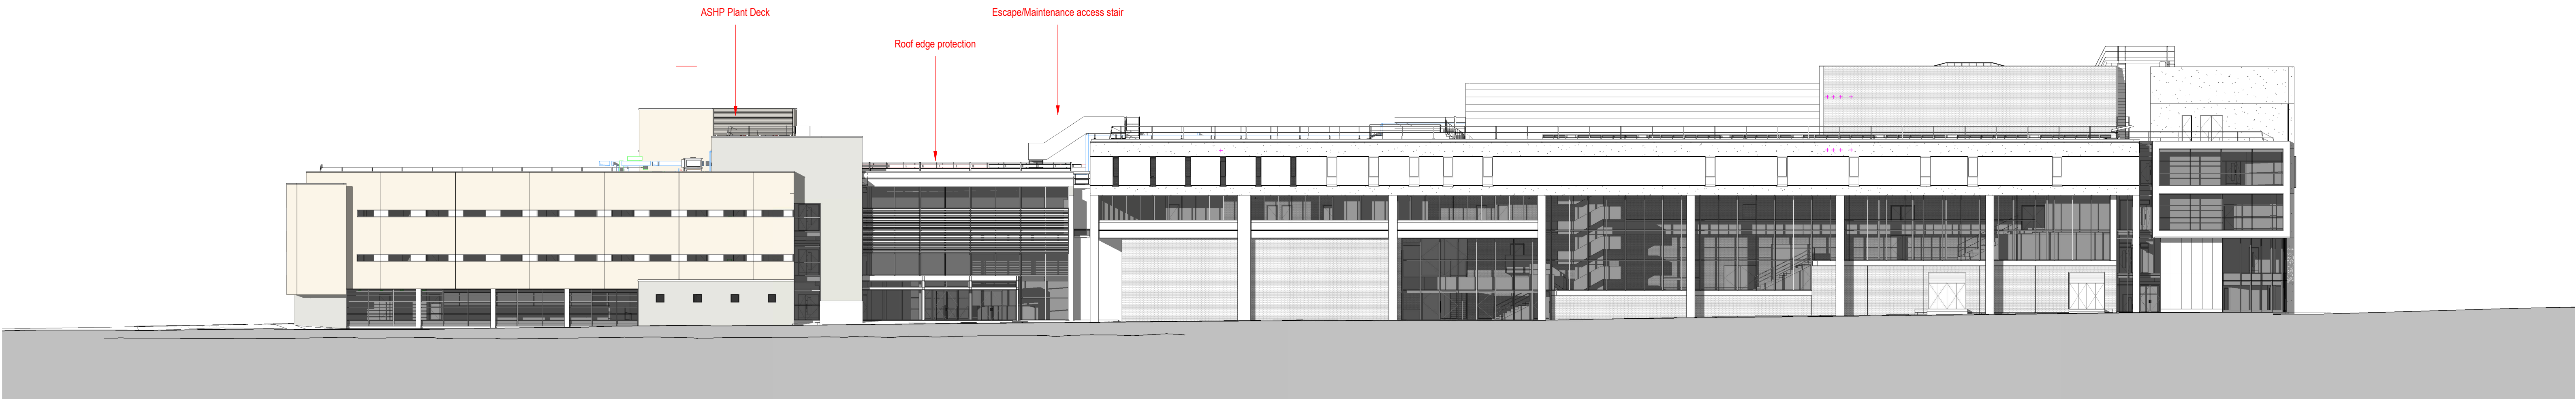

1 (21) - GA Elevation - North Elevation
1 : 250

 

2 (21) - GA Elevation - South Elevation
1 : 250

IAN PALMER ARCHITECTS SHALL HAVE NO RESPONSIBILITY FOR ANY USE MADE OF THIS DOCUMENT OTHER THAN FOR THAT WHICH IT WAS PREPARED AND ISSUED. ALL DIMENSIONS SHOULD BE CHECKED ON SITE. DO NOT SCALE FROM THIS DRAWING ANY DRAWING ERRORS OR DIVERGENCIES SHOULD BE BROUGHT TO THE ATTENTION OF IAN PALMER ARCHITECTS AT THE ADDRESS SHOWN BELOW. BEFORE WORK COMMENCES ALL DRAWINGS SHALL BE READ IN CONJUNCTION ALL RELEVANT INFORMATION INCLUDING: DESIGN RISK MANAGEMENT TOOLKIT (DRM001 & 002)												PROJECT TITLE Royal Northern College of Music PROJECT NO P000001 DRAWING TITLE Site Elevations Phase 18-4 DRAWING NO PR1- IPA- Z1-00-GA-A-200070												CLIENT IAN PALMER ARCHITECTS Haweswater Moss Lane Silverdale Camforth Lancashire LA5 0SS Info@ianpalmerarchitects.com www.ianpalmerarchitects.com											
REVISION / DESCRIPTION				DRAWN / CHECKED / DATE				