




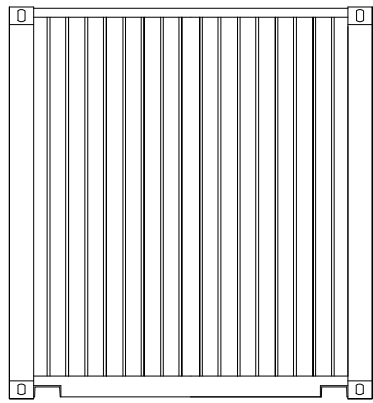


Rear Elevation
Scale 1:50

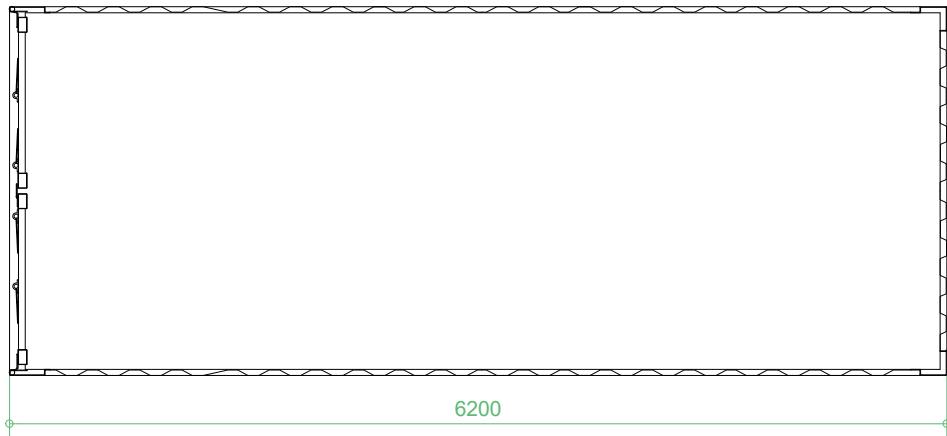


Container Plan
Scale 1:50

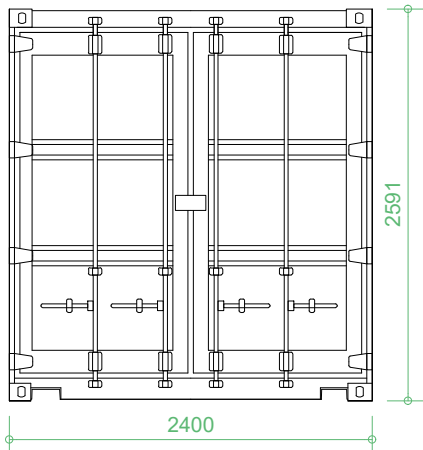


Front Elevation
Scale 1:50

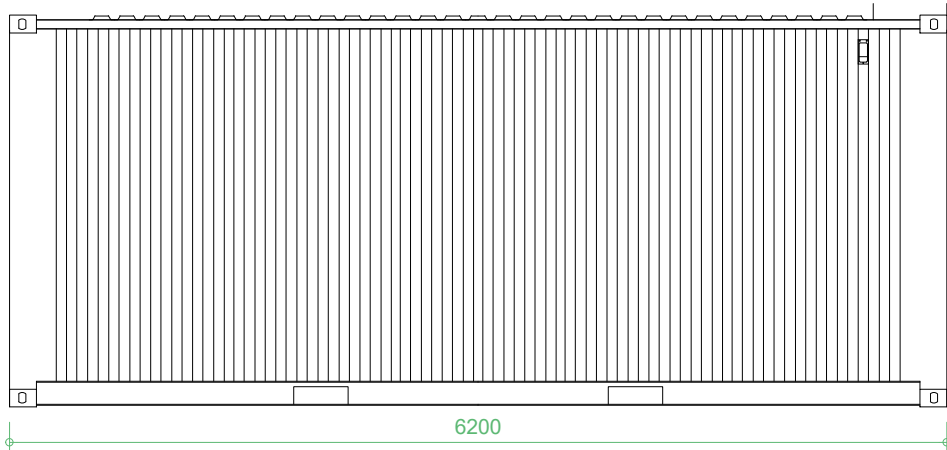


Side Elevation
Scale 1:50

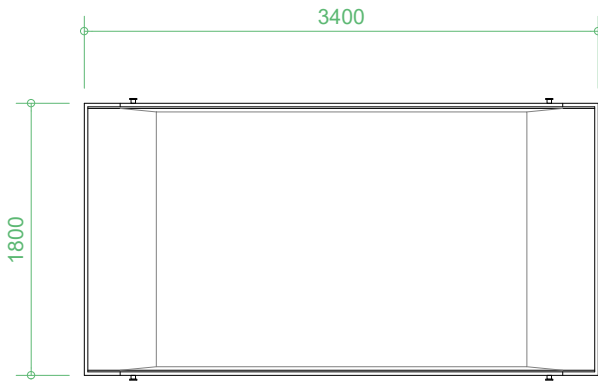

Construction Bin Plan
Scale 1:50

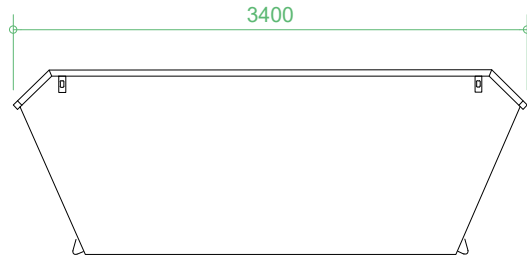


Side Elevation
Scale 1:50

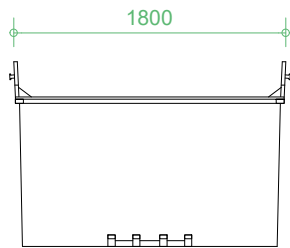


Front & Rear Elevation
Scale 1:50


All dimensions are to be checked on site. This drawing shall not be scaled to ascertain dimensions.

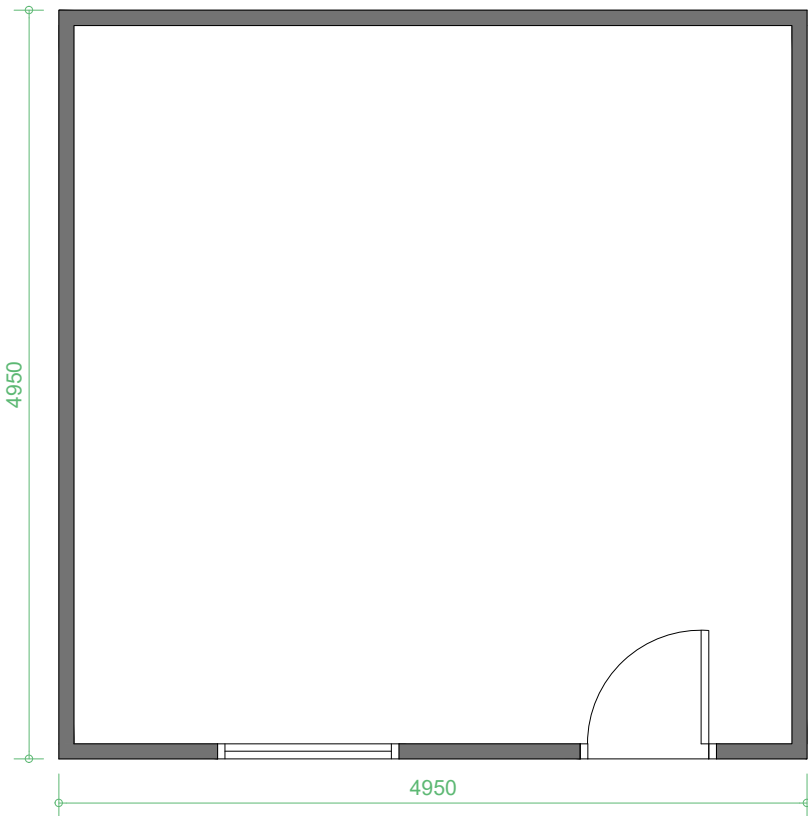

Office Plan
Scale 1:50

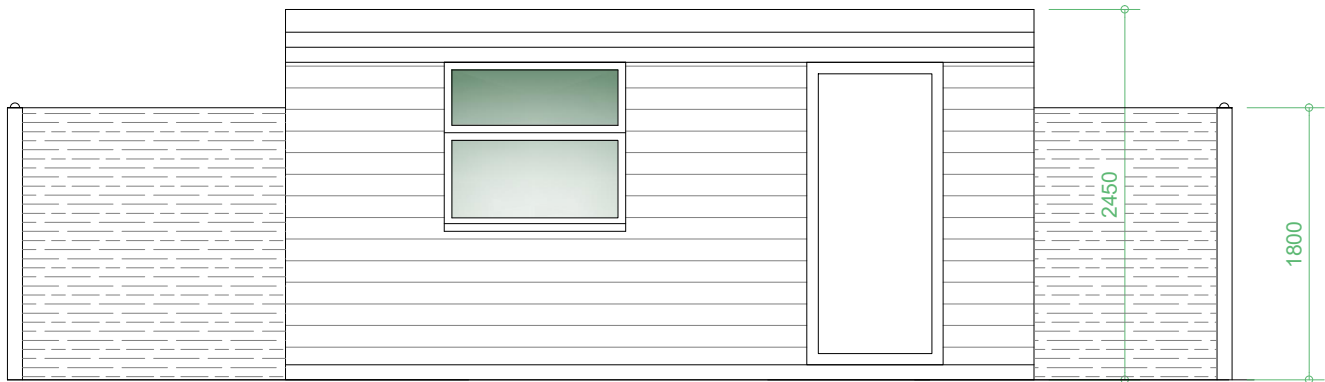

Front Elevation
Scale 1:50

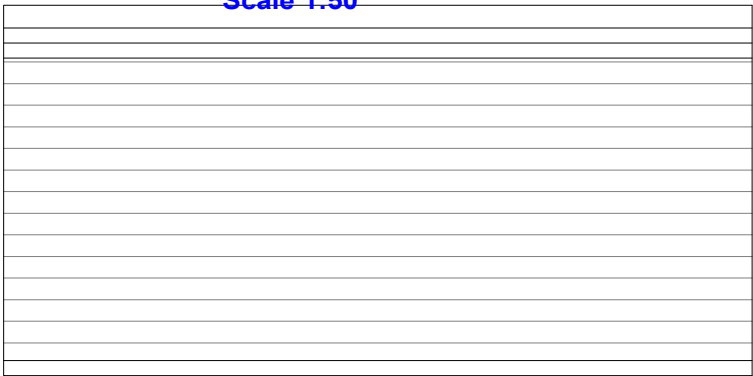

Rear Elevation
Scale 1:50



Side Elevation
Scale 1:50

Rev	Date	Description
Issued For : INFORMATION PURPOSES ONLY		
Client District Homes		
Project 348 Droylsden Road, Newton Heath, Manchester. M40 1GF		
Scheme - Drawing Title Proposed plan		
01	Date	08.06.22
Drawing No.	Revision	Scale 1:100 @A3

Plans To Build It Ltd
Tel: 0161 728 5730
Mob: 07741175755
www.planstobuildit.com