



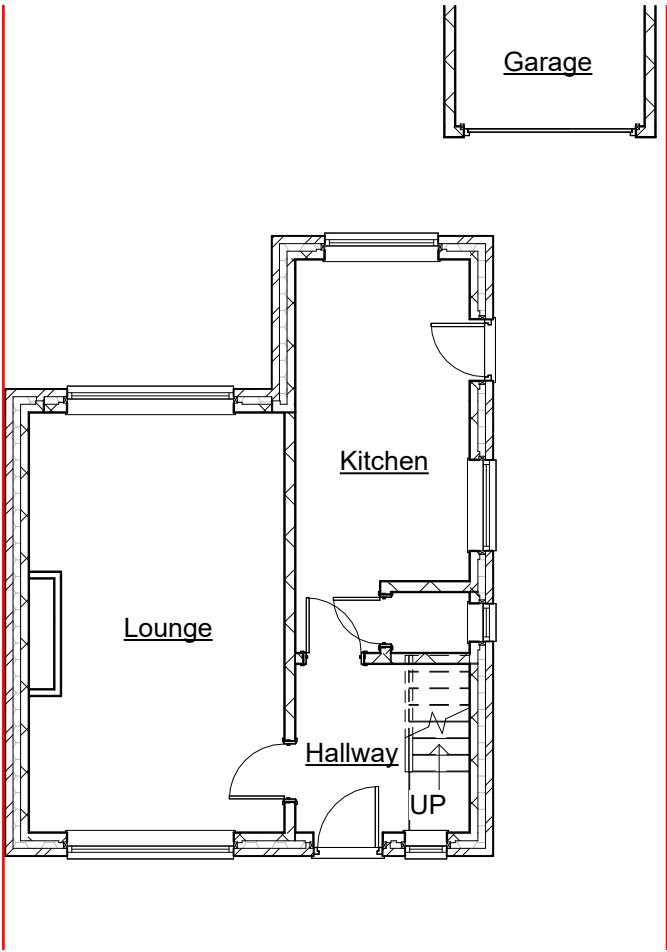

Ex Ground Floor

1 : 100

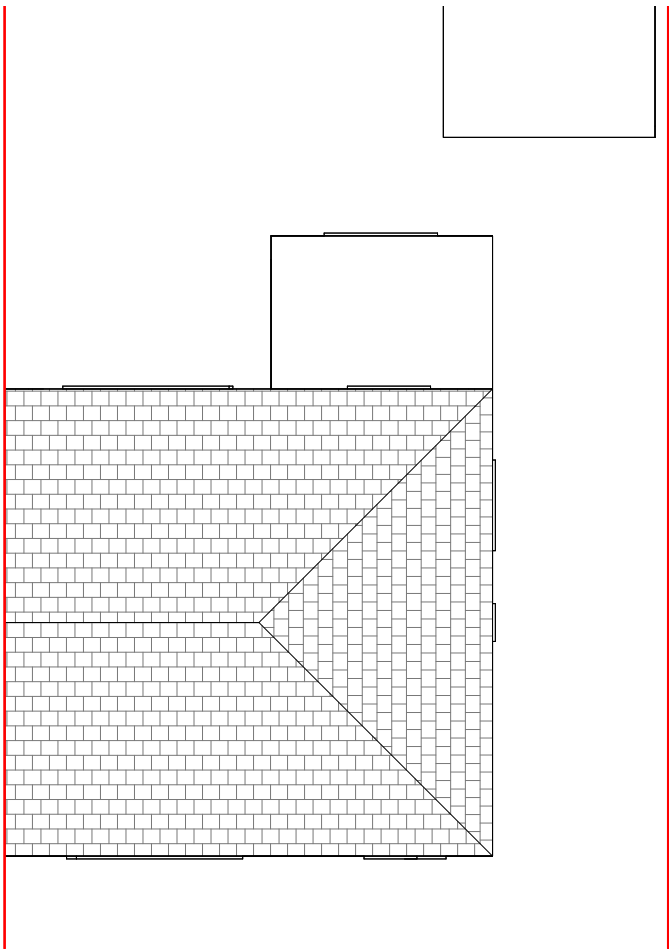

Ex Roof Plan

1 : 100

THIS DRAWING IS THE COPYRIGHT OF MD DESIGN CONSULTANCY. DO NOT SCALE FROM THESE DRAWINGS. ALL LEVELS/DIMENSIONS TO BE CHECKED ON SITE PRIOR TO WORKS COMMENCING. REPORT ALL DISCREPANCIES TO CLIENT/DESIGNER.

Proposed Single Storey Rear Extension & Porch

7 Greylands Rd, Manchester M20 5PJ

Existing Plans
(DR) A100

Project Number
0046

Client Name
Matt Whitmore

Drawn By
MDR

Rev	Description	Date
A	First Issue To Client	25.03.25
B	Issued To Council	25.03.25



Revision **B**

CIAT


affiliate




MD DESIGN
CONSULTANCY
07728417797
dabeer@mddesigns.co.uk

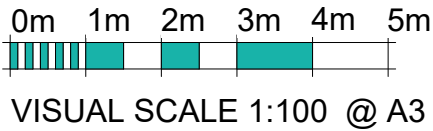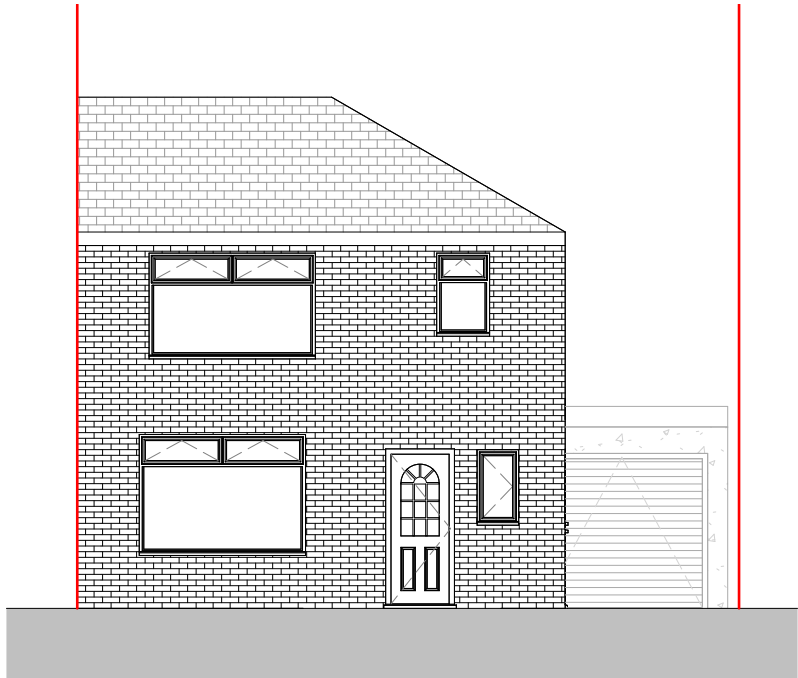


Ex Front Elevation
1 : 100

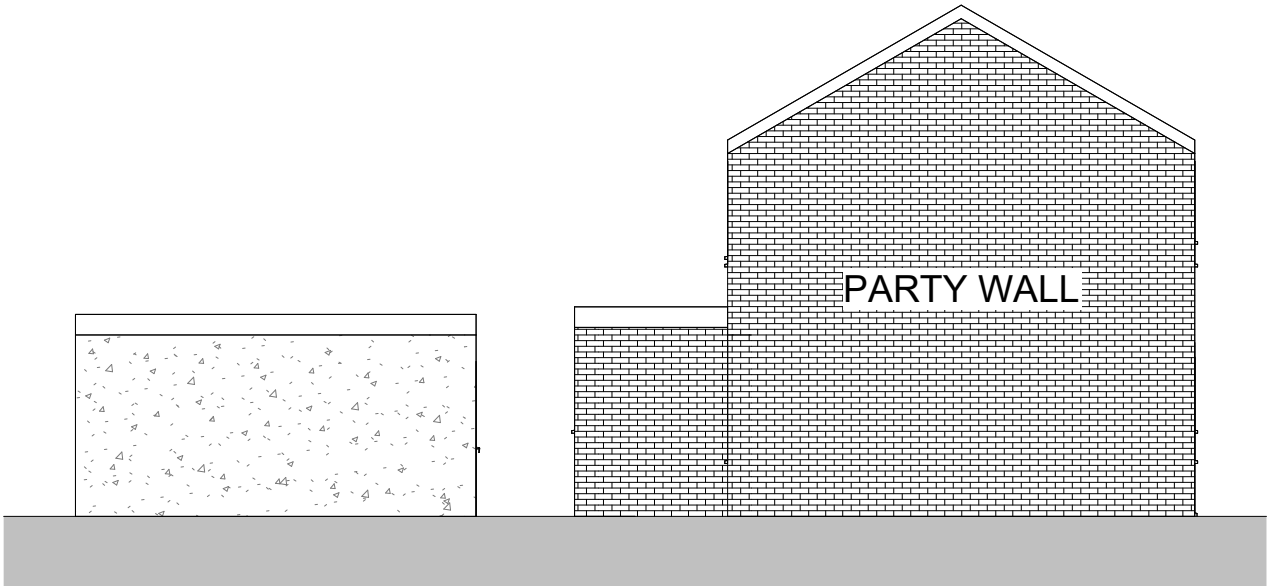

Ex LHS Elevation
1 : 100

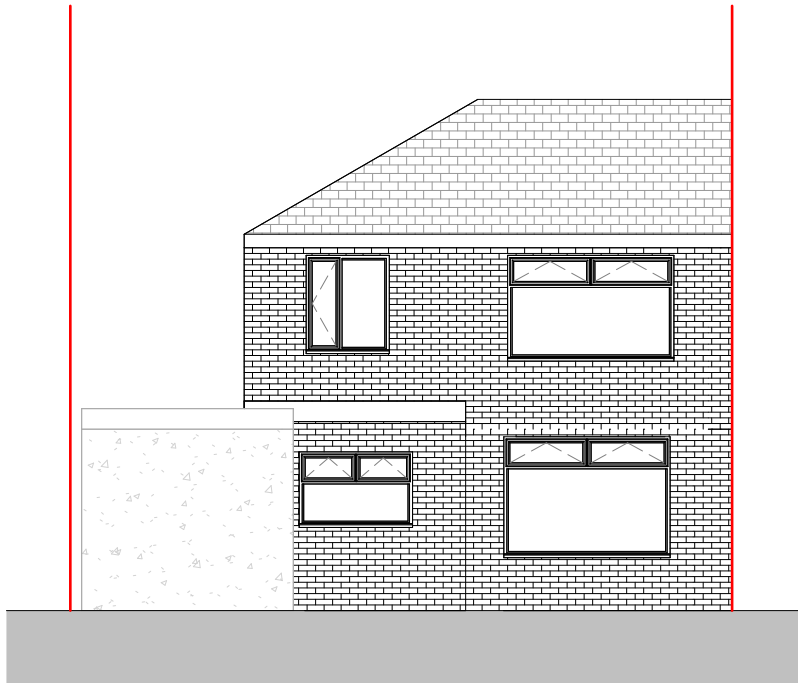

Ex Rear Elevation
1 : 100

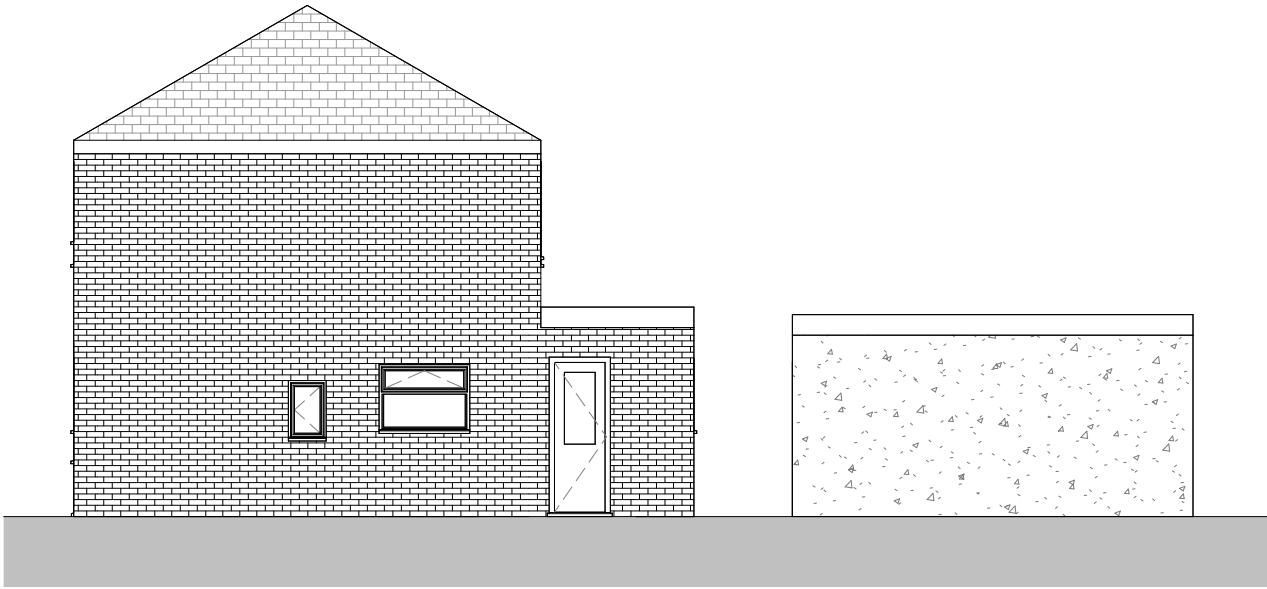

Ex RHS Elevation
1 : 100

THIS DRAWING IS THE COPYRIGHT OF MD DESIGN CONSULTANCY. DO NOT SCALE FROM THESE DRAWINGS. ALL LEVELS/DIMENSIONS TO BE CHECKED ON SITE PRIOR TO WORKS COMMENCING. REPORT ALL DISCREPANCIES TO CLIENT/DESIGNER.

Proposed Single Storey Rear
Extension & Porch
7 Greylands Rd, Manchester M20 5PJ

Existing Elevations
(DR) A101

Project Number
0046

Client Name
Matt Whitmore

Drawn By
MDR

Rev	Description	Date
A	First Issue To Client	25.03.25
B	Issued To Council	25.03.25
Revision B		

CIAT




affiliate

MD DESIGN
CONSULTANCY
07728417797
dabeer@mddesigns.co.uk

**Proposed Single Storey Rear
Extension & Porch**
7 Greylands Rd, Manchester M20 5PJ





3D Ex Front

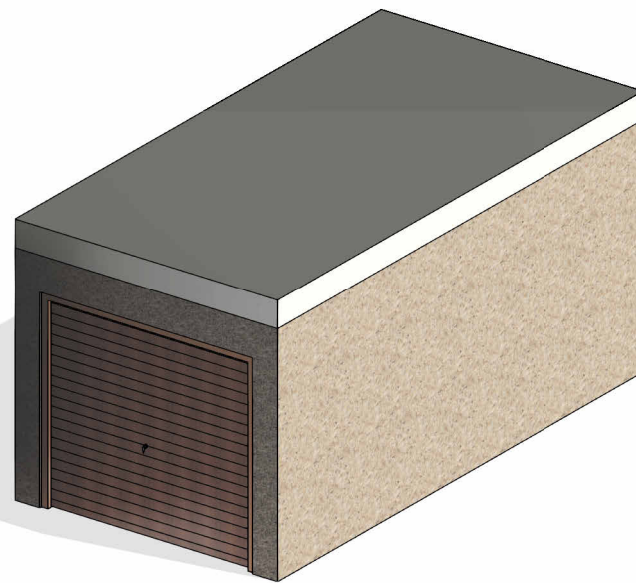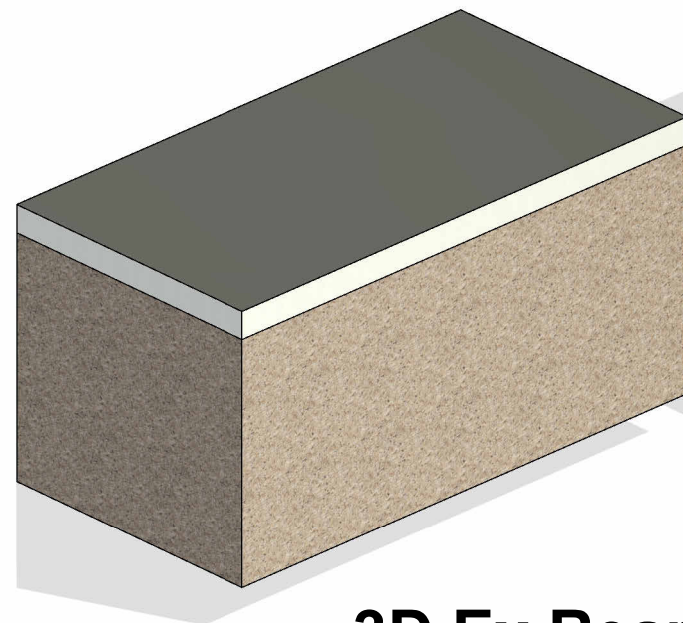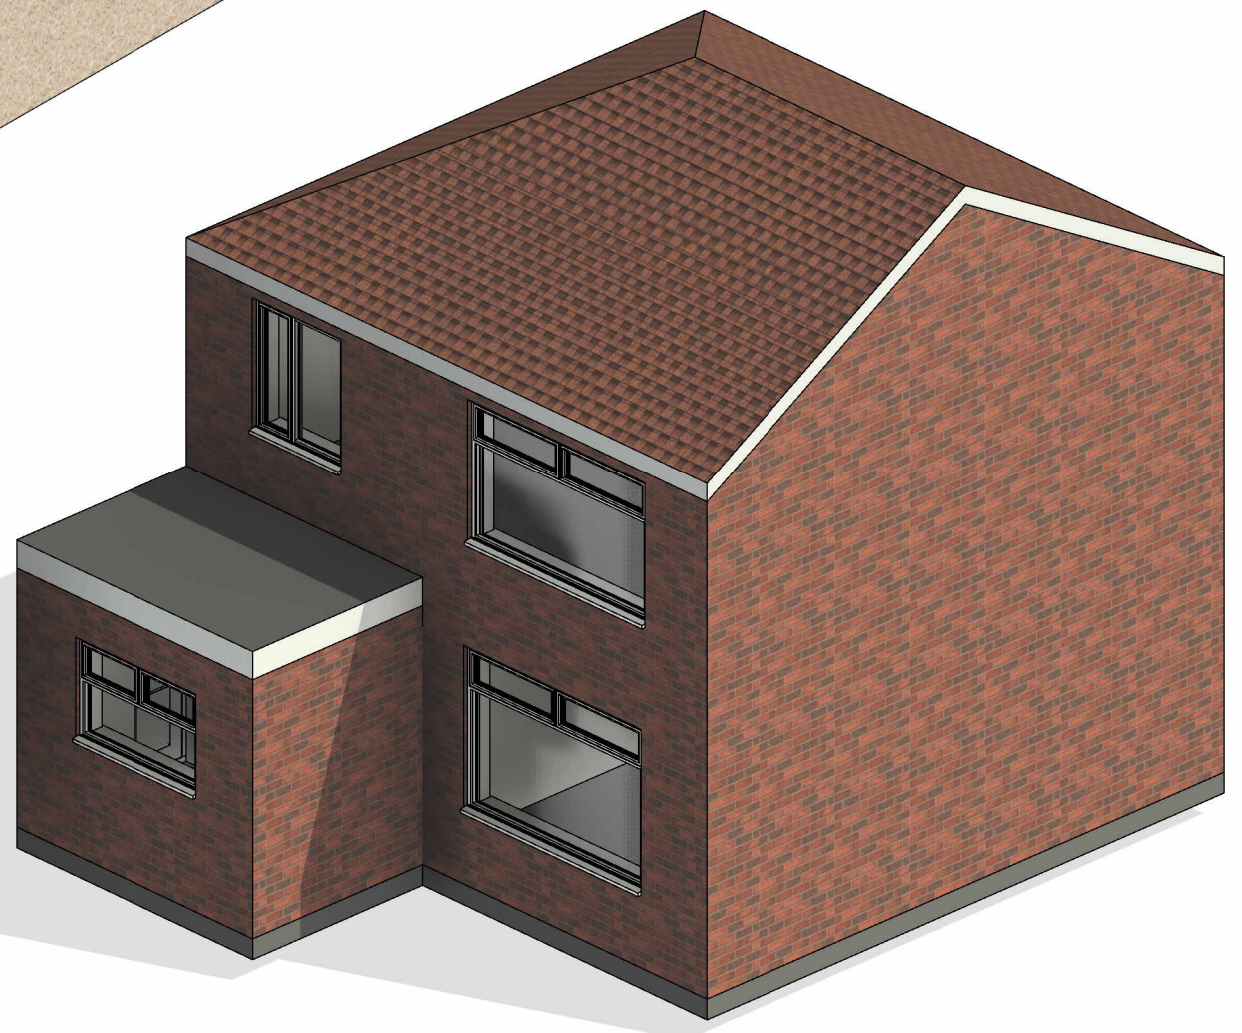


3D Ex Rear

THIS DRAWING IS THE COPYRIGHT OF MD DESIGN CONSULTANCY. DO NOT SCALE FROM THESE DRAWINGS. ALL LEVELS/DIMENSIONS TO BE CHECKED ON SITE PRIOR TO WORKS COMMENCING. REPORT ALL DISCREPANCIES TO CLIENT/DESIGNER.

<div>CIAT</div> <div>affiliate</div>	<div><div>MD DESIGN CONSULTANCY 07728417797 dabeer@mddesigns.co.uk</div></div>	<div>Proposed Single Storey Rear Extension & Porch</div> <div>7 Greylands Rd, Manchester M20 5PJ</div>	Existing 3D Views (DR) A102	Client Name Matt Whitmore	<div>Rev</div> <div>A B</div> <div>Description First Issue To Client Issued To Council</div> <div>Date 25.03.25 25.03.25</div>
			Project Number 0046	Drawn By MDR	
			Revision B		

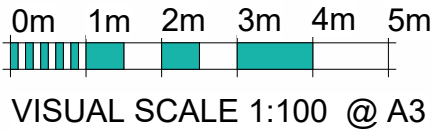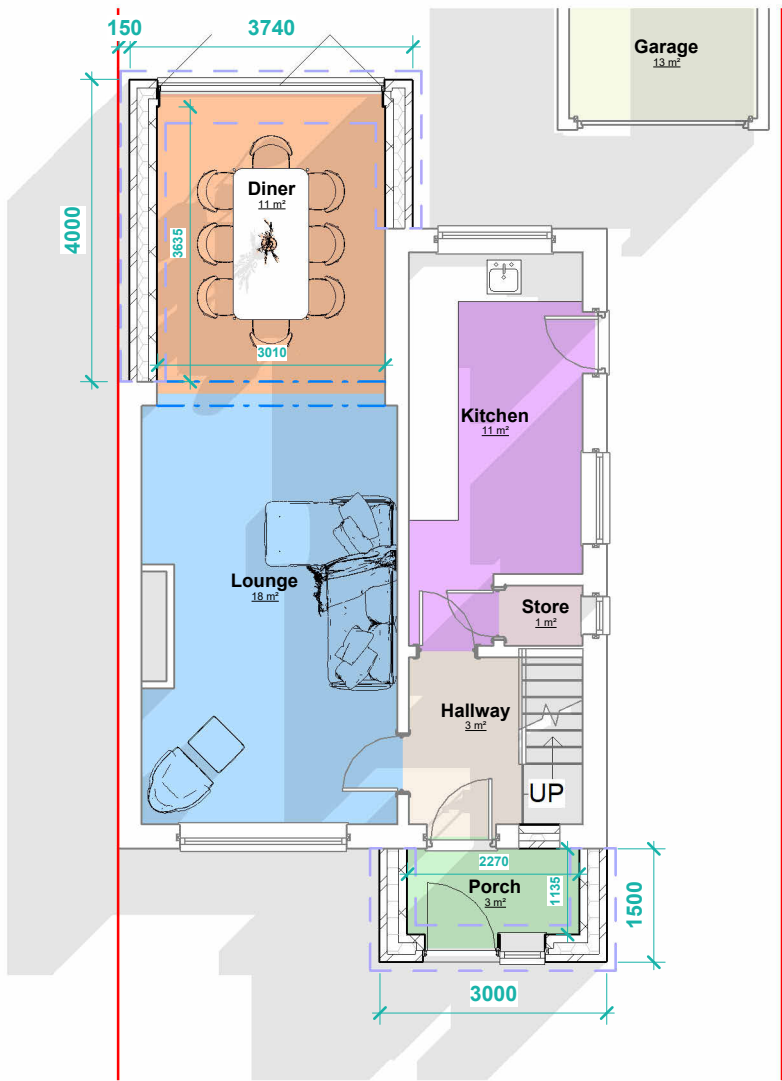

PP Ground Floor
1 : 100

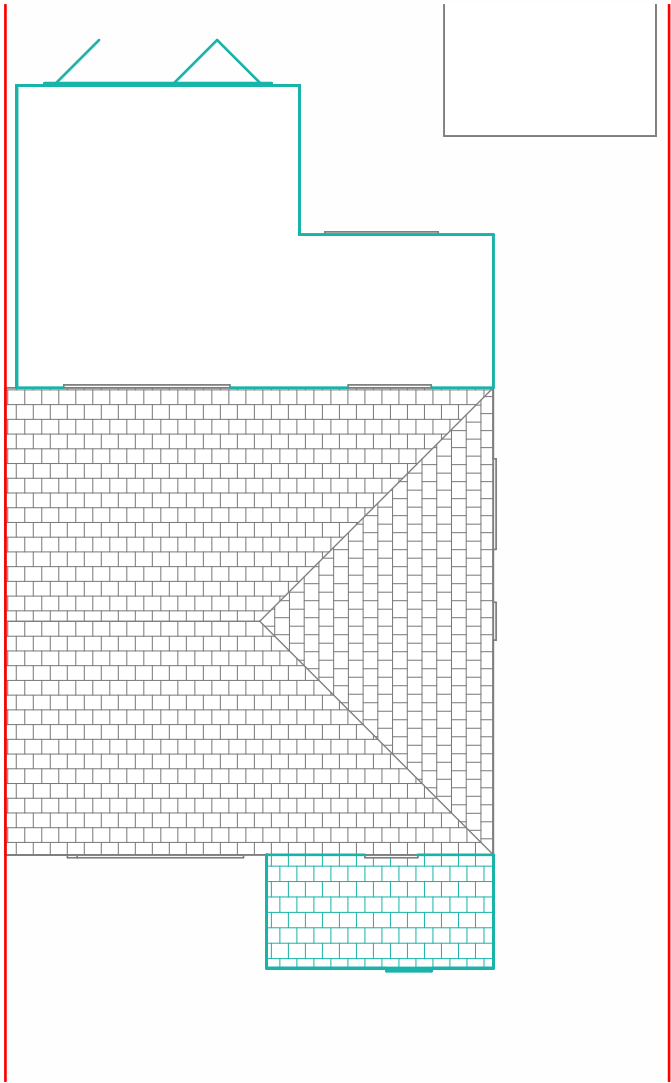

PP Roof Plan
1 : 100

THIS DRAWING IS THE COPYRIGHT OF MD DESIGN CONSULTANCY. DO NOT SCALE FROM THESE DRAWINGS. ALL LEVELS/DIMENSIONS TO BE CHECKED ON SITE PRIOR TO WORKS COMMENCING. REPORT ALL DISCREPANCIES TO CLIENT/DESIGNER.

Proposed Single Storey Rear Extension & Porch
7 Greylands Rd, Manchester M20 5PJ

Proposed Plans
(DR) A200

Project Number
0046

Client Name
Matt Whitmore

Drawn By
MDR


Rev	Description	Date
A	First Issue To Client	25.03.25
B	Issued To Council	25.03.25
Revision B		

CIAT


affiliate

MD DESIGN
CONSULTANCY
07728417797
dabeer@mddesigns.co.uk


Proposed Single Storey Rear Extension & Porch
7 Greylands Rd, Manchester M20 5PJ

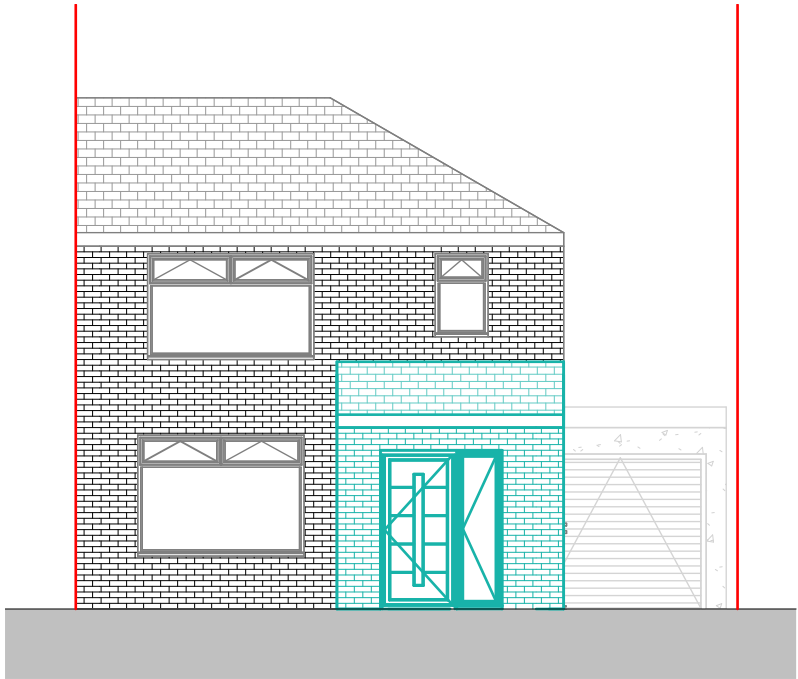


PP Front Elevation
1 : 100

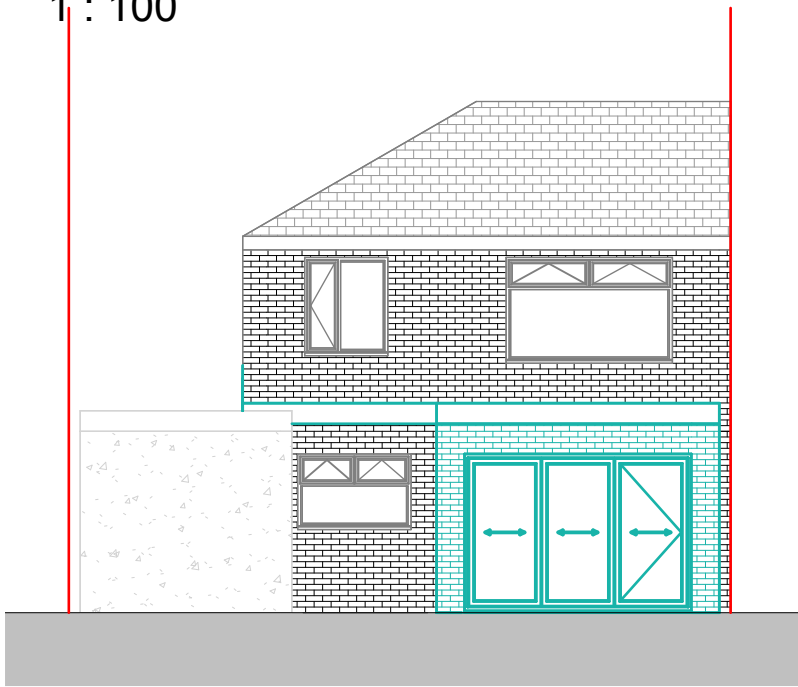

PP Rear Elevation
1 : 100

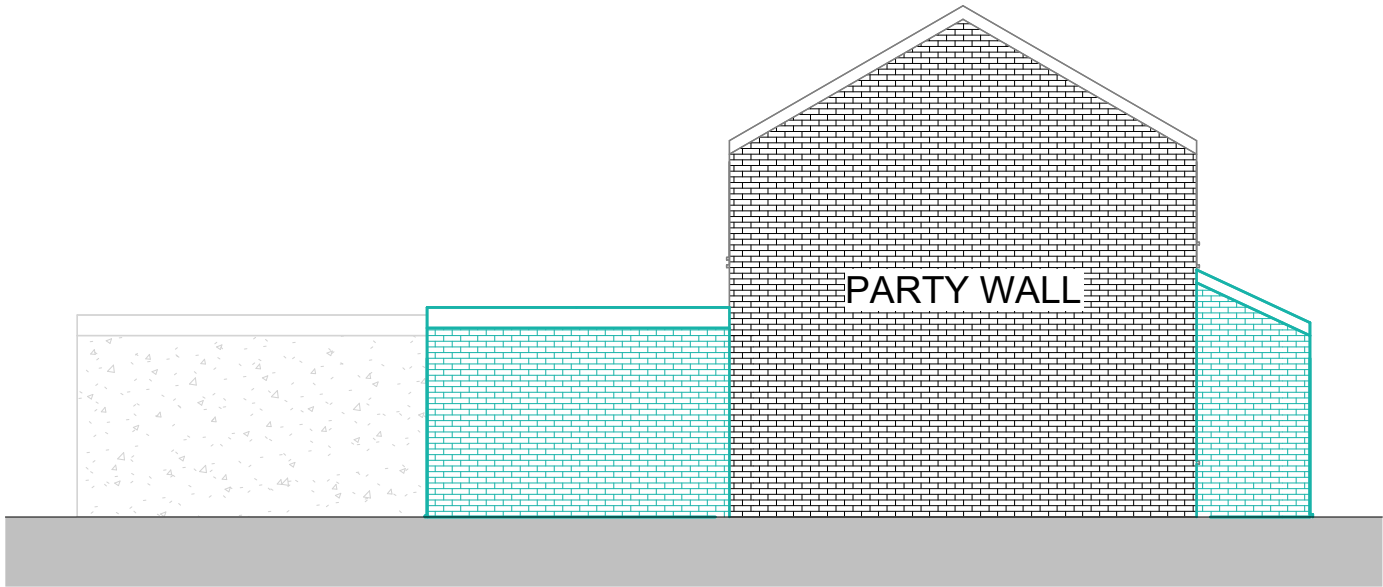

PP LHS Elevation
1 : 100

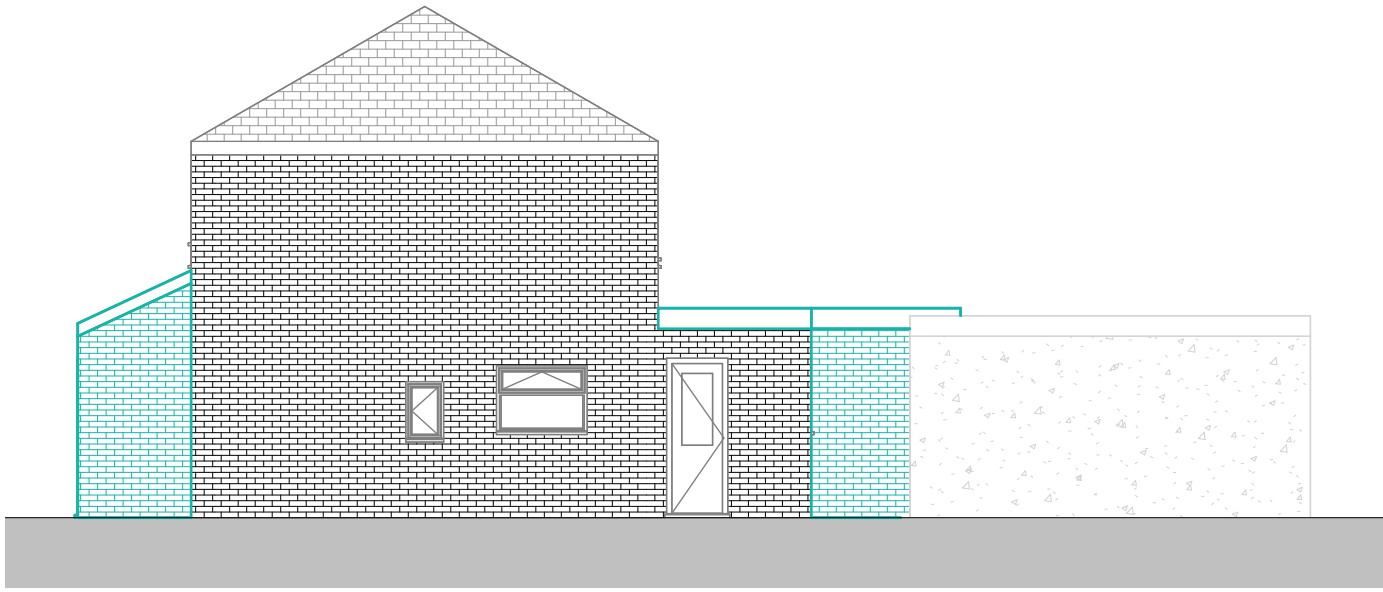

PP RHS Elevation
1 : 100

THIS DRAWING IS THE COPYRIGHT OF MD DESIGN CONSULTANCY. DO NOT SCALE FROM THESE DRAWINGS. ALL LEVELS/DIMENSIONS TO BE CHECKED ON SITE PRIOR TO WORKS COMMENCING. REPORT ALL DISCREPANCIES TO CLIENT/DESIGNER.

**Proposed Single Storey Rear
Extension & Porch**
7 Greylands Rd, Manchester M20 5PJ

Proposed Elevations
(DR) A201


Project Number
0046

Client Name
Matt Whitmore

Drawn By
MDR

Rev	Description	Date
A	First Issue To Client	25.03.25
B	Issued To Council	25.03.25

Revision **B**

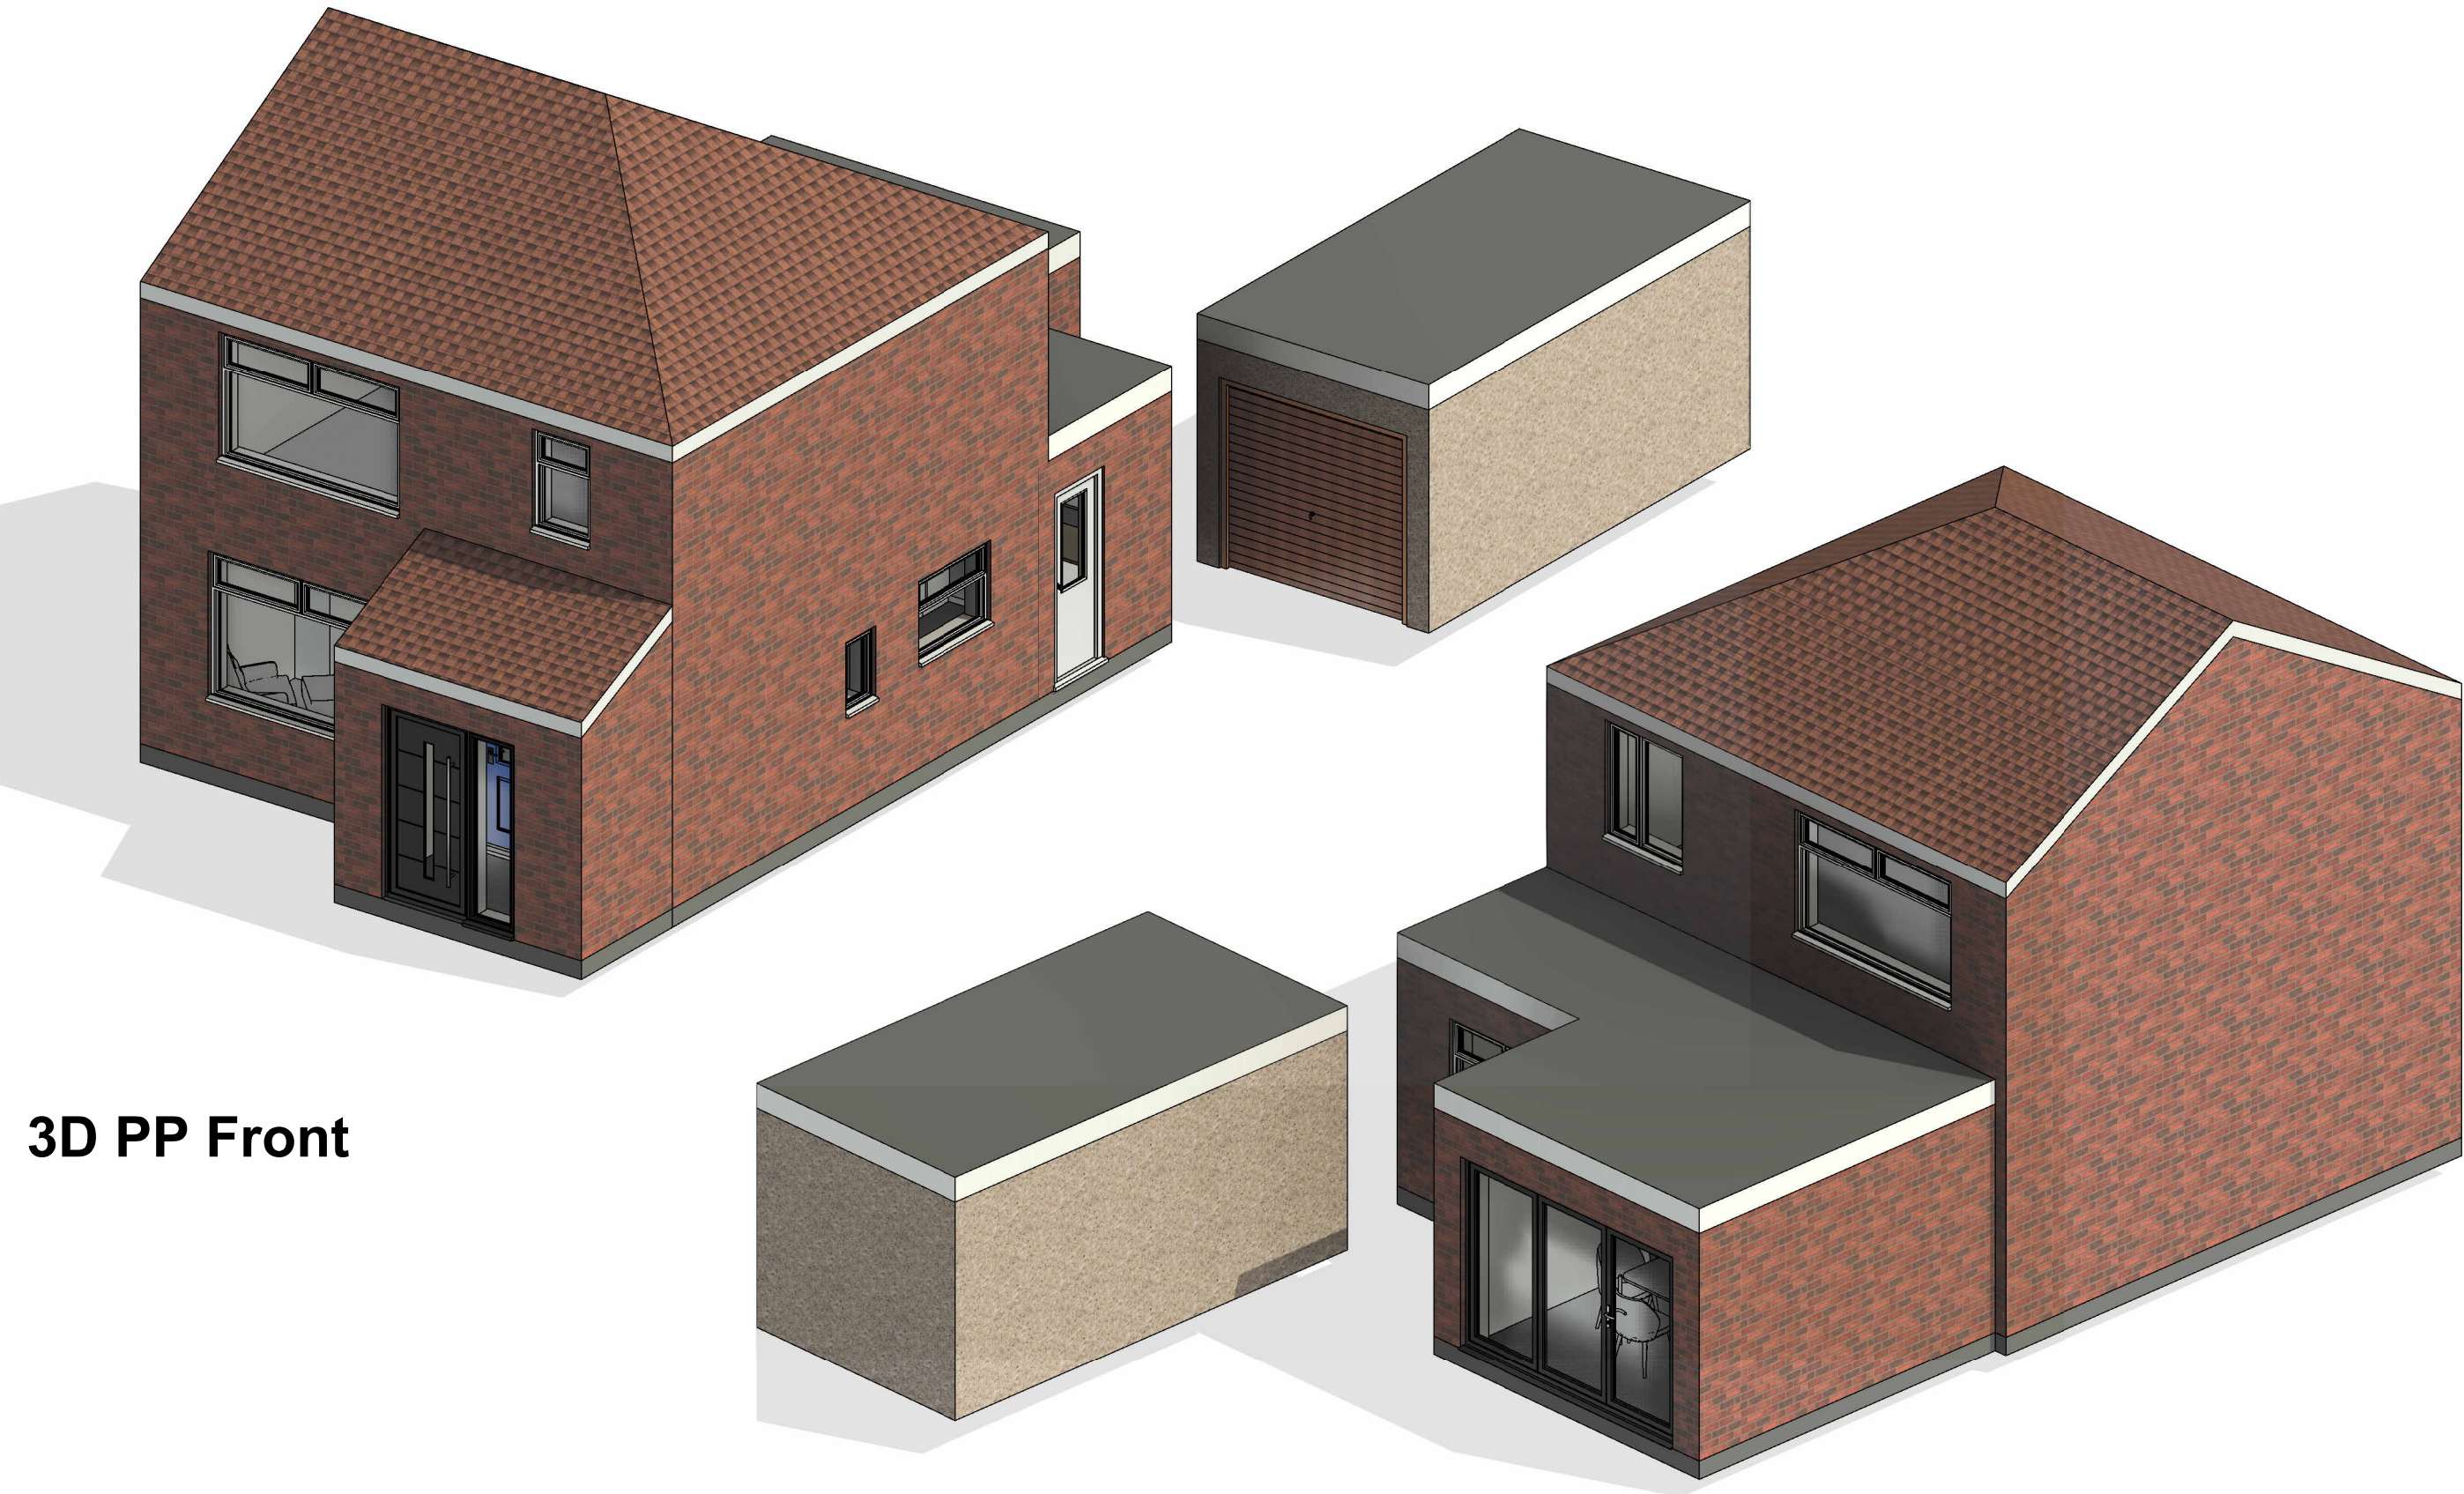

3D PP Front

THIS DRAWING IS THE COPYRIGHT OF MD DESIGN CONSULTANCY. DO NOT SCALE FROM THESE DRAWINGS. ALL LEVELS/DIMENSIONS TO BE CHECKED ON SITE PRIOR TO WORKS COMMENCING. REPORT ALL DISCREPANCIES TO CLIENT/DESIGNER.

**Proposed Single Storey Rear
Extension & Porch 3D PP Rear**
7 Greylands Rd, Manchester M20 5PJ

Proposed 3D Views
(DR) A202
Project Number
0046

Client Name
Matt Whitmore
Drawn By
MDR

Rev	Description	Date
A	First Issue To Client	25.03.25
B	Issued To Council	25.03.25
Revision B		

CIAT

affiliate






MD DESIGN

CONSULTANCY

07728417797

dabeer@mddesigns.co.uk

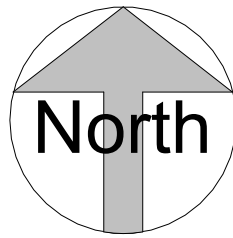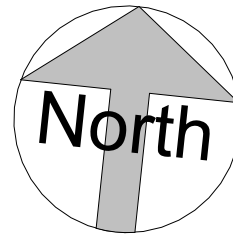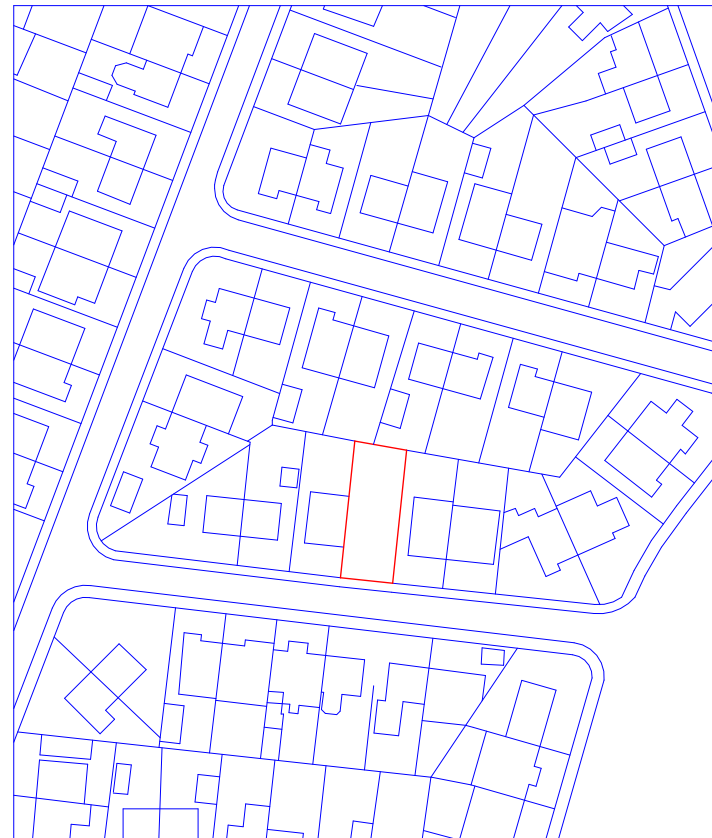


Location Plan

1 : 1250



VISUAL SCALE 1:1250 @ A3

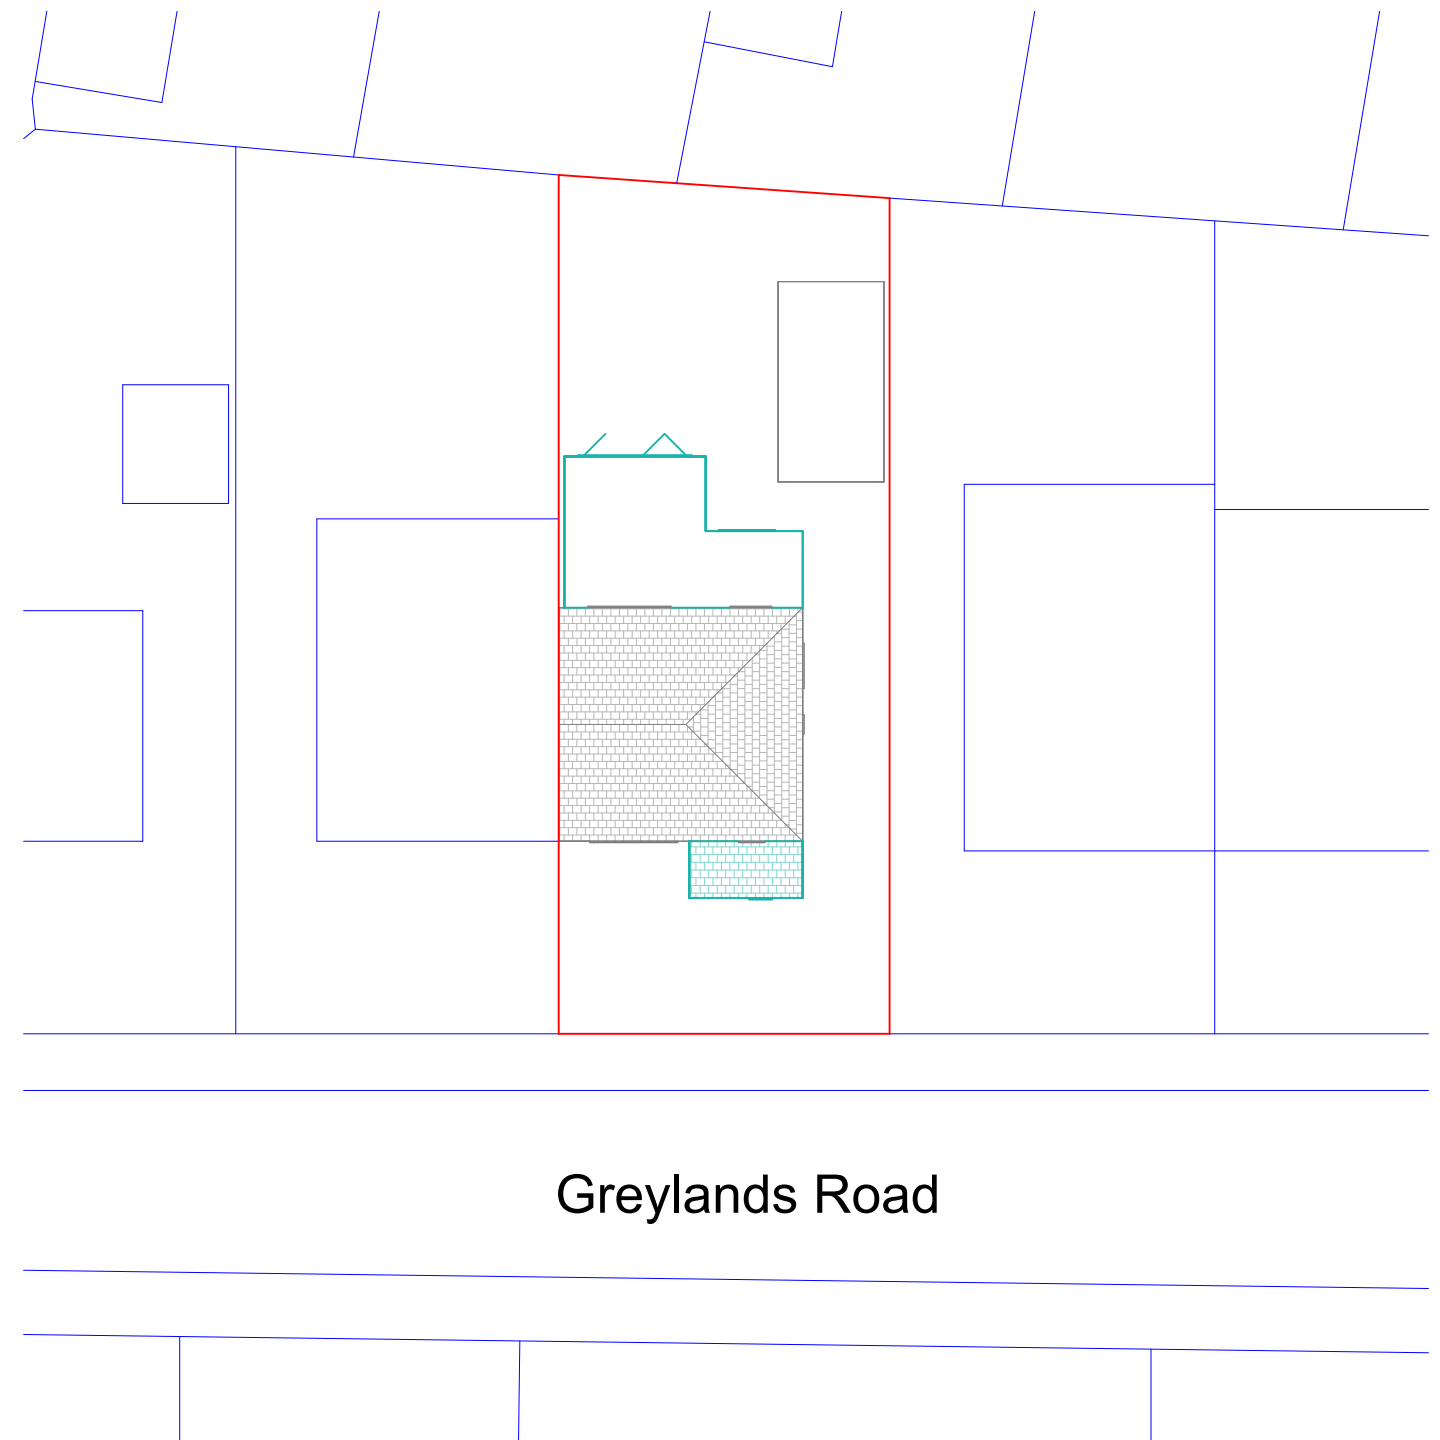

Site Plan

1 : 200



VISUAL SCALE 1:200 @ A3

THIS DRAWING IS THE COPYRIGHT OF MD DESIGN CONSULTANCY. DO NOT SCALE FROM THESE DRAWINGS. ALL LEVELS/DIMENSIONS TO BE CHECKED ON SITE PRIOR TO WORKS COMMENCING. REPORT ALL DISCREPANCIES TO CLIENT/DESIGNER.