




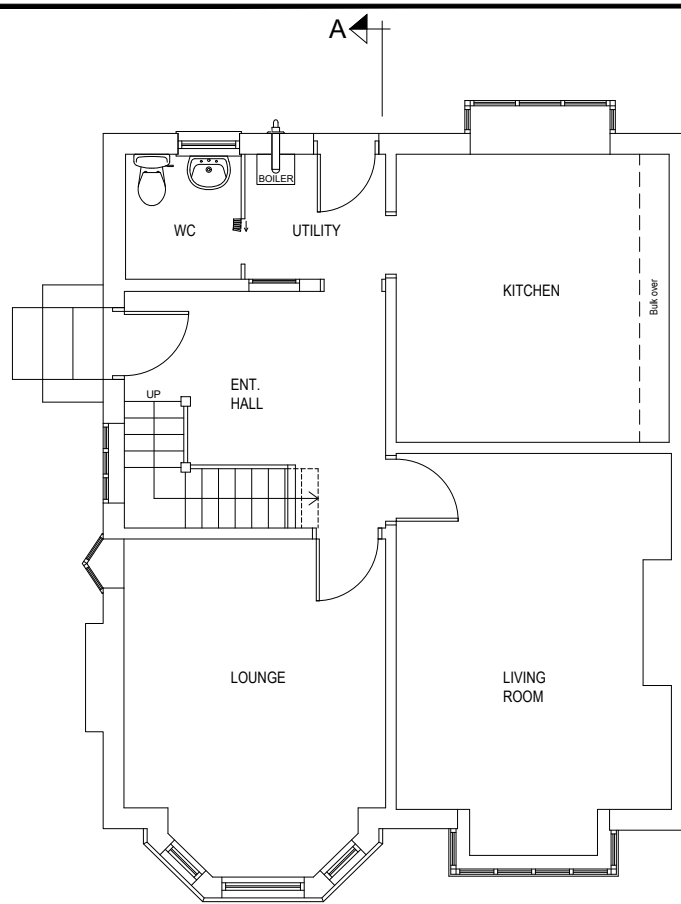


EXISTING GROUND FLOOR PLAN

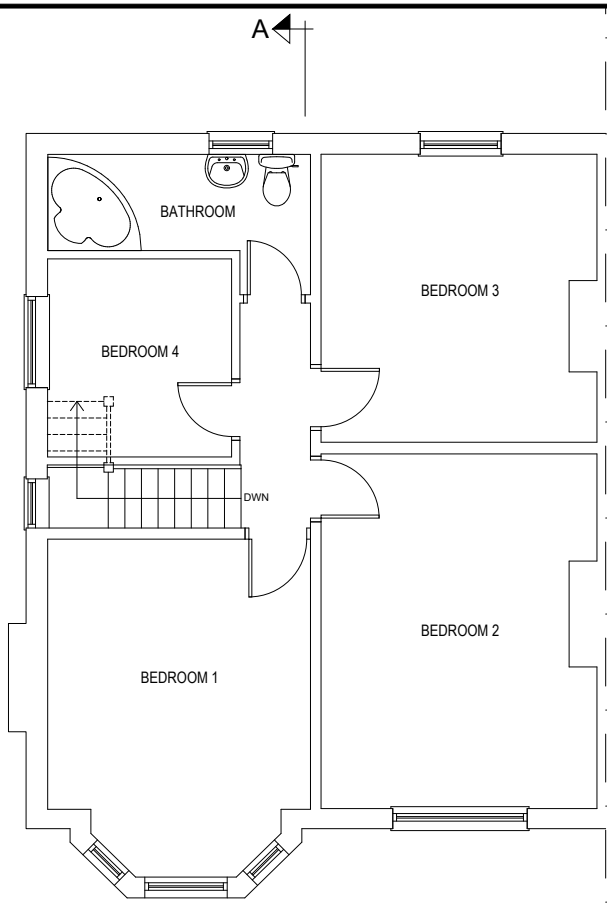

EXISTING FIRST FLOOR PLAN

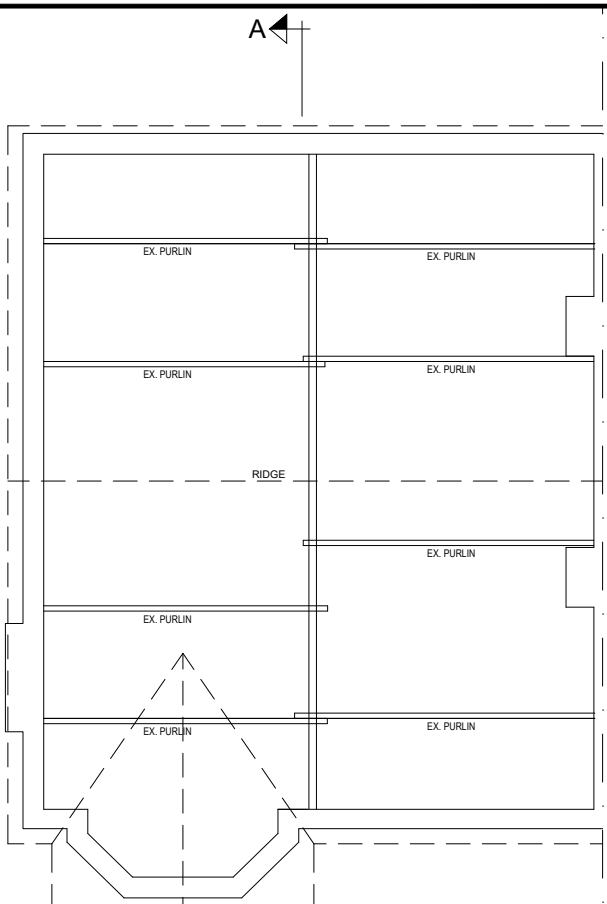


EXISTING LOFT PLAN

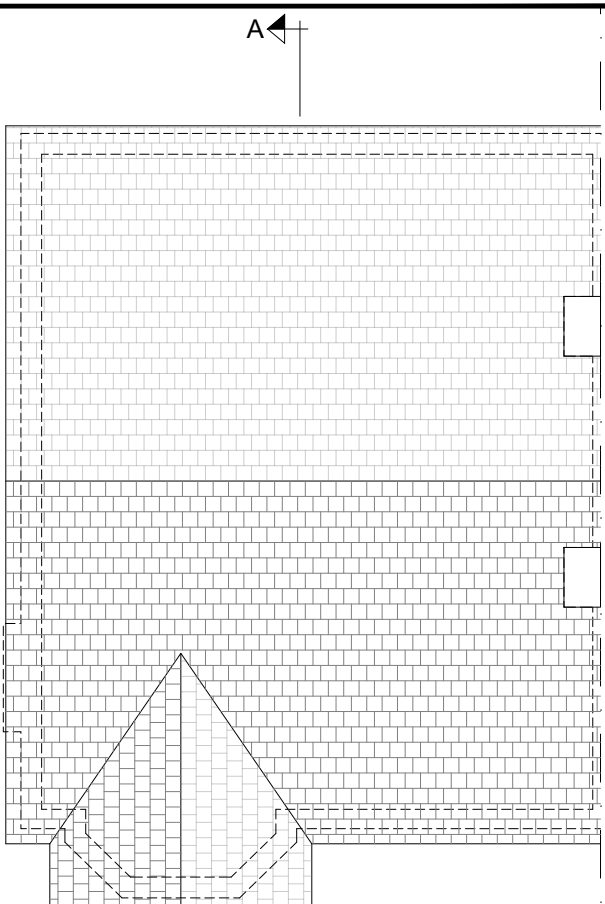

EXISTING ROOF PLAN



EXISTING FRONT ELEVATION

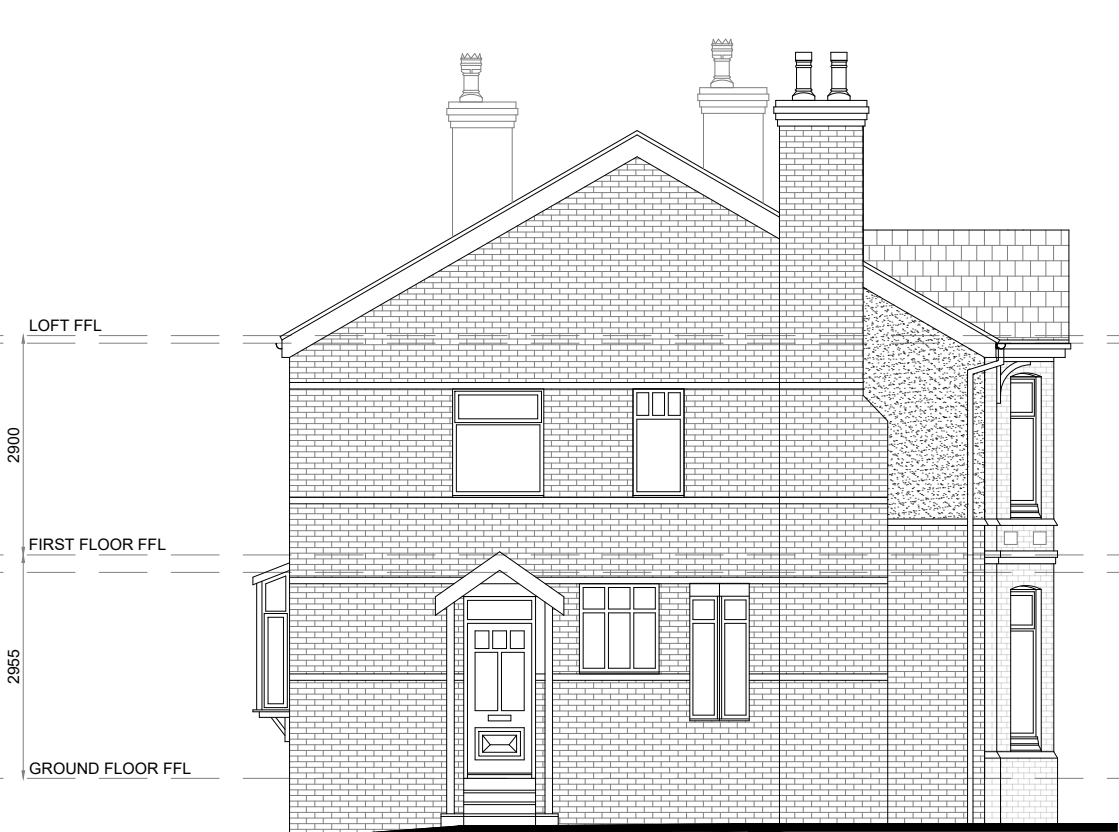

EXISTING SIDE ELEVATION



EXISTING REAR ELEVATION

LOFT FFL
2900
FIRST FLOOR FFL
2955
GROUND FLOOR FFL



SCALE 1:100

PROJECT	PROPOSED ALTERATIONS / EXTENSION 5 DAWLISH ROAD CHORLTON-CUM-HARDY, MANCHESTER M21 8XR
CLIENT	ALEC

TITLE
EXISTING PLANS & ELEVATIONS

DATE
18.03.25
SCALE
1:100 (A3)

DRG No.
537/01
AMENDMENT
A