


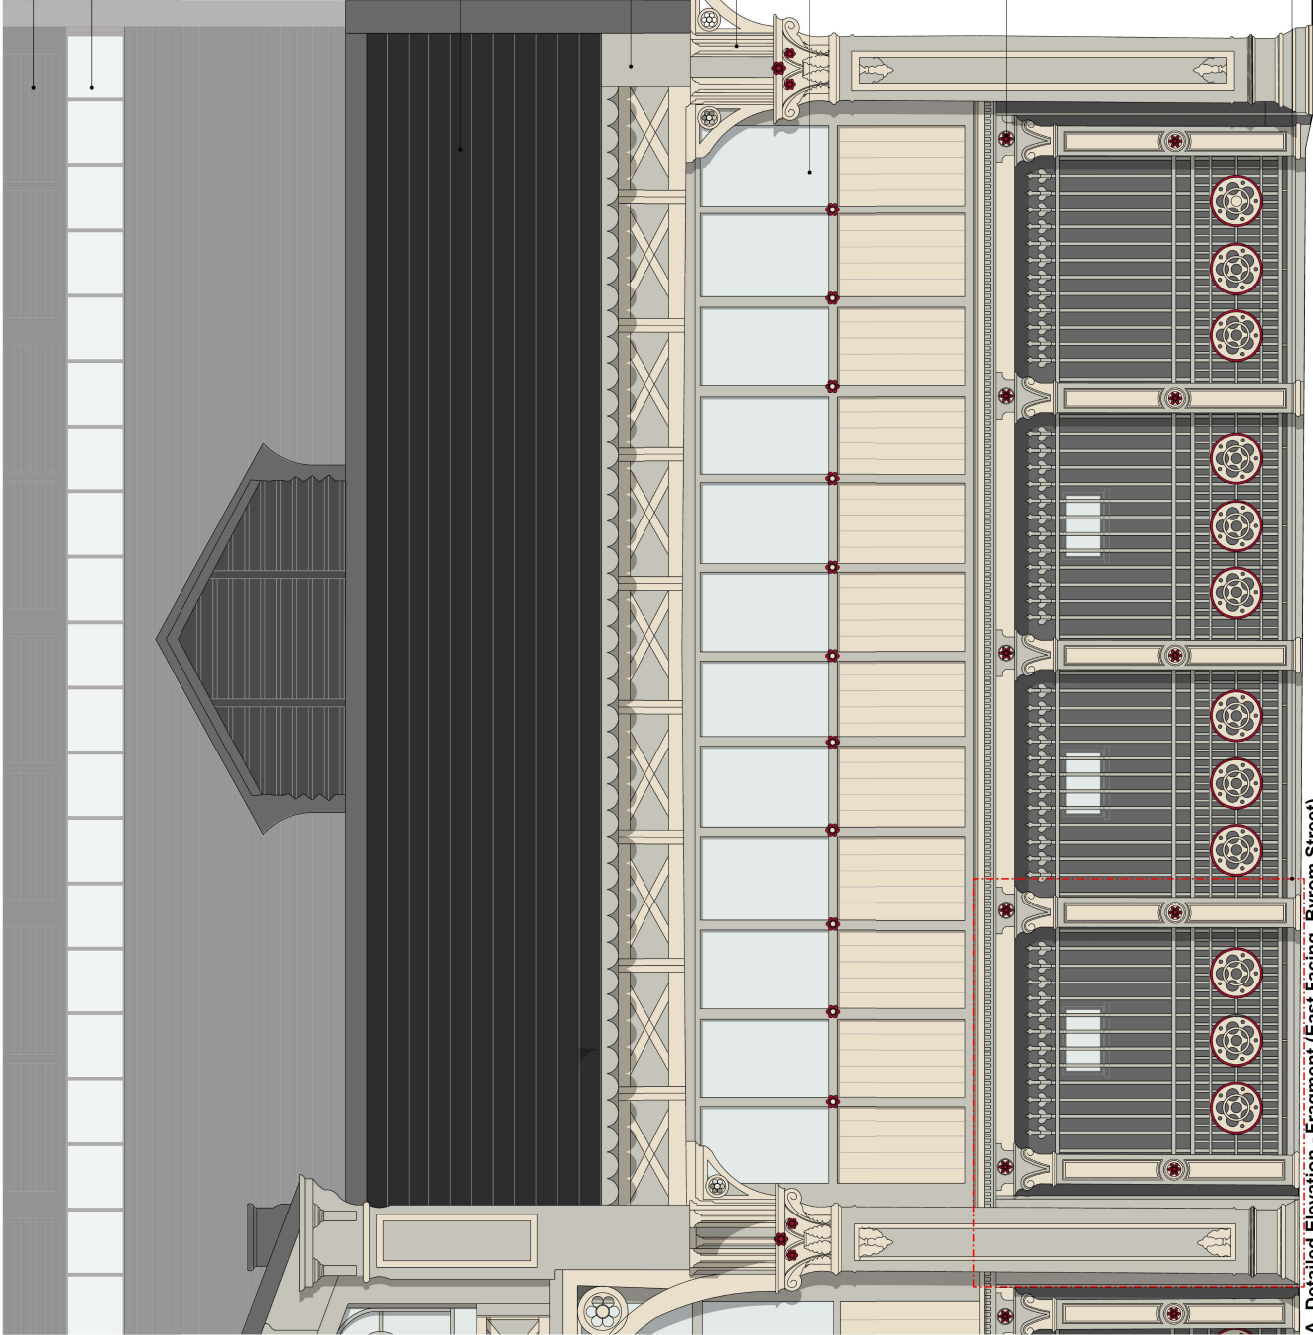

A. Detailed Elevation - Fragment (East Facing, Byrom Street)
Scale 1:25

Notes:
Do not scale from this drawing.
All dimensions are in millimetres unless otherwise noted.
All dimensions to be checked on site before proceeding.
All dimensions and discrepancies to be reported in writing to Project 3 Architects Ltd.
Areas indicated on this drawing are approximate and not to be used for construction purposes.
© Project 3 Architects Limited Registered in England & Wales Number 08027395.


Rev.	Date:	Description:	By:	W:
P01	14/07/23	First Issue	W	W
P02	21/03/23	spec update	W	W
P03	25/03/24	spec updated	W	W

Key:




This area only for sample paint

0.5 m 0 0.5 1 1.5 m
Scale 1:25

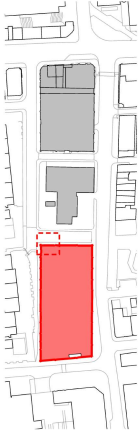


PROJECT 3
architects
4 back garden street
cheetham
W14 1DY
0161 233 0575
mail@project3architects.com
www.project3architects.com


Project: Lower Campfield
Liverpool Road, Manchester
Detailed Elevations
East Facing Bay
Status: PLANNING
Drawing Number: 0774-P3A-XX-XX-DR-A-05051
Revision: 1/25
Scale @ ISO A1: P03

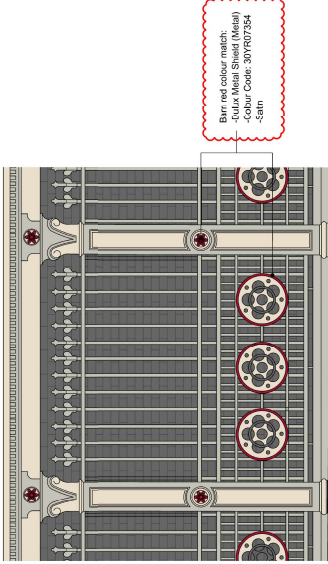

B. Detailed Elevation - Bay with existing railing
Scale 1:25

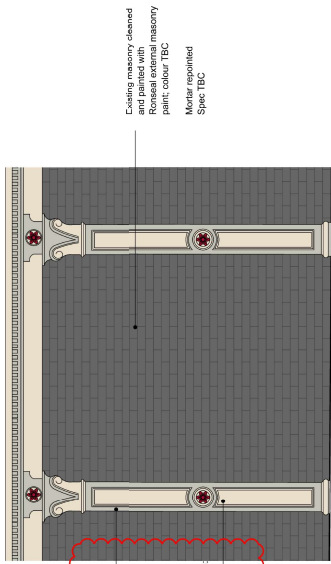

C. Detailed Elevation - Bay (without existing railing) to show existing brickwork
Scale 1:25

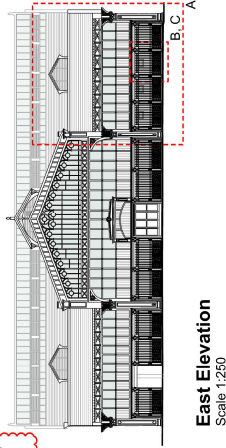

East Elevation
Scale 1:250