



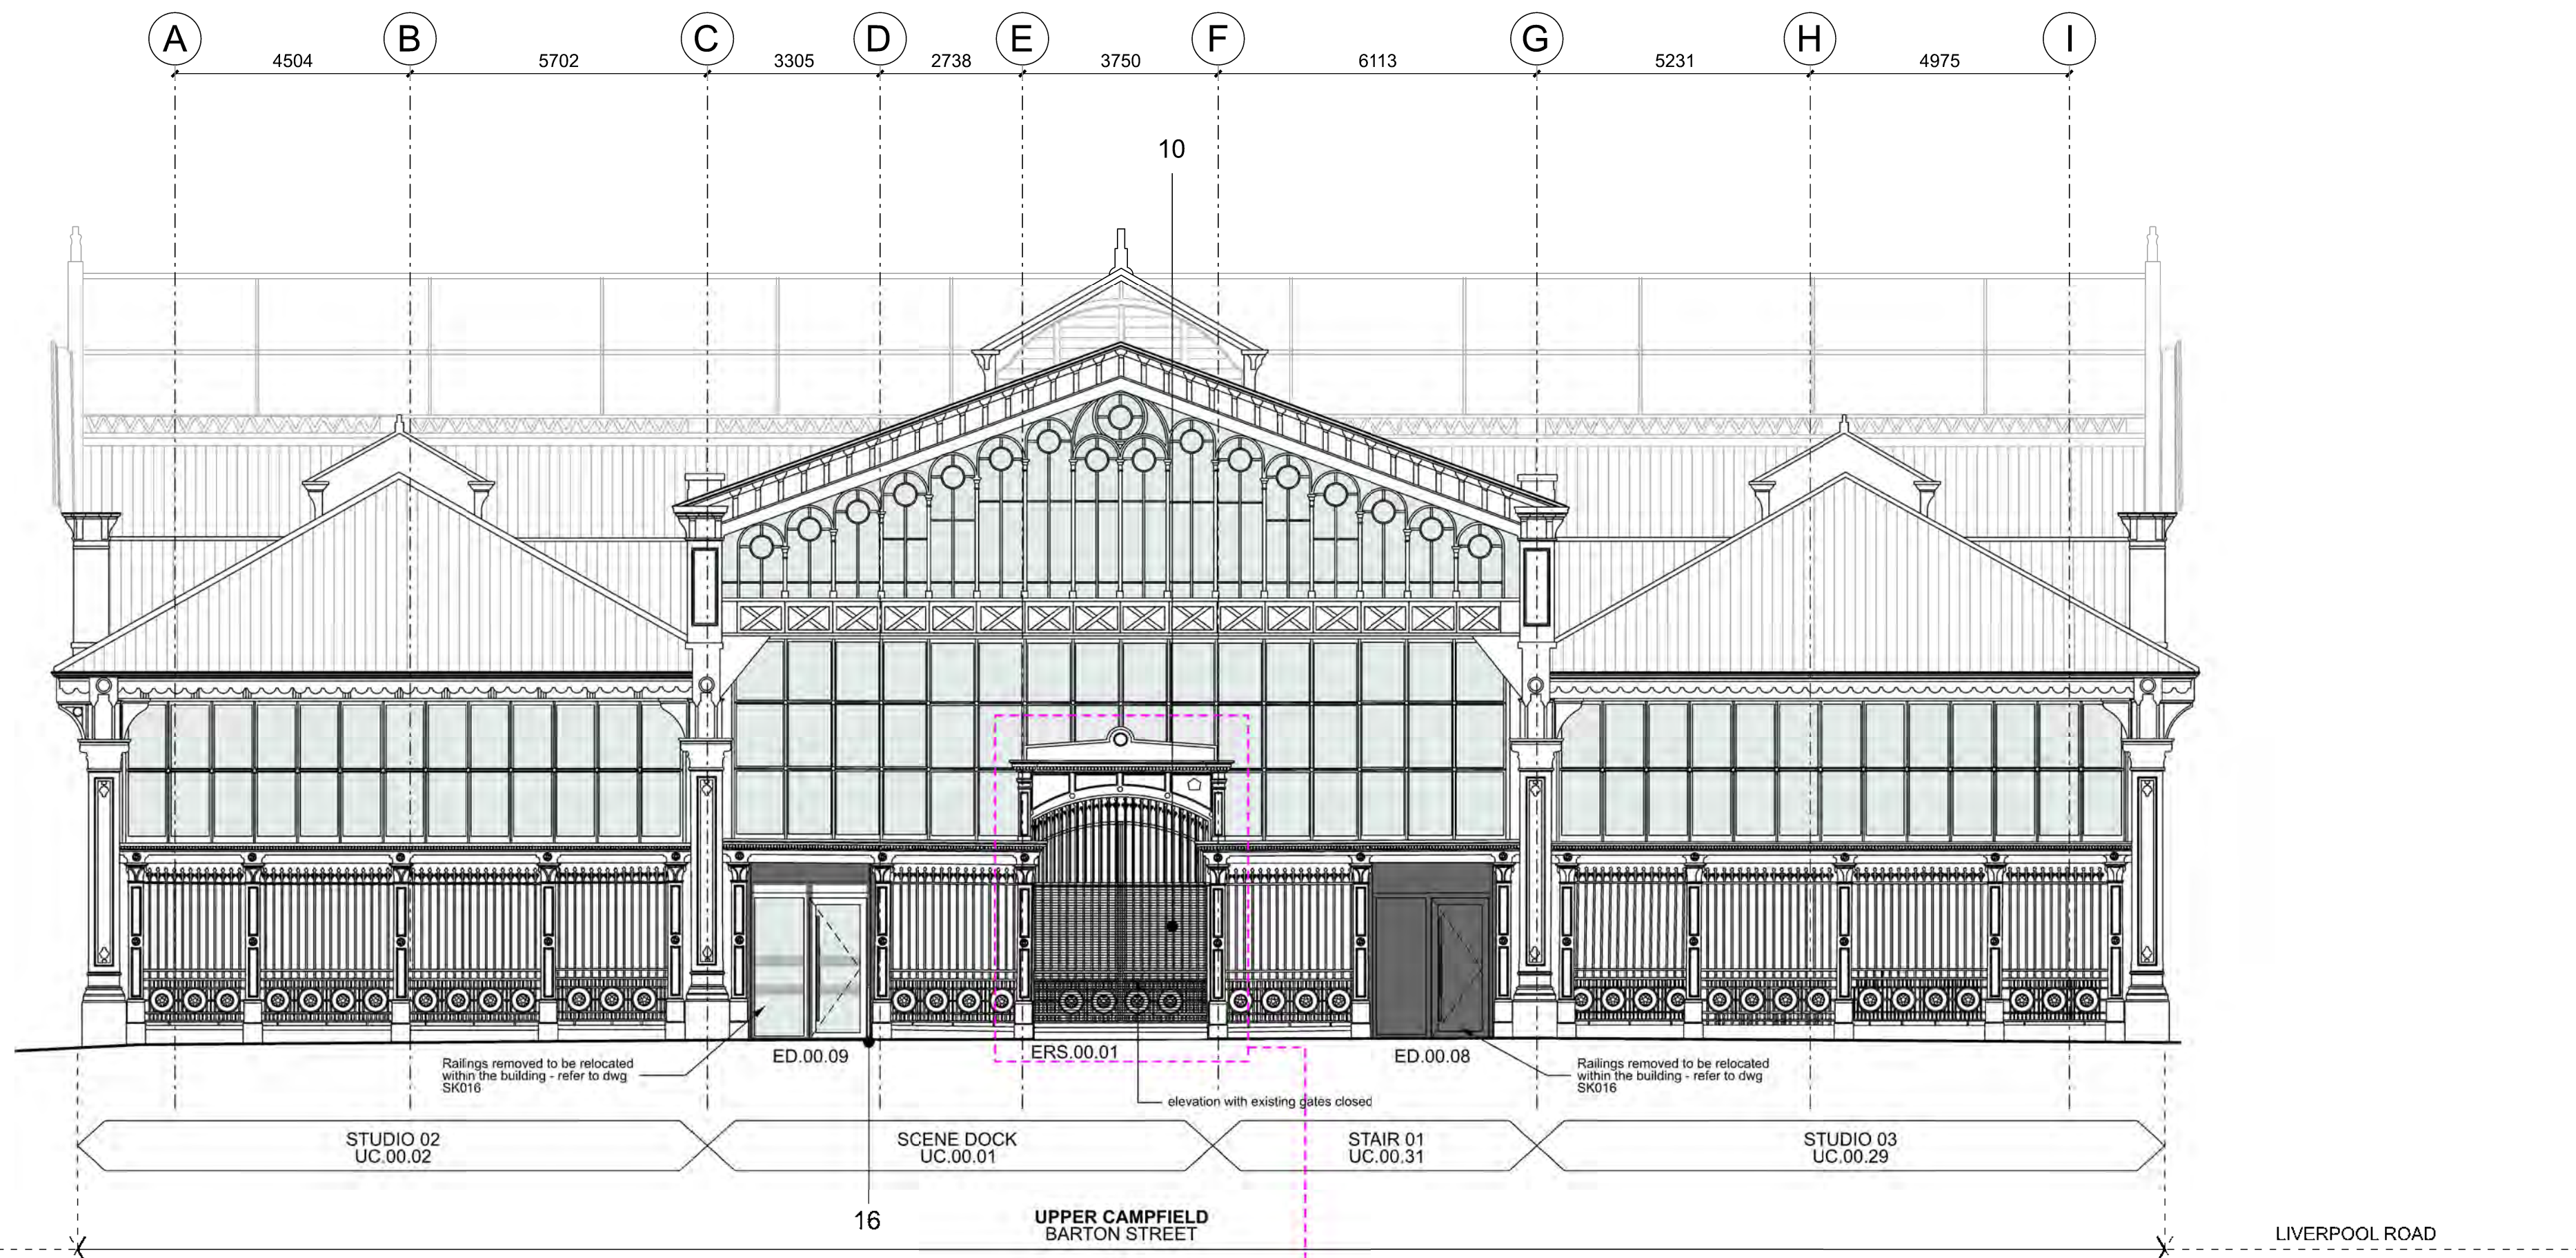

UPPER CAMPFIELD Proposed Elevations: West Elevation, Barton Street (E2)

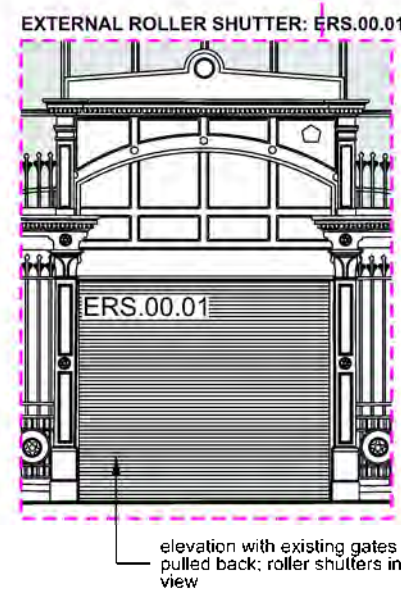

LEGEND

- | | |
|---|---|
| 01 Existing rooflights to be reviewed, repaired or replaced to match existing | 09 New corrugated metal cladding above / around new doors openings, to match existing |
| 02 Existing timber louvers locally repaired and repainted dark grey, spec TBC | 10 Proposed roller shutter, black to match corrugated cladding, refer to (31) series for further details |
| 03 Existing corrugated metal sheet roofing to be repaired, replaced and repainted dark grey, spec TBC | 11 Proposed louvers, black to match cladding, Refer to (30) series for further details |
| 04 Existing glazing replaced where damaged with like for like, all glazing to be cleaned and applied film to be removed | 12 Proposed solid door, black to match cladding, refer to (31) series for further details |
| 05 Intermediate external timber panels; Linseed paint Brouns & Co, Colour No. 03 Restoration White | 13 Existing corrugated metal cladding, cleaned and painted black; spec TBC |
| 06 Existing decorative columns; Linseed paint Brouns & Co, Colour No. 23 Arran | 14 Illuminated signage above main entrance door; design intent by Allied London |
| 07 Red painted features; Linseed paint Brouns & Co, Colour No. 32 Barn Red | 15 New solid door, clad in corrugated metal to match the existing cladding, black finish, refer to (31) series for further details. |
| 08 Proposed glazed entrance door and glazed side panels, refer to (31) series for further details | 16 Guarding to outward opening door |

Notes:

Do not scale from this drawing.
All dimensions are in millimetres unless otherwise noted.
All dimensions to be checked on site before proceeding with work.
All omissions and discrepancies to be reported in writing to Project 3 Architects Ltd.
Areas indicated on this drawing are approximate and indicative only.
© Project 3 Architects Limited Registered in England & Wales Number 08021795.

Rev:	Date:	Description:	By:
P01	12/03/25	Planning consent	CP



PROJECT3
architects

4 back grafton street
altrincham
cheshire
WA14 1DY

0161 233 0575
mail@project3architects.com
www.project3architects.com

Project:
Upper Campfield
Liverpool Road, Manchester

Title:
Proposed Elevations
West Elevation, Barton Street (E2)

Status:
PLANNING

Drawing Number:
0798-P3A-XX-XX-DR-A-04202

Scale @ ISO A1:

1:100

Revision:

P01