




FRONT ELEVATION

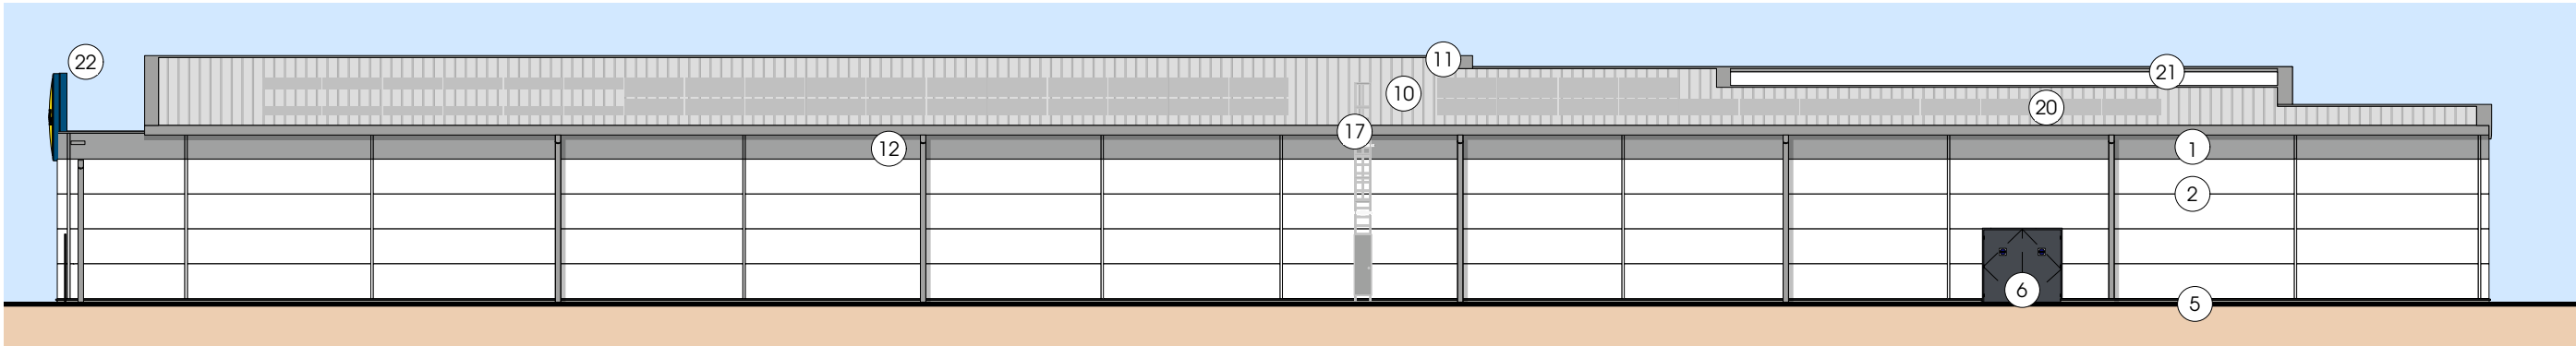

REAR ELEVATION

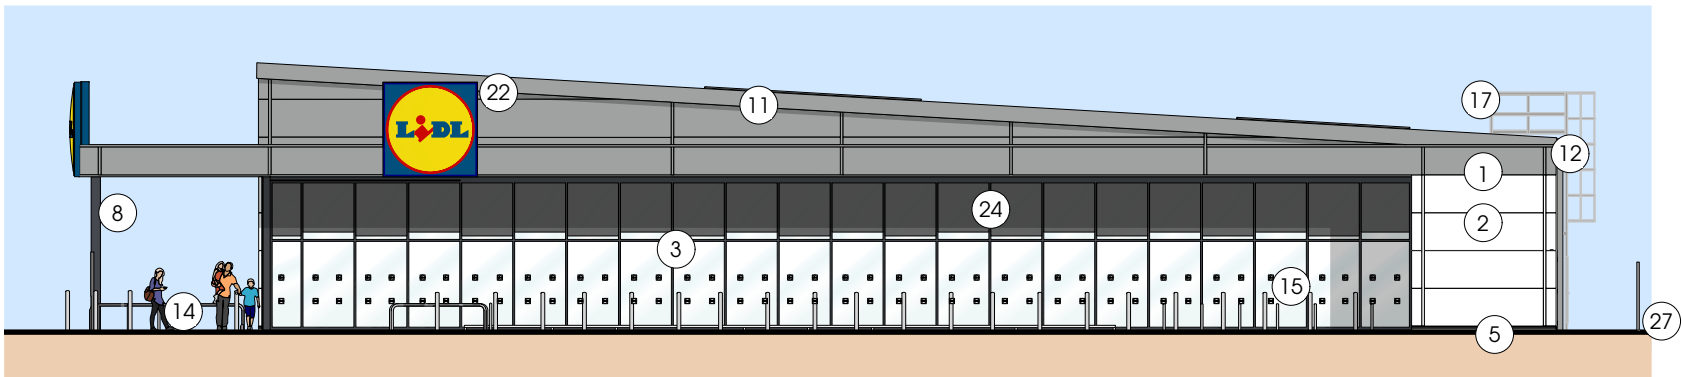

GLAZED GABLE ELEVATION

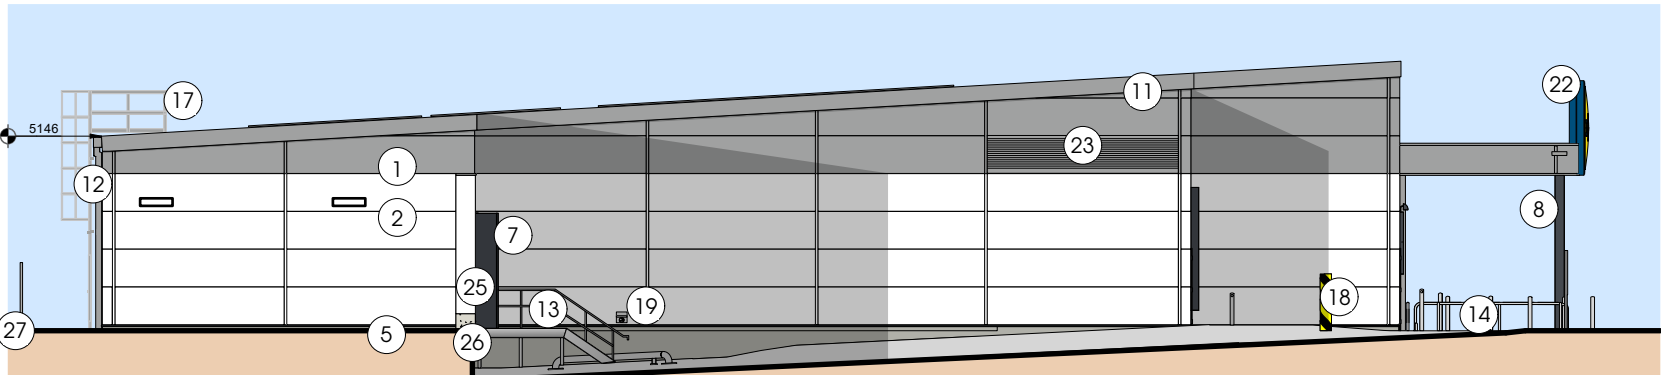

GABLE ELEVATION

MATERIALS KEY

- 1 INSULATED METAL CLADDING PANELS - COLOUR: METALLIC SILVER (RAL 9006)
- 2 INSULATED METAL CLADDING PANELS - COLOUR: WHITE (RAL 9010)
- 3 CURTAIN WALLING - DOUBLE GLAZED UNITS - COLOUR: GREY (RAL 7024). CURTAIN WALL TO BE FITTED WITH SUN BLINDS TO PROVIDE GLARE PROTECTION.
- 4 ENTRANCE DOORS - DOUBLE GLAZED UNITS - COLOUR: GREY (RAL 7024)
- 5 LOW LEVEL RENDER - COLOUR: GREY (RAL 7038)
- 6 POWDER COATED STEEL DOORS - COLOUR: GREY (RAL 7024)
- 7 SECTIONAL DOOR - COLOUR: GREY (RAL 7024)
- 8 CANOPY COLUMN - COLOUR: GREY (RAL 7024)
- 9 NON OPENABLE FIXED SAFETY GLASS WINDOWS - FLASHING COLOUR: GREY (RAL 7024)
- 10 METAL COMPOSITE INSULATED ROOF PANELS - COLOUR: METALLIC SILVER (RAL 9006)
- 11 STEEL COPING FLASHING TO ROOF PERIMETER - COLOUR: METALLIC SILVER (RAL 9006) TO MATCH CLADDING.
- 12 ALUMINIUM GUTTERS AND RAIN WATER PIPES - COLOUR: METALLIC SILVER (RAL 9006) TO MATCH CLADDING.
- 13 GALVANISED METAL DRIVERS STEPS, STAIRCASE AND BALLUSTERS WITH HANDRAILS. ALL STEPS TO BE CONSTRUCTED IN ACCORDANCE WITH BUILDING REGS PART K.
- 14 STAINLESS STEEL TUBULAR TROLLEY GUIDES (MARINE GRADE 316) SPACES FOR WHEELCHAIR SHOPPING TROLLEYS AND TROLLEYS WITH BABY SEATS. FIXED WITH CONCRETE FOUNDATION.
- 15 STAINLESS STEEL CYCLE STANDS, 750mm HIGH, ROOT FIXED TO CONCRETE FOUNDATION.
- 16 BILLBOARD SIGNAGE INDICATIVE ONLY - FRAME COLOUR: GREY (RAL 7024)
- 17 FIXED EXTERNAL CAT LADDER PROVIDING ROOF ACCESS. CAT LADDER TO BE LOCKABLE.
- 18 CONCRETE FILLED GALVANISED STEEL HGV BOLLARD PAINTED BLACK & YELLOW AT 45DEG.
- 19 WALL-MOUNTED ASH TRAY SHOWN AS INDICATIVE ONLY, TO BE LOCATED CLOSE TO DRIVER'S STAIR
- 20 PV PANELS (INDICATIVE ONLY)
- 21 OPEN ROOF TO FIRST FLOOR LEVEL PLANT DECK
- 22 LIDL SIGN. SUPPORTING FRAME COLOUR: BLUE (RAL 5010).
- 23 1M HIGH PANEL VENTILATION LOUVRES PANEL TO FIRST FLOOR LEVEL PLANT DECK
- 24 INTERNAL ROLLER BLINDS TO SALES FLOOR CURTAIN WALL GLAZING. FABRIC AND FITTINGS - COLOUR: GREY (RAL 7024)
- 25 WHITE RENDER FINISH WALL TO DELIVERY BAY FACADE - COLOUR: WHITE (RAL 9010)
- 26 CONCRETE PLINTH TO DELIVERY DOOR AND DELIVERY RAMP WALLS FOR IMPROVED PROTECTION / WEAR
- 27 LOCALISED PRE-CAST CONCRETE RETAINING WALL AND 1.8M PALADIN FENCE - COLOUR: GREY (RAL 7037)
- 28 DELIVERY RAMP REINFORCED CONCRETE RETAINING WALL WITH 1100mm GALVANISED STEEL GUARDING

THIS DRAWING IS COPYRIGHT, AND REMAINS THE PROPERTY OF HTC ARCHITECTS. IT MUST NOT BE REPRODUCED, USED, DISCLOSED OR TRANSMITTED TO THIRD PARTIES IN ANY FORM, IN WHOLE OR IN PART, WITHOUT PRIOR WRITTEN PERMISSION.

DO NOT SCALE!
ALL DIMENSIONS SHOULD BE CHECKED ON SITE BEFORE WORK COMMENCES

Rev. Date Description

Drawn

client



Lidl GB Ltd

project

Hollinwood Ave, Manchester

drawing title

Proposed Elevations

date September 2024

status Planning

scale 1:200 @ A3

drawn JBH checked MH

job no. 3607 dwg no. P200

rev.

htcarchitects

York Place Studio
8 Britannia Street
Leeds
LS1 2DZ
T: (0113) 244 3457
W: www.htcarchitects.co.uk
E: info@htcarchitects.co.uk