


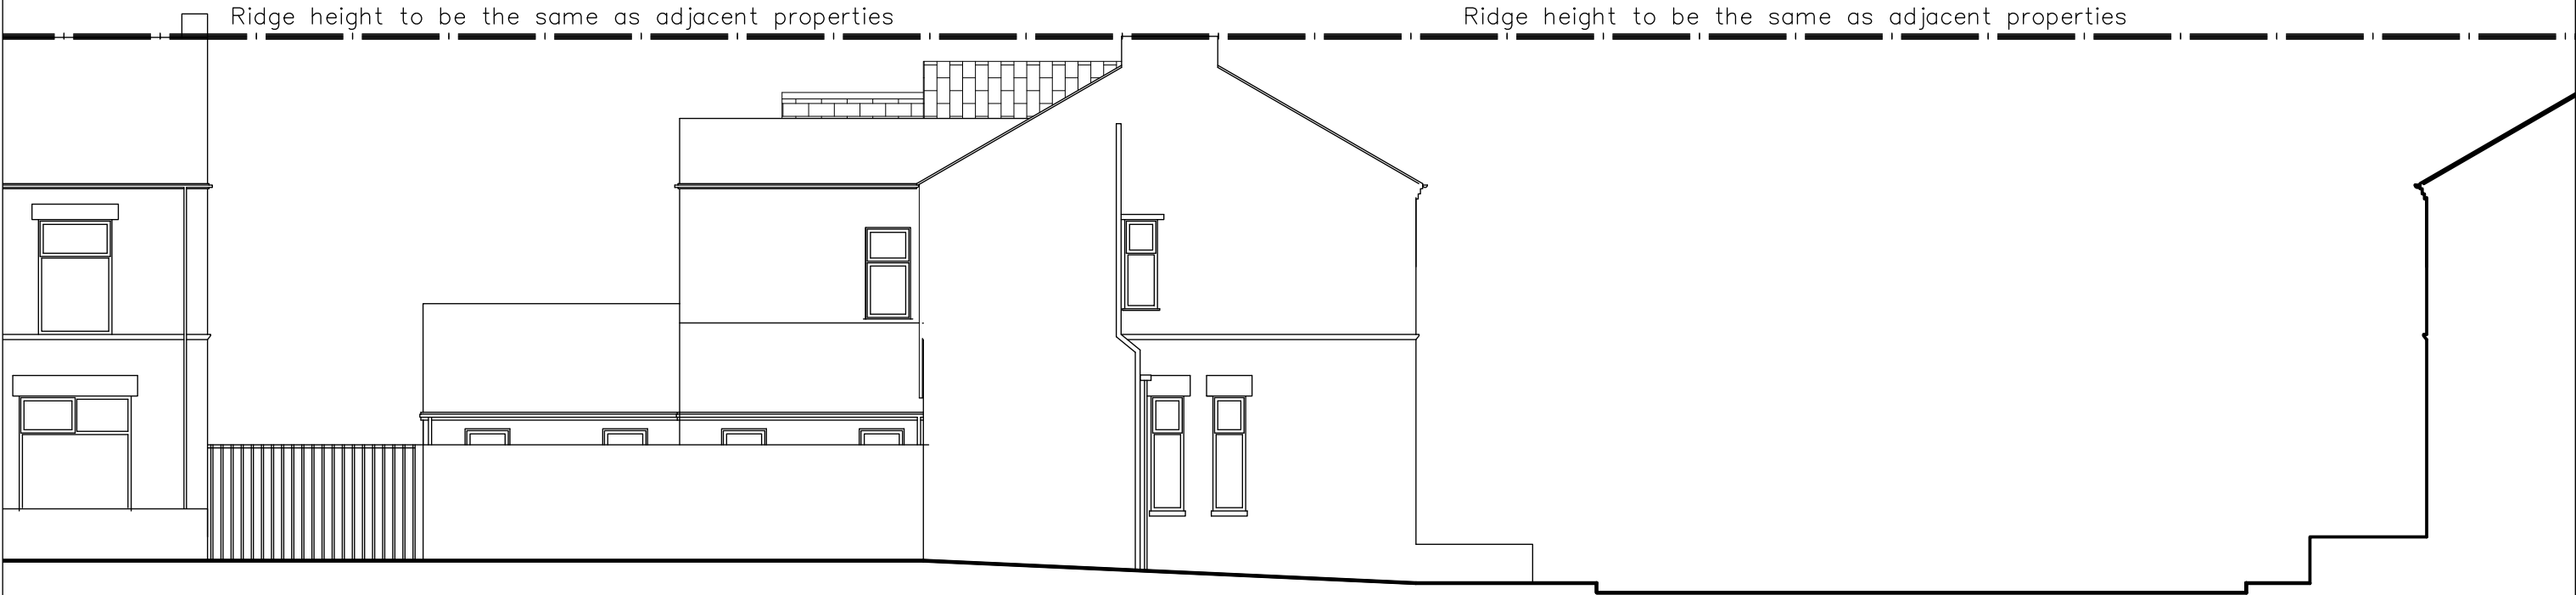

Front Elevation Street Scene (View from Highfield Road)

As Proposed



Side Elevation Street Scene (View from Ravenoak Avenue)

As Proposed

© Copyright: All rights reserved
This Drawing must not be reproduced without permission

This drawing must not be scaled

Dimensions are in millimetres
unless otherwise stated

A	07.03.21	ELEVATIONS UPDATED AND FLOOR AREAS REDUCED FURTHER TO COMMENTS RECEIVED FROM THE PLANNING AUTHORITIES	MRE
REV	DATE	NOTE	BY

Project:
2 Highfield Road, Levenshulme
Elevations As Proposed

Drawing No:
04A
Date: 23.10.20
Scale: 1:100@A3