

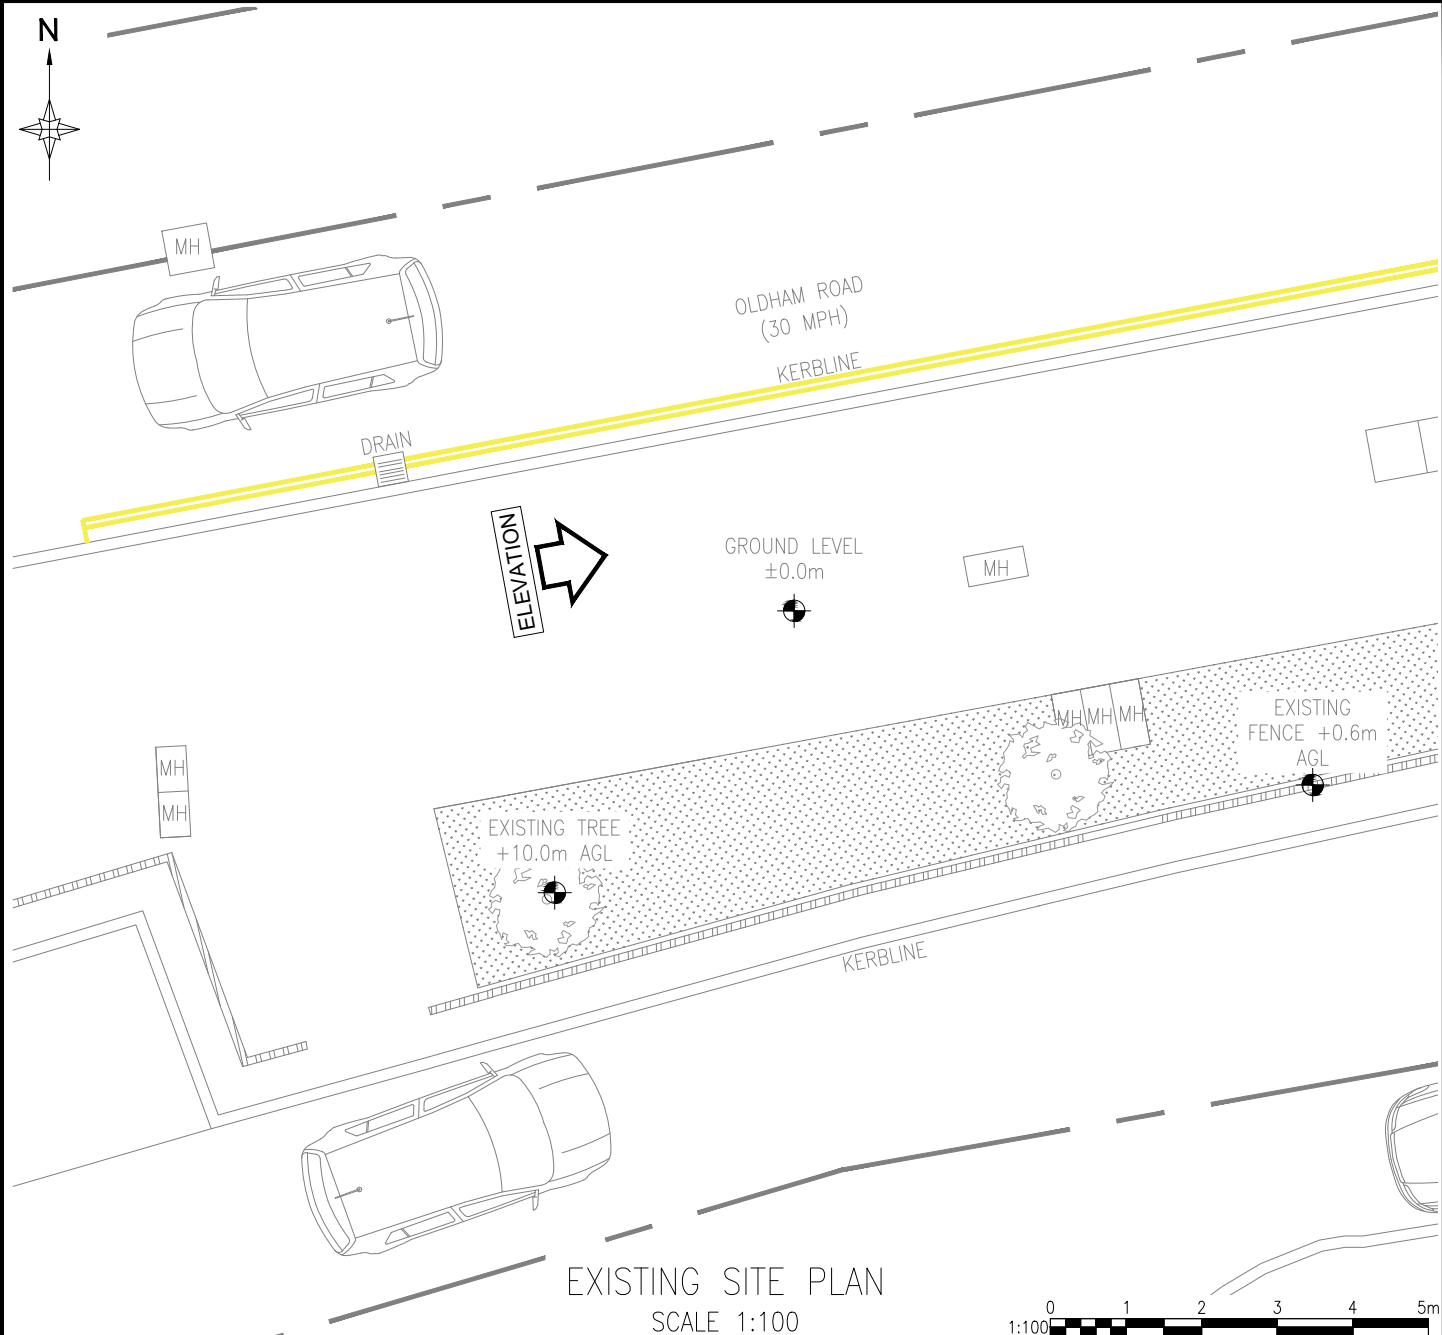
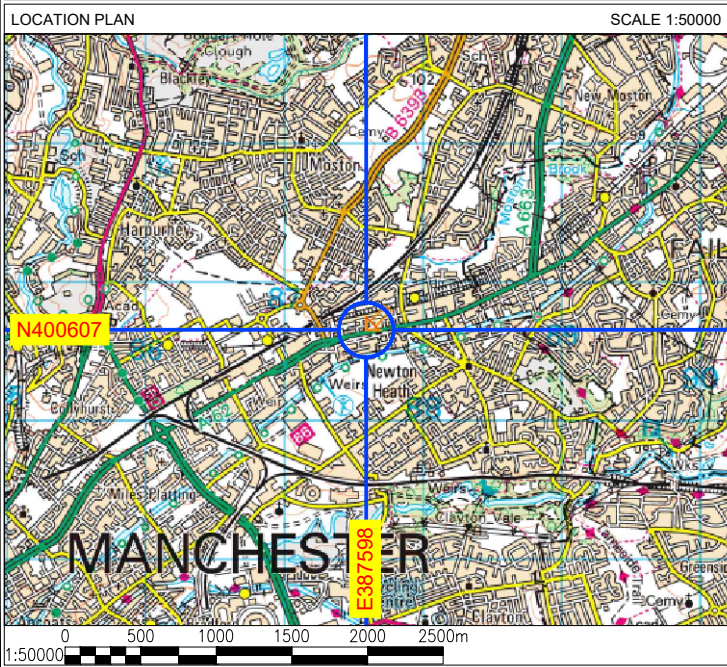


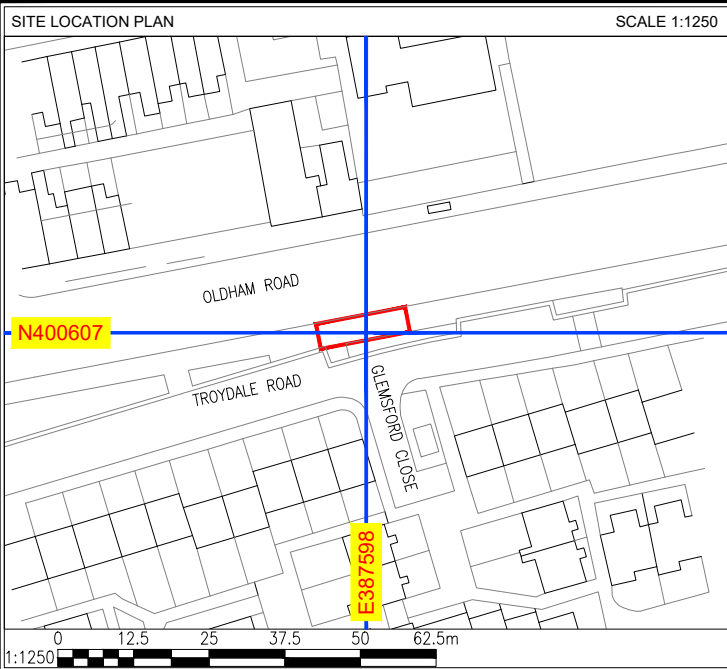

A	ISSUED FOR APPROVAL					SM	13.03.25
REV	DESCRIPTION					BY	DATE
SCALE AS SHOW WHEN PRINTED AT A4	DRAWN	SM	CHECKED	DCC	ALL DIMENSIONS IN METRES U.N.O		
	DATE	13.03.25	DATE	13.03.25			
LOCATION PLAN - Digital Mapping Solutions from Dotted Eyes.							
SITE BLOCK PLAN - Digital Mapping Solutions from Promap							

DRAWING TITLE
STREET HUB
NEH - 102 - 961 OLDHAM ROAD
001 - EXISTING SITE PLAN


SITE ADDRESS
961 OLDHAM ROAD
MANCHESTER
M40 2FF

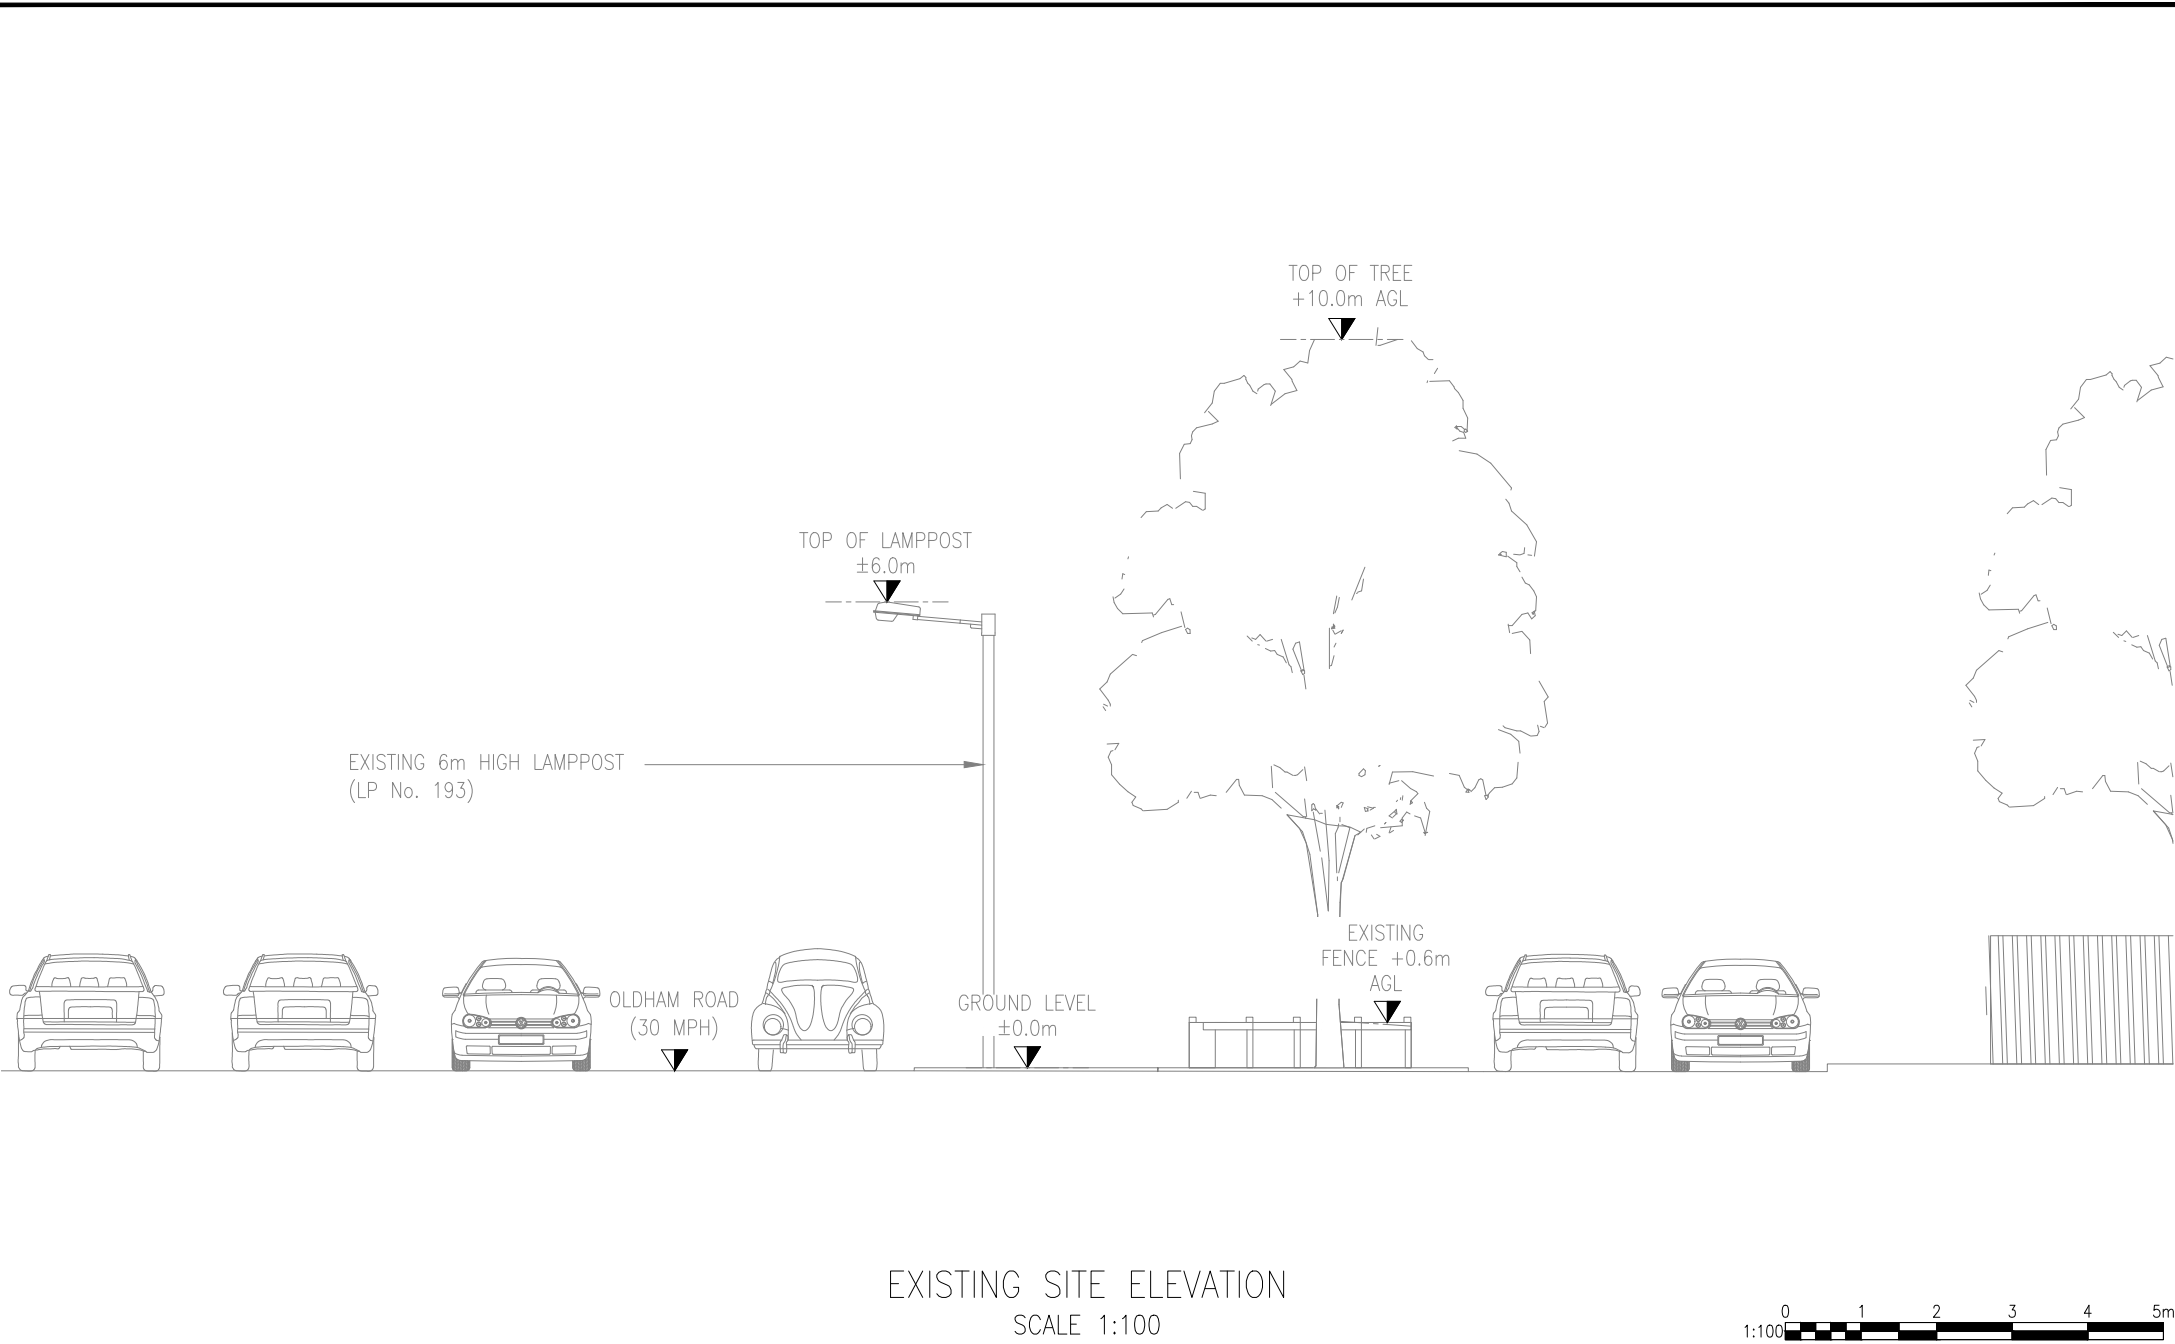

						SM			
A	ISSUED FOR APPROVAL					BY	13.03.25		
REV	DESCRIPTION					BY	DATE		
SCALE AS SHOW WHEN PRINTED AT A4		DRAWN	SM	CHECKED	DCC	ALL DIMENSIONS IN METRES U.N.O			
		DATE	13.03.25	DATE	13.03.25				
LOCATION PLAN - Digital Mapping Solutions from Dotted Eyes.									
SITE BLOCK PLAN - Digital Mapping Solutions from Promap									

DRAWING TITLE
STREET HUB
NEH - 102 - 961 OLDHAM ROAD
003 - EXISTING SITE ELEVATION

SITE ADDRESS
961 OLDHAM ROAD
MANCHESTER
M40 2FF

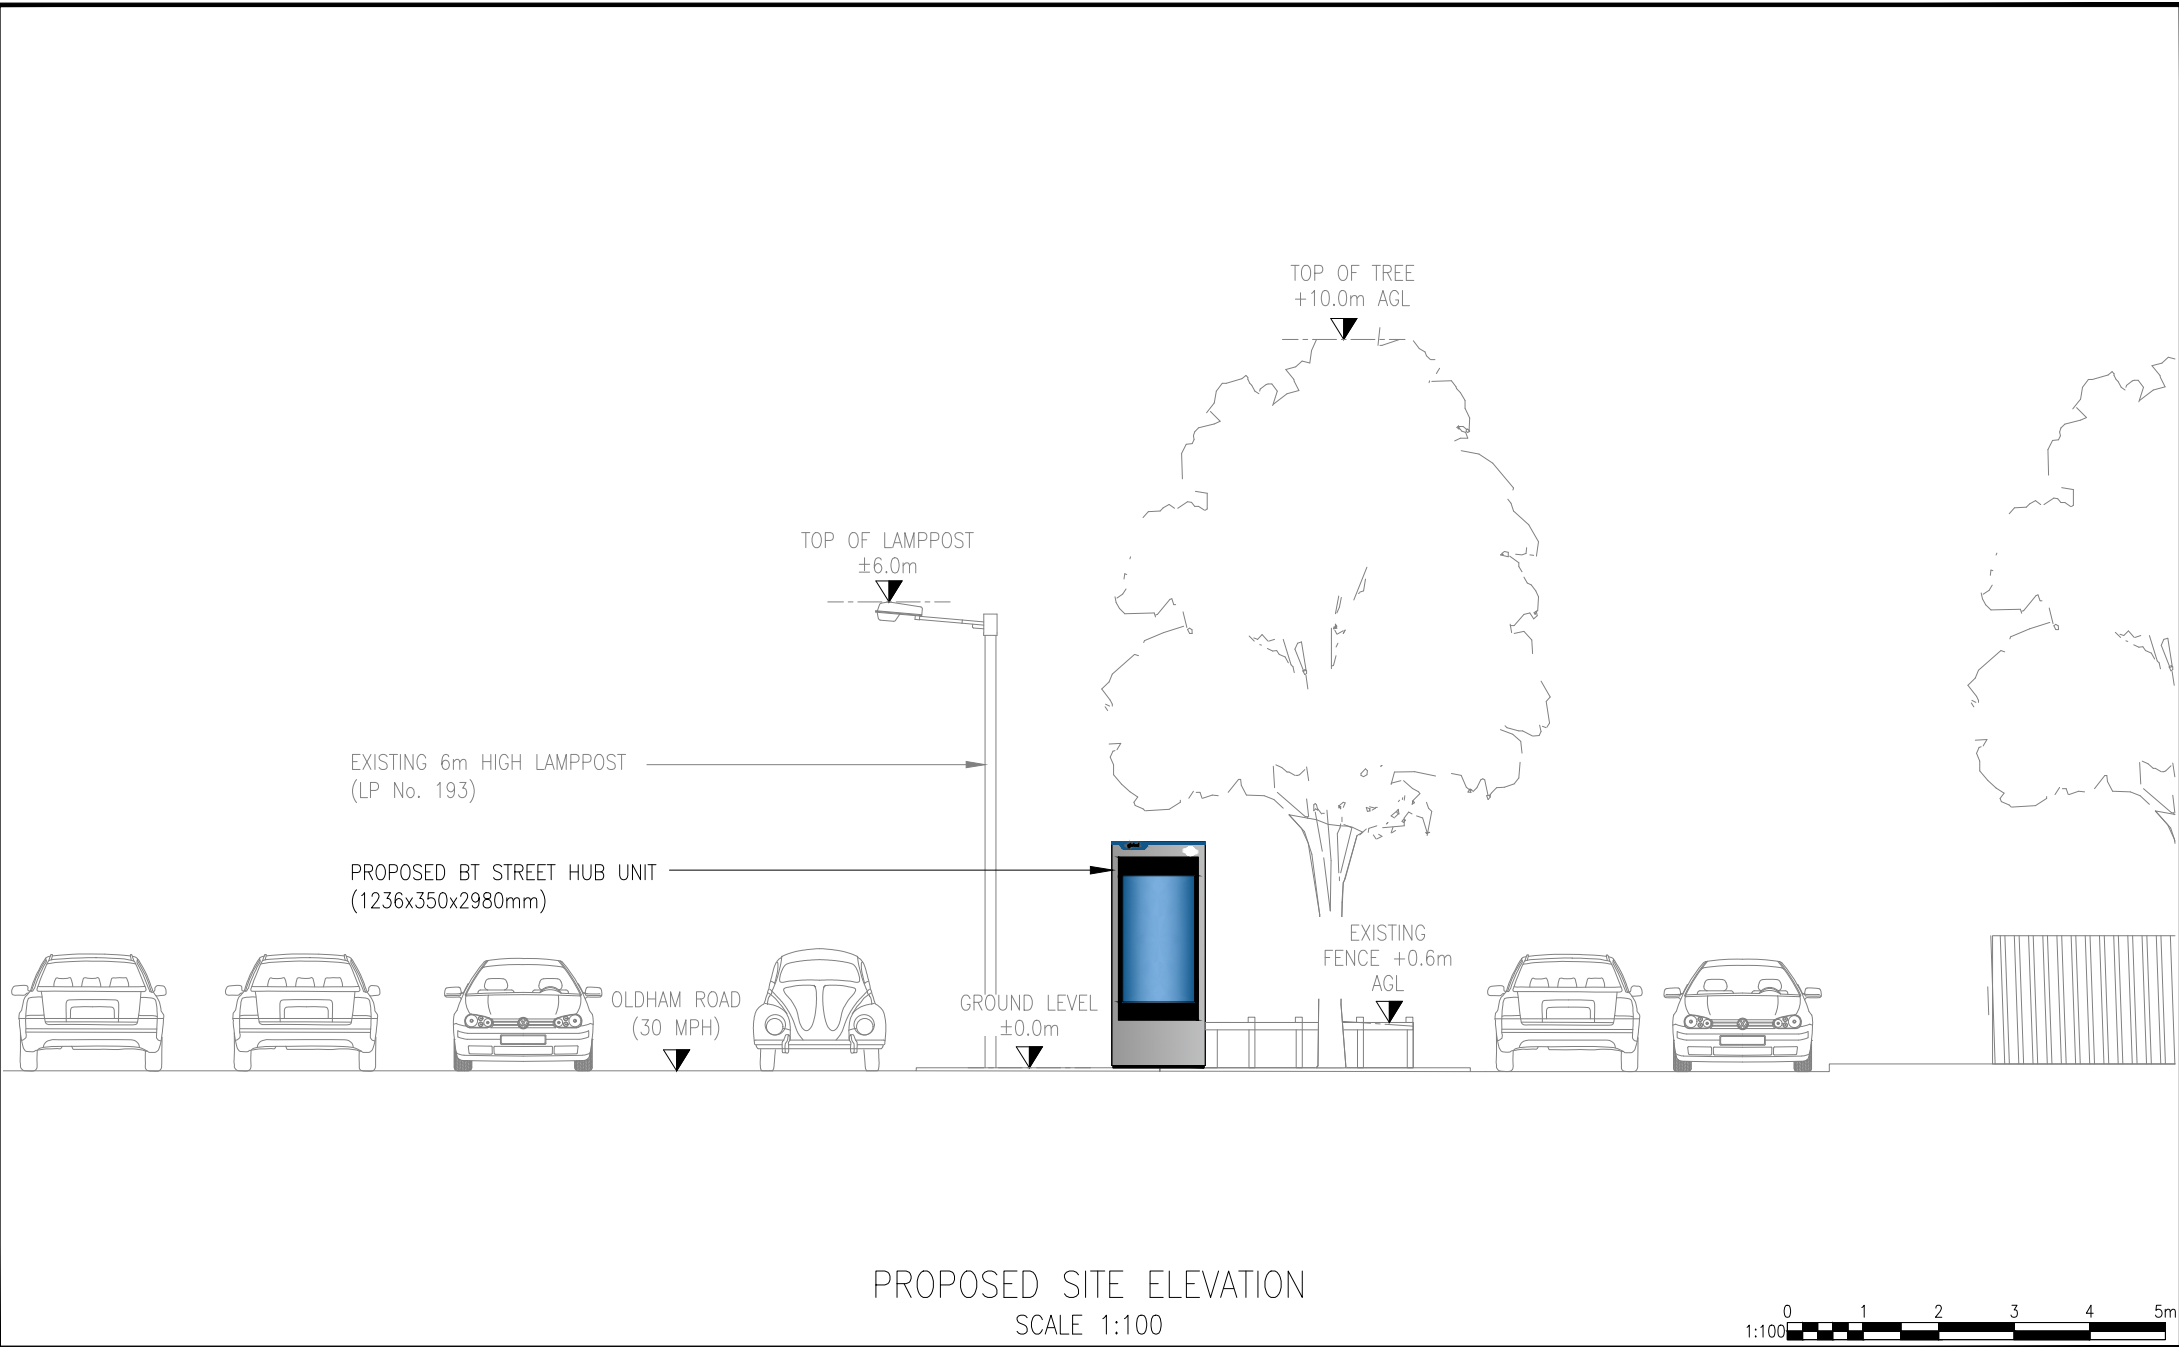

PROPOSED SITE ELEVATION
SCALE 1:100



A	ISSUED FOR APPROVAL					SM	13.03.25
REV	DESCRIPTION					BY	DATE
SCALE AS SHOW WHEN PRINTED AT A4		DRAWN	SM	CHECKED	DCC	ALL DIMENSIONS IN METRES U.N.O	
		DATE	13.03.25	DATE	13.03.25		
LOCATION PLAN - Digital Mapping Solutions from Dotted Eyes.							
SITE BLOCK PLAN - Digital Mapping Solutions from Promap							

DRAWING TITLE
STREET HUB
NEH - 102 - 961 OLDHAM ROAD
004 - PROPOSED SITE ELEVATION

SITE ADDRESS
961 OLDHAM ROAD
MANCHESTER
M40 2FF