



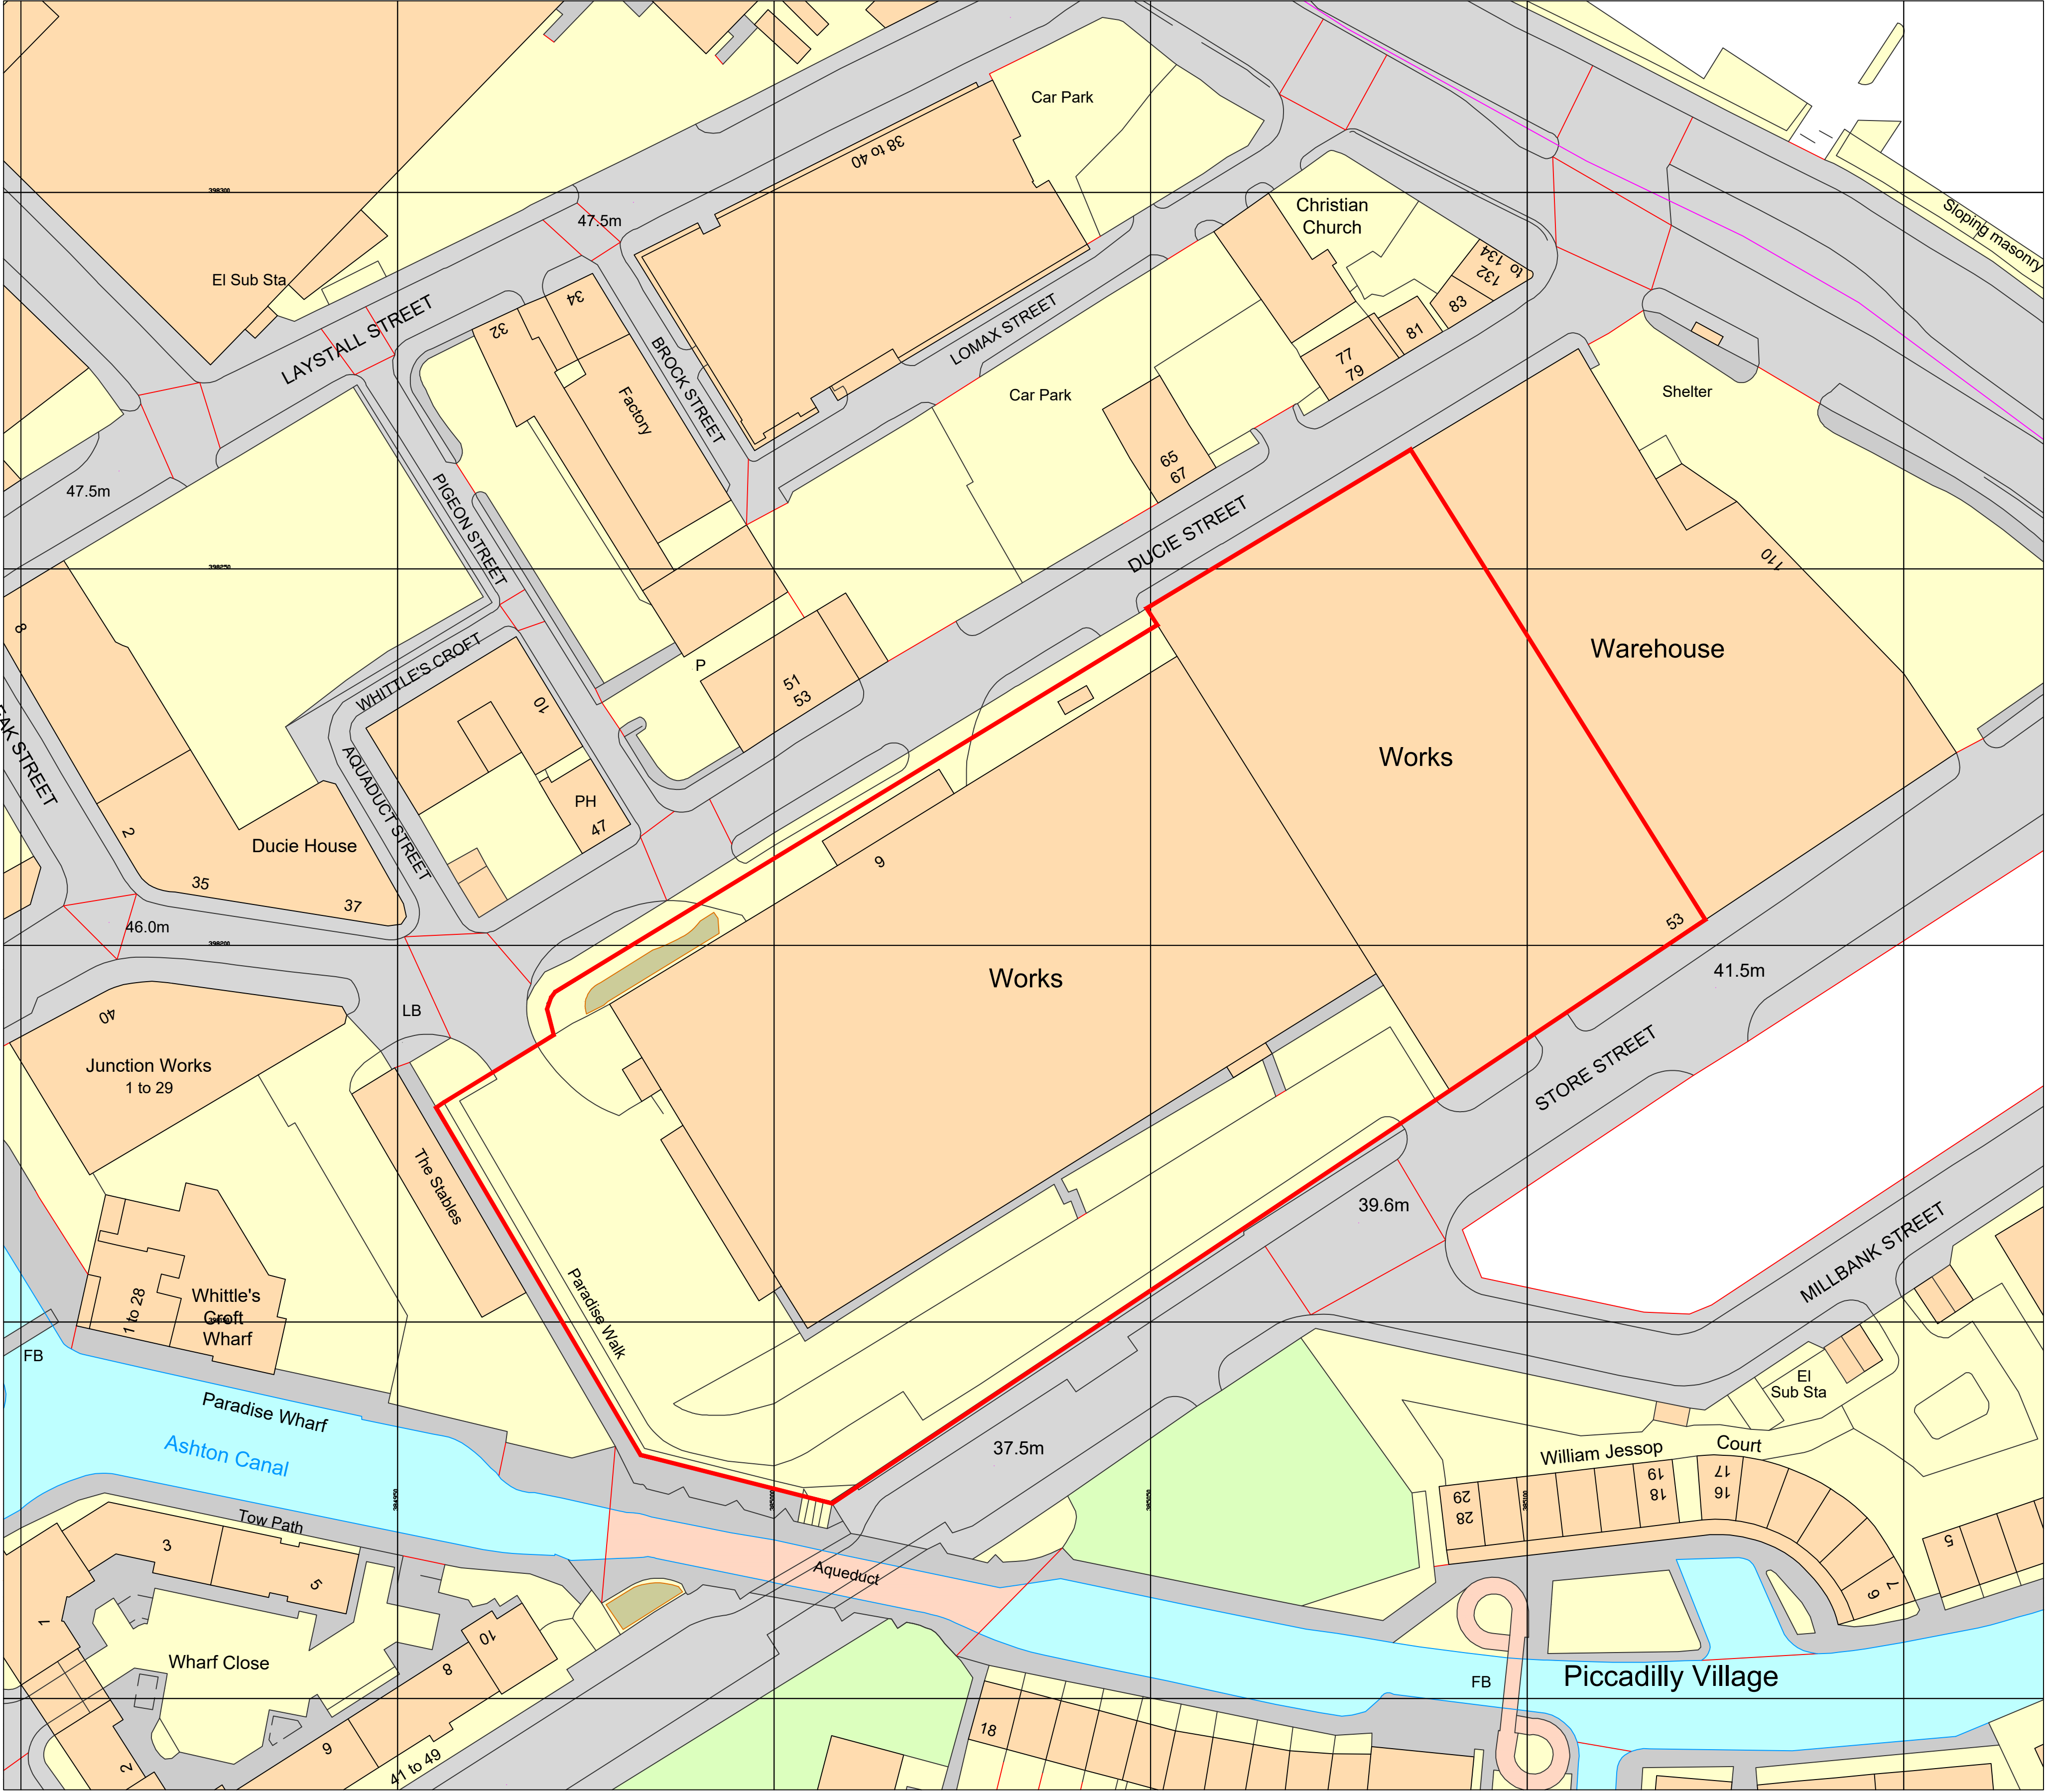

Ordnance Survey, (c) Crown Copyright 2021. All rights reserved. Licence number 100022432

All levels and dimensions must be checked on site by contractor prior to commencement of works. Any variations must be reported to JSA Design. All information hereon is the copyright of JSA Design. Copying in full or in part is forbidden without the written permission from JSA Design.

 

Client
J. Wilkinson

Date Feb. 2021

Status EXTG

Drawn LJS

Checked -

Scale 1:500

Size A1

Rev. -

Drawing No. 343 - 01

Drawing Title
Existing Site Plan

Project Title
Presbar Diecasting Ltd
Store St
Manchester - M1 2WD

JSA DESIGN