


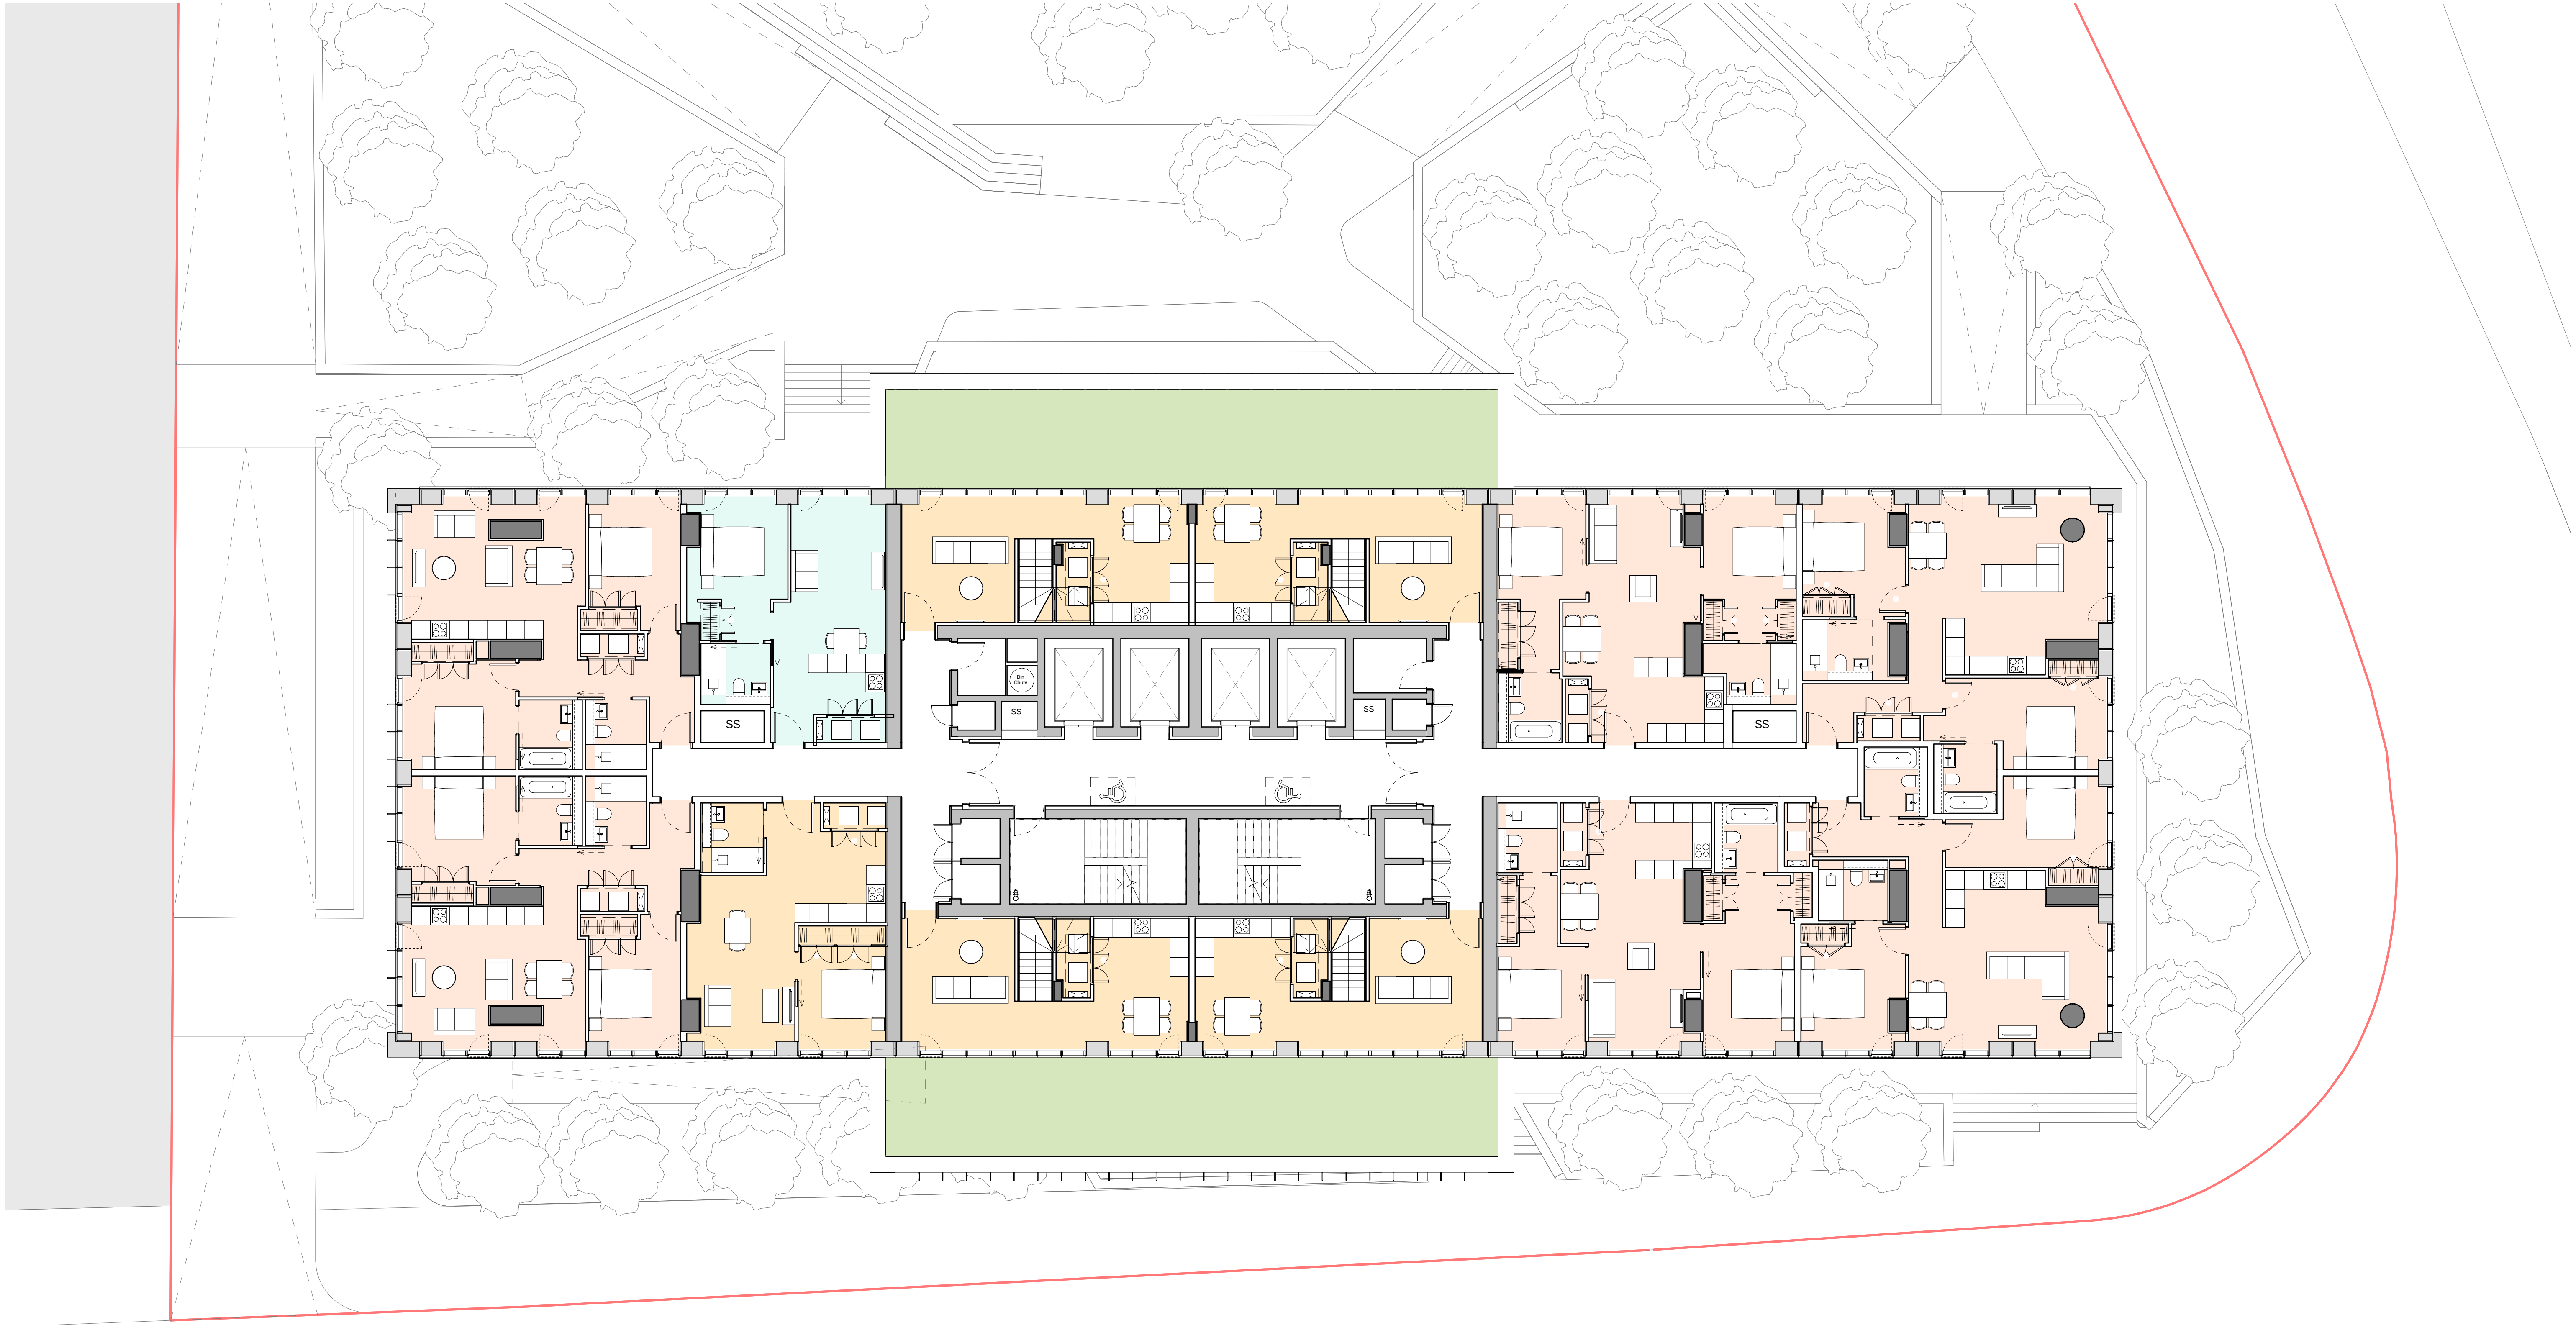

STORE STREET

This drawing is copyright.
Do not scale off dimensions.

All dimensions to be checked
on site by contractor.

Contractor to report any
dimensional discrepancies,
errors or omissions prior to
commencing on site.

SCALE 1:100

NORTH

Rev	Date	Description
P01	2024-12-20	Planning Submission

Project Title
Stocktons Site

Status
PLANNING

Drawing Title
Building A
General Arrangement - Proposed
Level 48 Floor Plan

Project No 10359	Scale 1 : 100@ A1
Revision 10359-SHP-Z1-A-B5D9-G200-PL-48-001 P01	

simpsonhaugh

Manchester
+44 (0)161 835 2345

London
+44 (0)20 7549 4000