



Rev	Date	Description	Drawn	Chk'd
P01	04.01.25	First Issue	JH	DJE




FRONT ELEVATION C TO CAR PARK

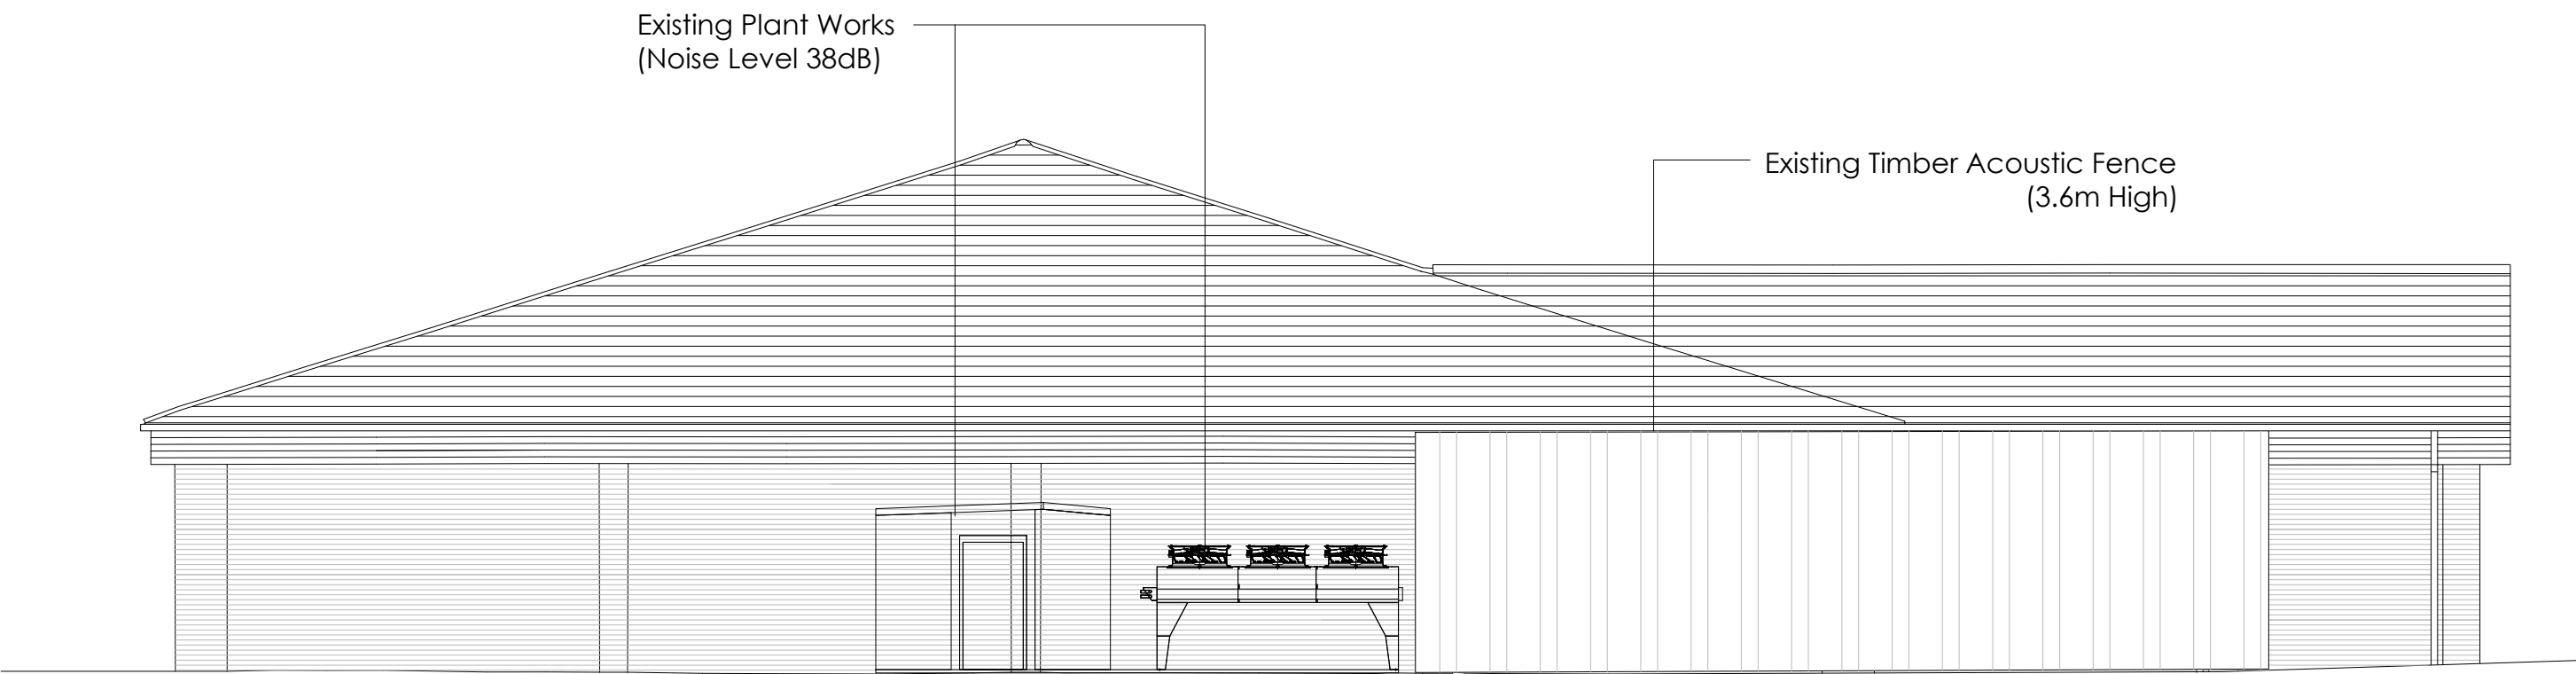


REAR ELEVATION D

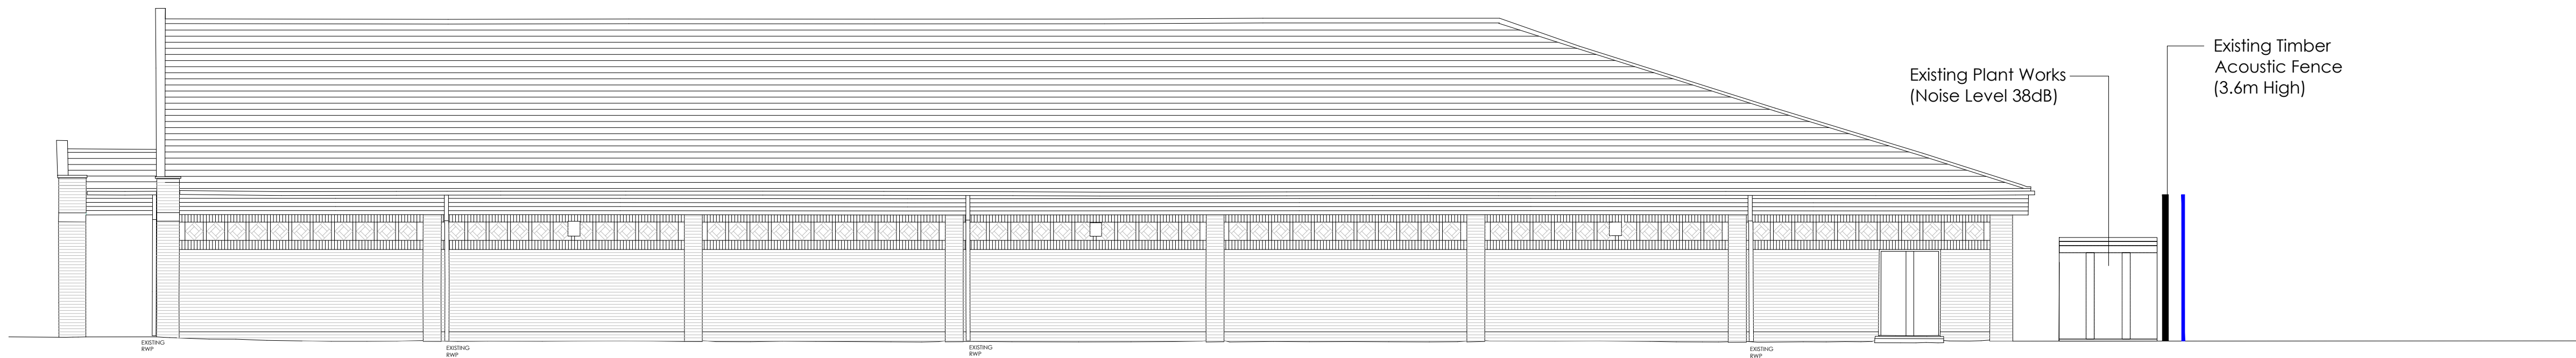

SIDE ELEVATION B

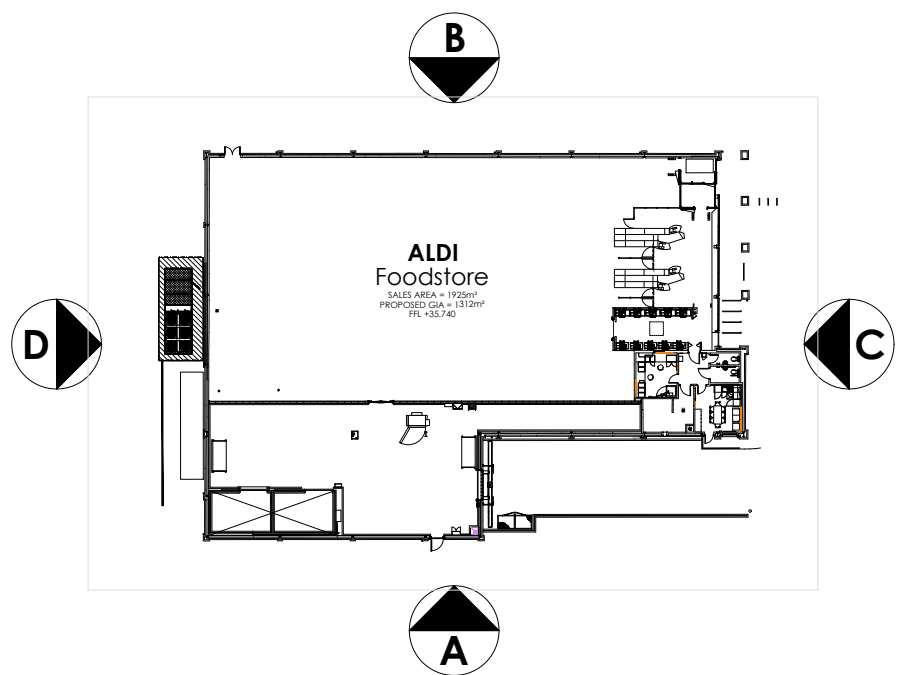


Elevation Key: Not to Scale

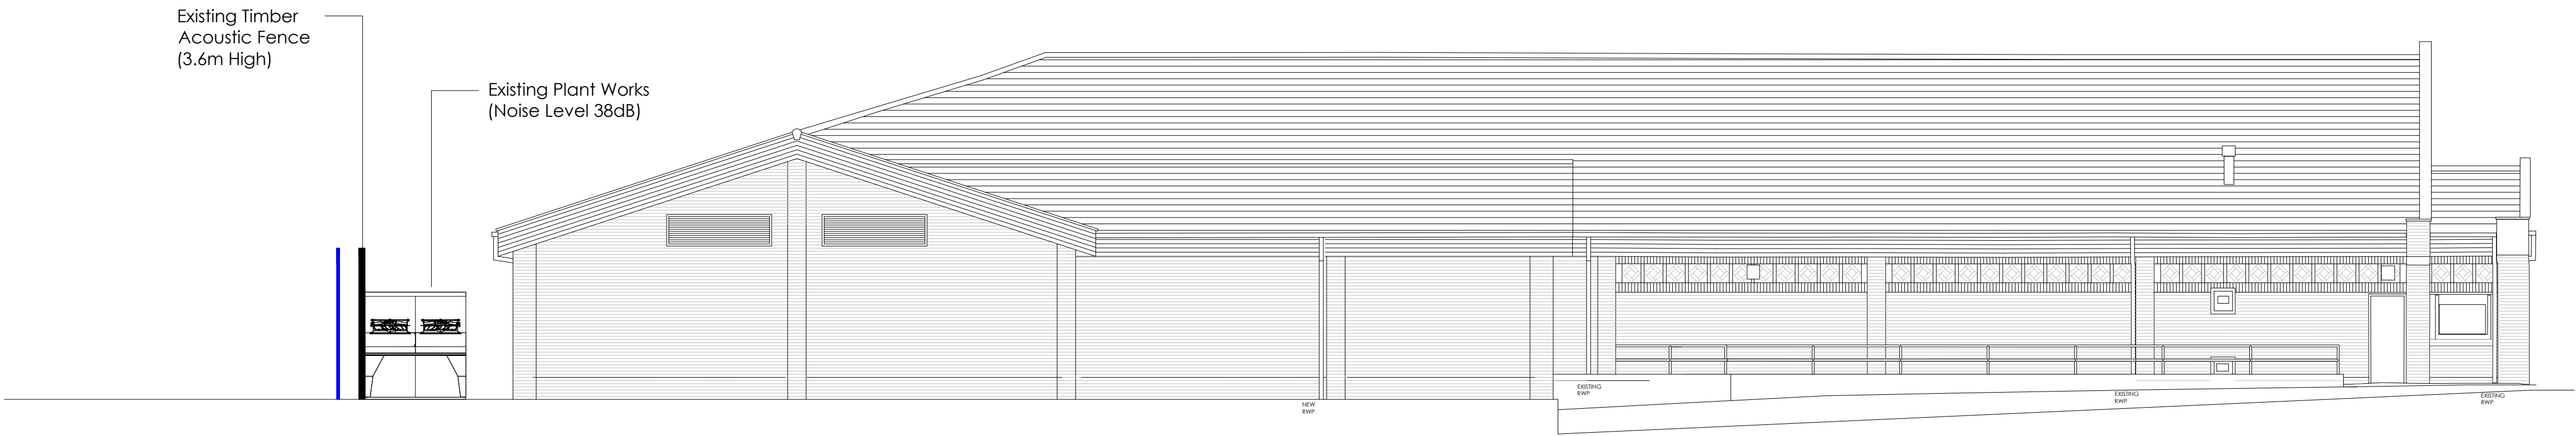

SIDE ELEVATION A TO LOADING BAY

EXISTING ELEVATION
Scale 1:100 @ A1

 

PLANNING DRAWING
This drawing has been prepared for submission to the relevant Local Authority as part of a Planning Application. It is not intended to assist with the pricing of any elements.
For Structural details refer to the Structural & Civil Engineers detailed design drawings & specifications.
For M&E information, refer to the M&E Engineers and sub contractor's design drawings & specifications.
Do not scale from this drawing. Verify all dimensions and setting out on site, notify any discrepancies to the architect.
For Health & Safety information, refer to the Designers Risk Assessments. This drawing is copyright and may not be reproduced in whole or part without written authority.

THE HARRIS PARTNERSHIP
Architecture
Masterplanning
Interior Design

Wakefield Manchester Milton Keynes Reading London Harrogate

Client
Aldi Stores Ltd

Project Title
Proposed Fence Extension

Aldi Didsbury
Wilmslow Road
M20 2DN

Drawing Title
Existing Elevations

Drawn	Checked	Scale	BIM Status	Date
JH	DJE	1:100	NA	01/25

Drawing Status	Rev.	THP Project No
Planning	P01	19999

Project No.	Originator	Volume	Level	Type	Role	Number
19999	THPM	XX	EL	DR	A	0004