



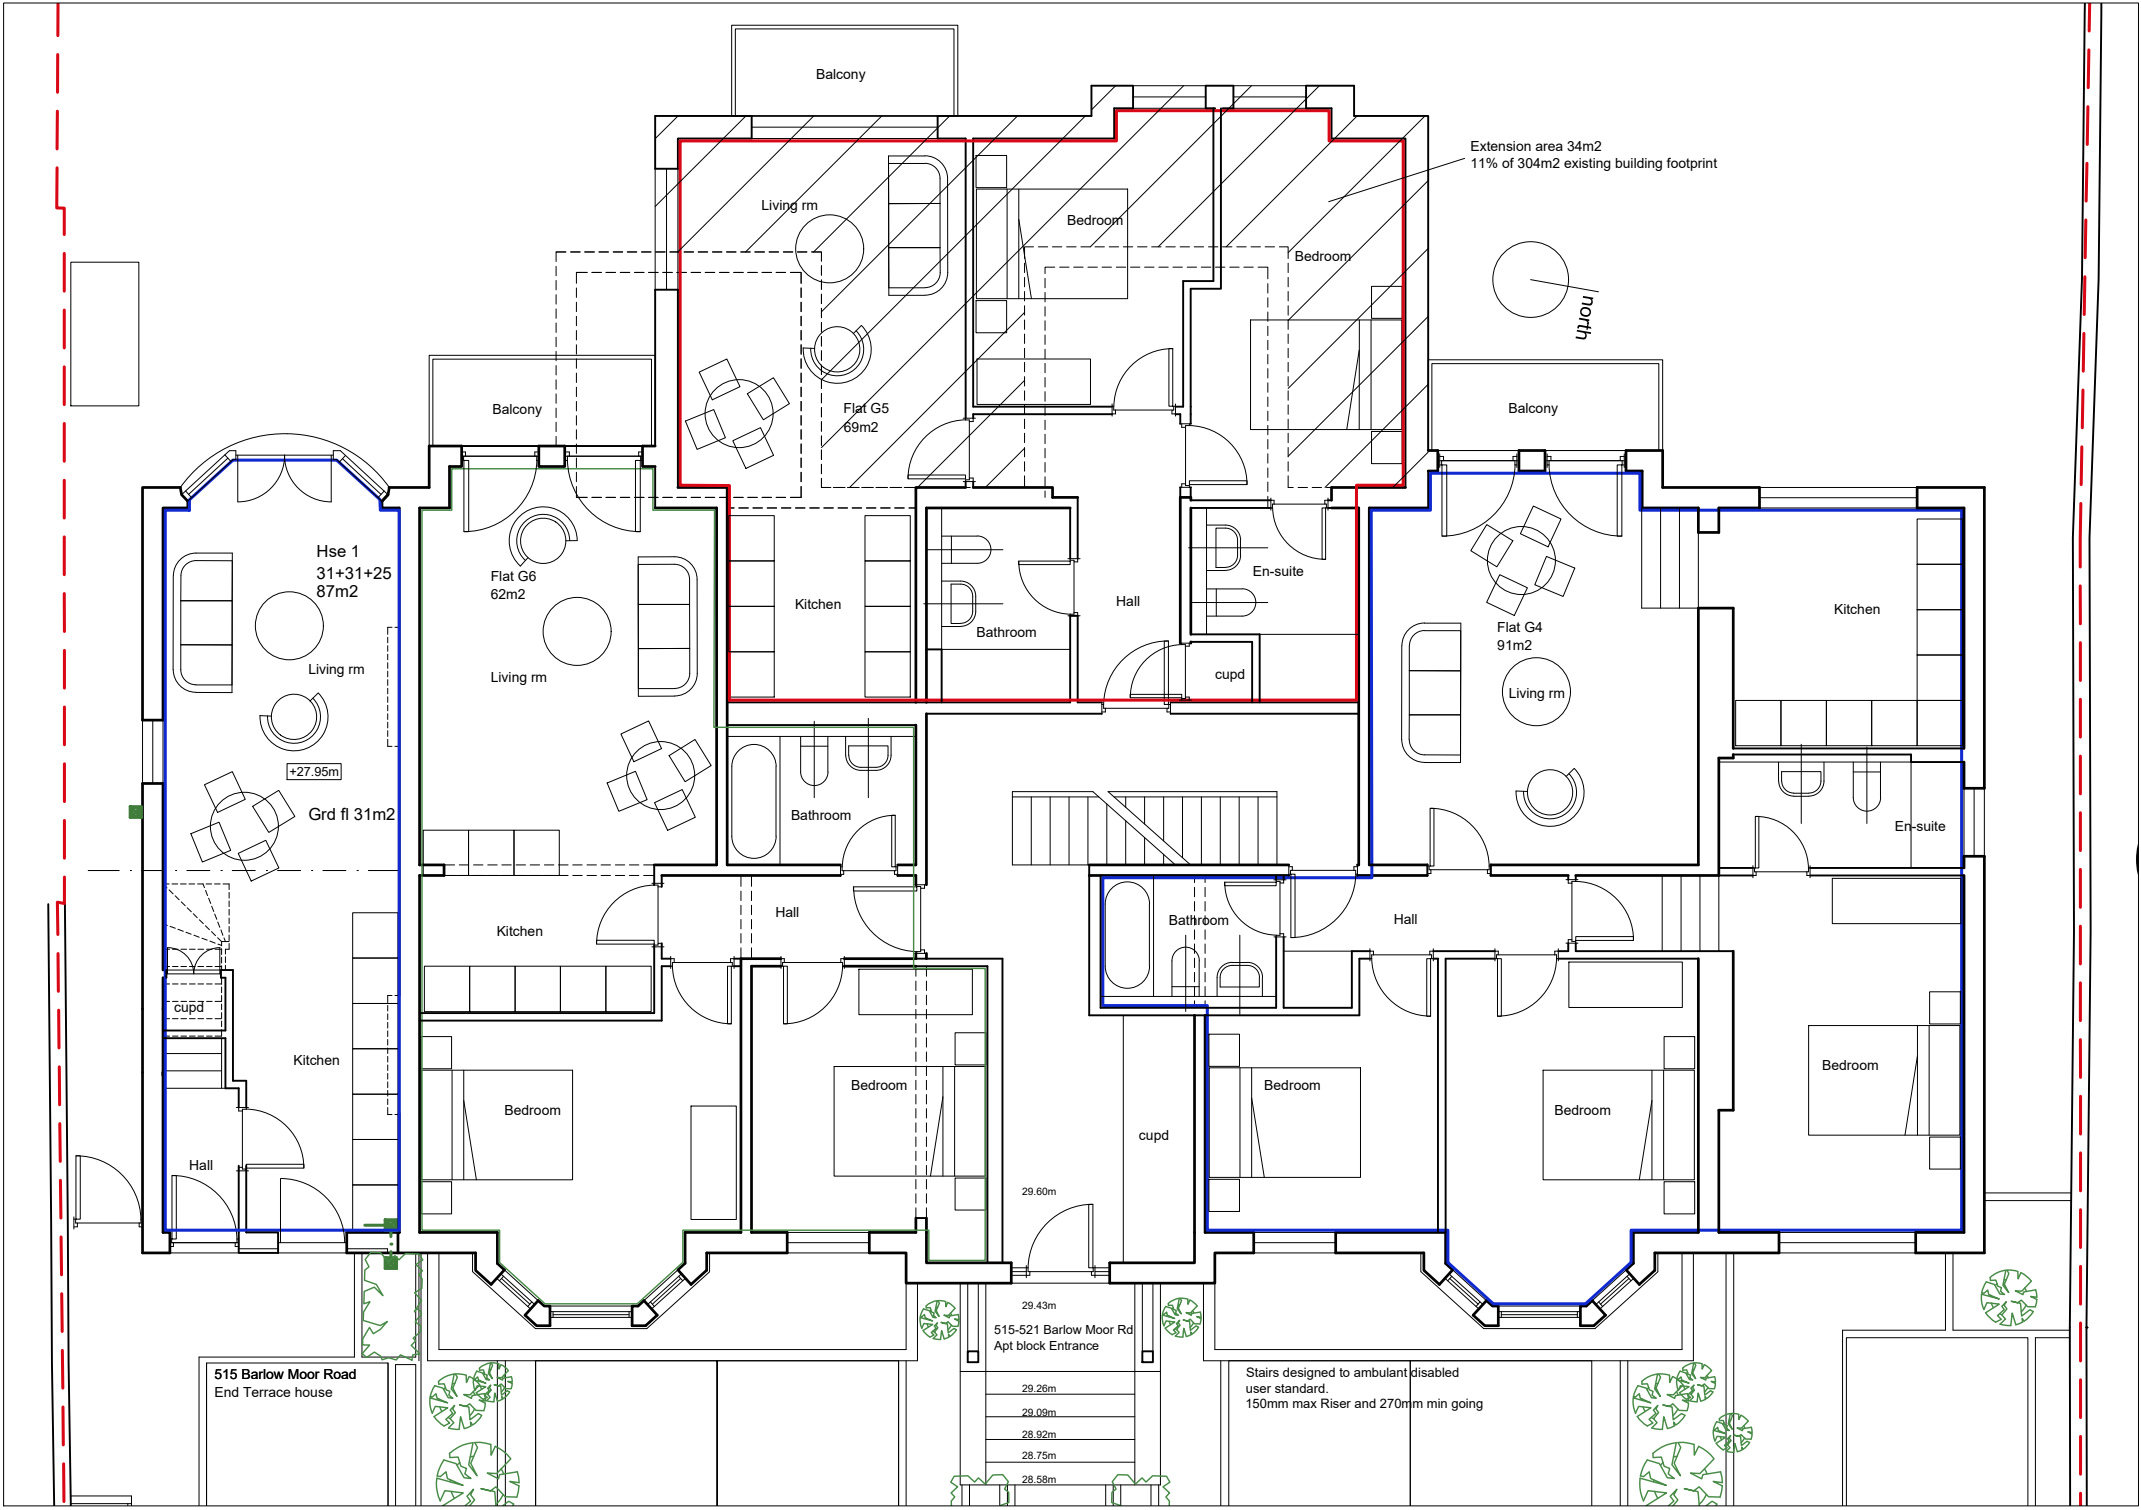


Proposed plan.

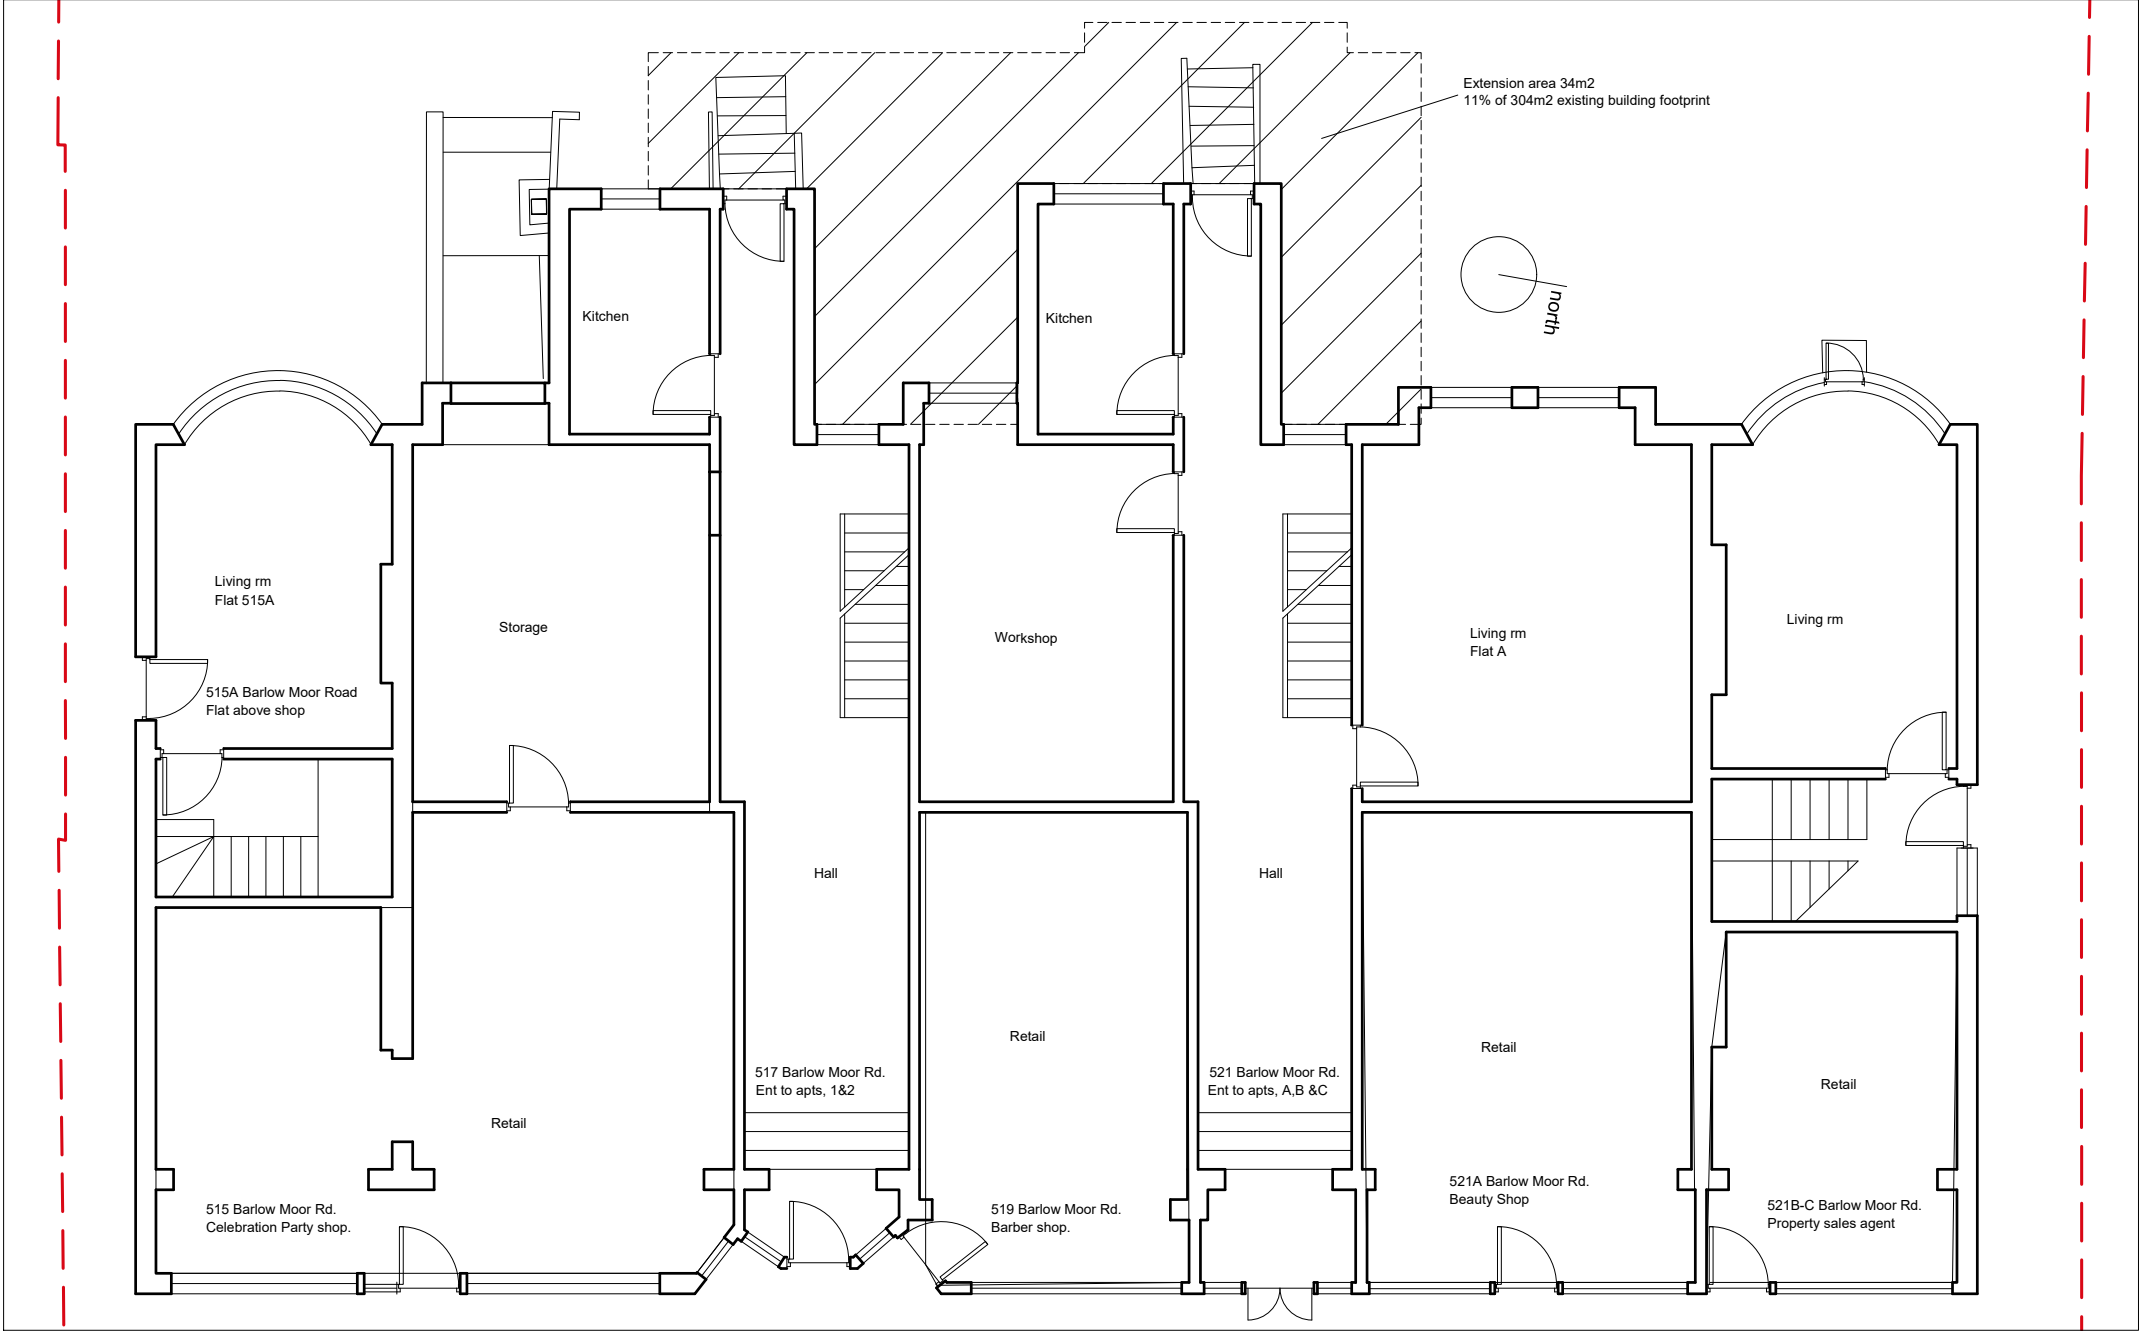


Existing plan.

PROJECT				515 to 521 Barlow Moor rd. Chorlton				ISSUED	08/06/20	-	sj simon james arq ltd/architects UK: 120 Grosvenor st. All Saints. Manchester. M1 7HL Spain: Enrique Larreta 1, 4b. Chamartin. Madrid. 28036
SCALE		1 : 100 @ A3		CLIENT					11/11/20	a	
DWG No.		149-PL- GA1 revF		Armistead Property Limited					28/11/20	b	
CONTRACT NO.		STAGE CODE		DRAWING TITLE					14/04/25	f	
149		planning		Existing and Proposed Ground Floor plan.							

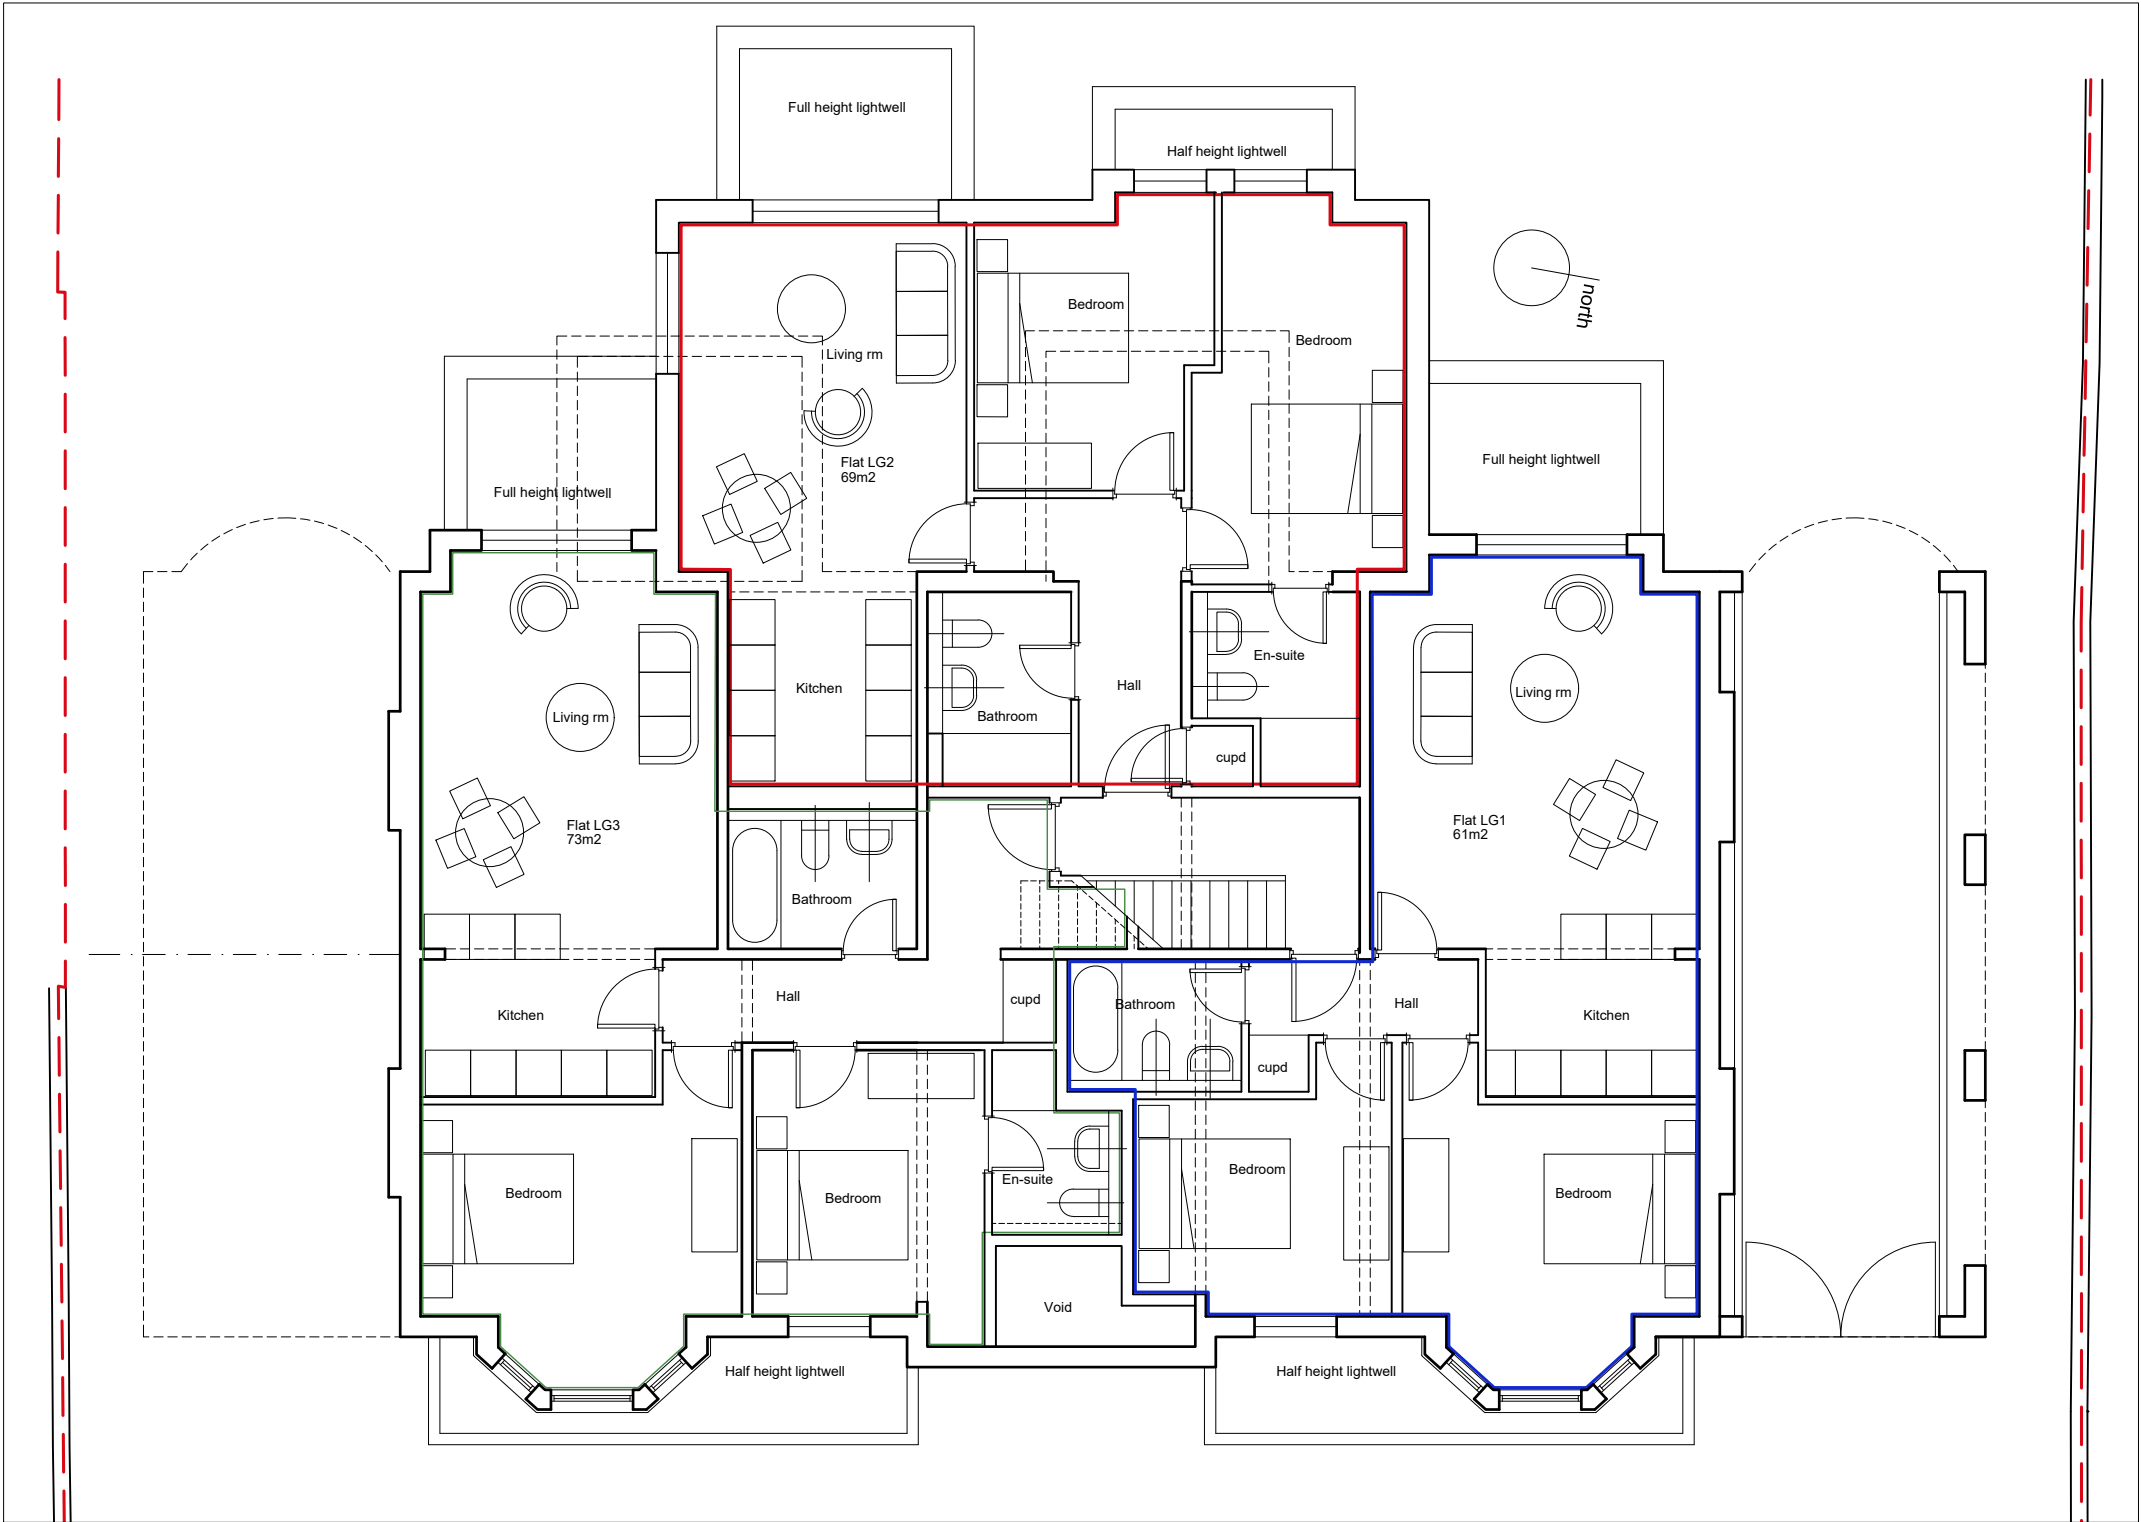


Proposed plan.

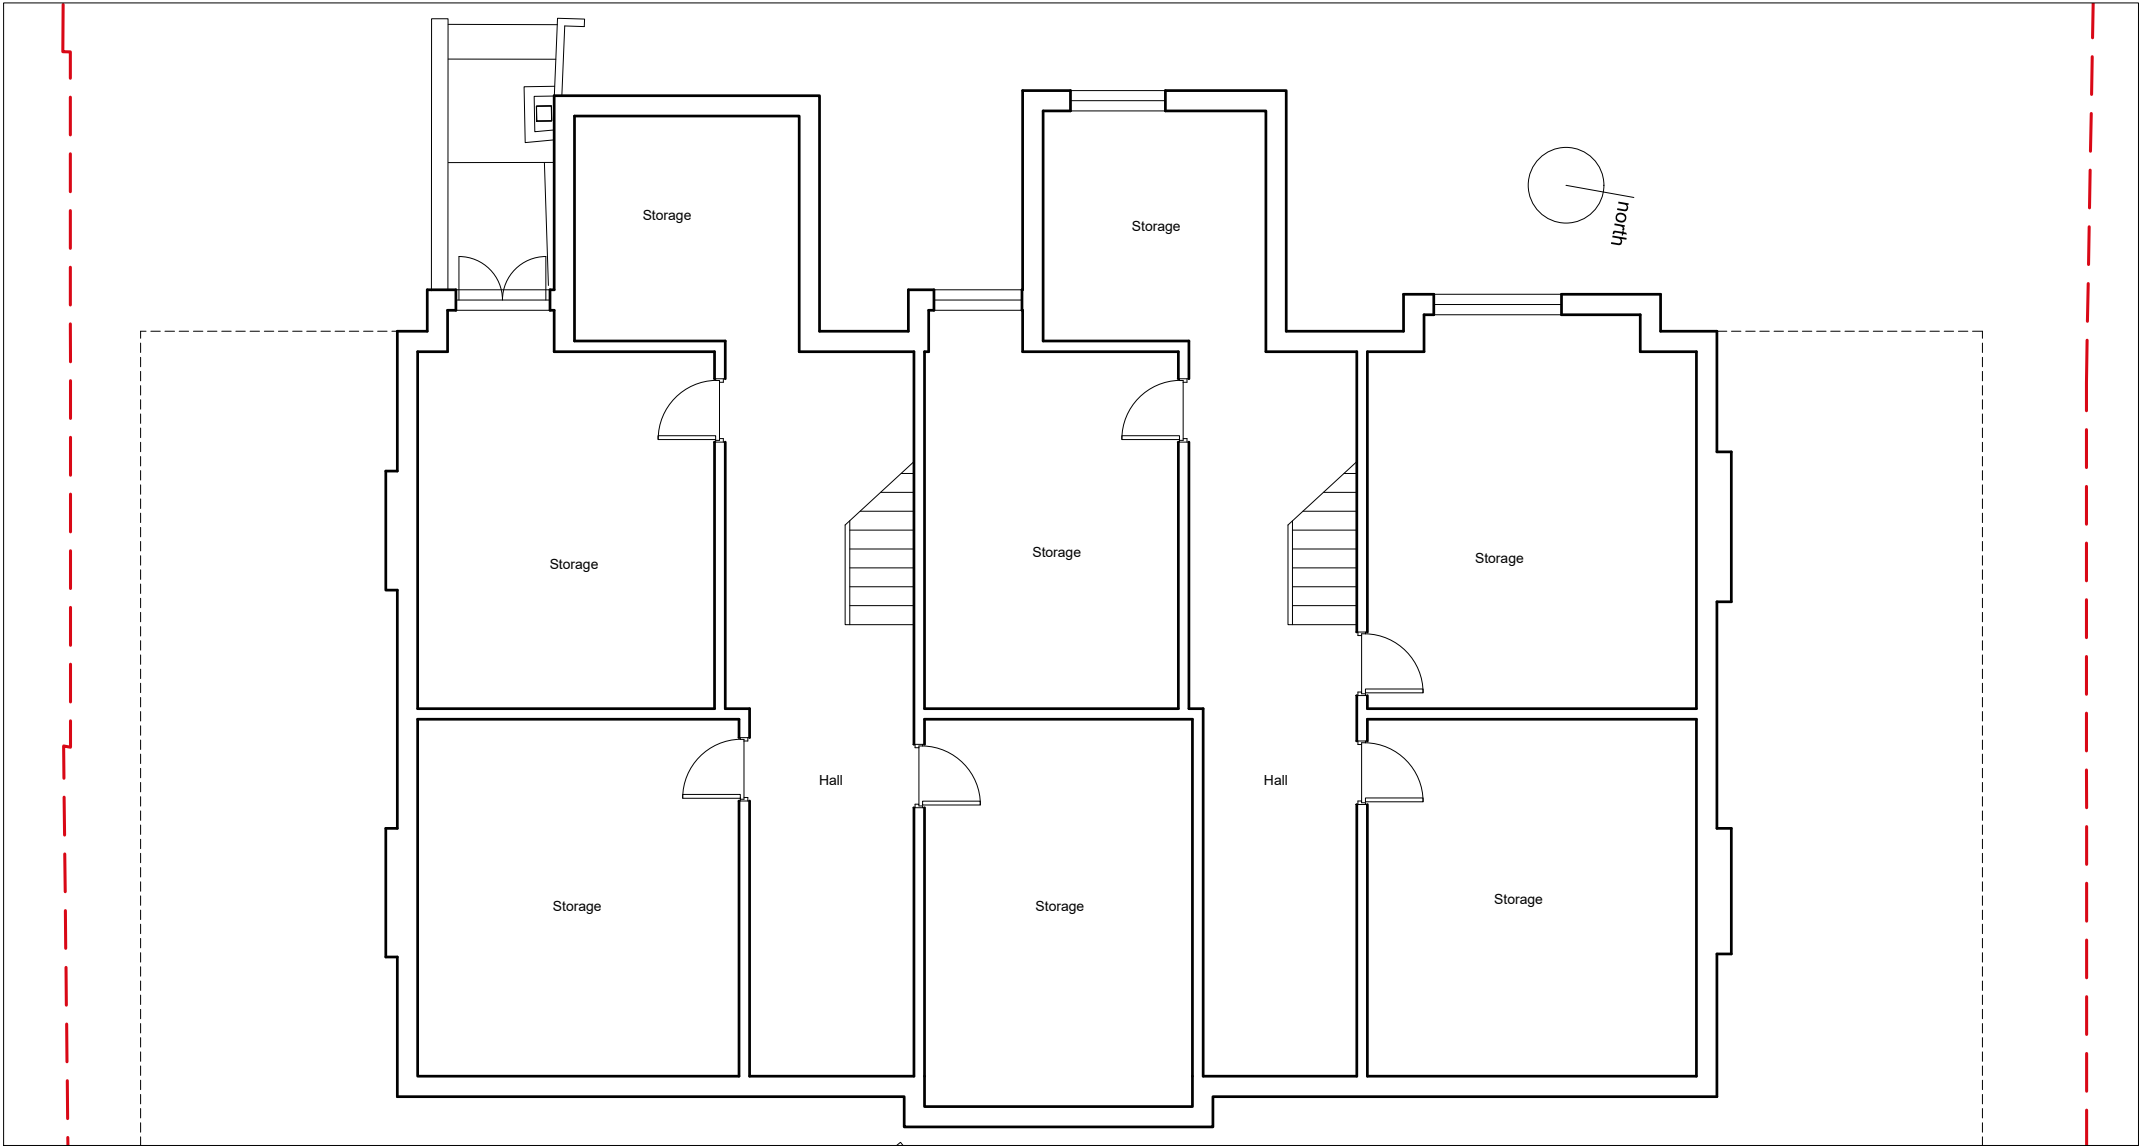


Existing plan.

PROJECT515 to 521 Barlow Moor rd. Chorlton			
SCALE1 : 100 @ A3		CLIENTArmistead Property Limited	
DWG No.149-PL- GA2 revF		DRAWING TITLE	
CONTRACT NO.149	STAGE CODEplanning	REV.-	Existing and Proposed Lower Ground Floor plan.
ISSUED	08/06/20	-	sj simon james arq ltd/architects UK: 120 Grosvenor st, All Saints, Manchester, M1 7HL Spain: Enrique Larreta 1, 4b, Chamartin, Madrid. 29036
	11/11/20	a	
	28/11/20	b	
	14/12/20	c	
	15/04/25	f	

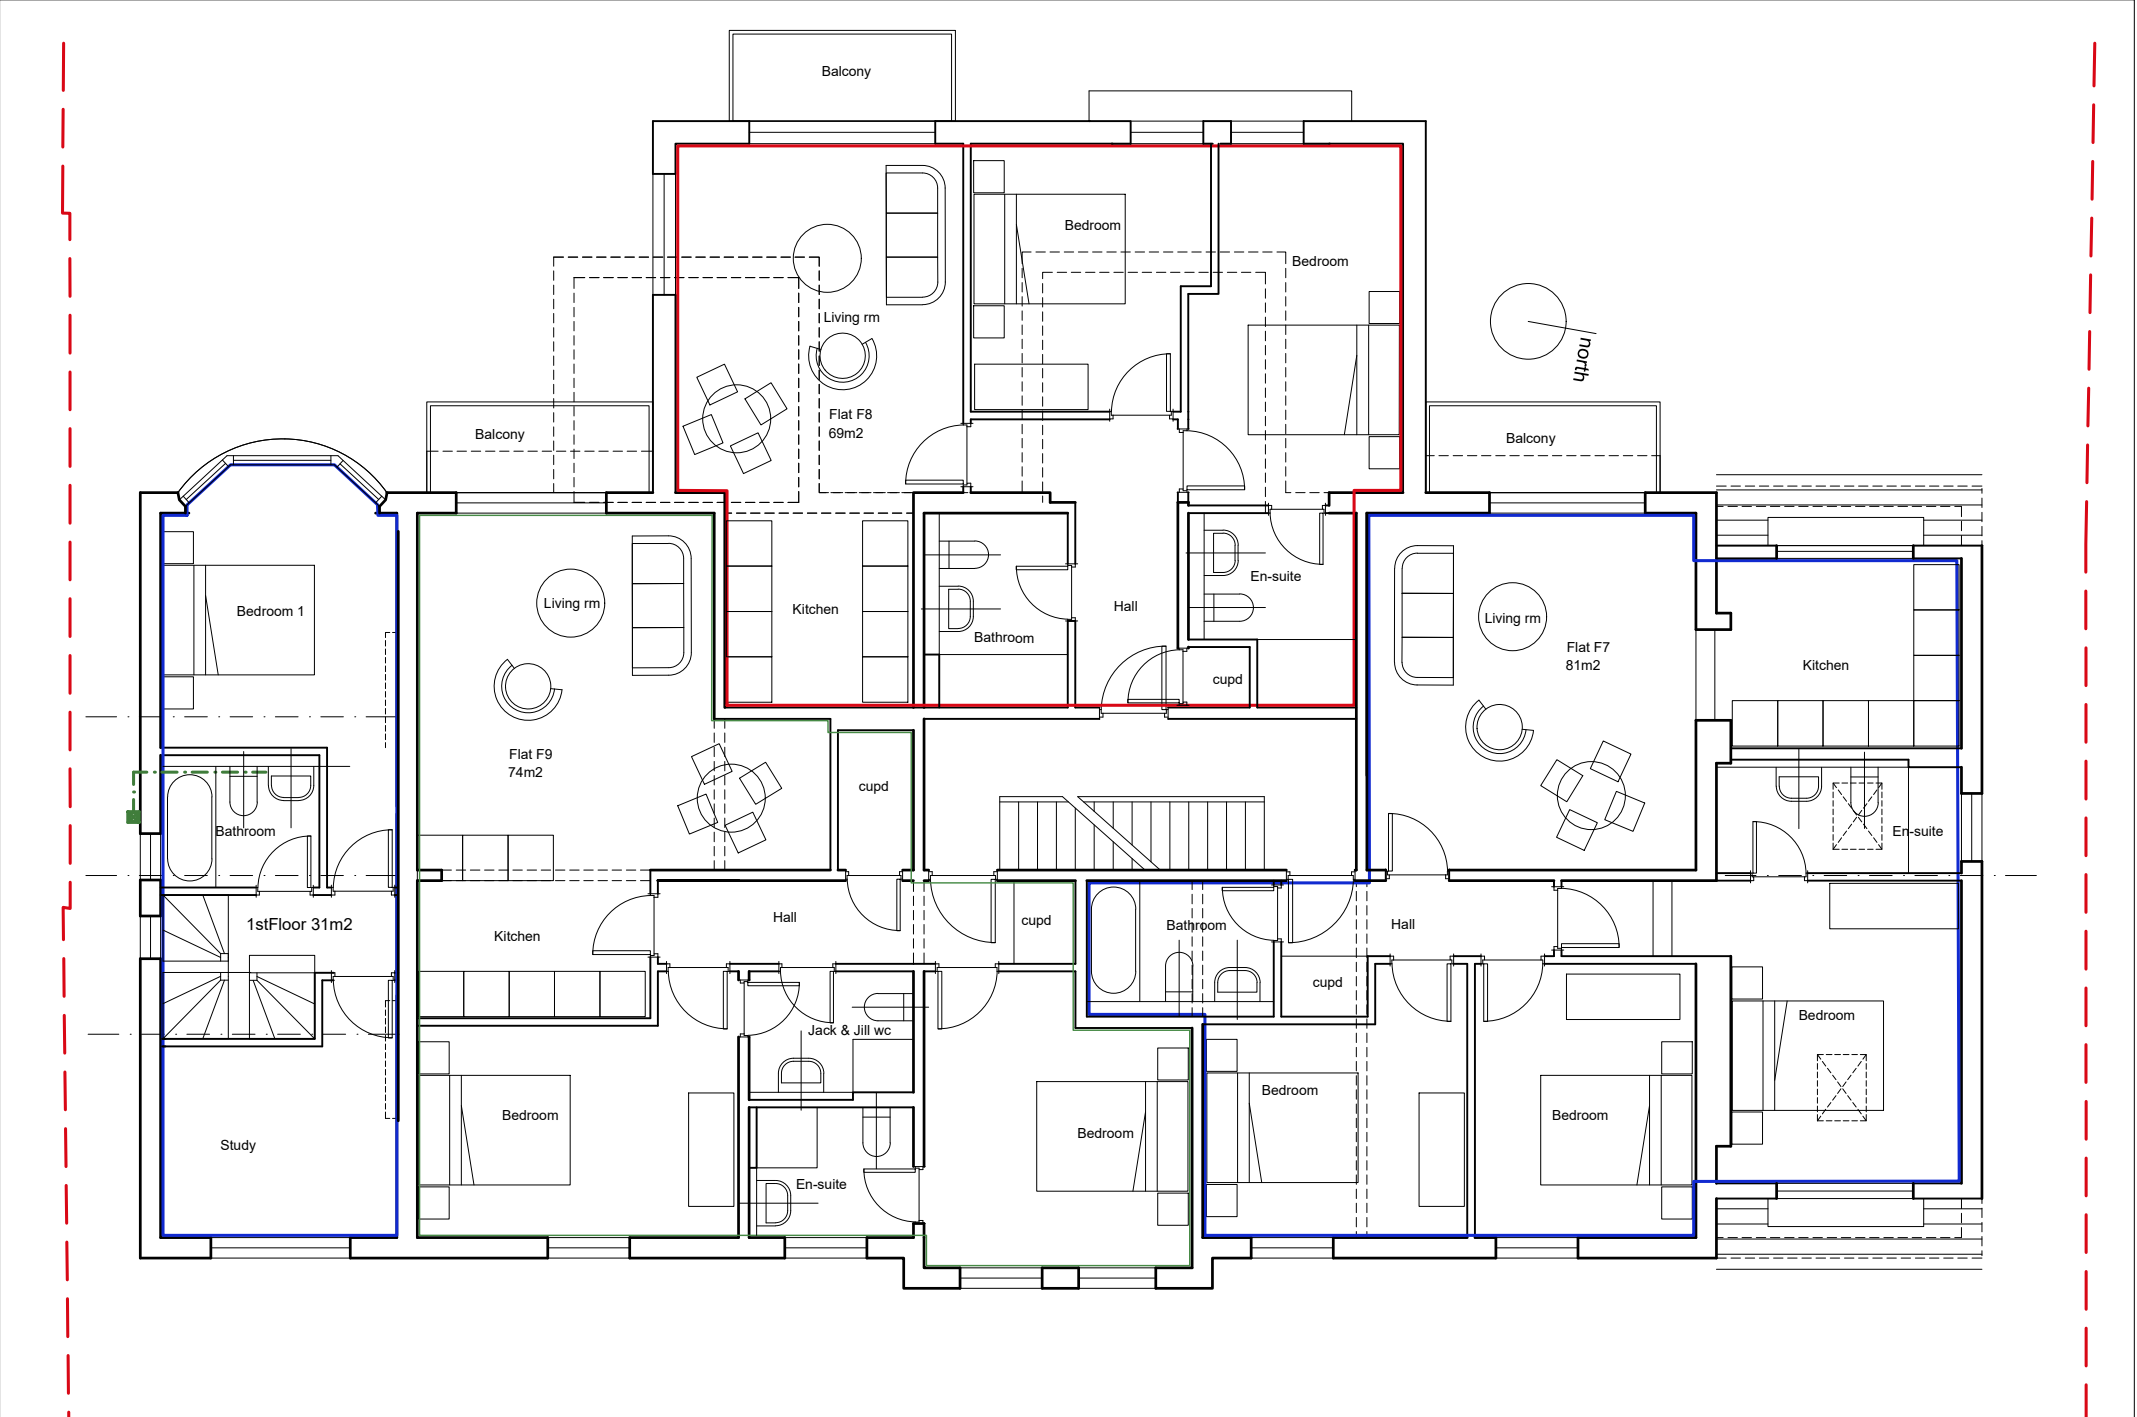


Proposed plan.

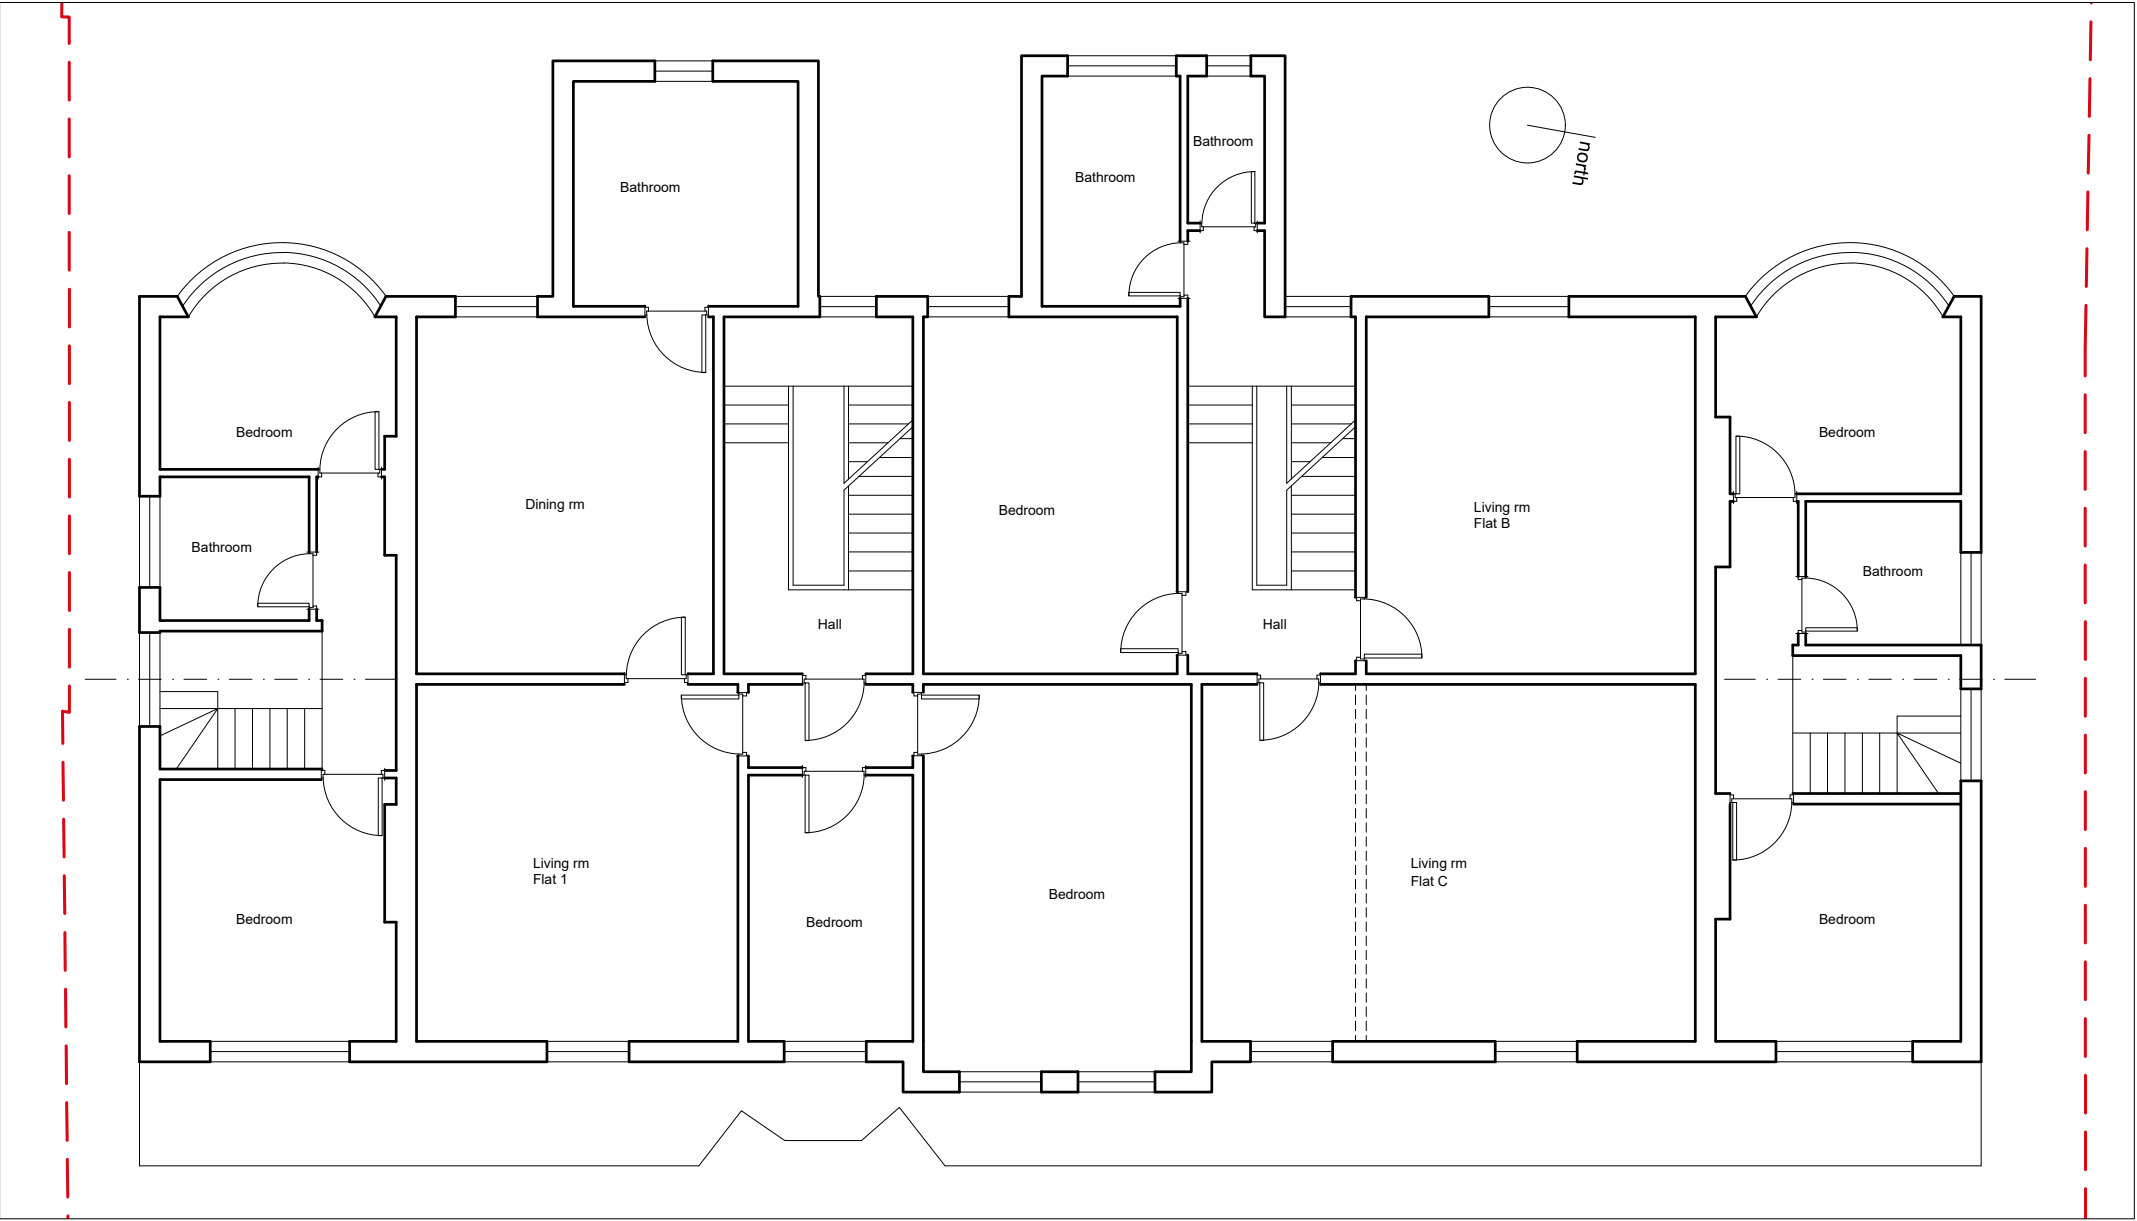


Existing plan.

PROJECT				515 to 521 Barlow Moor rd. Chorlton			
SCALE				1 : 100 @ A3			
DWG No. 149-PL- GA3 revF				CLIENT Armistead Property Limited			
CONTRACT NO. 149		STAGE CODE planning		REV.		DRAWING TITLE Existing and Proposed First Floor plan.	
ISSUED	08/06/20		-		sj simon james arq ltd/architects UK: 120 Grosvenor st, All Saints, Manchester, M1 7HL Spain: Enrique Larreta 1, 4b, Chamartin, Madrid, 29036		
	11/11/20		a				
	28/11/20		b				
	14/12/20		c				
	15/04/25		f				

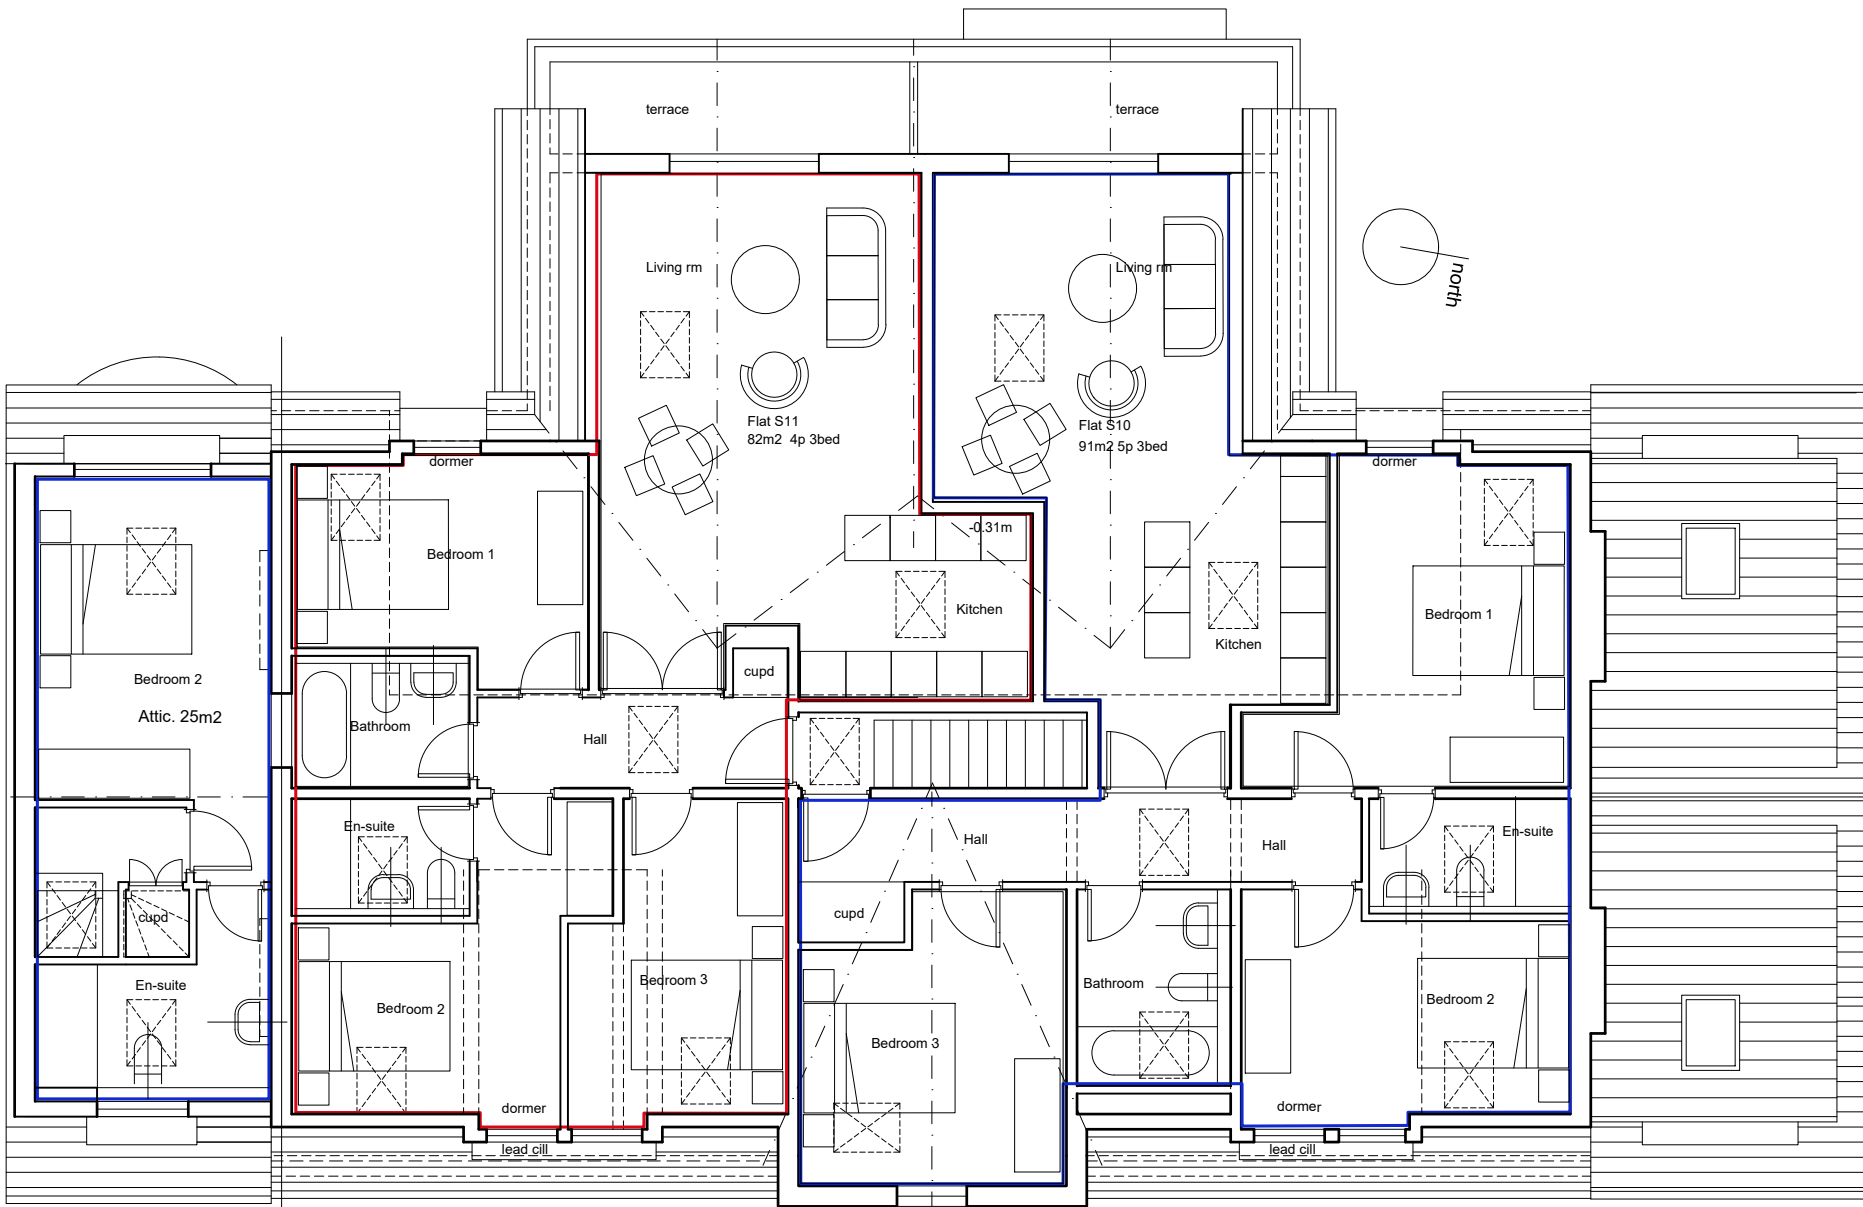


Proposed plan.

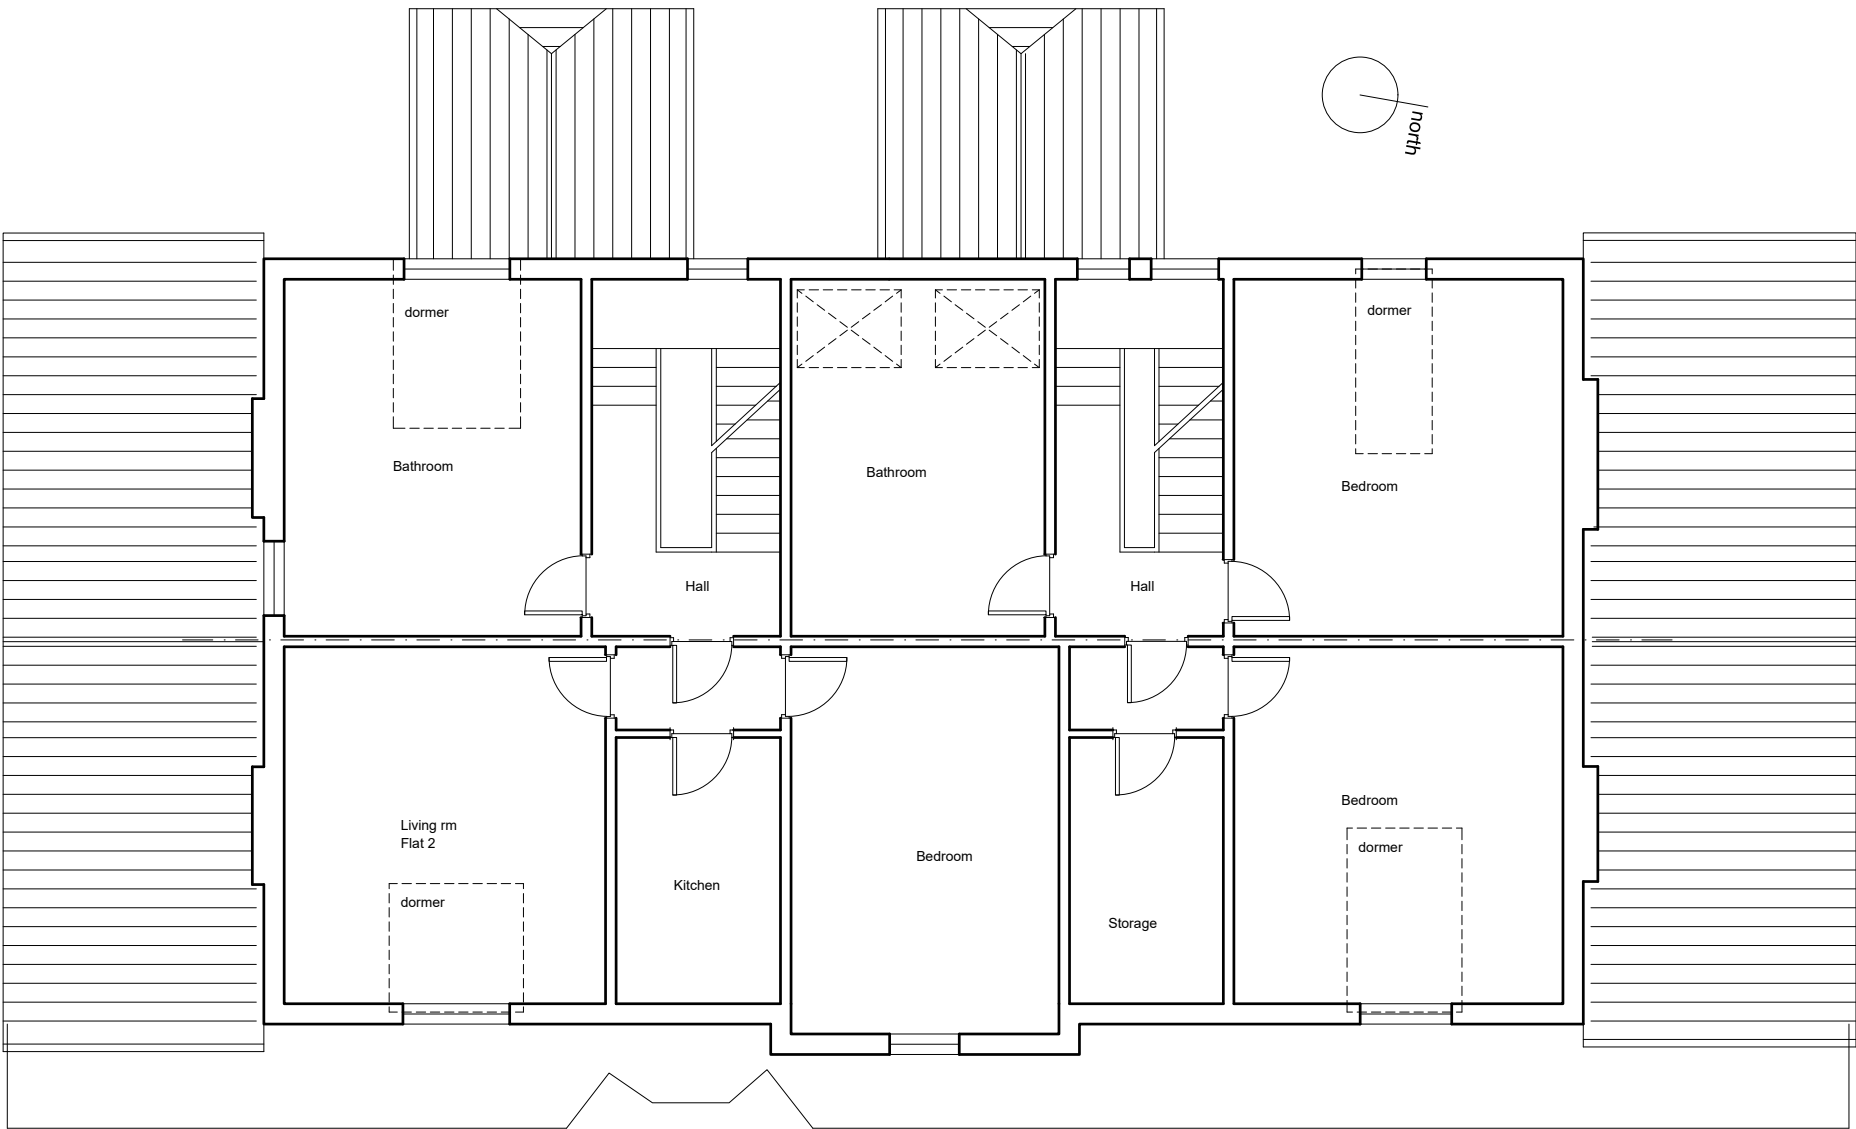


Existing plan.

PROJECT			515 to 521 Barlow Moor rd. Chorlton	
SCALE			1 : 100 @ A3	CLIENT Armistead Property Limited
DWG No. 149-PL- GA4 revF			DRAWING TITLE Existing and Proposed Second Floor plan.	
CONTRACT NO. 149	STAGE CODE planning	REV.		
ISSUED	08/06/20	-	sj simon james arq ltd/architects UK: 120 Grosvenor st. All Saints, Manchester. M1 7HL Spain: Enrique Larreta 1, 4b. Chamartin. Madrid. 28036	
	11/11/20	a		
	28/11/20	b		
	14/12/20	c		
	15/04/25	f		

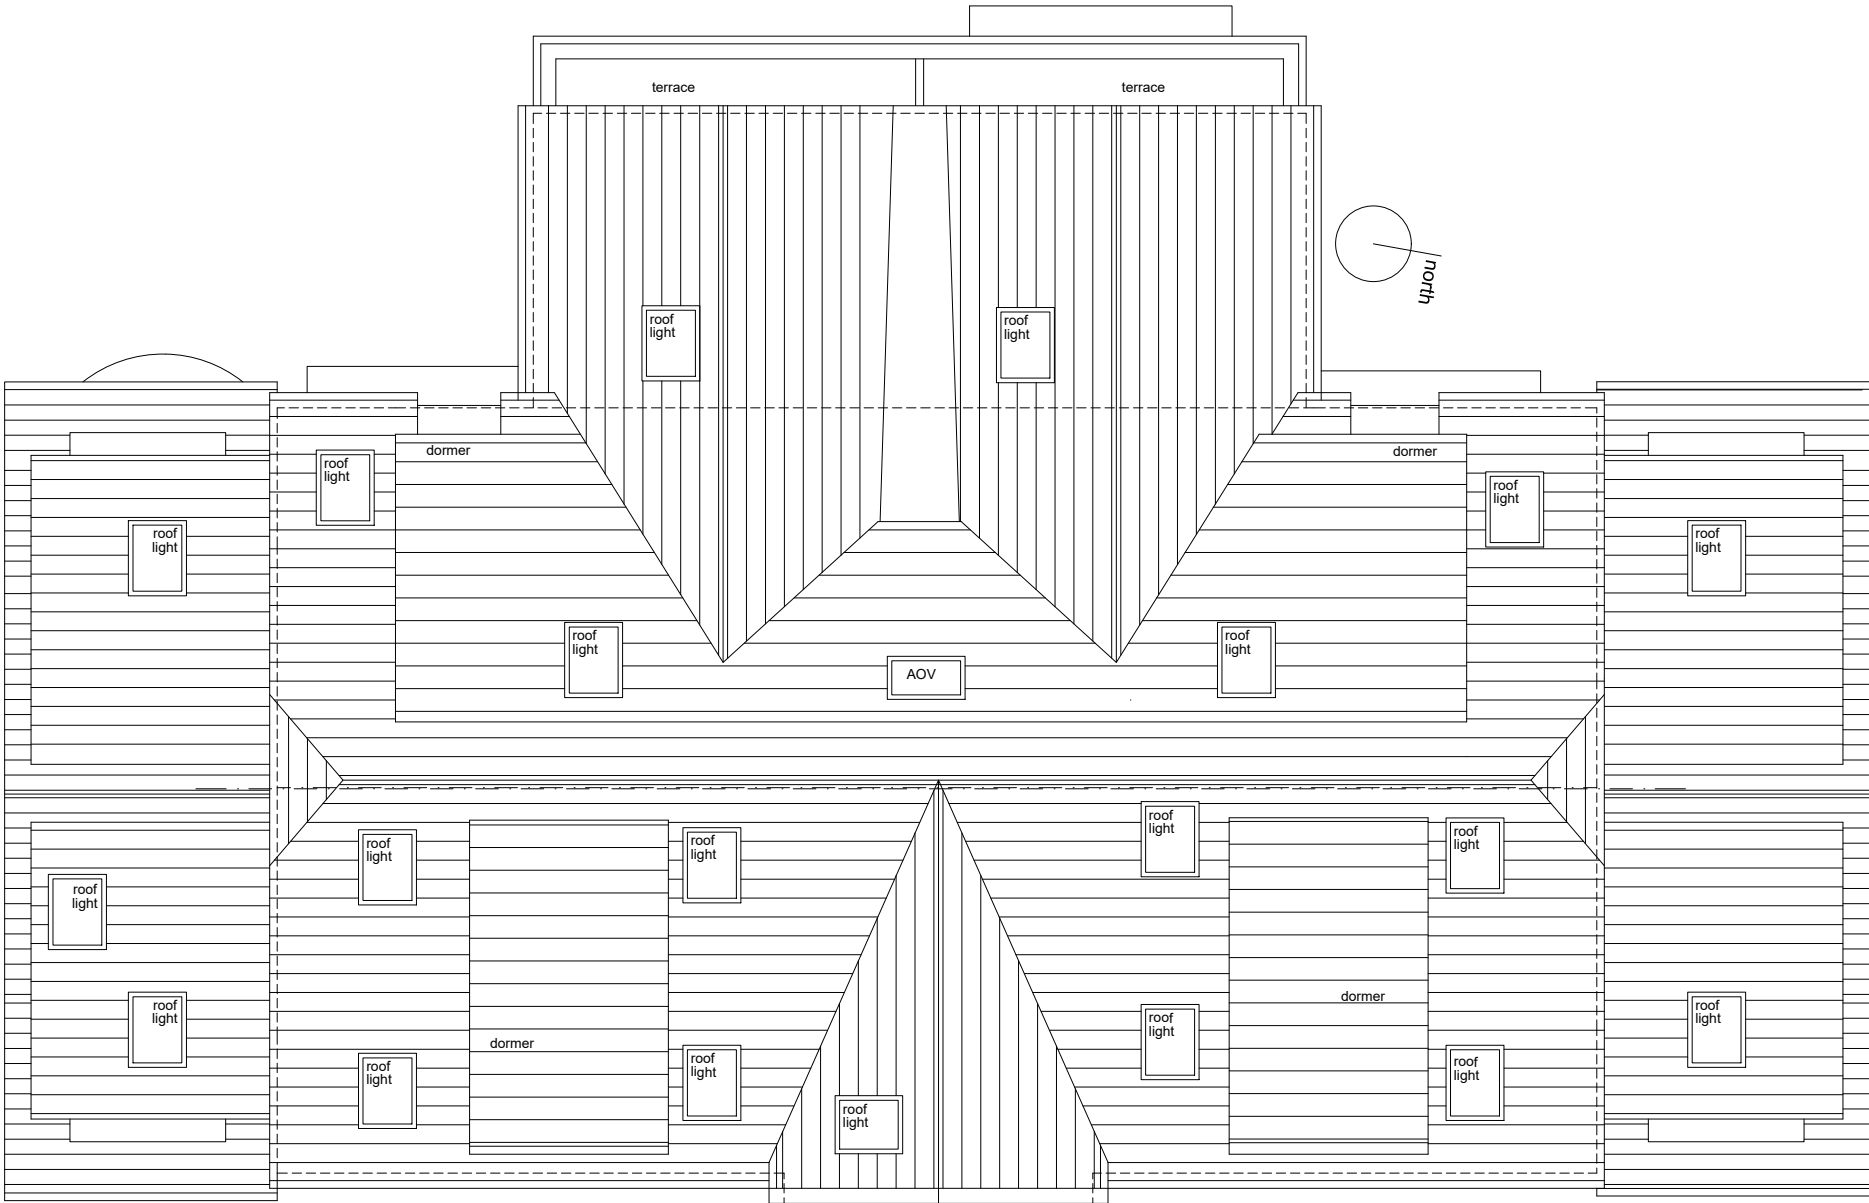


Proposed plan.

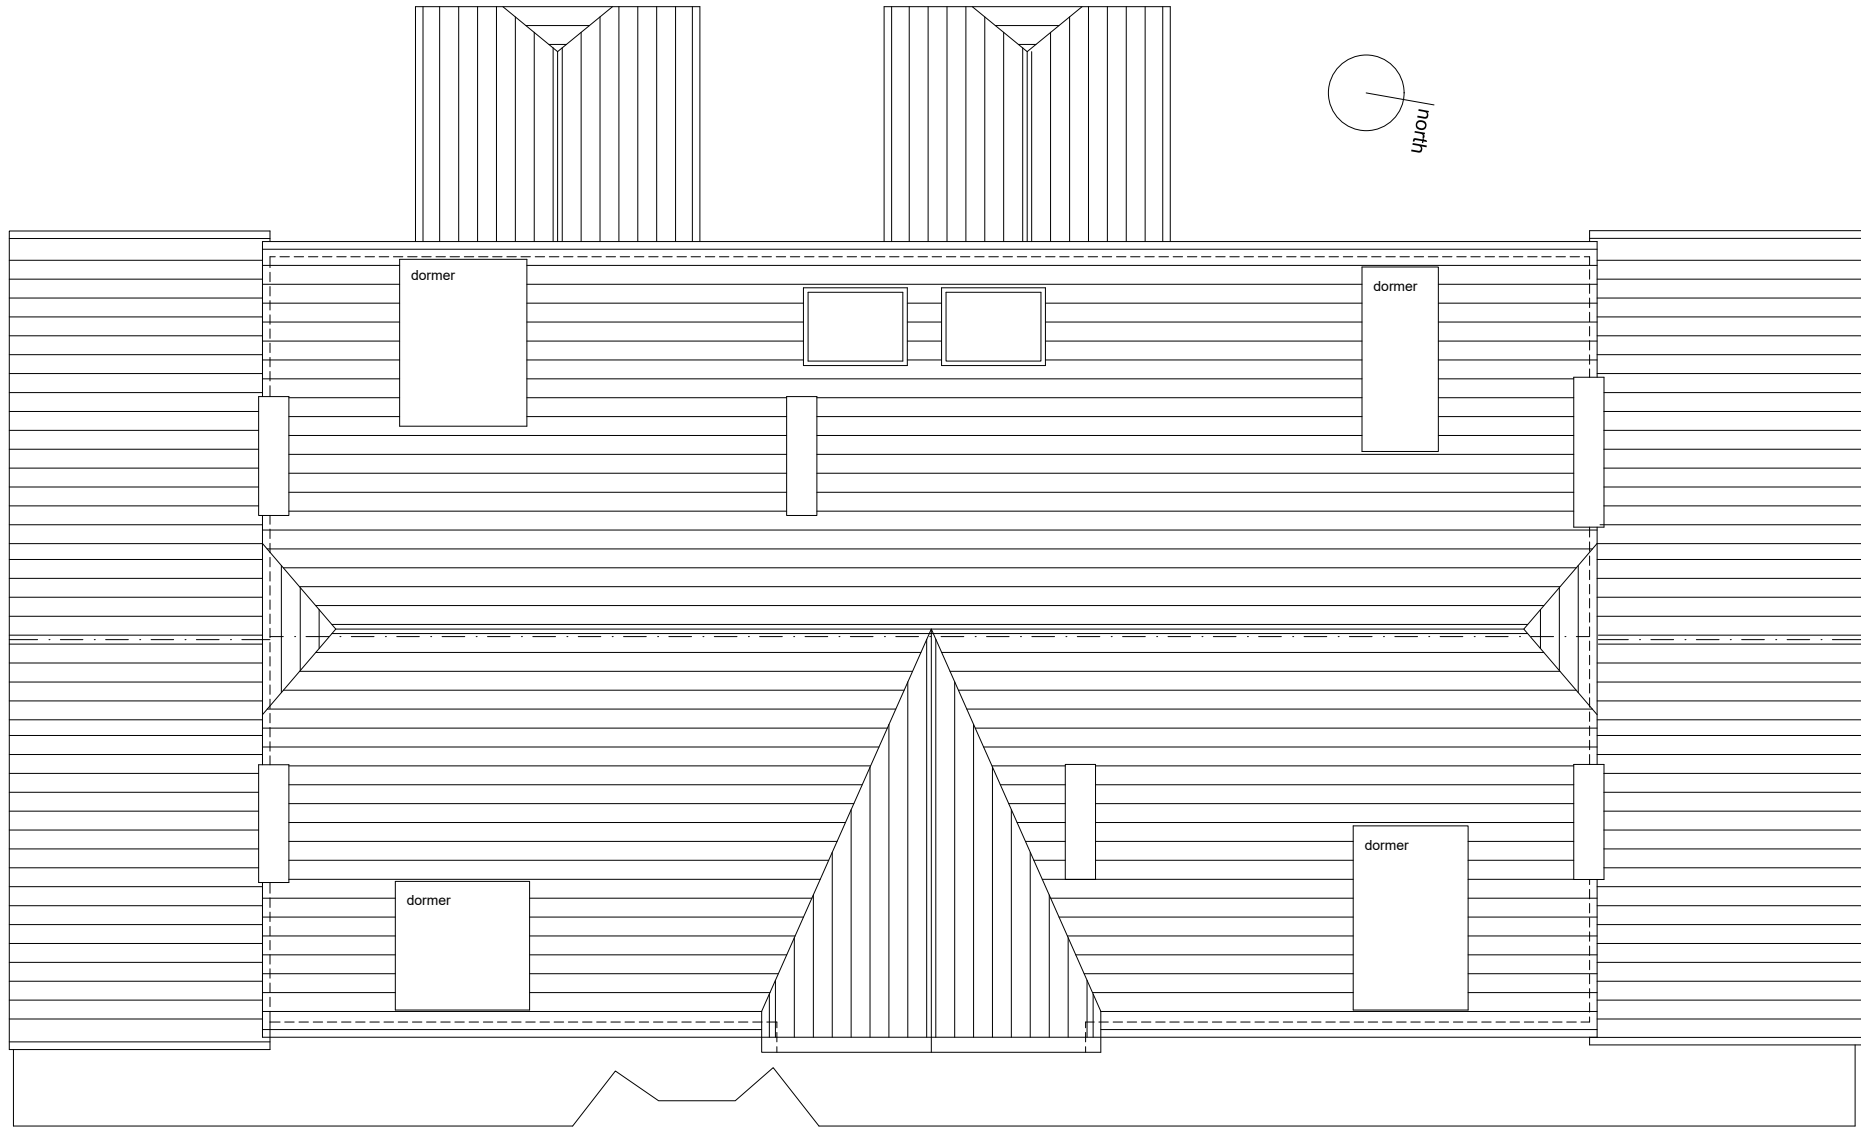

Existing plan.


PROJECT				515 to 521 Barlow Moor rd. Chorlton			
SCALE			1 : 100 @ A3		CLIENT Armistead Property Limited		
DWG No. 149-PL- GA5 revF							
CONTRACT NO.		STAGE CODE		REV.		DRAWING TITLE Existing and Proposed Roof plan.	
149		planning					
ISSUED	08/06/20		-		sj simon james arq ltd/architects UK: 120 Grosvenor st. All Saints. Manchester. M1 7HL Spain: Enrique Larreta 1, 4b. Chamartín. Madrid. 28036		
	11/11/20		a				
	28/11/20		b				
	14/12/20		c				
	15/04/25		f				

 

PROJECT			515 to 521 Barlow Moor rd. Chorlton		
SCALE			CLIENT		
1 : 100 @ A3			Armistead Property Limited		
DWG No.			DRAWING TITLE		
149-PL- EL1 revF					
CONTRACT NO.	STAGE CODE	REV.	Existing and Proposed front elevation.		
149	planning				
ISSUED	08/06/20	-	 simon james arq ltd/architects UK: 120 Grosvenor st, All Saints, Manchester, M1 7HL Spain: Enrique Larreta 1, 4b, Chamartin, Madrid. 29036		
	11/11/20	a			
	28/11/20	b			
	14/12/20	c			
	15/04/25	f			





Existing elevation.

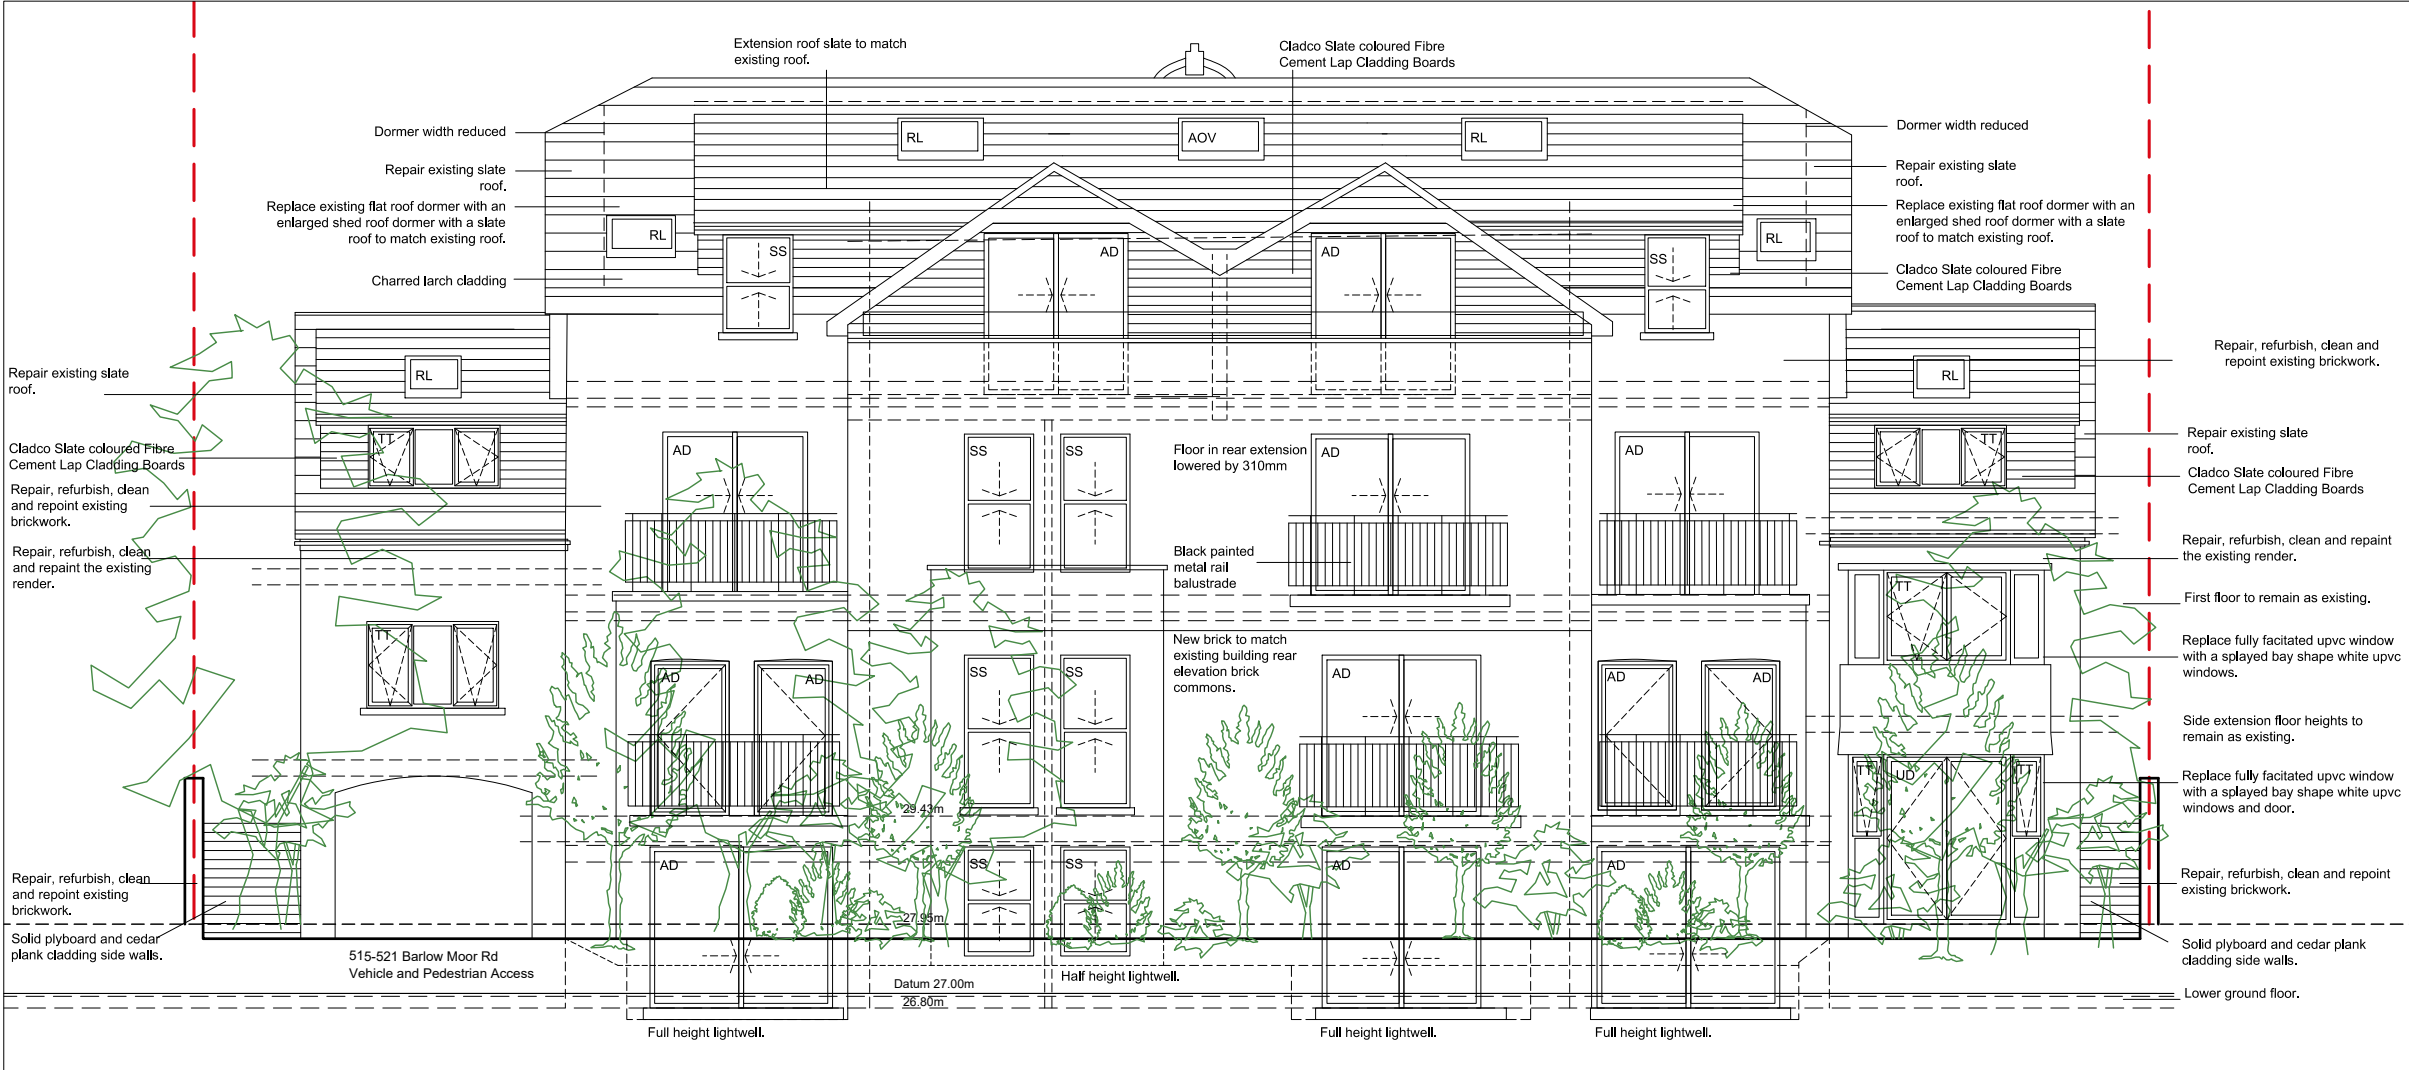

Proposed elevation.

RL	Rooflight
ESS	Replace existing white painted windows with White UPVC thin section sliding sash windows.
SS	New White UPVC thin section sliding sash windows.
TT	Replace existing white painted windows with White UPVC thin section Tilt and Turn windows.
TH	New white UPVC Top hung window.
PD	Traditional black painted Timber door to match original front doors to nearby building of the same era
AD	Aluminium White powder coated Door
UD	UPVC white Door
RB	Re-instate bay with brickwork to match the main house front elevation
NP	New traditional porch roof over the new main entrance
OW	Re-instate original arched opening

PROJECT			
515 to 521 Barlow Moor rd. Chorlton			
SCALE 1 : 100 @ A3		CLIENT Armistead Property Limited	
DWG No. 149-PL- EL2 revF		DRAWING TITLE Existing and Proposed Rear elevation.	
CONTRACT NO. 149	STAGE CODE planning	REV.	
ISSUED	08/06/20	-	sj simon james arq ltd/architects UK: 120 Grosvenor st, All Saints, Manchester, M1 7HL Spain: Enrique Larreta 1, 4b, Chamartín, Madrid, 28036
	11/11/20	a	
	28/11/20	b	
	14/12/20	c	
	15/04/25	f	

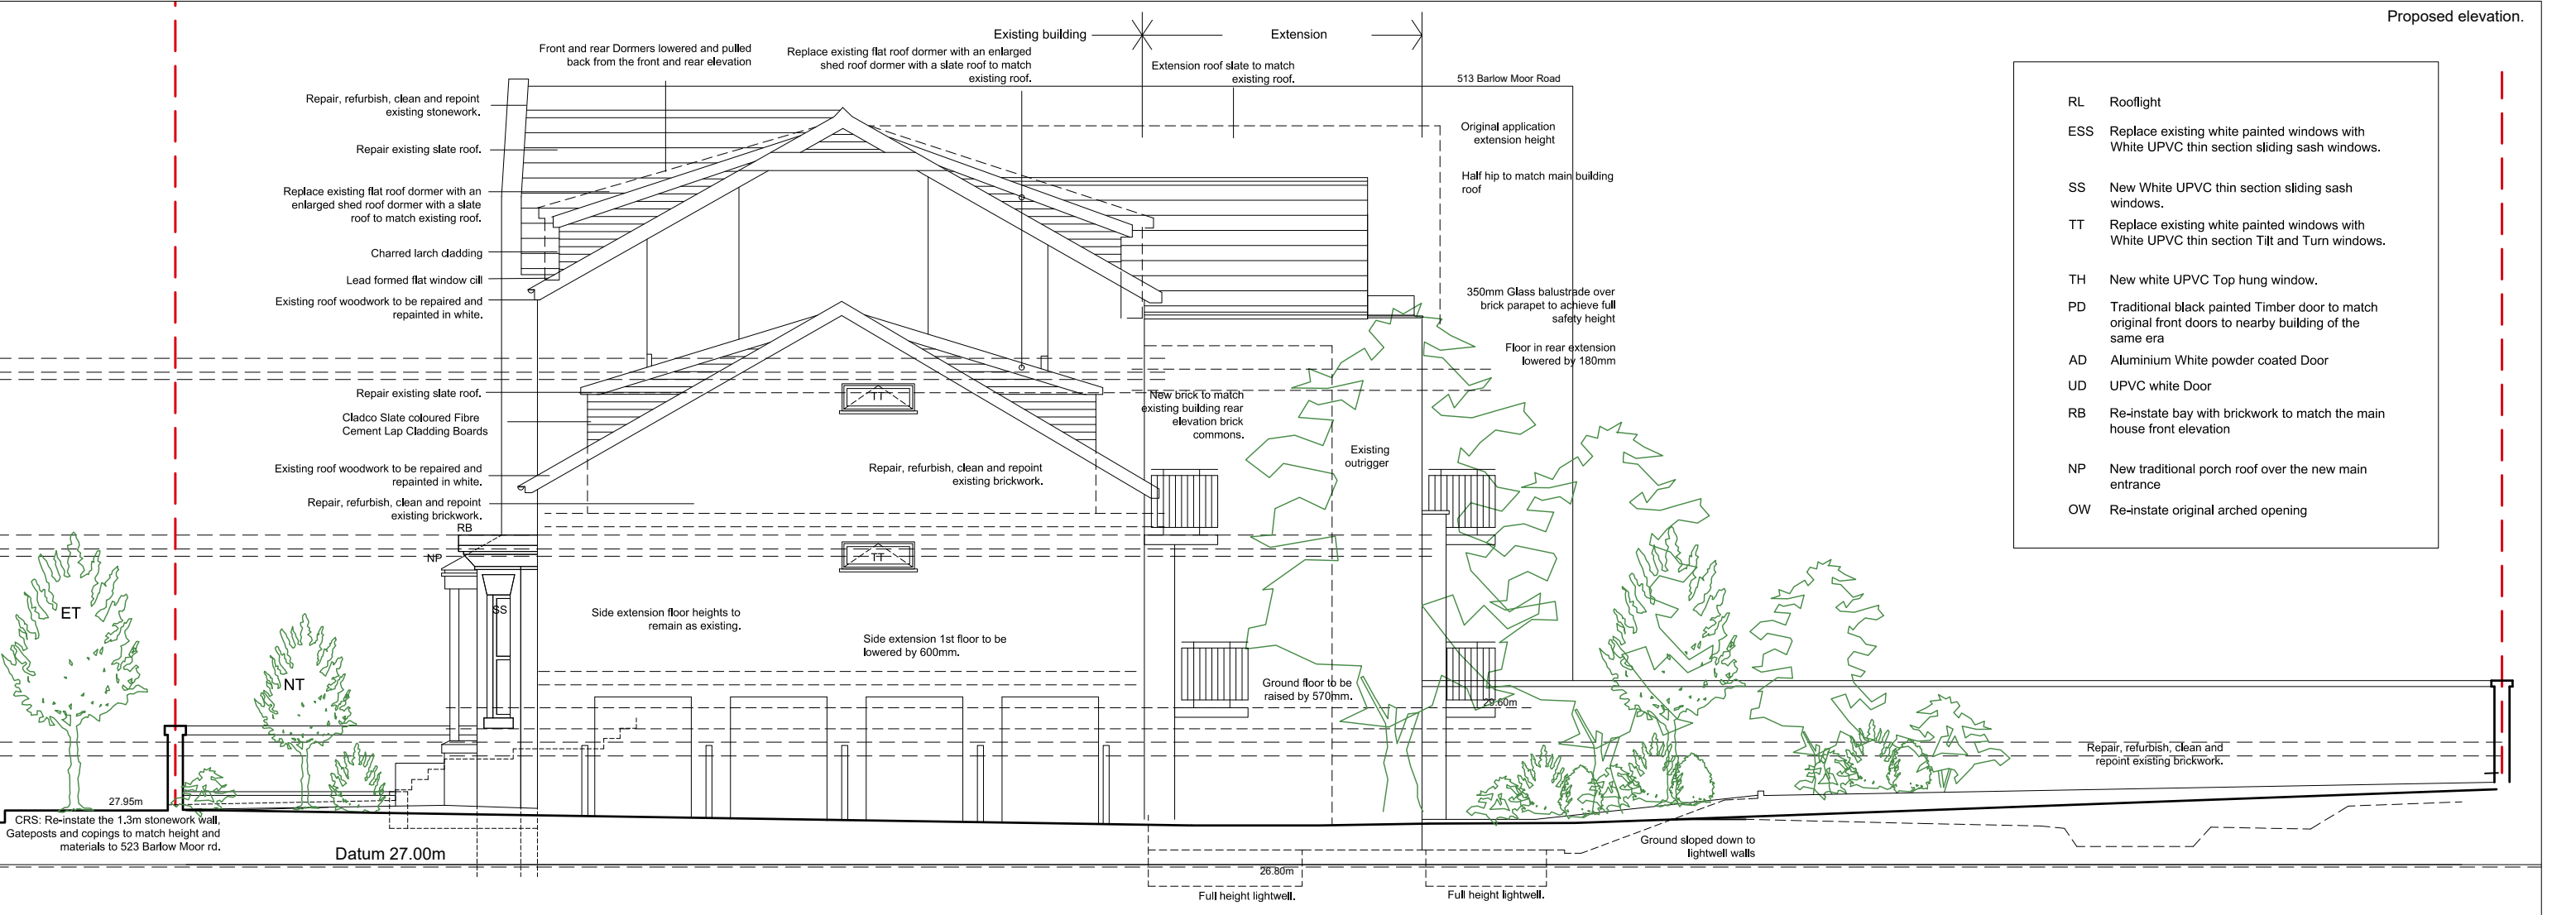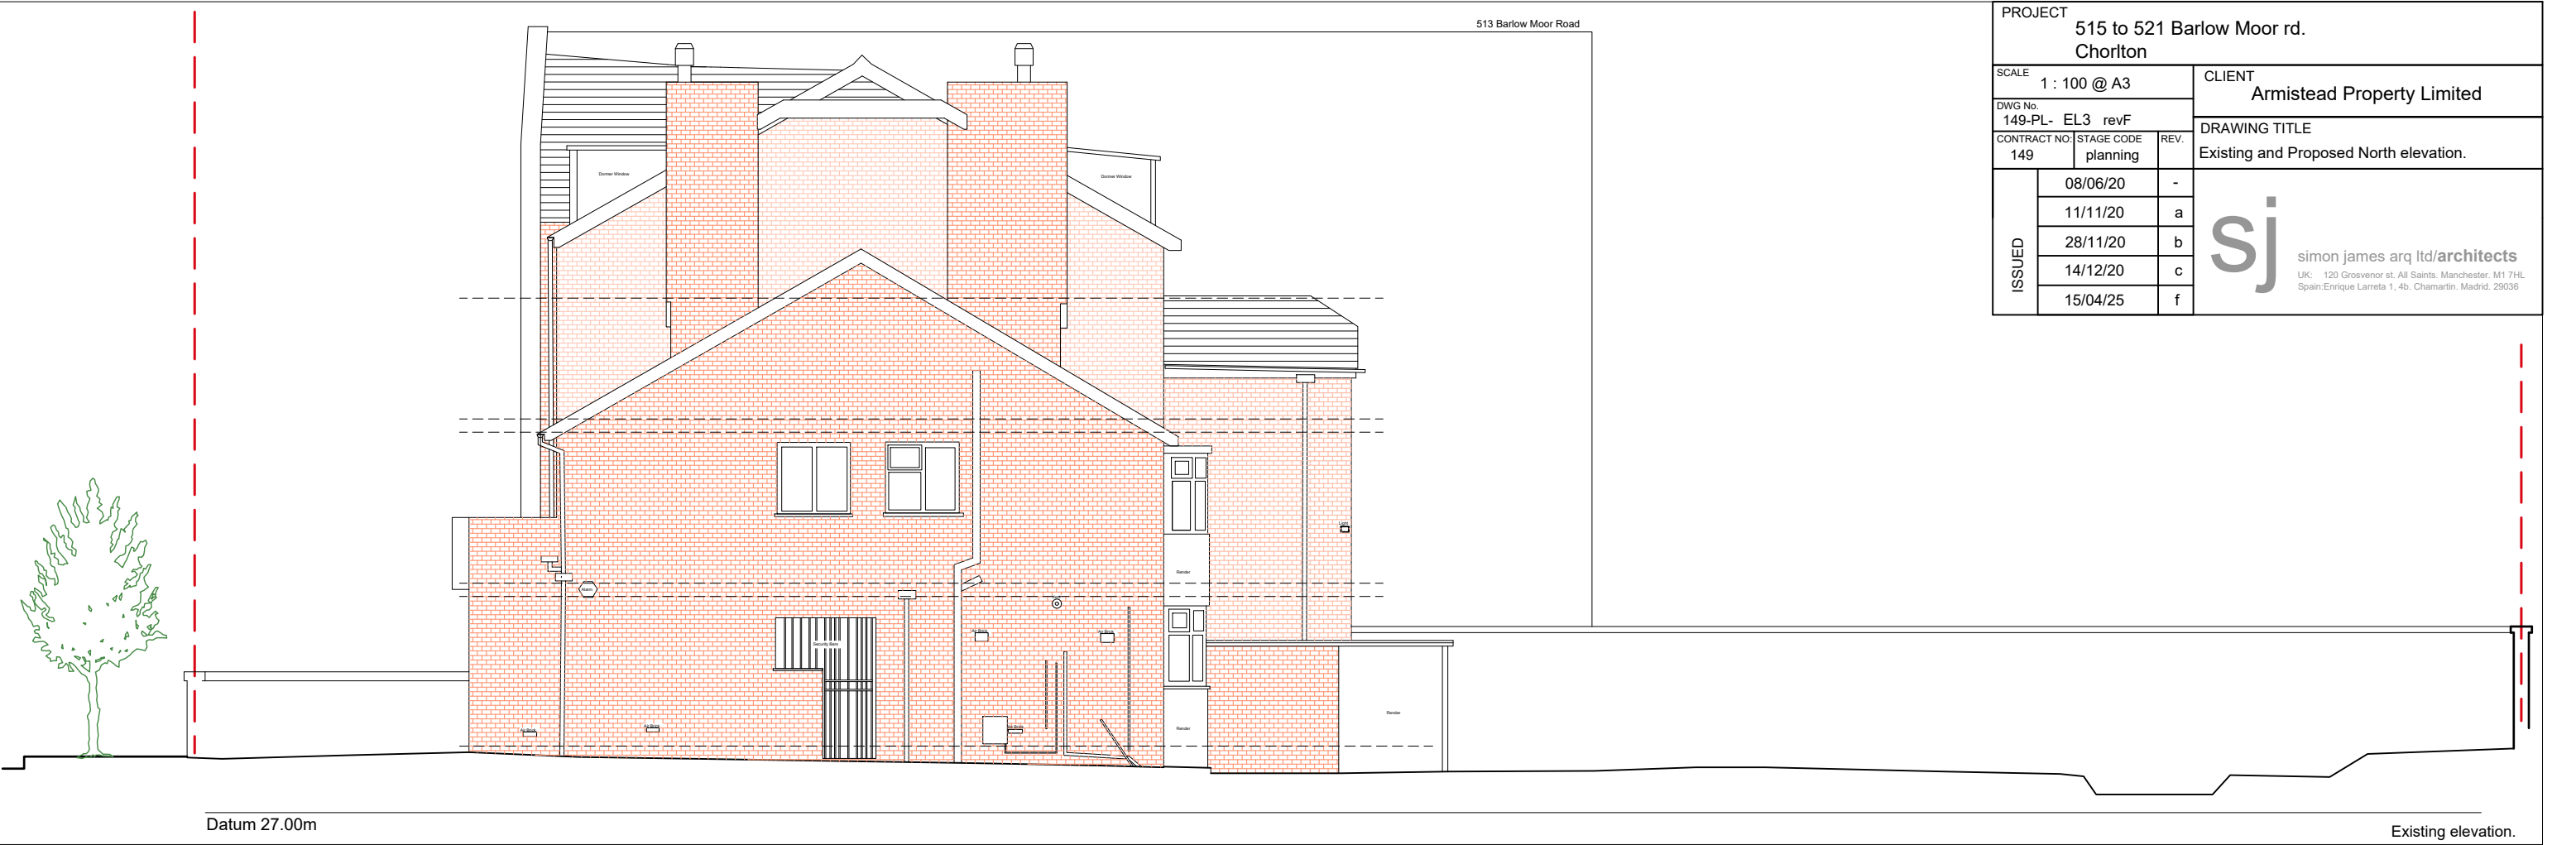

PROJECT

515 to 521 Barlow Moor rd.
Chorlton

SCALE

1 : 100 @ A3

CLIENT

Armistead Property Limited

DWG No.

149-PL- EL4 revF

CONTRACT NO.

149

STAGE CODE

planning

REV.

DRAWING TITLE

Existing and Proposed South elevation.

ISSUED

08/06/20

-

11/11/20

a

28/11/20

b

14/12/20

c

15/04/25

f

sj

simon james arq ltd/architects

UK: 120 Grosvenor st. All Saints, Manchester. M1 7HL.
Spain: Enrique Larreta 1, 4b. Chamartin, Madrid. 29036

