


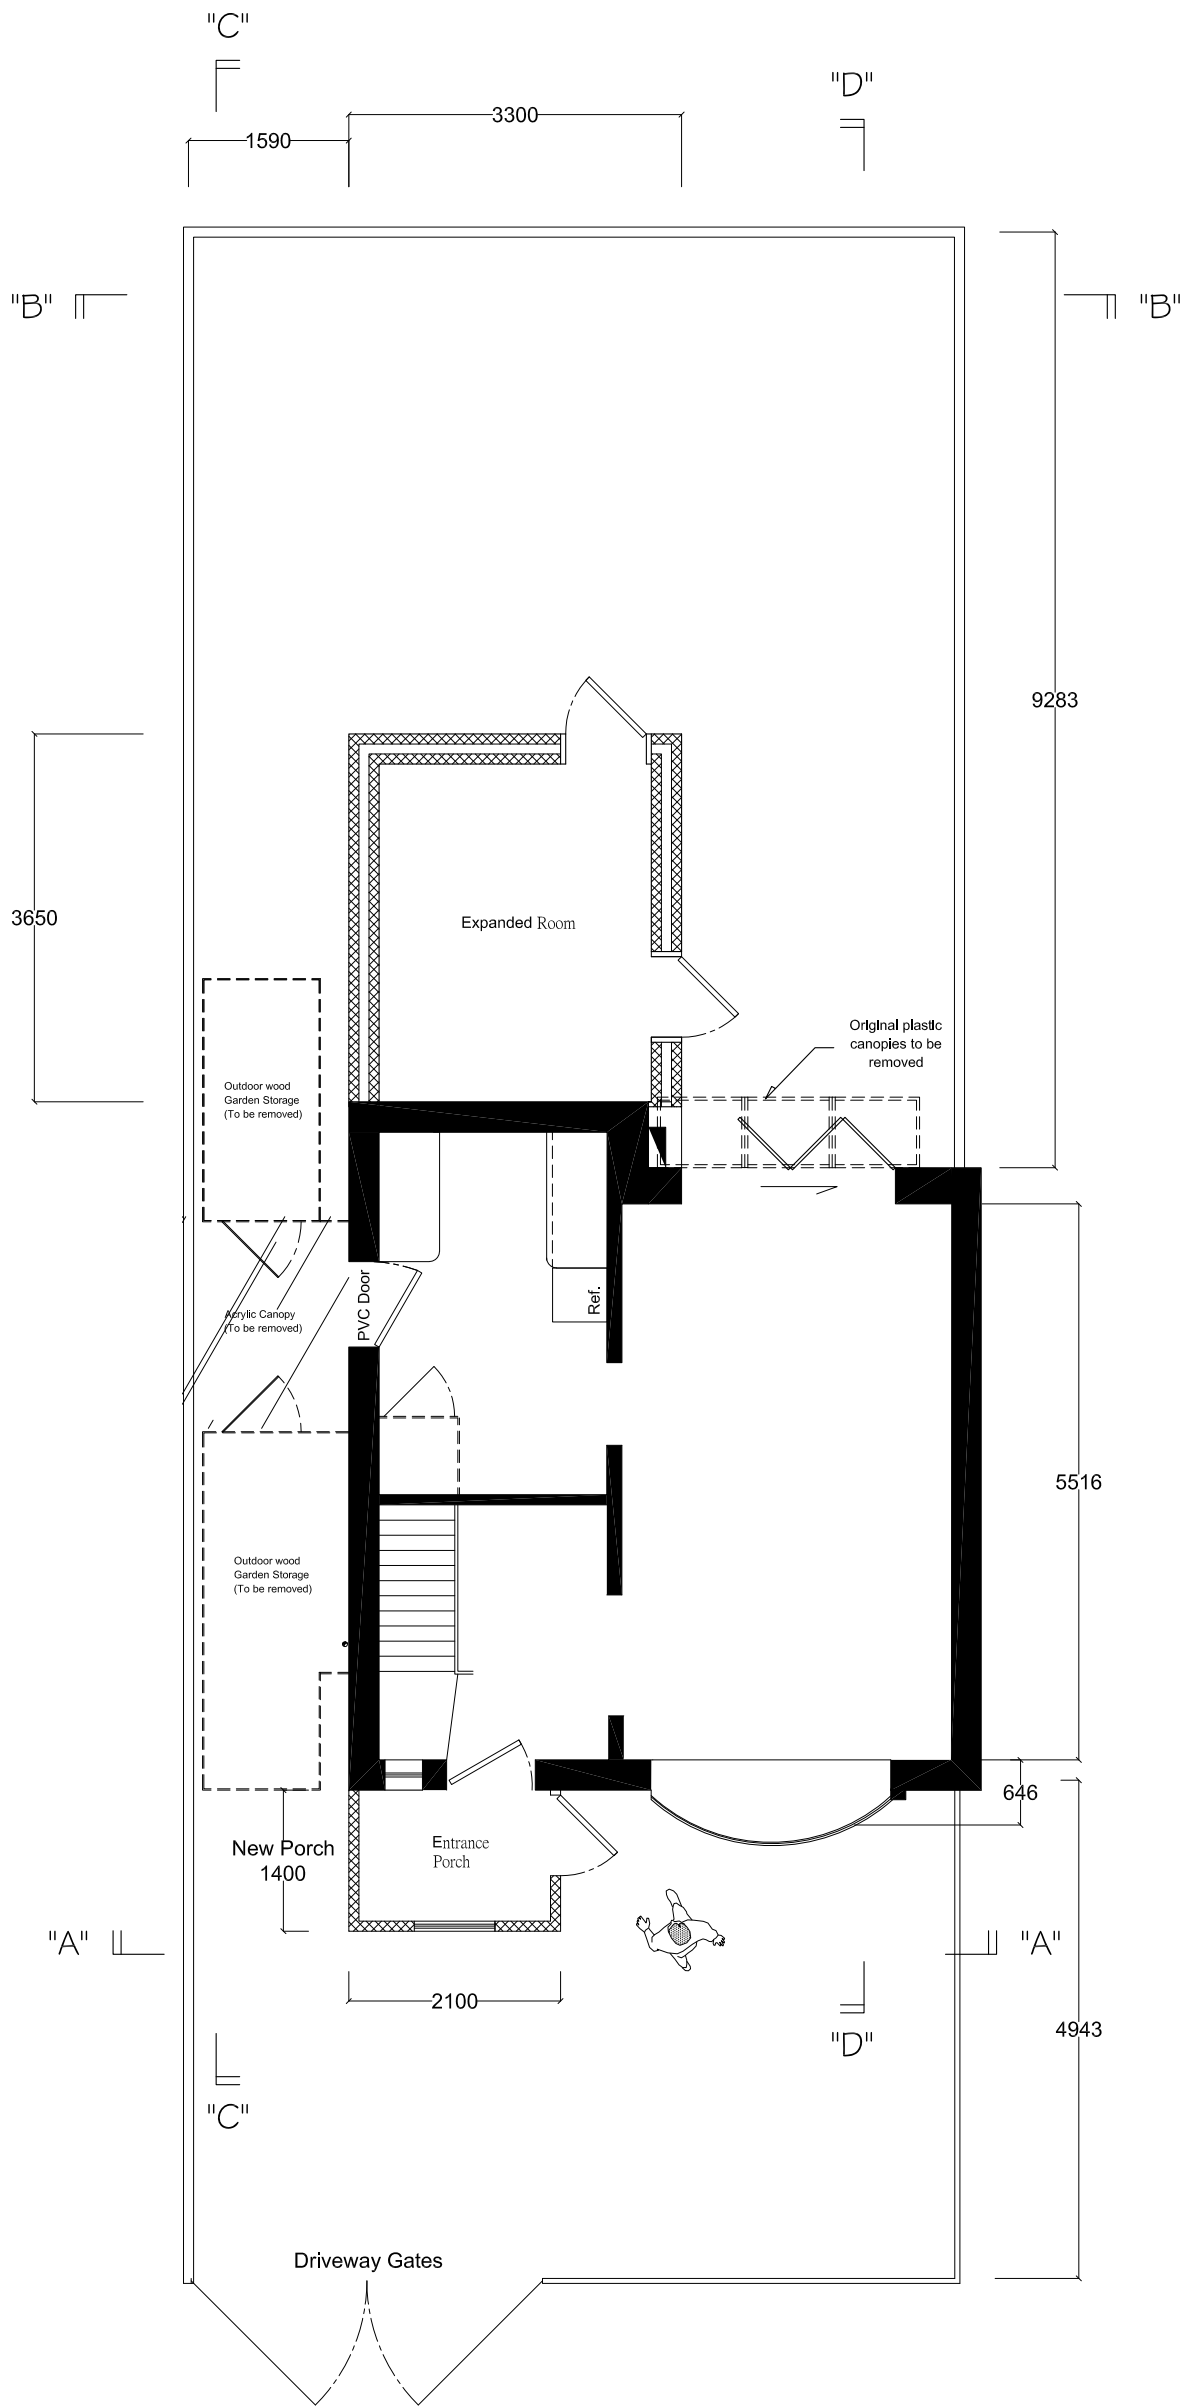

- LEGEND :
- New Brick Wall
 - Existing Brick Wall
 - Window
 - Trim the Wall (unnecessary)
 - Polypropylene Channel Drainage & Grate

P-00-M40 9LE-00 Expansion of Storage room
SCALE 1:75 (A3)

NOTES:

This drawing & design is copy right of the designer.
No portion may be reproduced without the written permission of the designers.
All dimensions to be verified on site by the contractor.
Any discrepancies to be reported to the designers immediately.
This drawing is to be read in conjunction with the designers specification & condition of contract.
Drawing not showing the latest revision above are to be cancelled.



DESIGN COMPANY : Lord Intl Co LTD		DESIGNER : Hosen
OWNER : Hosen	SCALE : 1 : 75 (A4)	DATE : 11 Mar 25
PROJECT : M40 9LE, 11 Vaughan Ave		TITLE : Floor Plan