


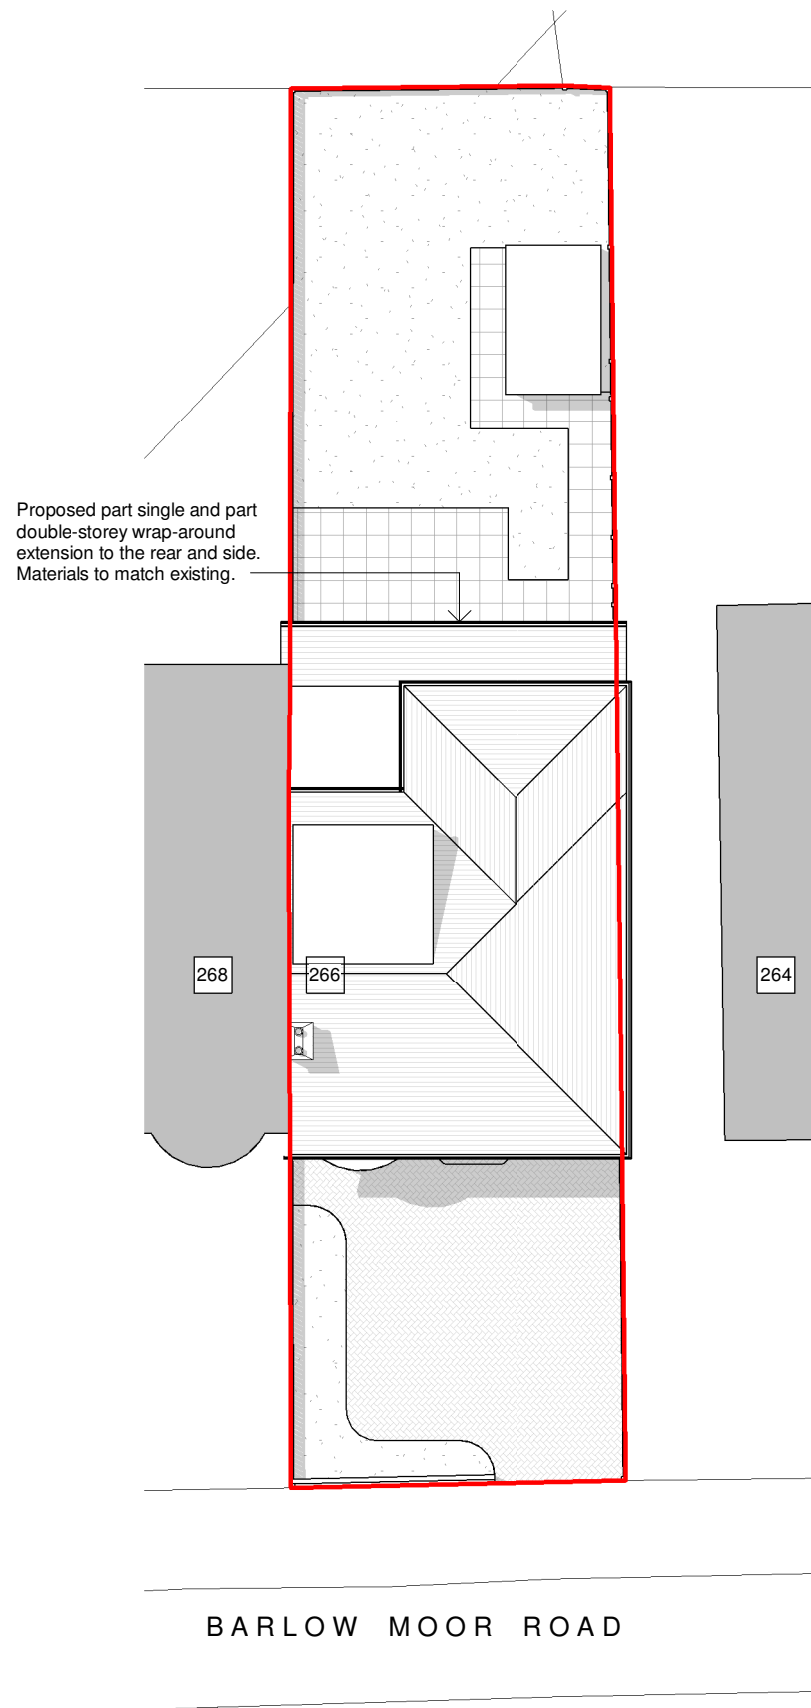

1 **Proposed Site Plan**
1 : 200




2 **Proposed Front 3D View**



3 **Proposed Rear 3D View**

0 2 4 6 8m
1:200

 

General Notes

The Architect shall have no responsibility for any use made of this document other than for that which it was prepared and issued.

All dimensions should be checked on site. Do not scale from this drawing.

To be read in conjunction with all other Consultant's drawings.

The Architect to be immediately notified of any discrepancies.

Copyright on this drawing retained by the Architect.

LEGEND

— Site Boundary

P1	19/12/2024	AK	SH	Initial Issue
No.	Date	Dwn	App	Revision or reason for issue

Client
Mohamed Ahsan

createitstudios
... leave an impression

Create It Studios (NW) Ltd
3 Stevenson Square,
Manchester
M1 1DN
info@createitstudios.co.uk

Project Title
266 Barlow Moor Rd, Manchester M21 8HA

Scale / North Point
1 : 200

Drawing Title
Proposed Site Plan And 3D Views

Drawing Number	Revision
A1580(02)AP001	P1
Drawing Status	
Preliminary	