



Site Plan as Existing
Scale - 1:200

NOTES

Drawings are to be used for obtaining planning permission & building regulations approval only. All measurements to be checked on site. Approved drawings are to be read in conjunction with the written specification. Any discrepancies within the project documentation are to be reported to this Practice for resolution.
© AG Architectural Solutions Ltd.
Note that the 'Party Wall etc. Act 1996' should be considered prior to the commencement of work.

+AG Architectural Solutions

19 Hillbrook Road, Offerton, Stockport, SK1 4JW
0161 355 5880
enquiries@ag-solutions.co.uk

Mr G Hunt

10 Abberton Road
Didsbury
Manchester
M20 1HU



PROJECT: Single Storey Rear Extension & Internal Alterations

SHEET
1


DRAWING: Site Plan as Existing

SCALE
1:200 @ A3

DRAWING NO.: 2024.22.P1

DATE: Nov 2024



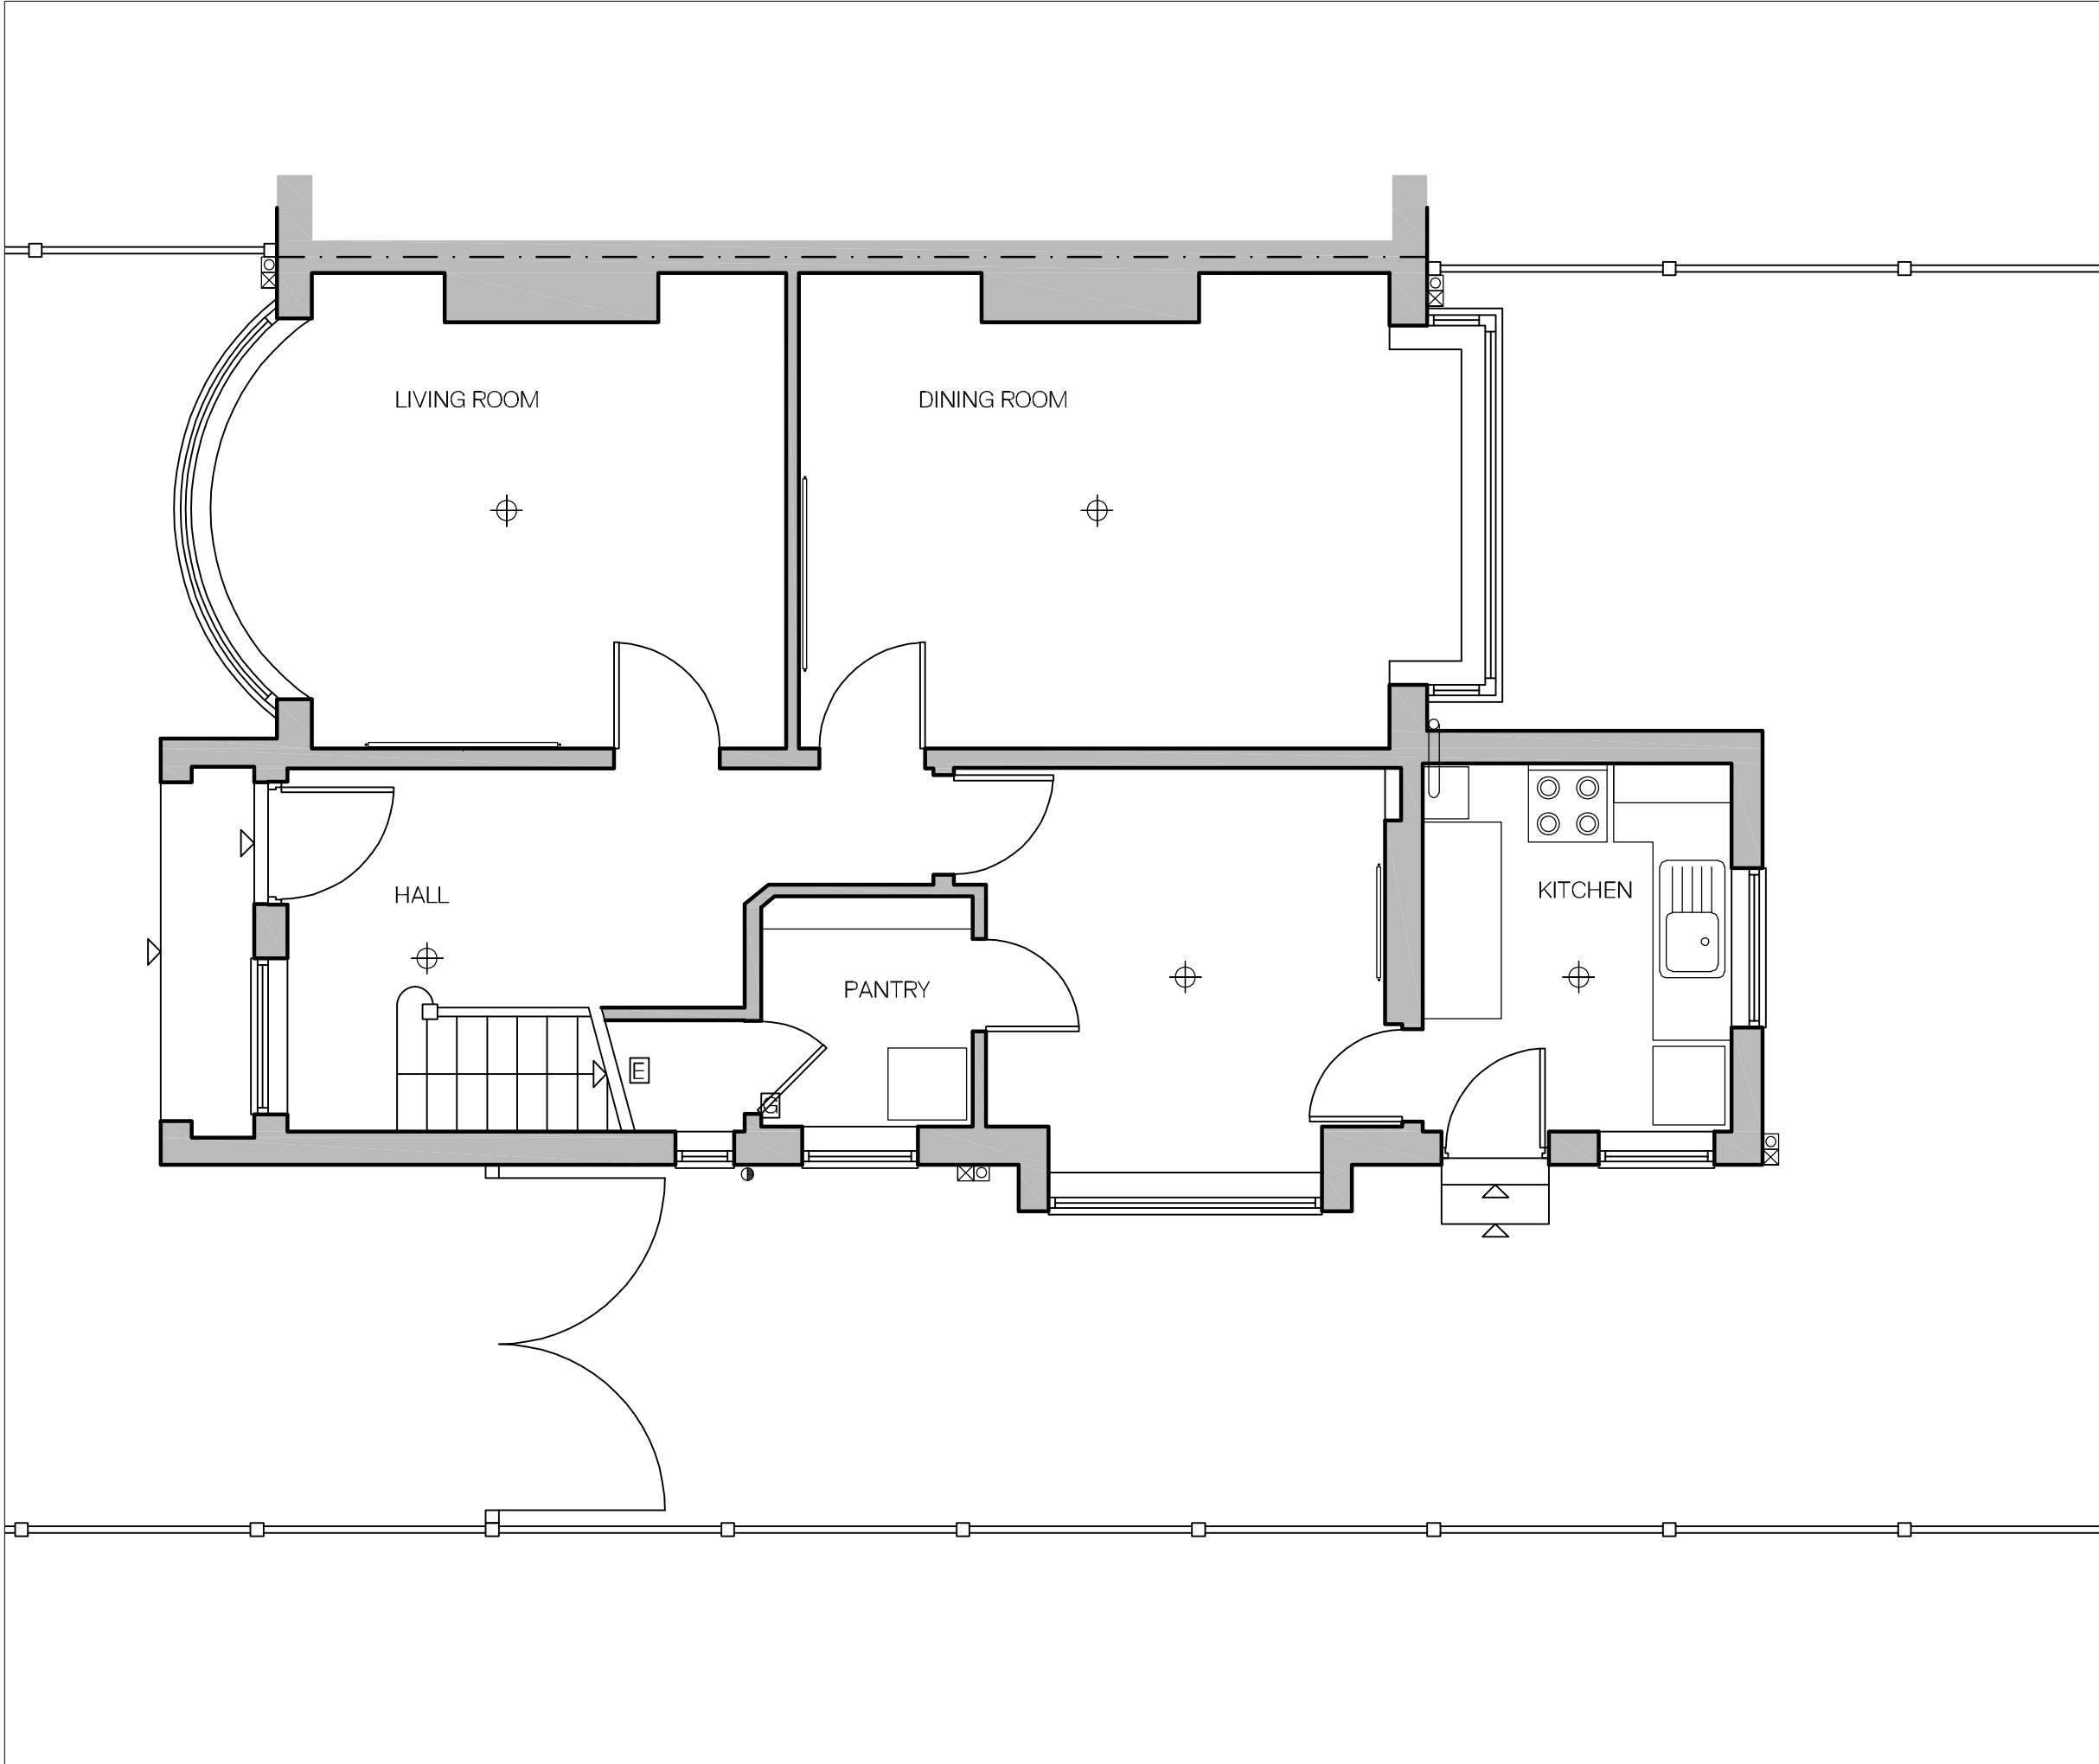

Ground Floor Plan as Existing
Scale - 1:50

NOTES

Drawings are to be used for obtaining planning permission & building regulations approval only. All measurements to be checked on site. Approved drawings are to be read in conjunction with the written specification. Any discrepancies within the project documentation are to be reported to this Practice for resolution.

© AG Architectural Solutions Ltd.

Note that the 'Party Wall etc. Act 1996' should be considered prior to the commencement of work.

+ AG Architectural Solutions

19 Hillbrook Road, Offerton, Stockport, SK1 4JW
0161 355 5880
enquiries@ag-solutions.co.uk

Mr G Hunt

10 Abberton Road
Didsbury
Manchester
M20 1HU



PROJECT: Single Storey Rear Extension & Internal Alterations

DRAWING: Ground Floor Plan as Existing

DRAWING NO.: 2024.22.P2

DATE: Nov 2024

SHEET

2


SCALE

1:50 @ A3




NOTES

Drawings are to be used for obtaining planning permission & building regulations approval only. All measurements to be checked on site. Approved drawings are to be read in conjunction with the written specification. Any discrepancies within the project documentation are to be reported to this Practice for resolution.
© AG Architectural Solutions Ltd.
Note that the 'Party Wall etc. Act 1996' should be considered prior to the commencement of work.

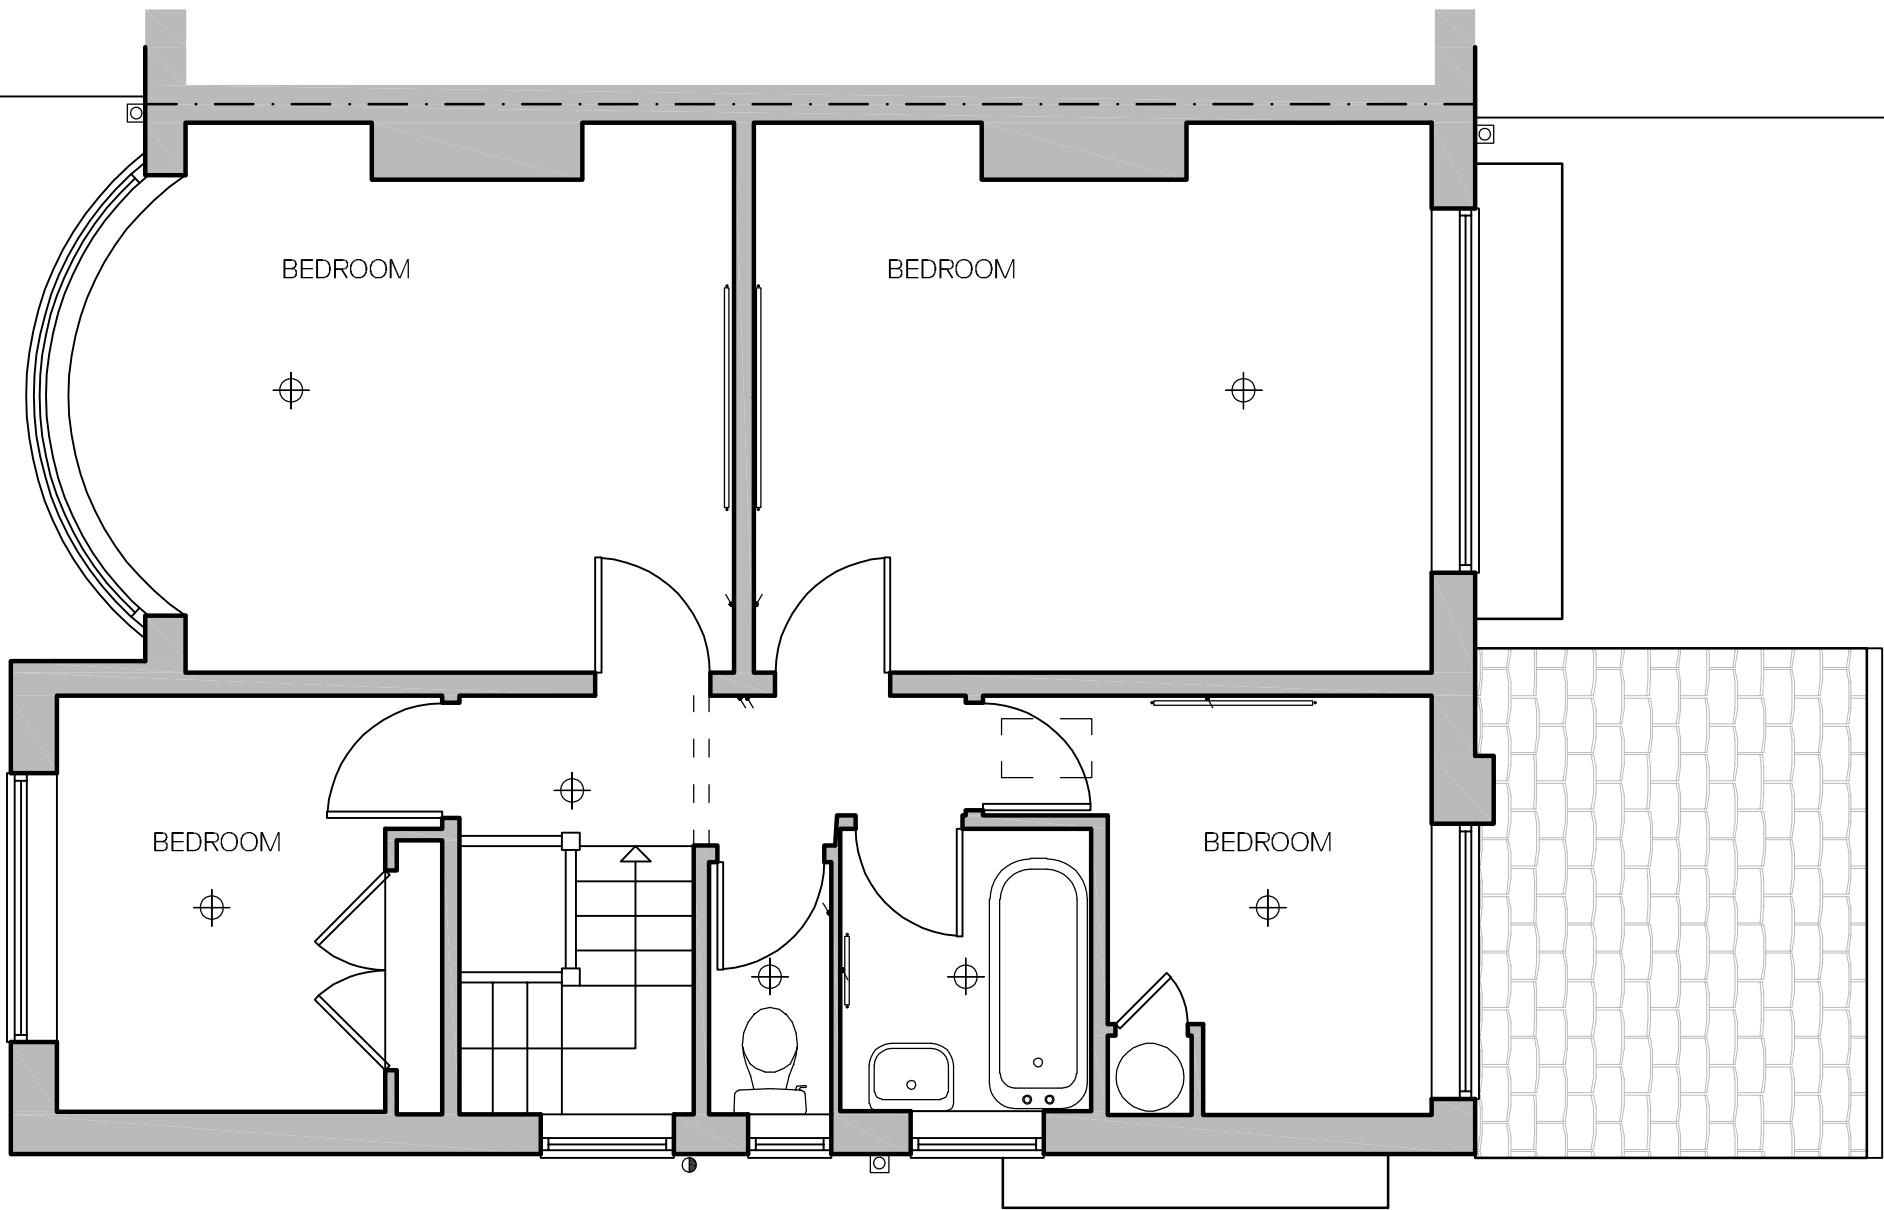

First Floor Plan as Existing
Scale - 1:50

 

+ AG Architectural Solutions

19 Hillbrook Road, Offerton, Stockport, SK1 4JW
0161 355 5880
enquiries@ag-solutions.co.uk

Mr G Hunt

10 Abberton Road
Didsbury
Manchester
M20 1HU



PROJECT: Single Storey Rear Extension & Internal Alterations

SHEET

3

DRAWING: First Floor Plan as Existing

SCALE

1:50 @ A3

DRAWING NO.: 2024.22.P3

DATE: Nov 2024



Front Elevation as Existing
Scale - 1:100




Side Elevation as Existing
Scale - 1:100



Rear Elevation as Existing
Scale - 1:100



Side Elevation as Existing
Scale - 1:100

 

NOTES

Drawings are to be used for obtaining planning permission & building regulations approval only. All measurements to be checked on site. Approved drawings are to be read in conjunction with the written specification. Any discrepancies within the project documentation are to be reported to this Practice for resolution.
© AG Architectural Solutions Ltd.
Note that the 'Party Wall etc. Act 1996' should be considered prior to the commencement of work.

+AG Architectural Solutions

19 Hillbrook Road, Offerton, Stockport, SK1 4JW
0161 355 5880
enquiries@ag-solutions.co.uk

Mr G Hunt

10 Abberton Road
Didsbury
Manchester
M20 1HU



PROJECT : Single Storey Rear Extension & Internal Alterations

DRAWING : Elevations as Existing

DRAWING NO. : 2024.22.P4

DATE : Nov 2024

SHEET

4

SCALE

1:100 @ A3



Site Plan as Proposed
Scale - 1:200

NOTES

Drawings are to be used for obtaining planning permission & building regulations approval only. All measurements to be checked on site. Approved drawings are to be read in conjunction with the written specification. Any discrepancies within the project documentation are to be reported to this Practice for resolution.
© AG Architectural Solutions Ltd.
Note that the 'Party Wall etc. Act 1996' should be considered prior to the commencement of work.

+ AG Architectural Solutions

19 Hillbrook Road, Offerton, Stockport, SK14JW
0161 355 5880
enquiries@ag-solutions.co.uk

Mr G Hunt

10 Abberton Road
Didsbury
Manchester
M20 1HU



PROJECT: Single Storey Rear Extension & Internal Alterations

DRAWING: Site Plan as Proposed

DRAWING NO.: 2024.22.P5A


DATE: Nov 2024

SHEET

5

SCALE

1:200 @ A3

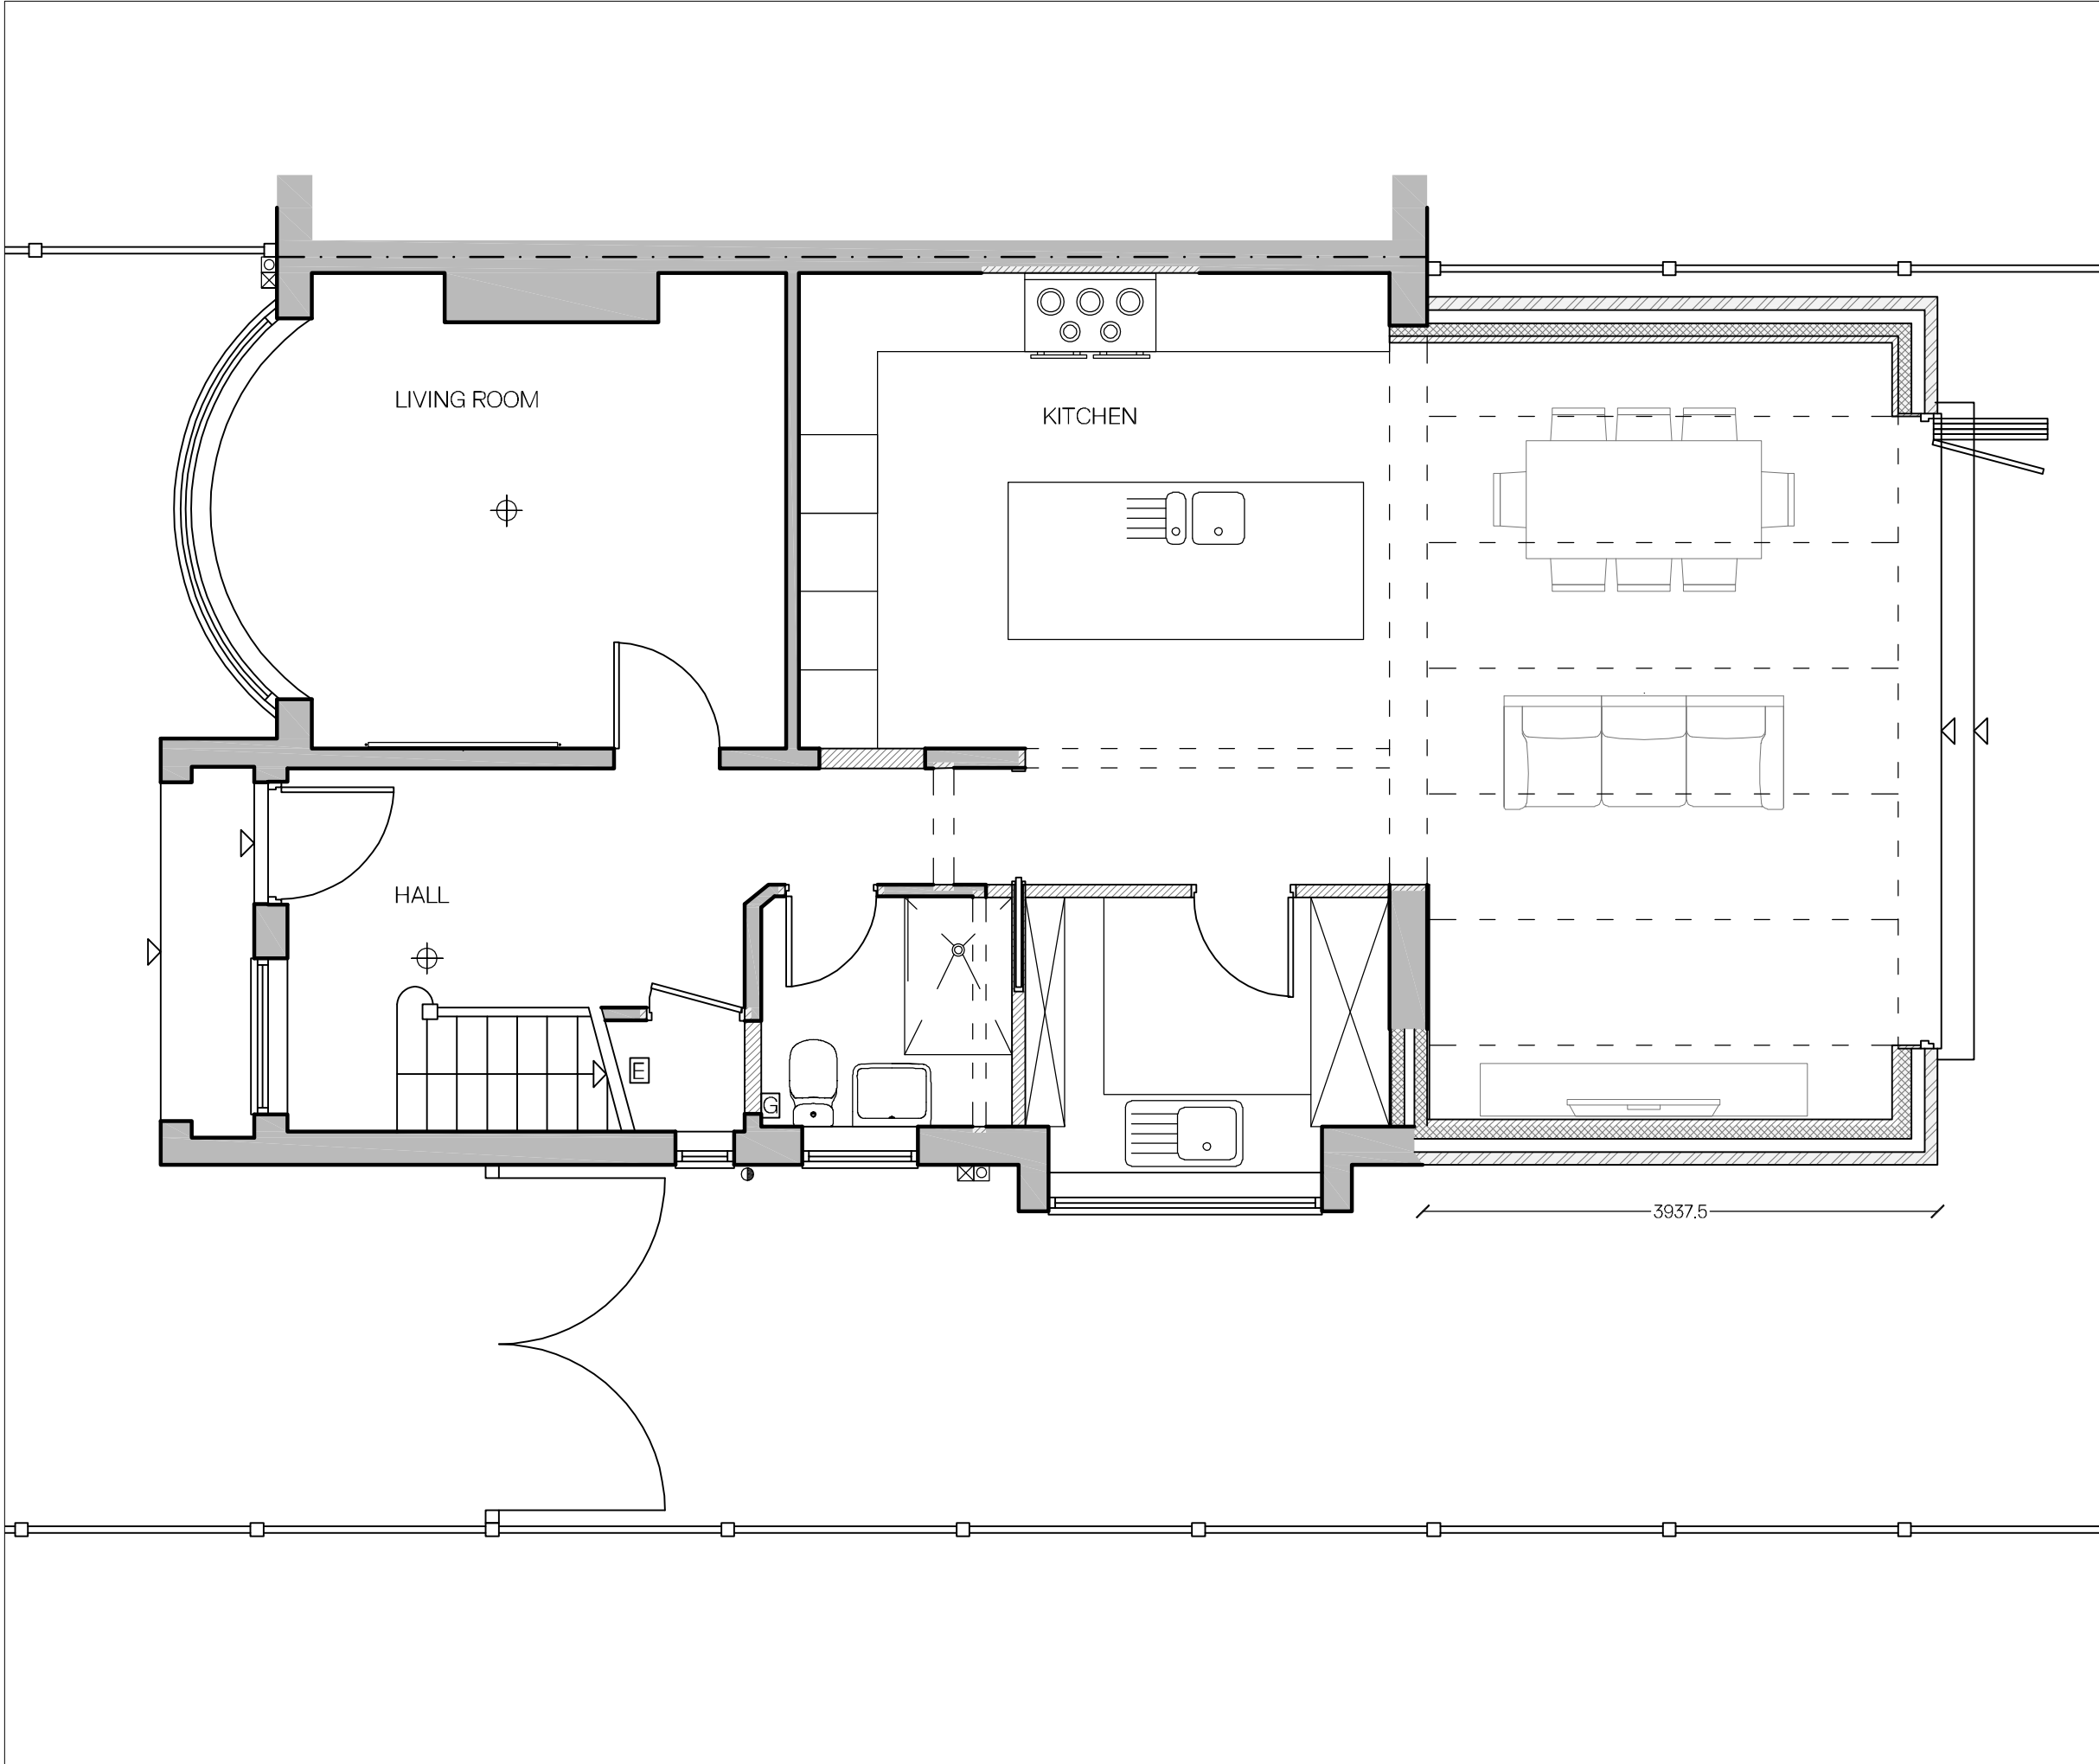

Ground Floor Plan as Proposed
Scale - 1:50

NOTES

Drawings are to be used for obtaining planning permission & building regulations approval only. All measurements to be checked on site. Approved drawings are to be read in conjunction with the written specification. Any discrepancies within the project documentation are to be reported to this Practice for resolution.

© AG Architectural Solutions Ltd.

Note that the 'Party Wall etc. Act 1996' should be considered prior to the commencement of work.

REVISIONS	
A	March 2025 Minor alterations to Client request.

+ AG Architectural Solutions

19 Hillbrook Road, Offerton, Stockport, SK1 4JW
0161 355 5880
enquiries@ag-solutions.co.uk

Mr G Hunt
10 Abberton Road
Didsbury
Manchester
M20 1HU



PROJECT: Single Storey Rear Extension & Internal Alterations

SHEET
6

DRAWING: Ground Floor Plan as Proposed

SCALE
1:50 @ A3

DRAWING NO.: 2024.22.P6A

DATE: Nov 2024



NOTES

Drawings are to be used for obtaining planning permission & building regulations approval only. All measurements to be checked on site. Approved drawings are to be read in conjunction with the written specification. Any discrepancies within the project documentation are to be reported to this Practice for resolution.
© AG Architectural Solutions Ltd.
Note that the 'Party Wall etc. Act 1996' should be considered prior to the commencement of work.

REVISIONS

A March 2025
Minor alterations to Client request.

+ AG Architectural Solutions

19 Hillbrook Road, Offerton, Stockport, SK1 4JW
0161 355 5880
enquiries@ag-solutions.co.uk

Mr G Hunt

10 Abberton Road
Didsbury
Manchester
M20 1HU



PROJECT: Single Storey Rear Extension & Internal Alterations

DRAWING: First Floor Plan as Proposed

DRAWING NO.: 2024.22.P7A


DATE: Nov 2024

SHEET

7

SCALE

1:50 @ A3

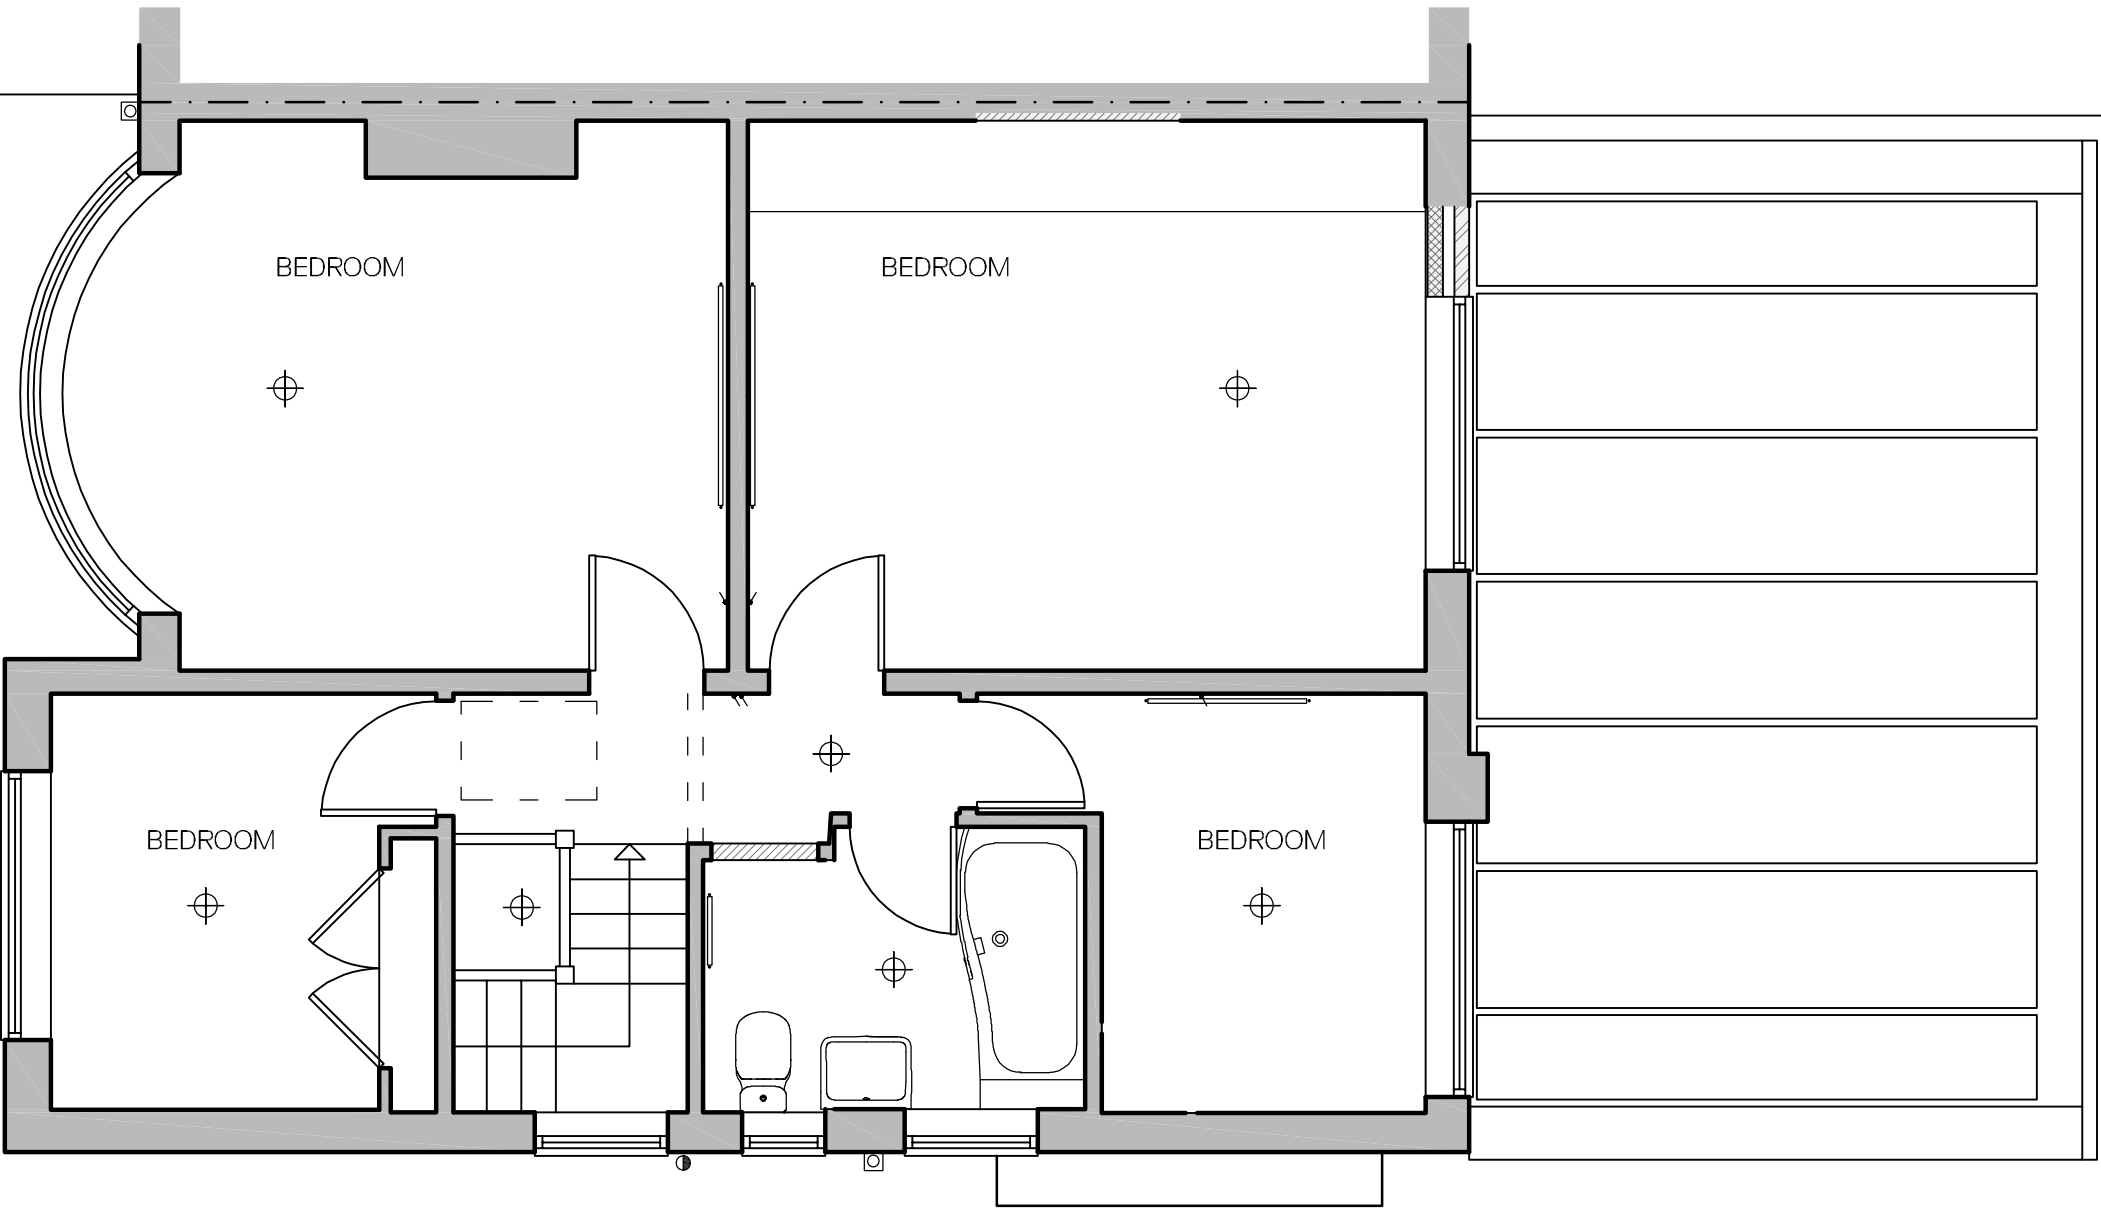

First Floor Plan as Proposed
Scale - 1:50





Front Elevation as Proposed
Scale - 1:100



Side Elevation as Proposed
Scale - 1:100



Rear Elevation as Proposed
Scale - 1:100



Side Elevation as Proposed
Scale - 1:100

NOTES

Drawings are to be used for obtaining planning permission & building regulations approval only. All measurements to be checked on site. Approved drawings are to be read in conjunction with the written specification. Any discrepancies within the project documentation are to be reported to this Practice for resolution.
© AG Architectural Solutions Ltd.
Note that the 'Party Wall etc. Act 1996' should be considered prior to the commencement of work.

REVISIONS

A March 2025
Minor alterations to Client request.

+ AG Architectural Solutions

19 Hillbrook Road, Offerton, Stockport, SK1 4JW
0161 355 5880
enquiries@ag-solutions.co.uk

Mr G Hunt

10 Abberton Road
Didsbury
Manchester
M20 1HU



PROJECT : Single Storey Rear Extension & Internal Alterations

DRAWING : Elevations as Proposed

DRAWING NO. : 2024.22.P8A

DATE : Nov 2024

SHEET

8

SCALE

1:100 @ A3