




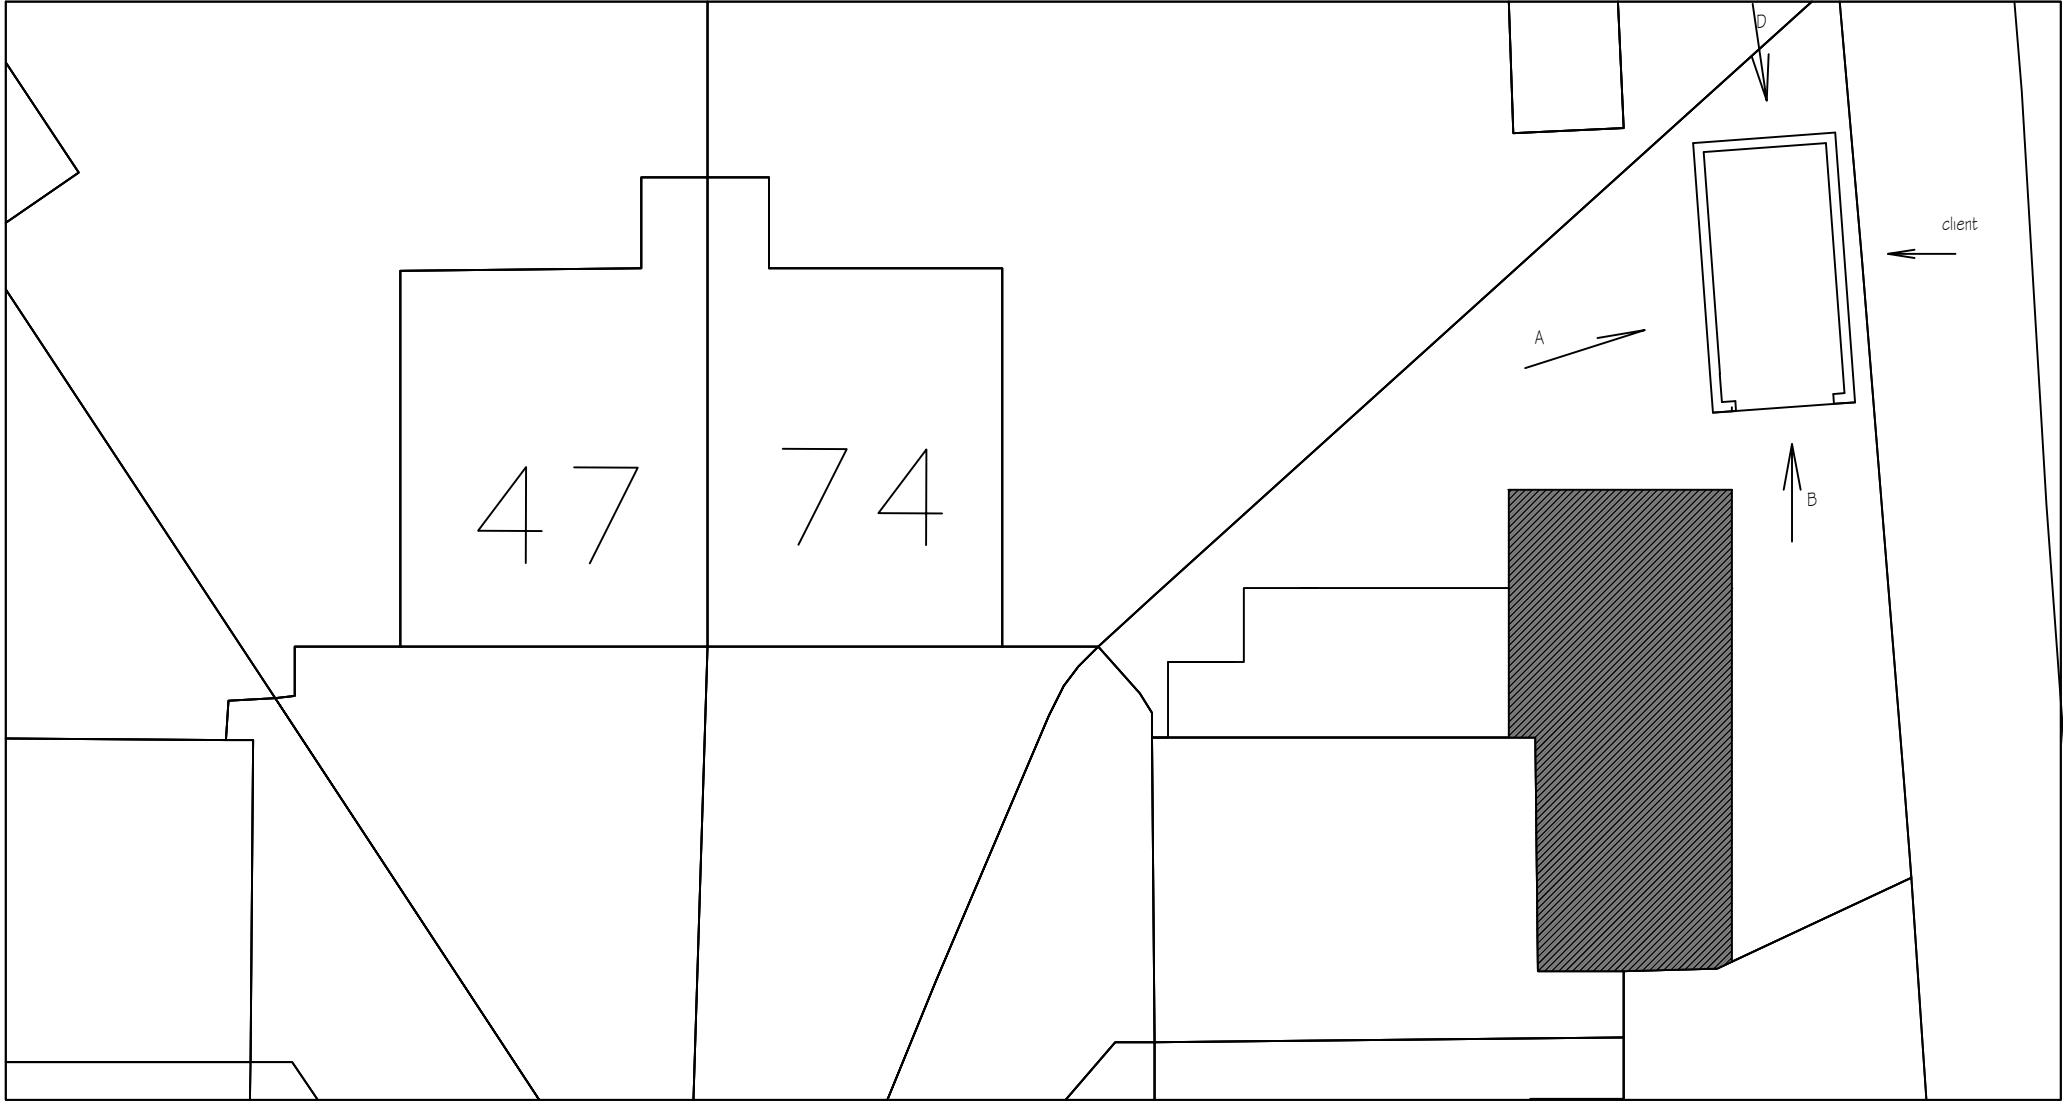


Site Plan NTS

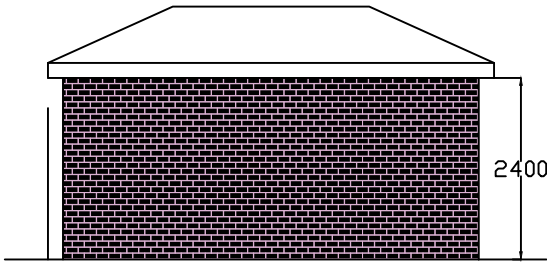


Elevation A

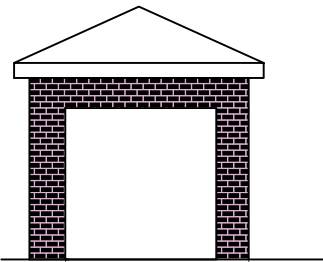


Elevation B

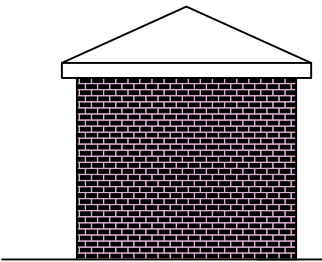

Elevation D

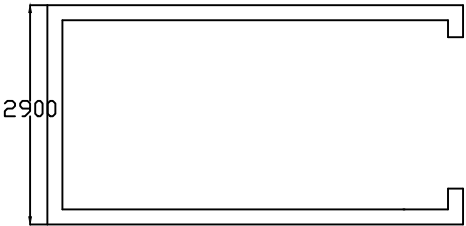

Proposed Outbuilding plan

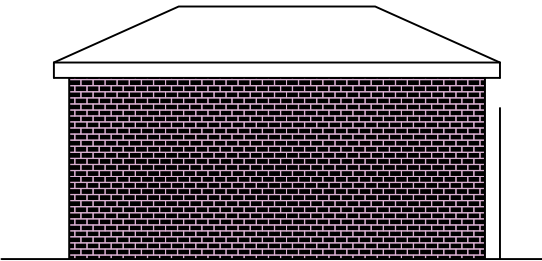

Elevation C

REVISION		initial
no.	date	description

H S H
Architectural Design Services
428 Cheetham Hill Road Cheetham Manchester
M8 9LE, UK 01617956385,07940197333

project title	Proposed single storey extension at the rear and side of the building Including an out building		
client	Mr Asif Khan		
dwg. title	Proposed Plans and Elevations		
dwg. no.	sheet no.	scale.	job no.
06		1:100 @A3	
72 Leicester Road Cheetham Manchester M8 9RA			
drawn by.	checked by.	approved by.	date
TZ		-	April 2025