

© COPYRIGHT
The copyright in this drawing is vested in Sheppard Robson and no license or assignment of any kind has been, or is, granted to any third party whether by provision of copies or originals or otherwise unless agreed in writing.

DO NOT SCALE FROM THIS DRAWING
The contractor shall check and verify all dimensions on site and report any discrepancies in writing to Sheppard Robson before proceeding work

FOR ELECTRONIC DATA ISSUE
Electronic Data / drawings are issued as "read only" and should not be interogated for measurement. All dimensions and levels should read, only from those values stated in text on the drawing.

KEY

1.

Red Coloured Brick - Stretcher Bond - H42/474
2.

Red Coloured Brick - Soldier Course - H42/474
3.

Buff Coloured Brick - Stretcher Bond - H42/475
4.

Buff Coloured Brick - Soldier Course - H42/475
5.

Anodized Aluminium Window System: ANOS45 (KR), ANOS49 (UB)
6.

Anodized Aluminium Window System:
Anodized Aluminium Window Frame and Glass Panel - L10/341, L10/344, L10/345, L10/346 & L10/348
7.

Bronze Coloured Anodized Aluminium Decorative Perforated Panel - L10/671
8.

Bronze Aluminium Louvres (at high level) - L10/651
9.

Curtain Wall: Bronze Coloured Anodized Aluminium Frame and Glass Panel - H11/111 - H11/116
10.

Curtain Wall: Bronze Coloured Anodized Aluminium Frame and Back Painted Glass Insulated Panel - H11/129
11.

Bronze Coloured Aluminium Insulated Panel - H11/140
12.

Metal Rail Balustrade - H11/131 & H11/132
13.

Aluminium Loured Door - H11/138
14.

Bronze Aluminium Cladding (at high level) - H31/124
15.


Dry/ Wet Riser Inlet - P20/171 & P20/172

Refer to External Finishes schedule for element colour references and locations

Indicates back painted glass

REV.	DATE	AMENDMENT
P01	08/11/2024	NMA updates as discussed with MCC
P02	26/11/2024	Final issue NMA updates as discussed with MCC
P03	21/03/2025	NMA updates as discussed with MCC

KEYPLAN

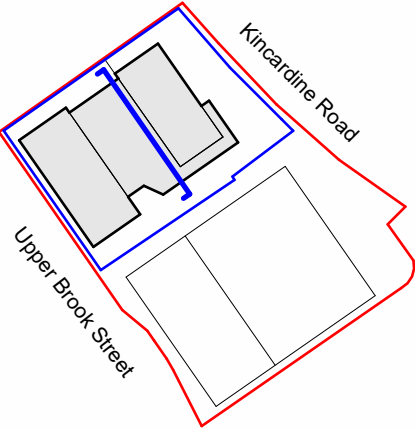

CLIENT

McLAREN
PROPERTY

**SHEPPARD
ROBSON**

77 Parkway Camden Town London NW1 7PU
T: +44 (0)20 7504 1700 E: enquiries@sheppardrobson.co.uk

PROJECT
Upper Brook Street PBSA - McLaren


SCALE@A1	DATE	ORIGINATOR	CHECKED	AUTHORISED
As indicated	21/03/2025	LG	MT	MT

DESCRIPTION
**Site Elevation Proposed -
Amenity Pod North**

STAGE

Stage 4

STATUS	PURPOSE FOR ISSUE	SR NO.
S2	Planning	6601
DRAWING NO.	REV.	
UBS-SRA-ZZ-EN-DR-A-02-320	P03	

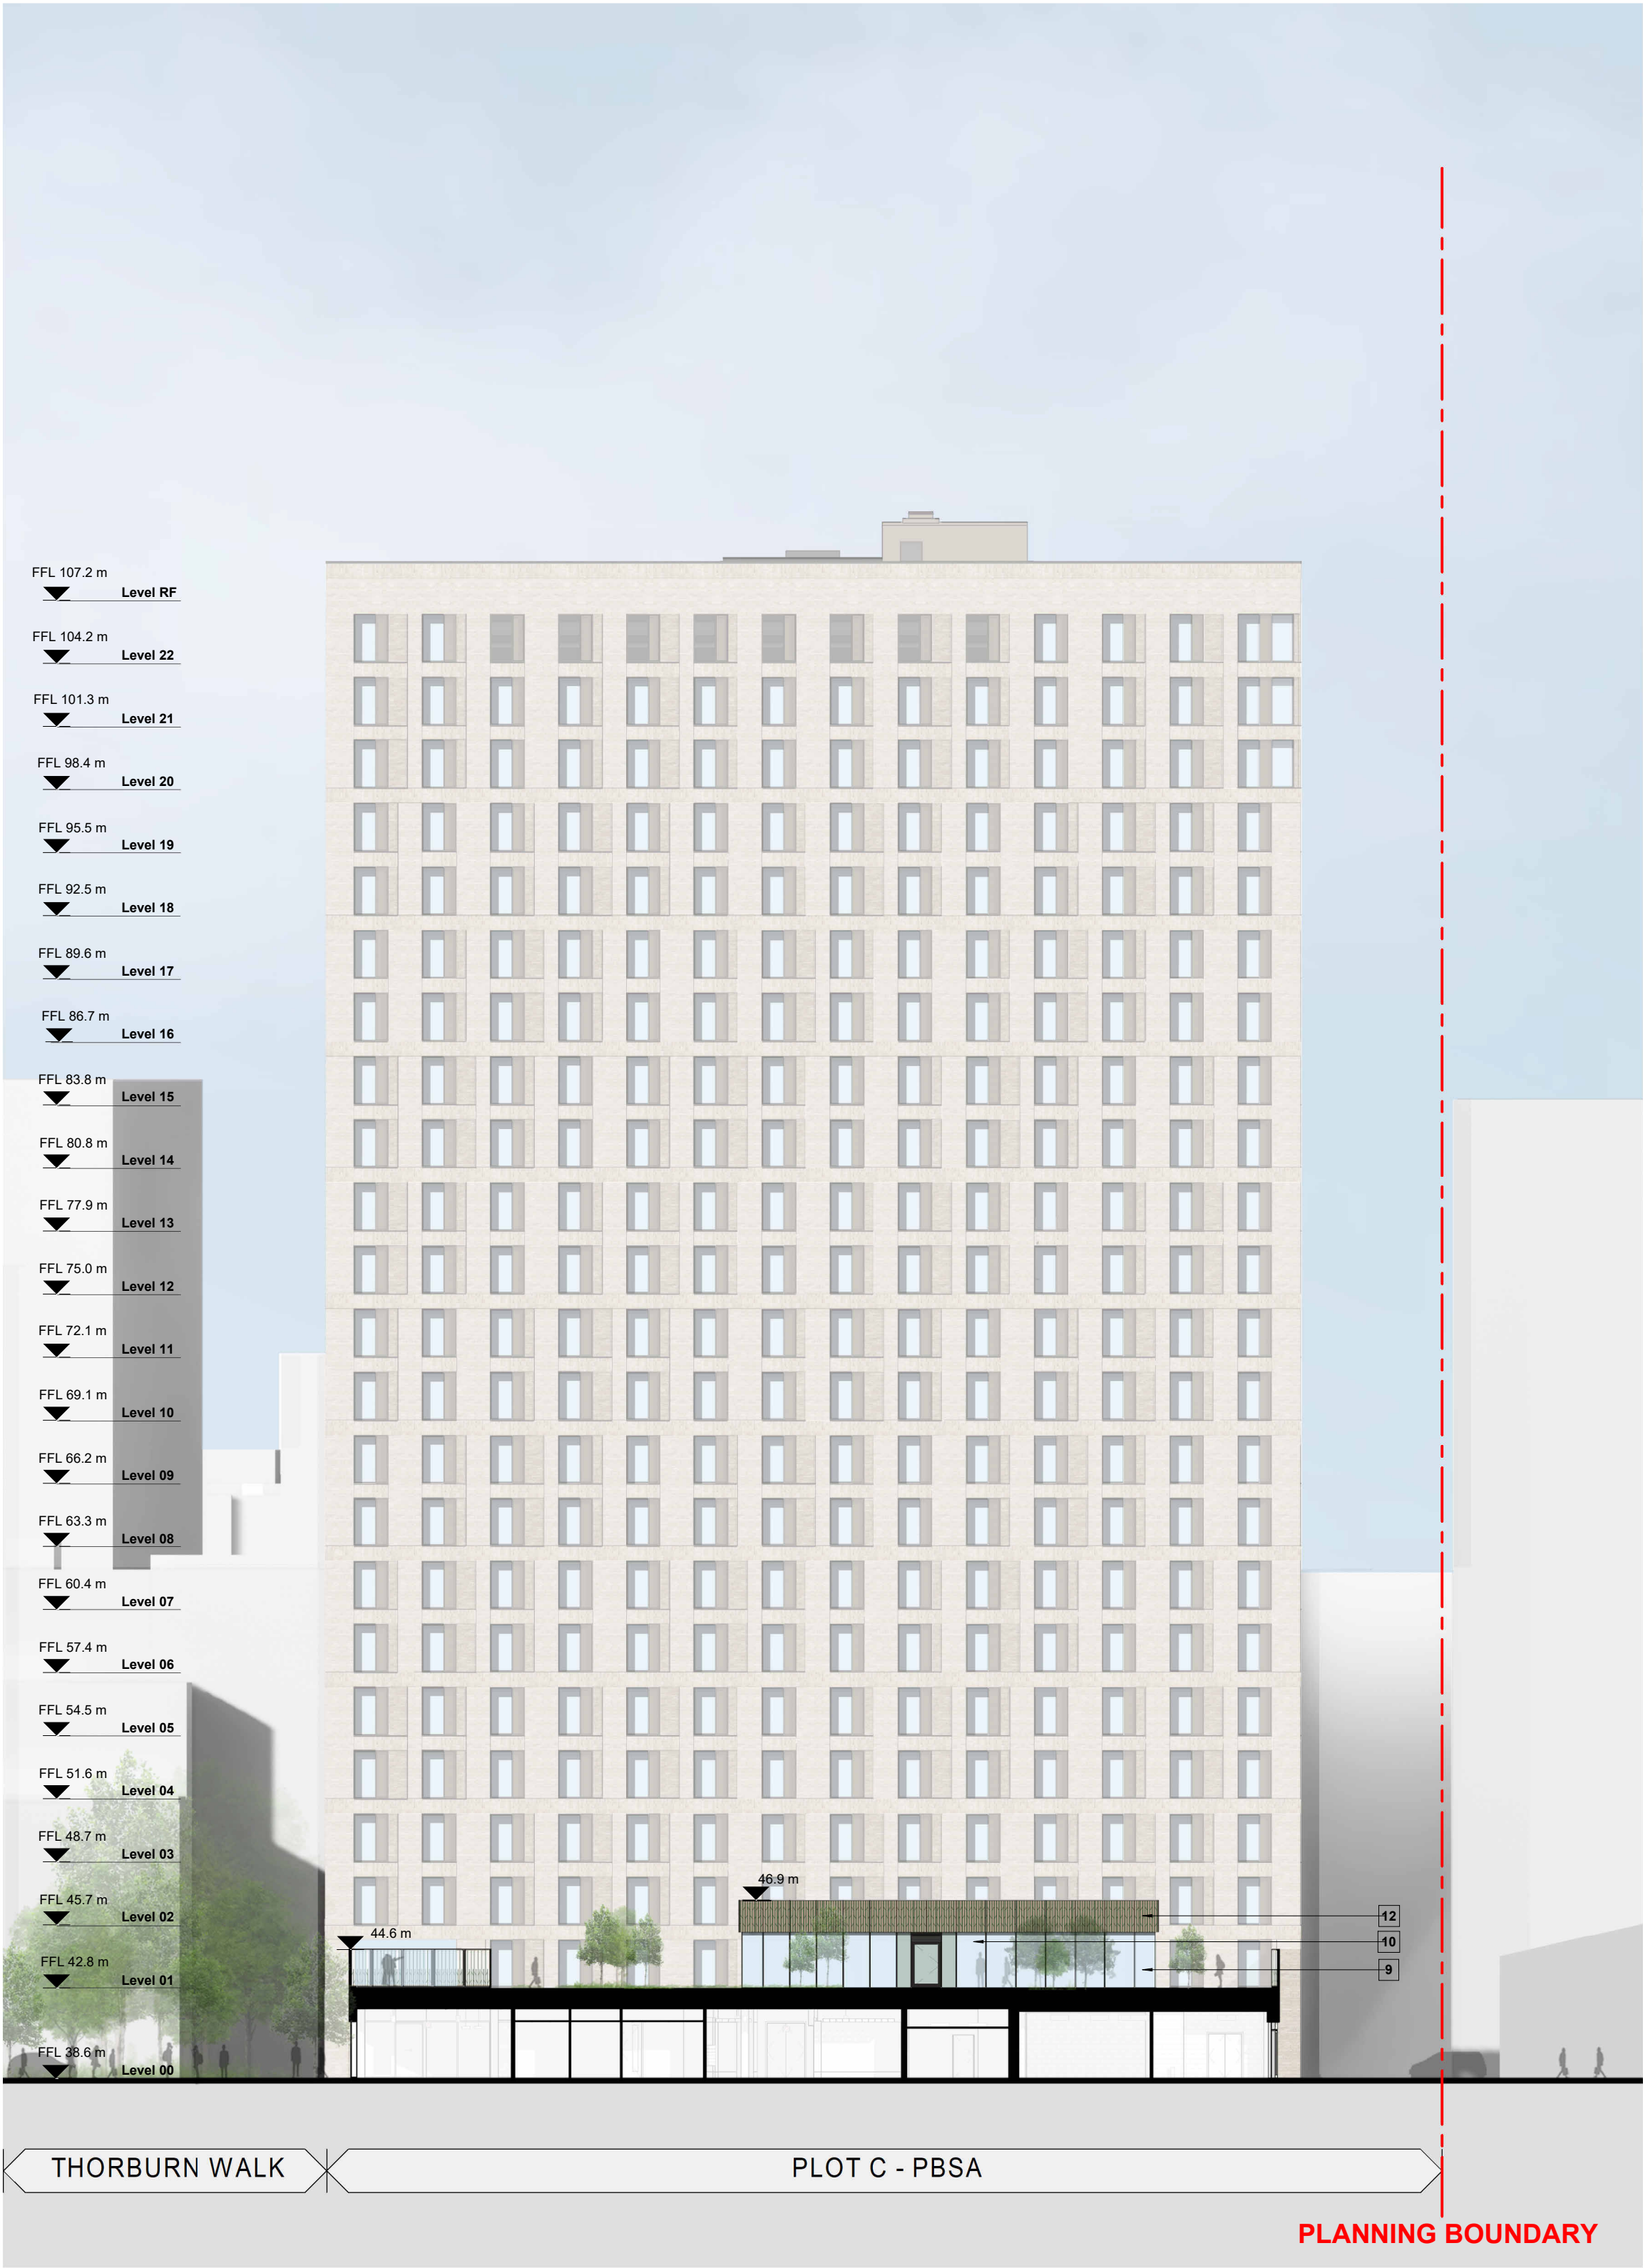

Amenity Pod North Elevation
1 : 250