




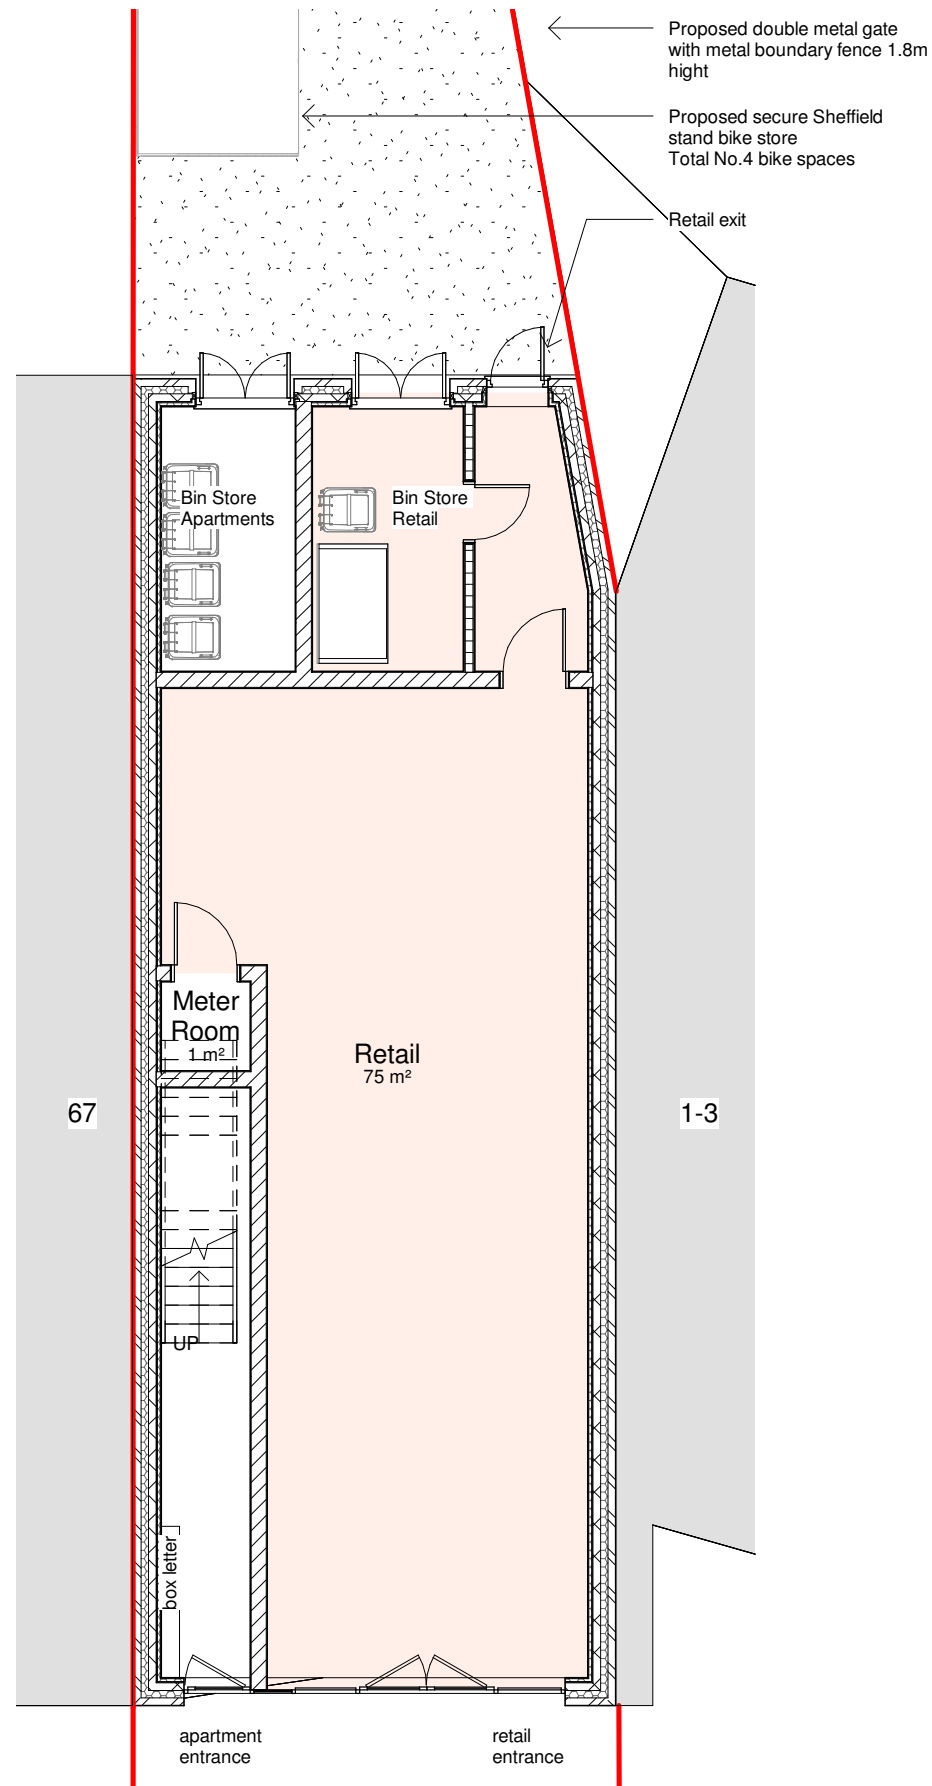


1 Proposed Ground Floor Plan
1 : 100

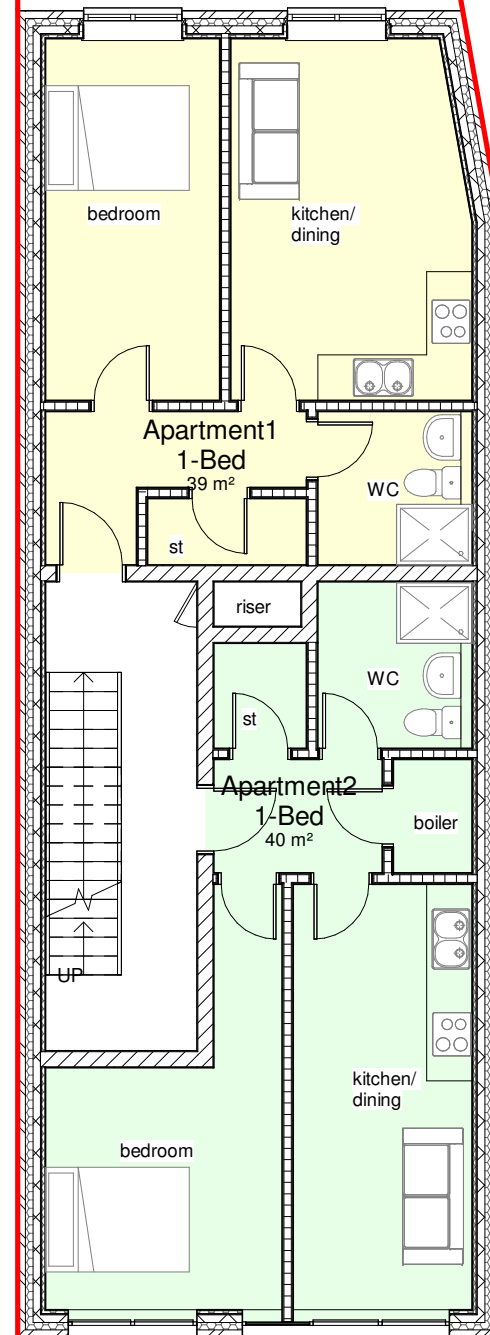

2 Proposed First Floor Plan
1 : 100

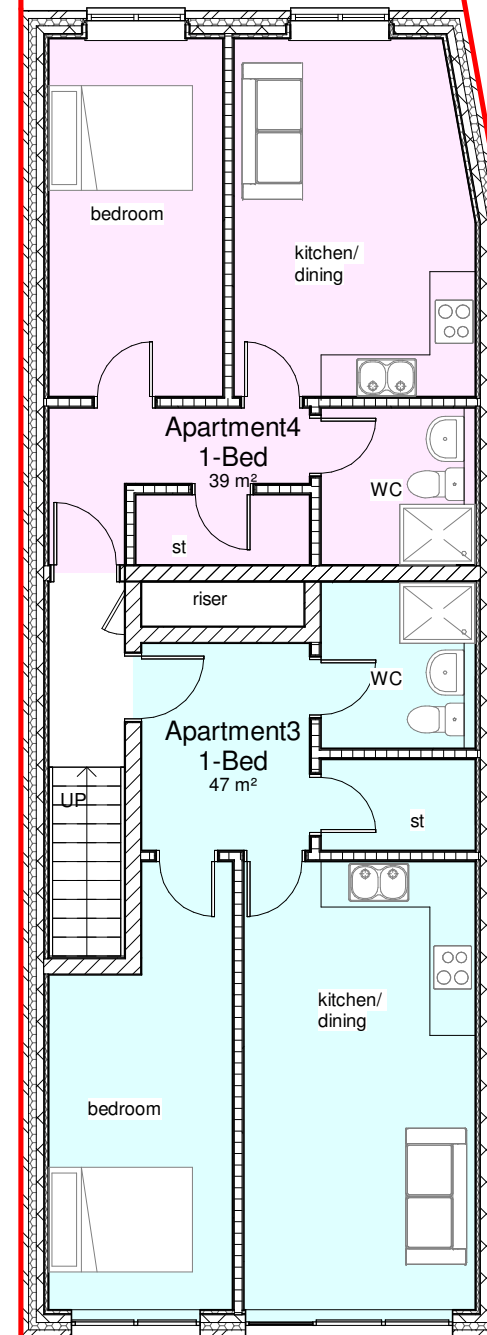

3 Proposed Second Floor Plan
1 : 100

 

General Notes

The Architect shall have no responsibility for any use made of this document other than for that which it was prepared and issued.

All dimensions should be checked on site. Do not scale from this drawing

To be read in conjunction with all other Consultant's drawings.

The Architect to be immediately notified of any discrepancies.

Copyright on this drawing retained by the Architect.

LEGEND

Site Boundary

- Apartment1
- Apartment2
- Apartment3
- Apartment4
- Retail

P4 23/09/24 SA SH Amended WC & Meter Room
P3 11/04/23 SA SH Amended Bin Stores
P2 05/04/23 SA SH Amended Proposed
P1 29/03/23 SA SH Initial Issue

No.	Date	Dwn	Chk	App	Revision or reason for issue

Client
Brightwise Constructions Ltd

createitstudios
... leave an impression

Create It Studios (NW) Ltd
Universal Square
Devonshire Street North
Manchester
M12 6JH
info@createitstudios.co.uk

Project Title
67 Cheetham Hill Rd

Scale / North Point
1 : 100

Drawing Title
Proposed Floor Plans

Drawing Number	Revision
A1488(02)AP002	P4

Drawing Status
Preliminary