



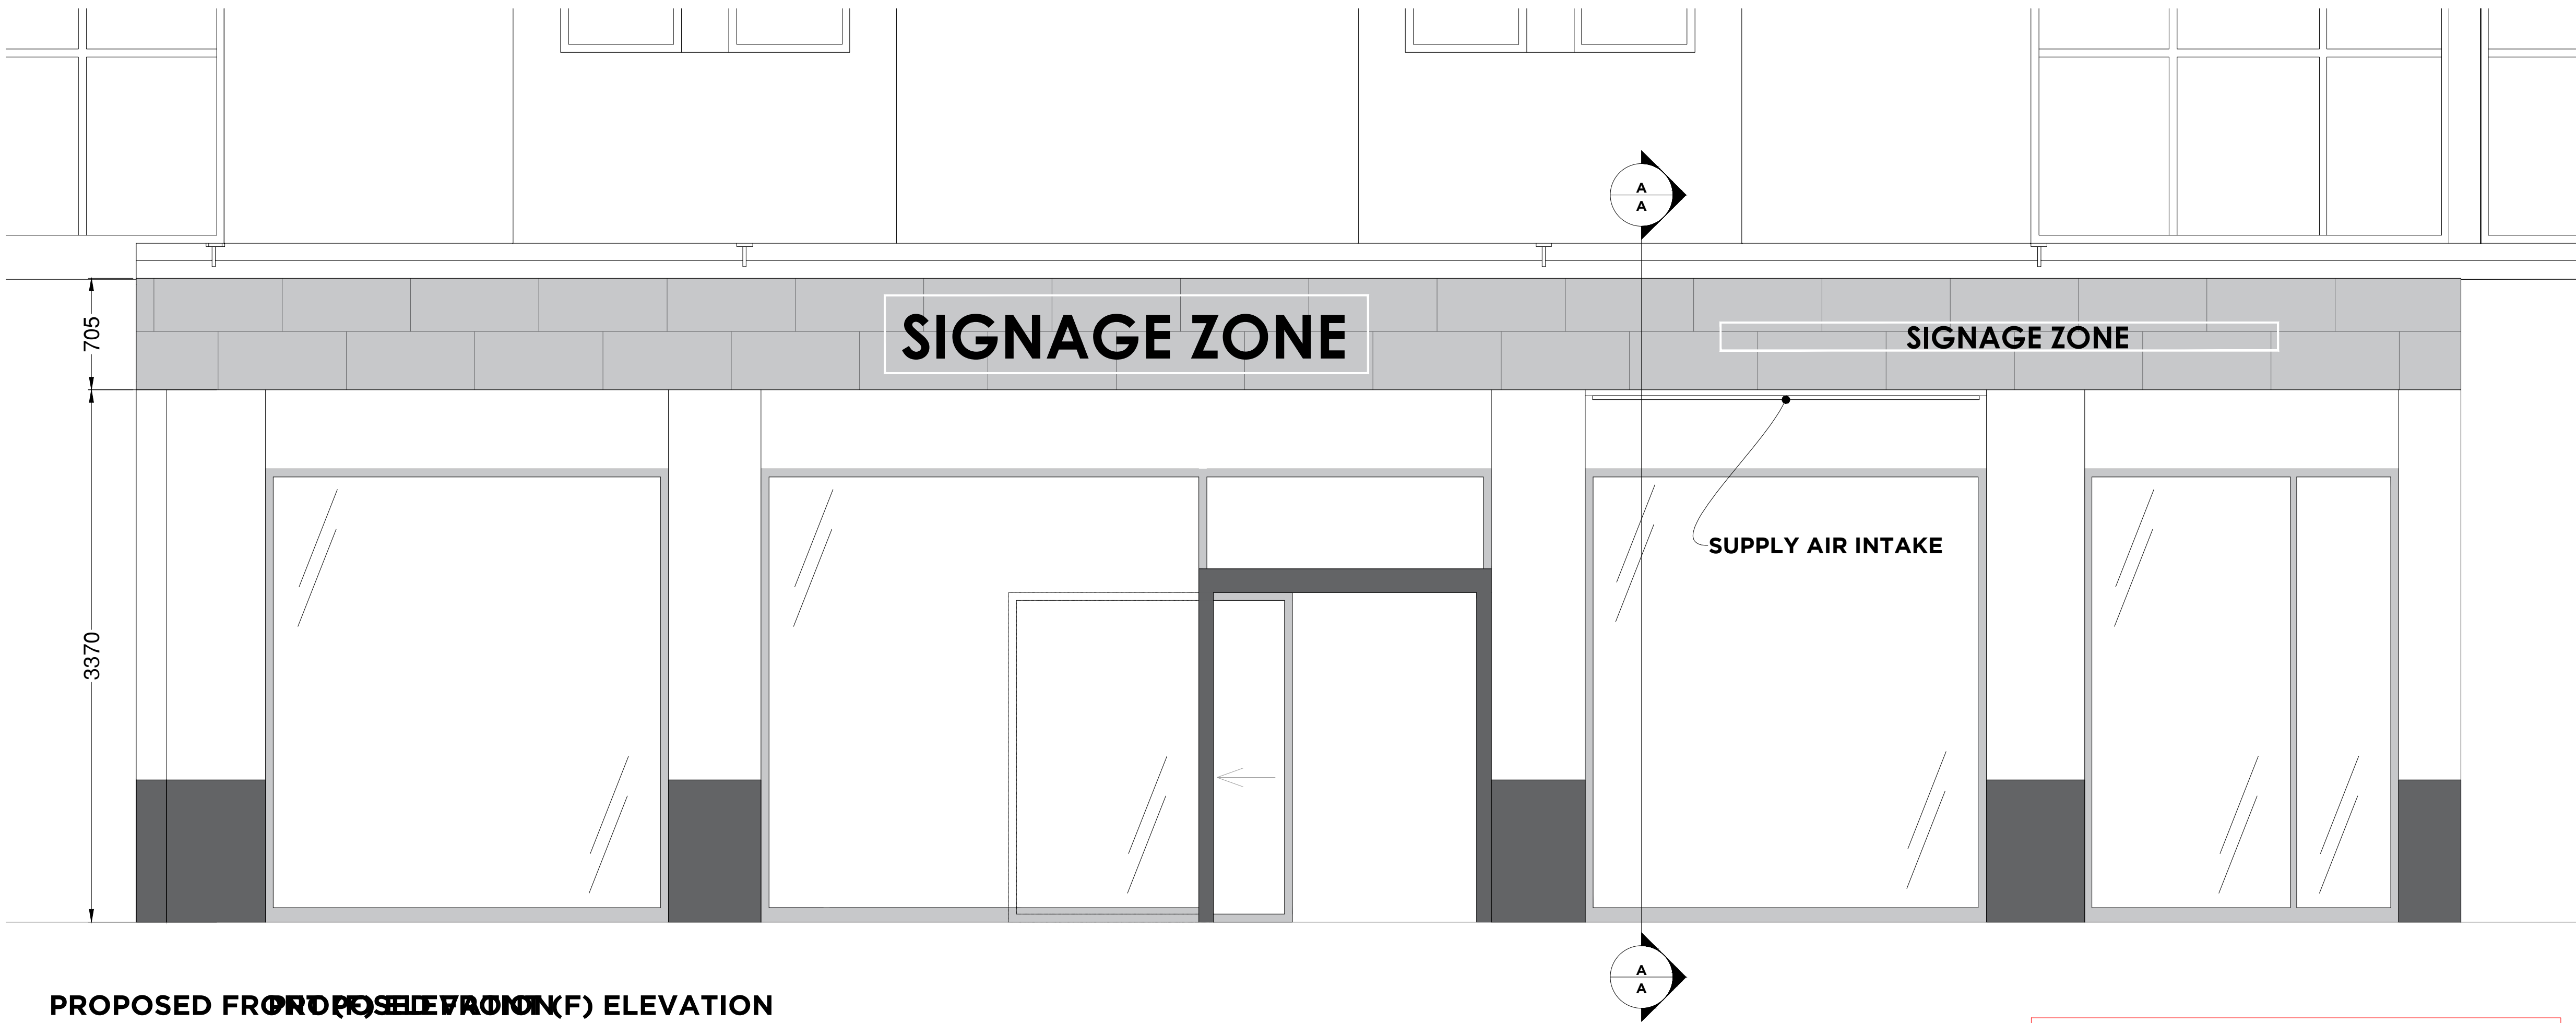


PROPOSED FRONT ELEVATION (F) ELEVATION

SCALE 1:25
0m 0.5 1 2.5 5

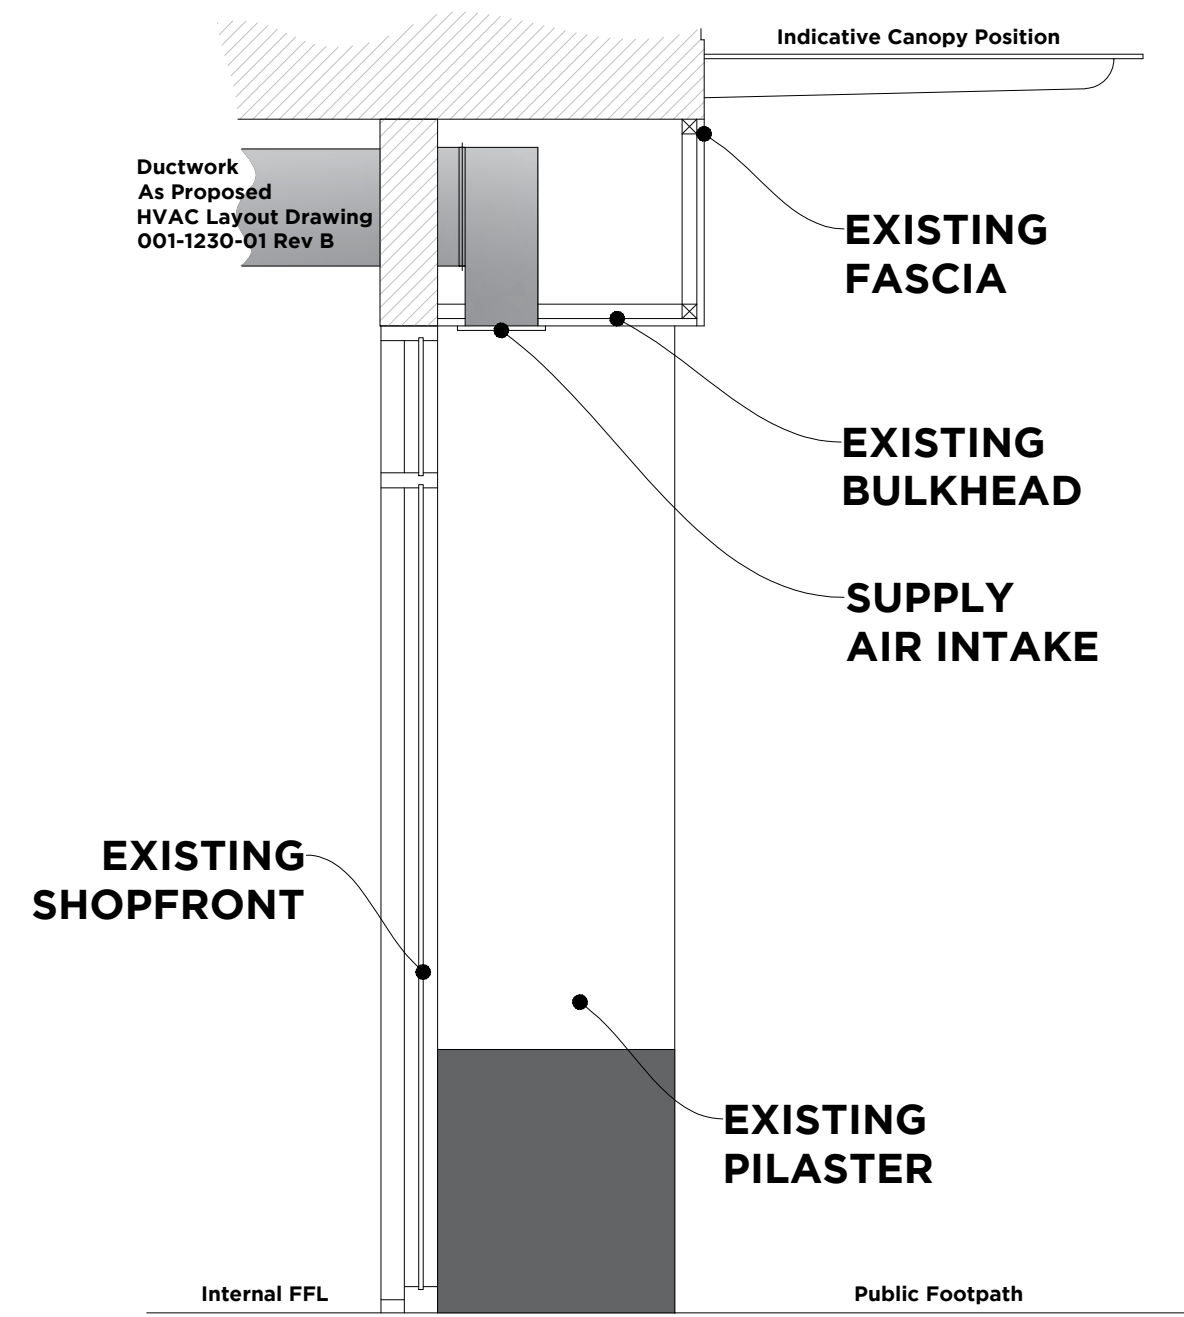

PROPOSED SECTION A-A

SCALE 1:25
0m 0.5 1 2.5 5

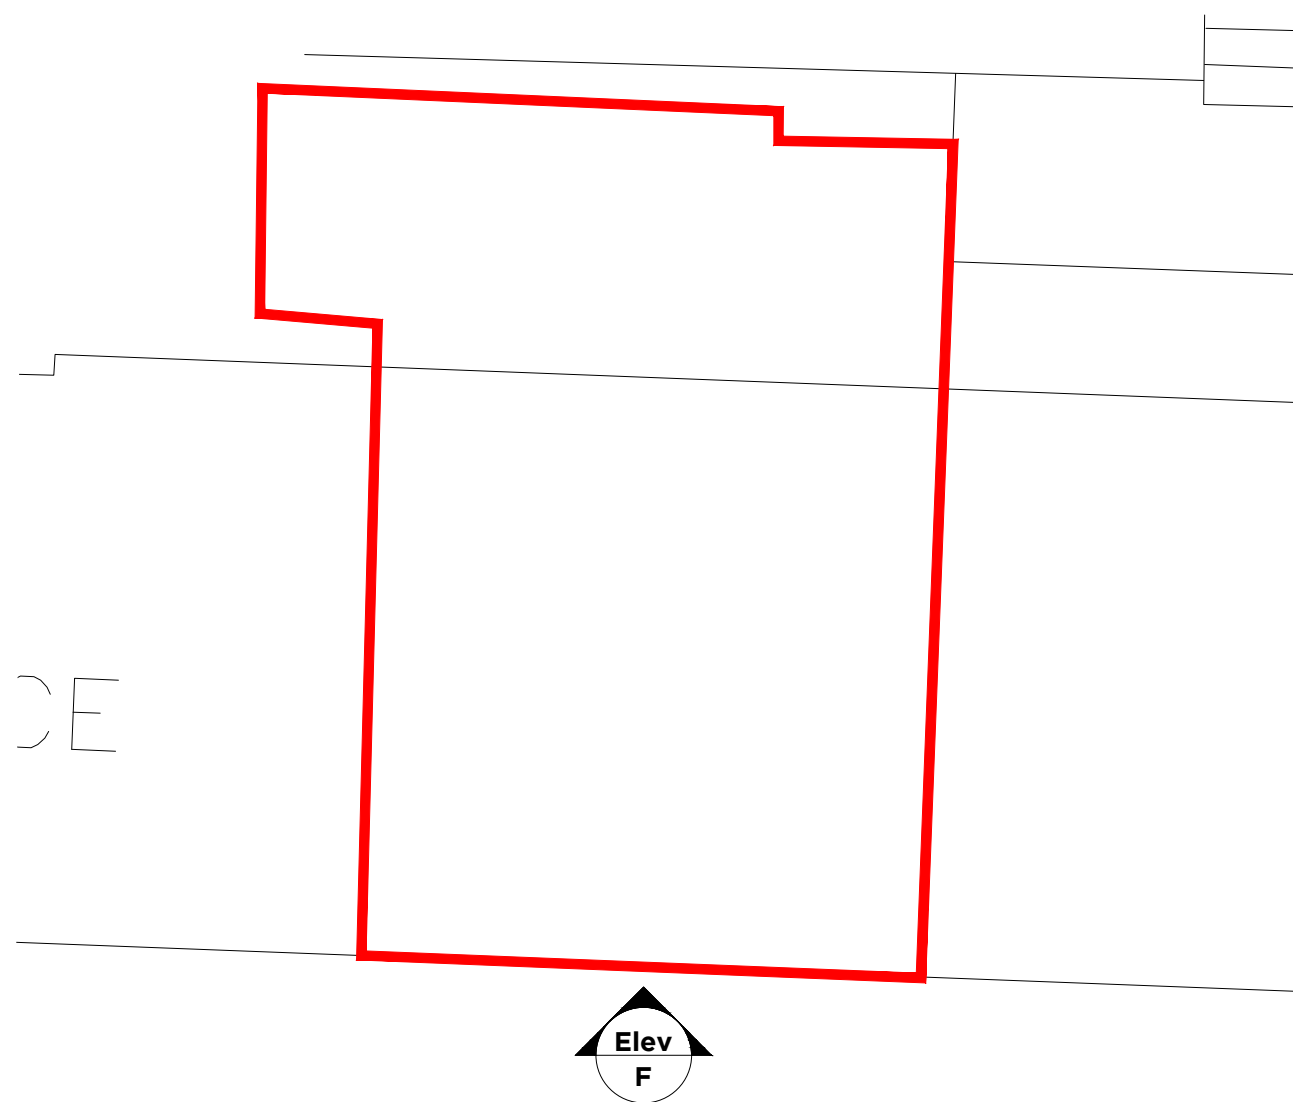

PROPOSED KEY PLAN

SCALE 1:200
0m 2 4 10 20

NOTE:
SIGNAGE TO BE SUBMITTED
UNDER A SEPERATE APPLICATION

- NOTES**
- ALL DIMENSIONS IN MILLIMETRES (mm) AND LEVELS IN METRES (m) ABOVE NATIONAL DATUM. ALL DIMENSIONS TO BE CHECKED ON SITE AND AGREED ON SITE WITH APPOINTED BUILDING CONTRACTOR/SHOPFITTER.
 - DO NOT SCALE FROM THIS DRAWING. ONLY WRITTEN DIMENSIONS SHALL BE USED.
 - THIS DRAWING IS TO BE READ IN CONJUNCTION WITH ALL RELEVANT ARCHITECTURAL DRAWINGS AND SPECIFICATIONS AS WELL AS ALL RELEVANT INFORMATION FROM THE STRUCTURAL, MEP AND CIVIL ENGINEERS.
 - THIS DRAWING HAS BEEN PREPARED IN ACCORDANCE WITH THE SCOPE OF APPOINTMENT WITH THE CLIENT AND IS SUBJECT TO THE TERMS OF THAT APPOINTMENT AND SHOULD ONLY BE USED FOR THE PURPOSE FOR WHICH IT IS INTENDED.
 - ALL NEW CONSTRUCTION AND MATERIALS ARE TO CONFORM TO LOCAL BY LAWS, CURRENT BUILDING REGULATIONS AND BRITISH STANDARDS.
 - THIS DRAWING AND ALL OF THE INFORMATION SHOWN IS THE PROPERTY OF @ ARCHITECT (UK) LTD AND SHALL NOT BE COPIED WHOLE, OR IN ANY PART, OR USED FOR ANY OTHER PURPOSE WITHOUT WRITTEN PERMISSION OF THE COMPANY.

REV.	DATE	DESCRIPTION	BY
C	10.04.2025	NOTE RE: SIGNAGE ADDED	MR
B	07.04.2025	EXISTING FASCIA REINSTATED	MR
A	10.03.2025	UPDATED TO SHOW 'SUPPLY INTAKE'	MA

@
ARCHITECT

@ Architect (UK) Ltd
Suite 2, Clocktower
House, Station Road
West Horndon, Essex
CM13 3XL

01708 477899
office@architect.ltd.uk
www.architect.ltd.uk

CLIENT UNIT 7	
PROJECT MANCHESTER	
WIMSLow PARK, UNIT 7 WIMSLow ROAD MANCHESTER, M13 0JN	
DRAWING TITLE PROPOSED EXTERNAL ELEVATIONS	
SCALE @ A1 1:25	
DRAWN LW	CHECKED @
PURPOSE OF ISSUE PLANNING	STATUS SO
DRAWING No 24.0038-A-DR-PL-20-252	REV C