


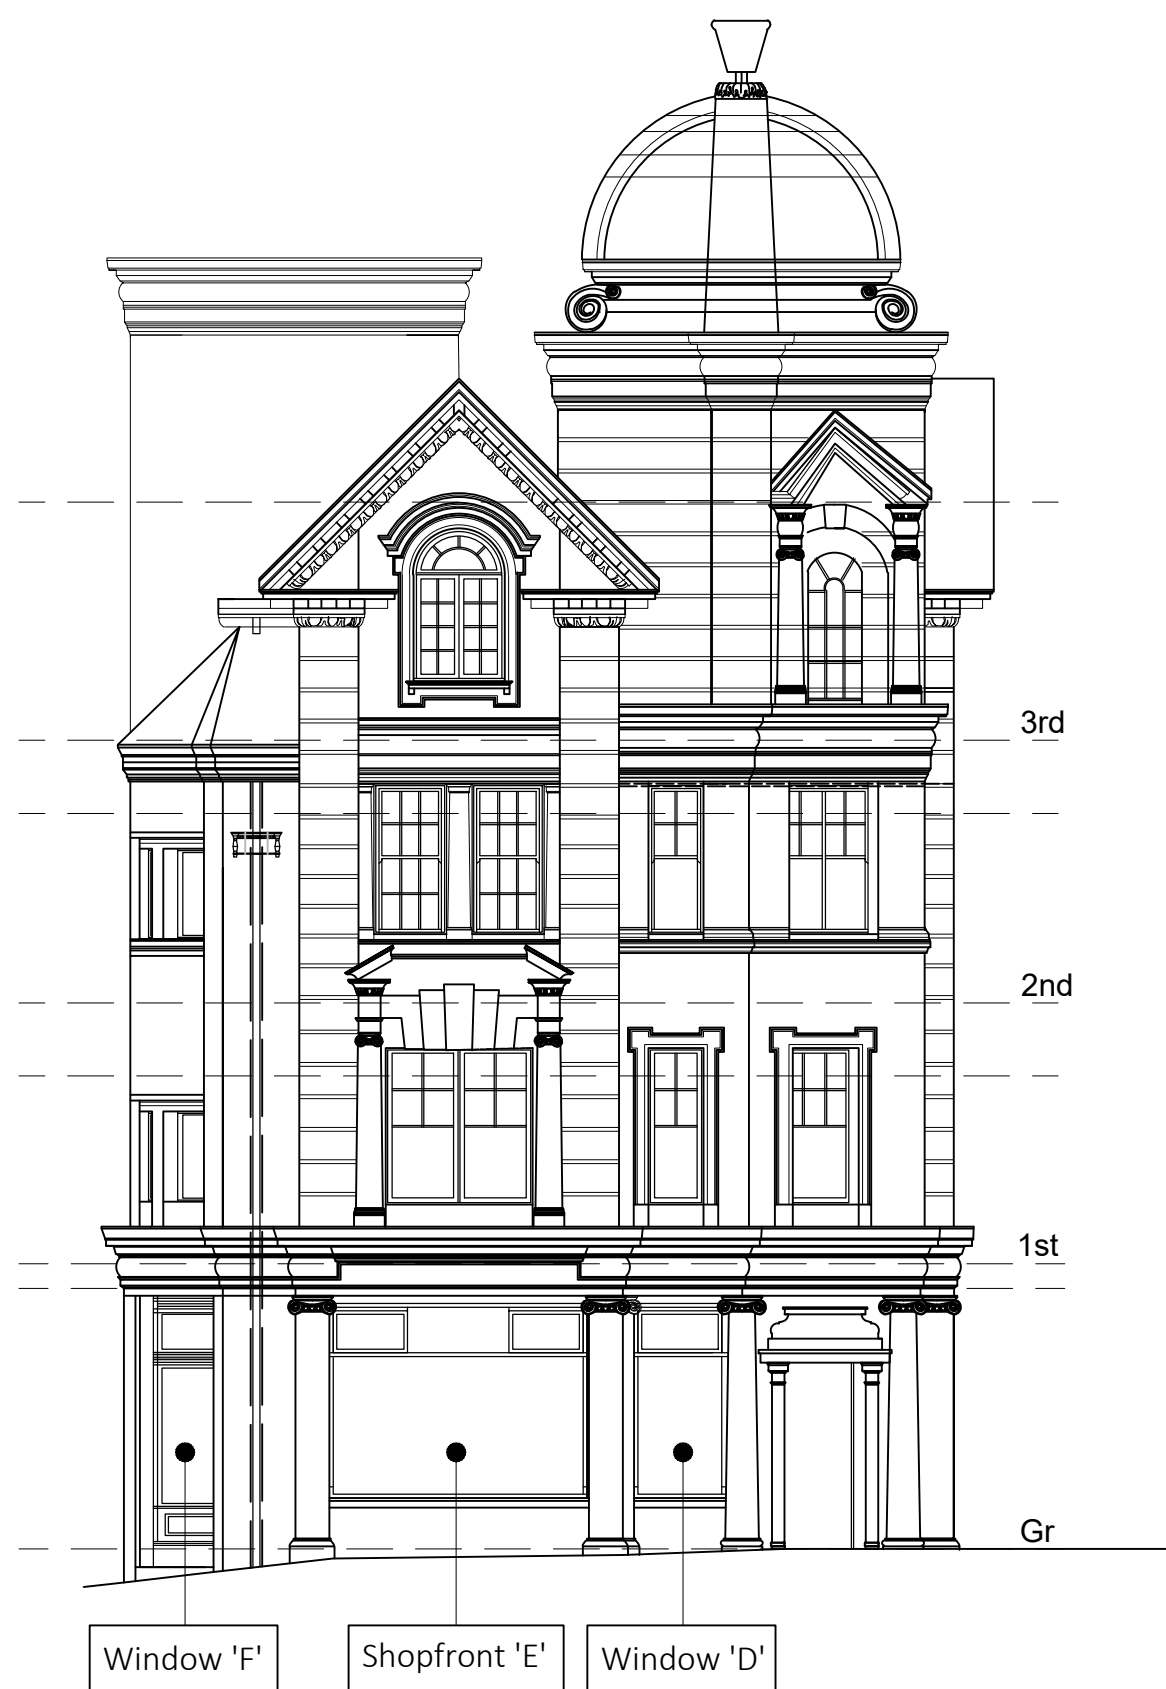


Proposed Front Elevation
Cross Street



Proposed Rear Elevation
Four Yards



Proposed Side Elevation
John Dalton Street

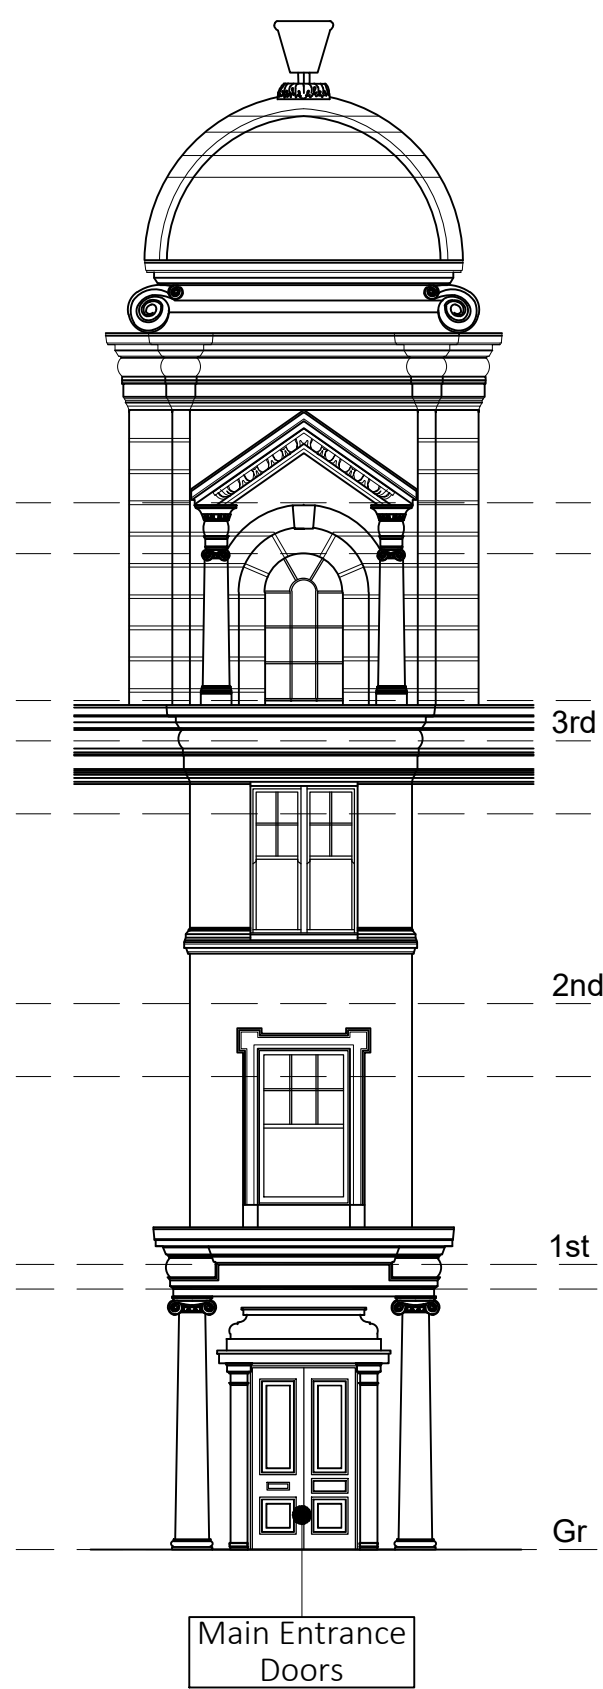

Proposed Side Elevation
Cross Street/John Dalton Street



Notes

Rev.

- Copyright of Anthony Hughes Architectural
- Do not scale from drawing.
- All dimensions are to be checked on site.
- Any discrepancies are to be reported immediately to the Architectural Technologist or Main Contractor.

Client

Individual Resturants
'Forbici'

Project

**86 Cross Street,
Manchester**

Drawing

Existing Elevations

Project No.

IRFC03 14

Drawing No.

Rev

-

Issue date

Apr 24

Drawn by

ae

Scale

1:100 @A1

Anthony Hughes Architectural