


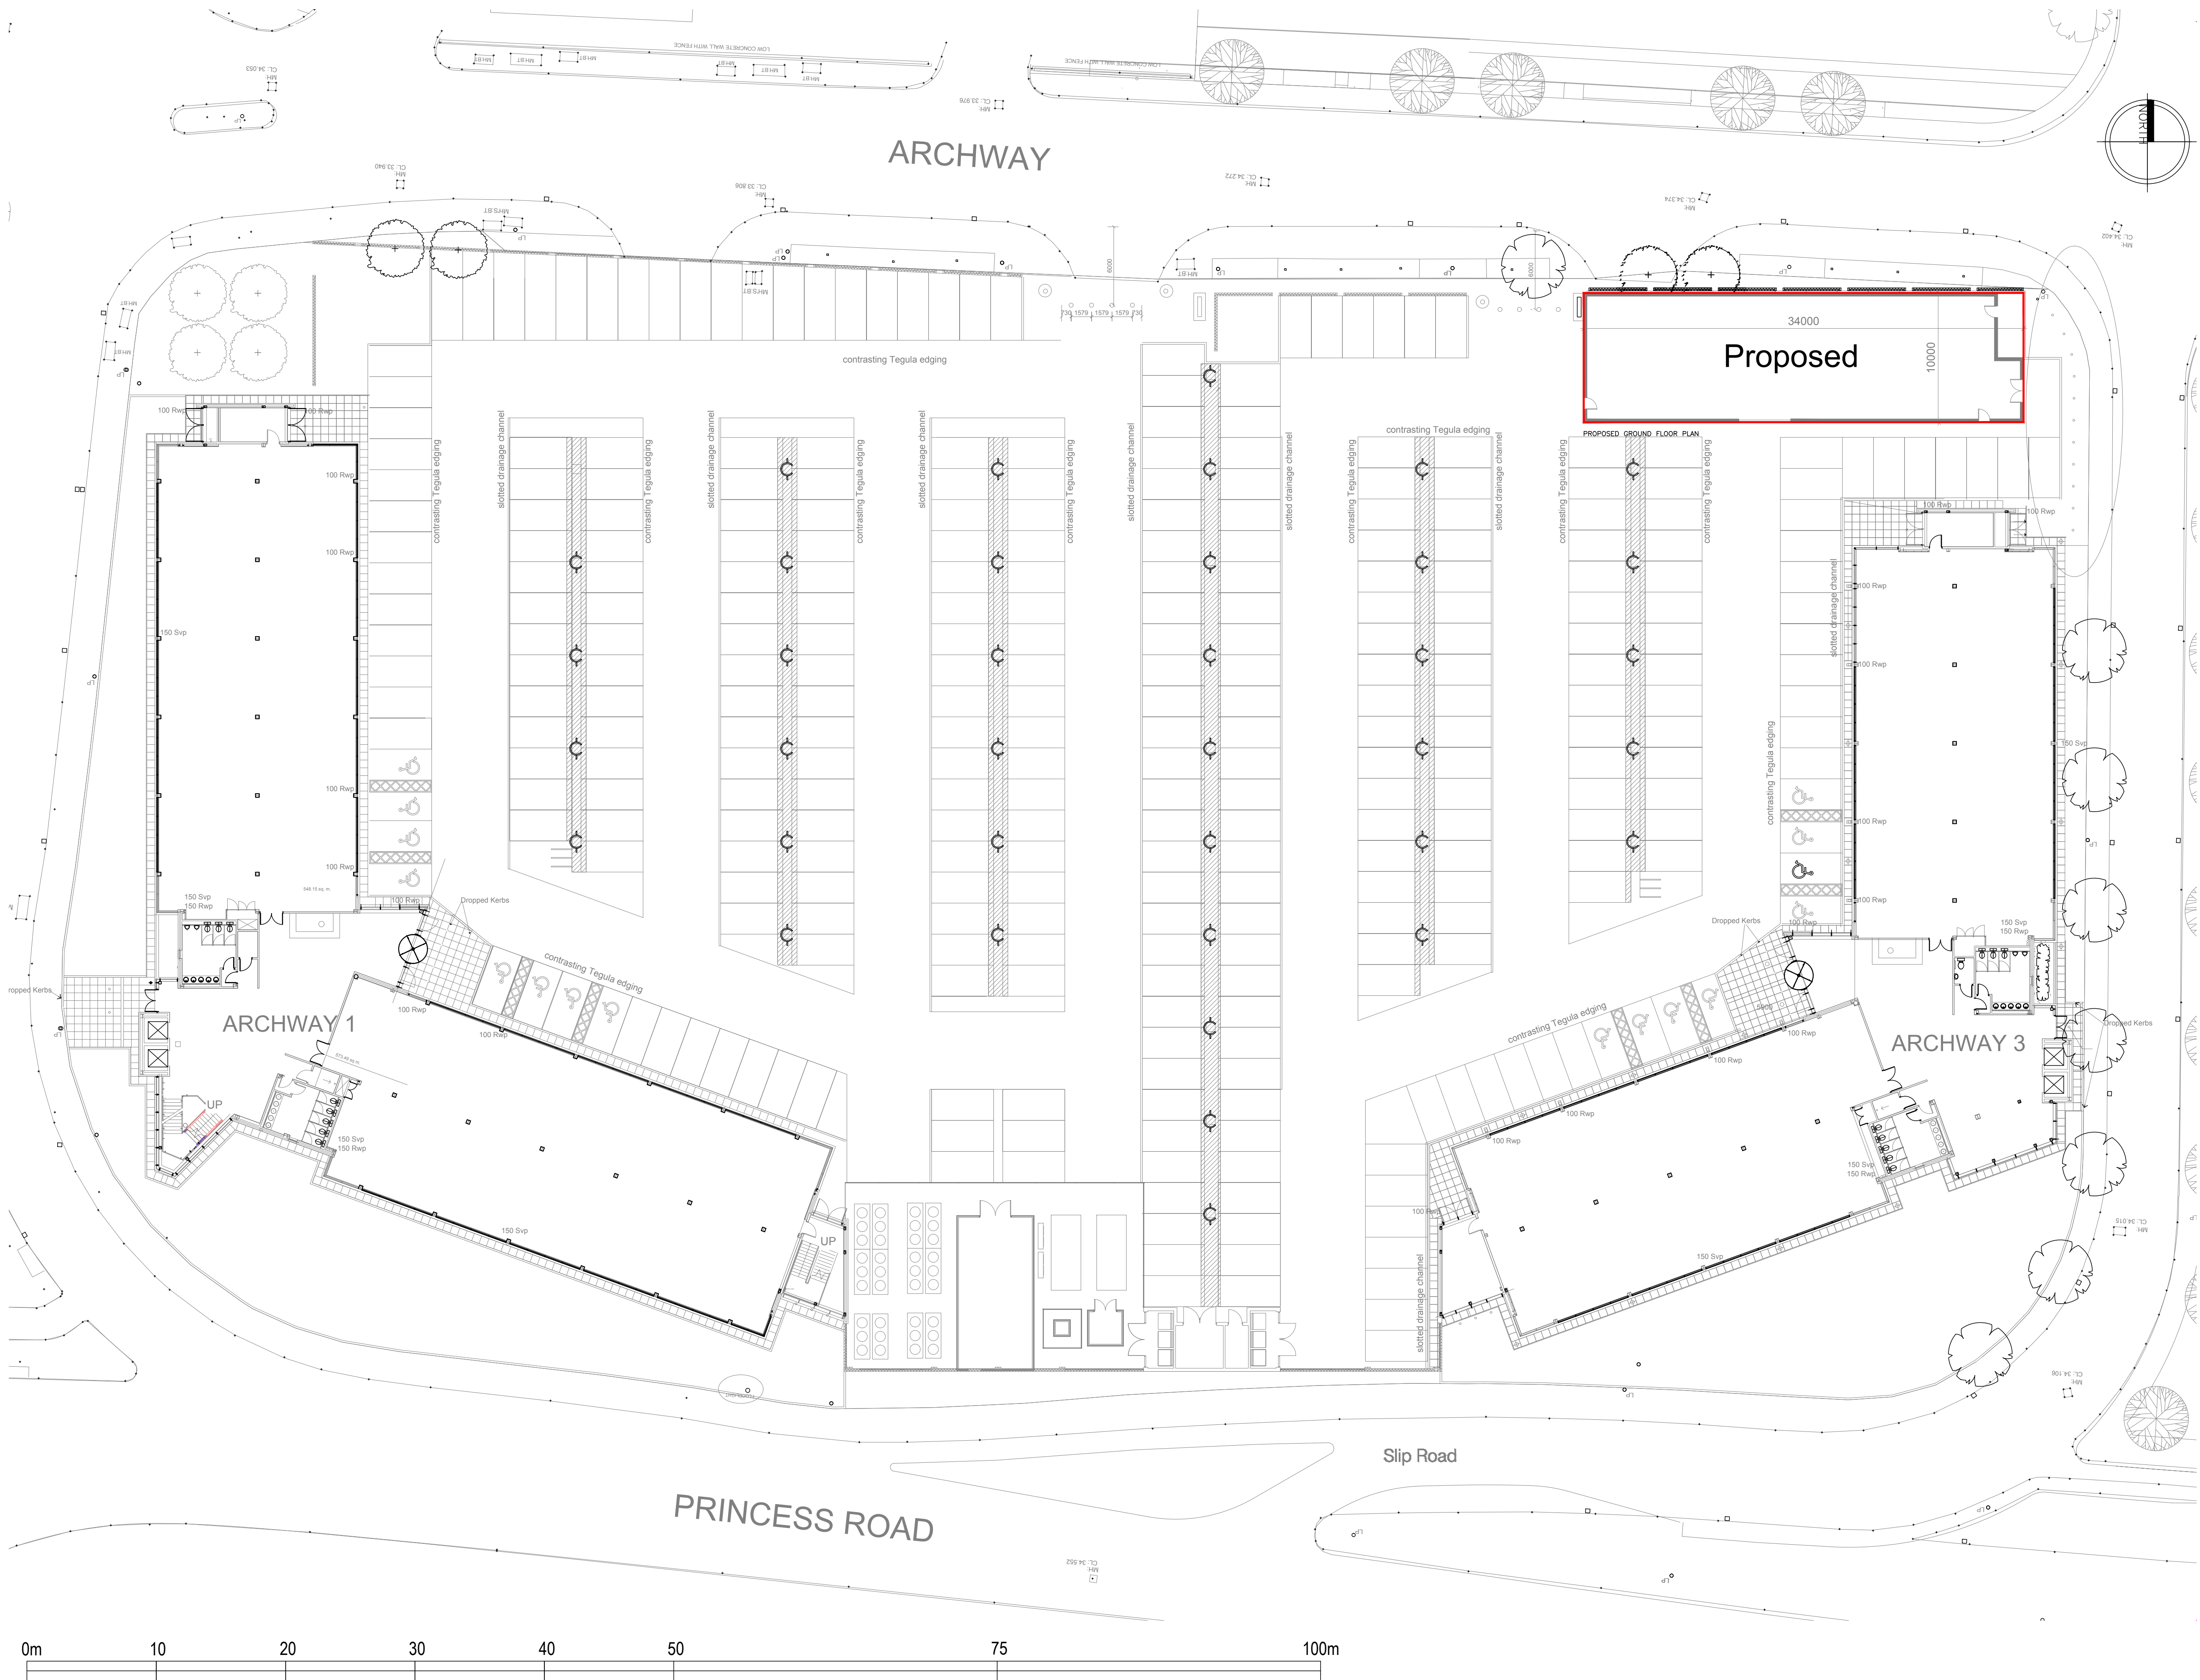

Project:	FS ARCHWAY 3		
Drawing:	EXISTING SITE PLAN ARCHWAY 1 & 3		
Scale:	1:250 @ A1		
Drawn by:	RD	Chkd by:	FS
Date:	MARCH 2025		
Job No:	m:FS - 179		
Drawing No:	FS_ARCH3_SI-DR-A-001	Rev:	
FASTSPACE CONCEPT • CREATION			