


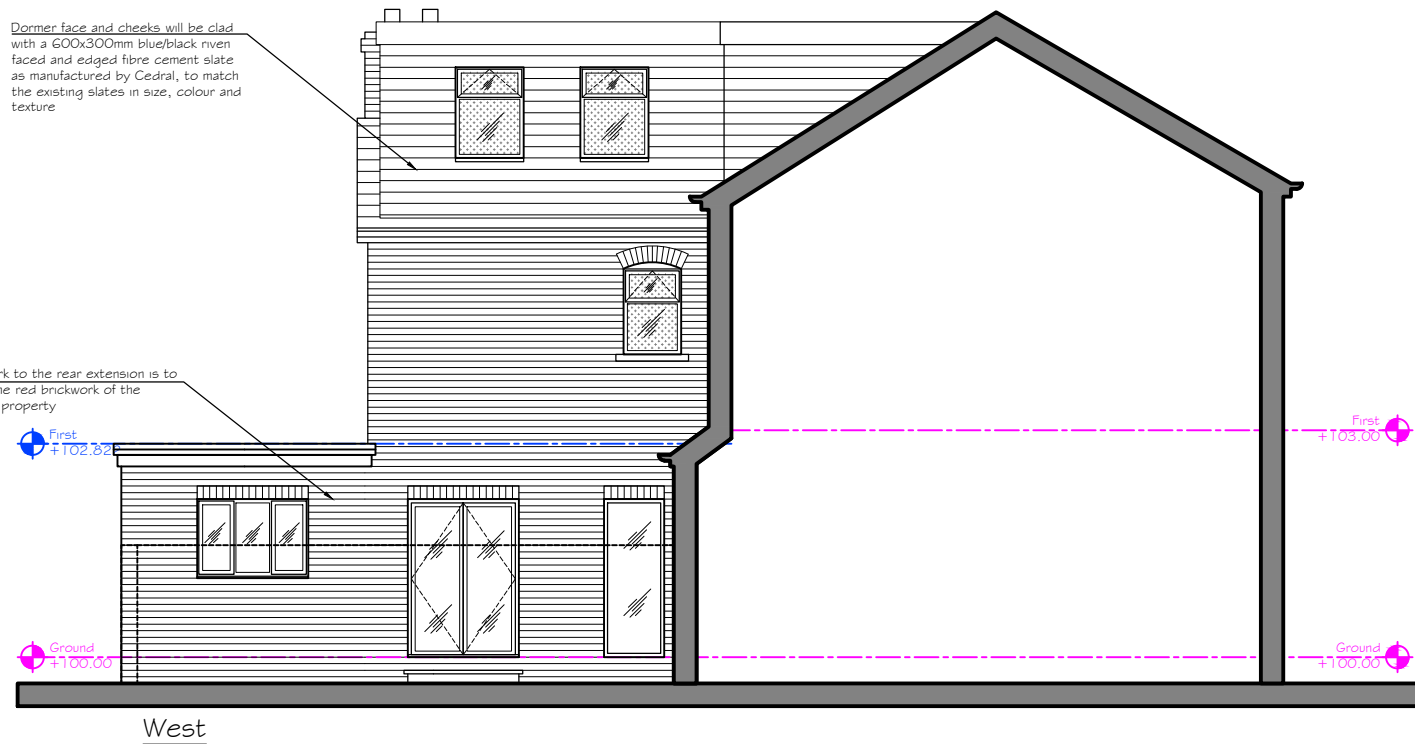

B	Annotations added detailing the material for dormer face and cheeks as well as new brickwork	D.J.J	26.02.25
A	Section of single storey extension removed	D.J.J	26.02.25
Revision	Description	Int.	Date

PLANNING

 47A Park Lane, Poppleton, Doncaster, DN12 1HD Tel: 01522 403 914, Fax: 01522 403 916 Email: info@pzo-architects.co.uk	Project:	28 Bankfield Avenue, near single storey extension and dormer extension		
	Client:			
	Drawing Title:	PROPOSED WEST ELEVATION		
	Drawing No:	Rev:	Scale:	Date:
NR079-PL-206	B	1:100@A4	26.11.2024	
Drawn By:	Checked:			
D.J.J	J.Albutt			