


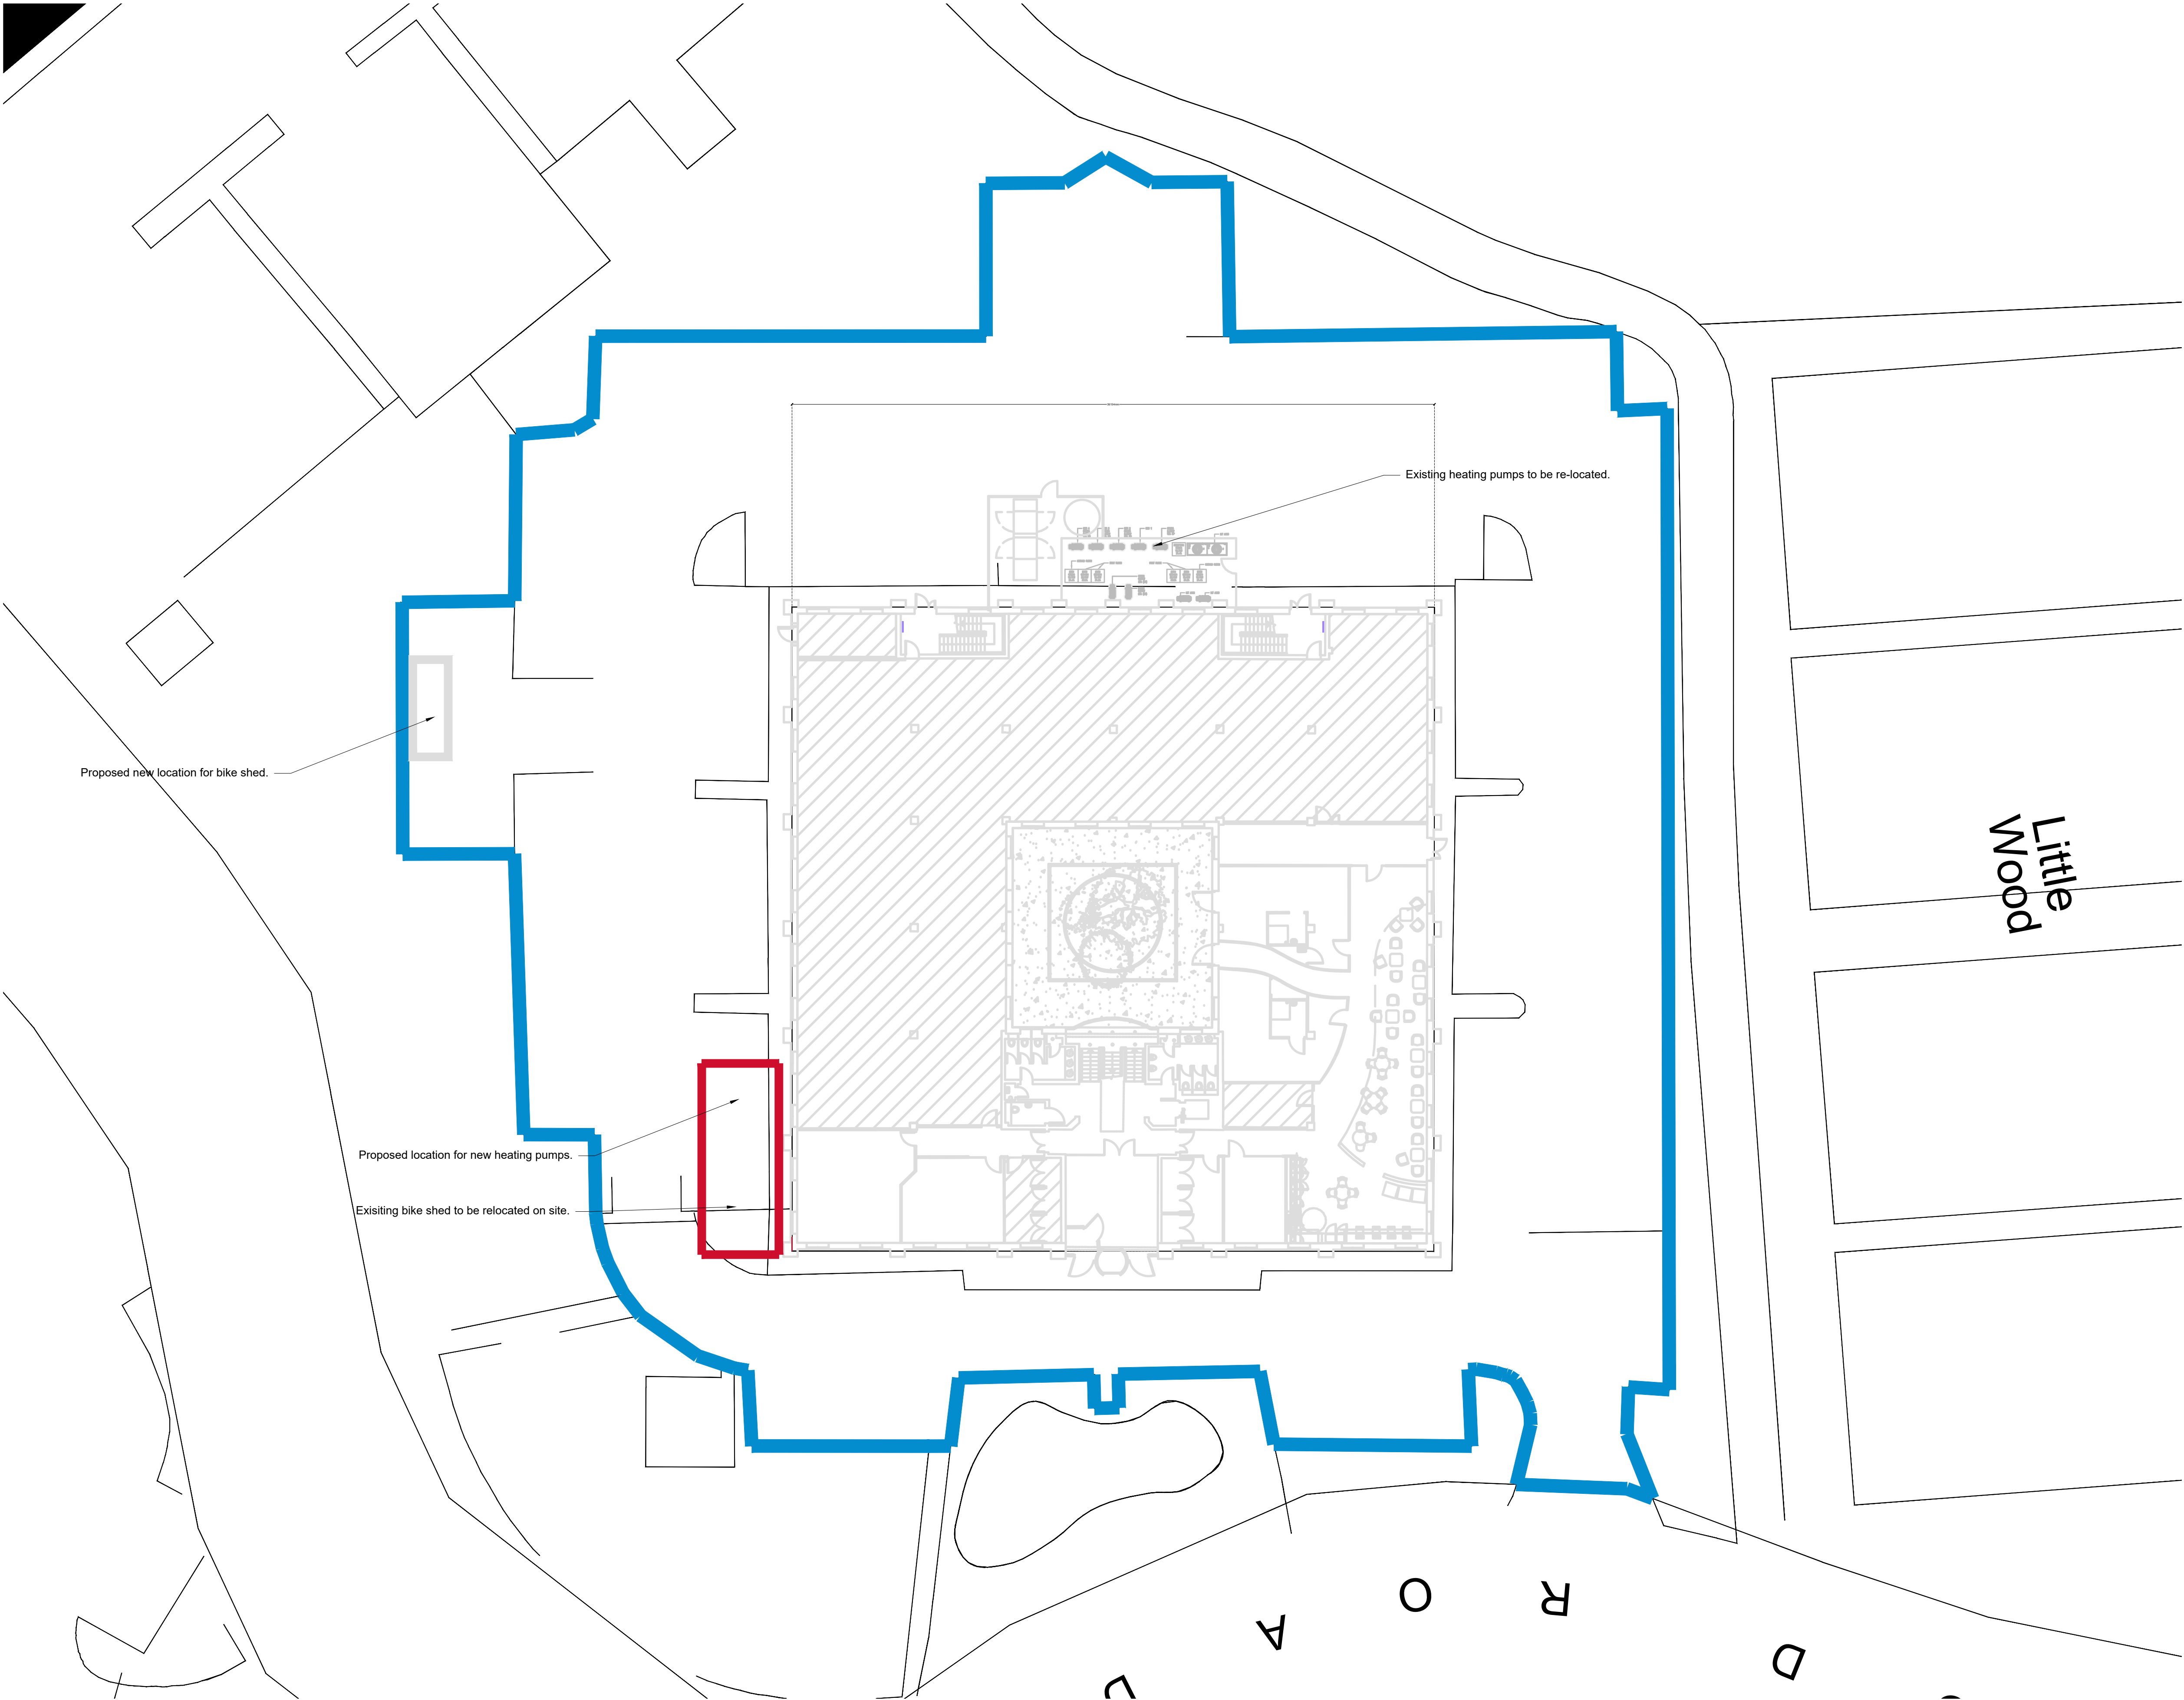

LEGEND

- RED LINE BOUNDARY
- BLUE LINE BOUNDARY

Rev	Description	Date
P01	First Issue.	03/03/25

Client:
MITIE

Project Title:
MAPLE HOUSE

RLB ID:	Drawing Number:
010221	02

Drawing Title:
002 SITE PLAN

Stage:	Status:	Revision:
PLANNING	S1	P01

Date:	Size	Scale:
06/03/2025	A1	1:200



1 King Street, Manchester, UK, M2 6AW
+44 (0) 161 868 7700 RLB_UK RLB.com

Contact: Michael.brady@uk.rlb.com
Author: Thomas.Tunstall@uk.rlb.com
QA: Mike.lloyd@uk.rlb.com

This drawing is to be read in conjunction with all other associated specifications, schedules, drawings and information issued.
Do NOT scale this drawing. Check and verify ALL dimensions and levels and on site before work commences. For discrepancies or omissions contact Rider Levett Bucknall.
All work and materials to conform with current applicable statutory legislation and regulations.
All work to comply with Construction Design Management (CDM) 2015.
Drawings to be printed in colour, to the scale stated in the title block.
Print colour check (CMYK) Print size check 15mm
0 1m 2m 4m 6m 8m
1:100