

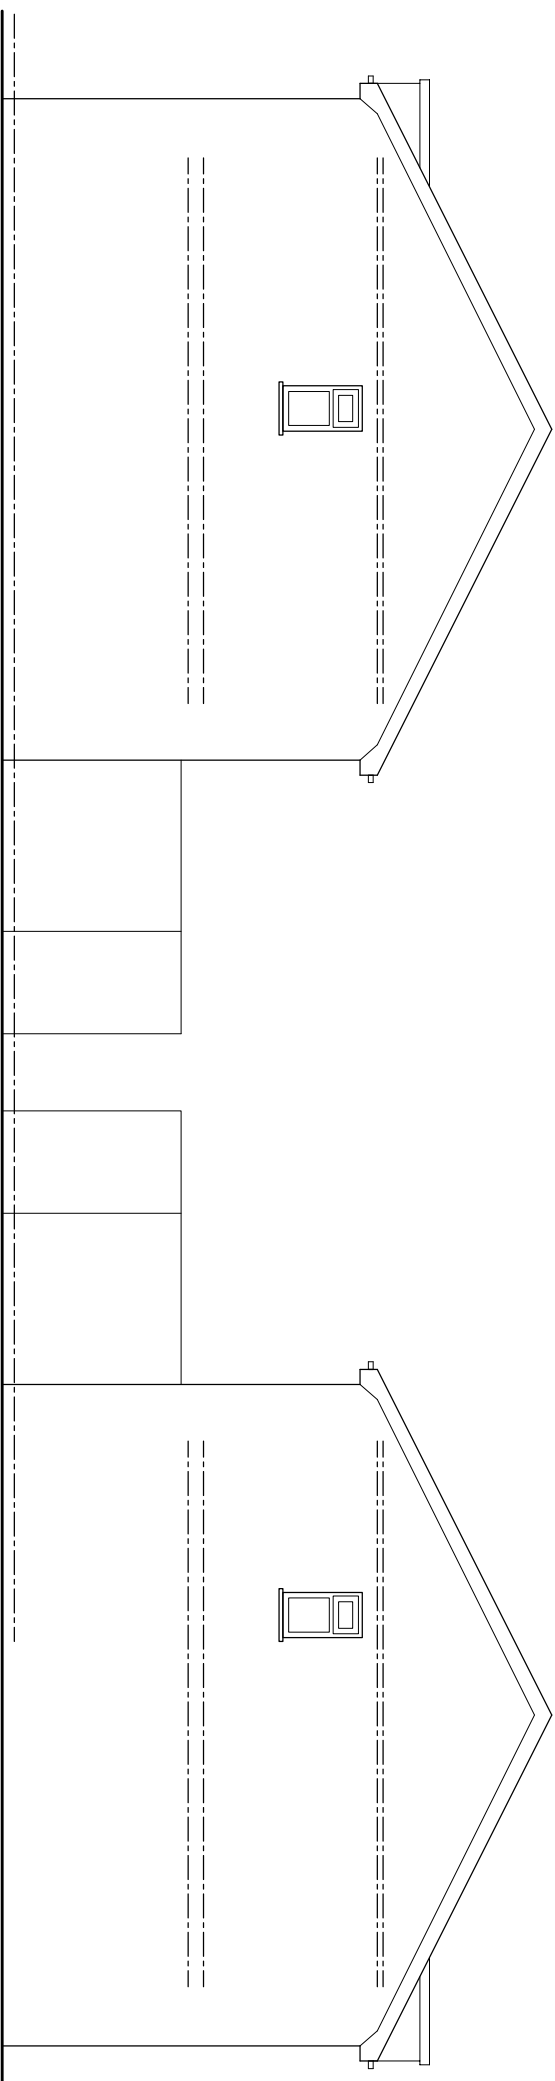


 


EXISTING SIDE ELEVATION

EXISTING SIDE ELEVATION


GARDEN

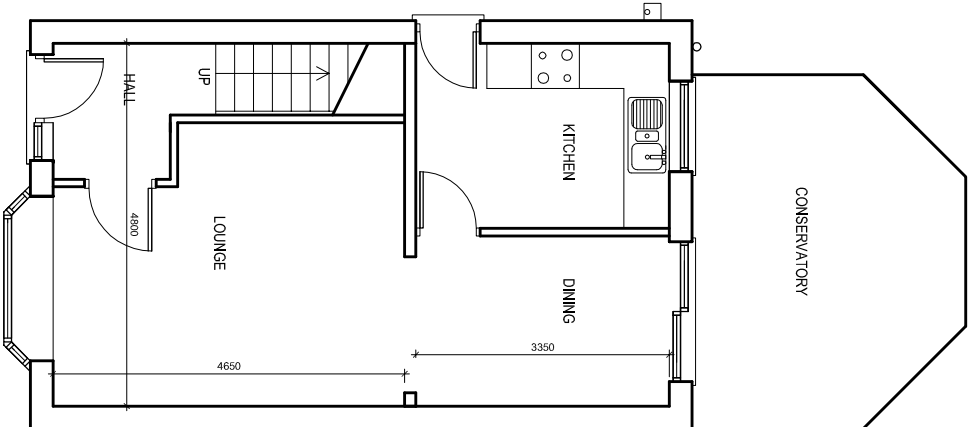

EXISTING GROUND FLOOR PLAN

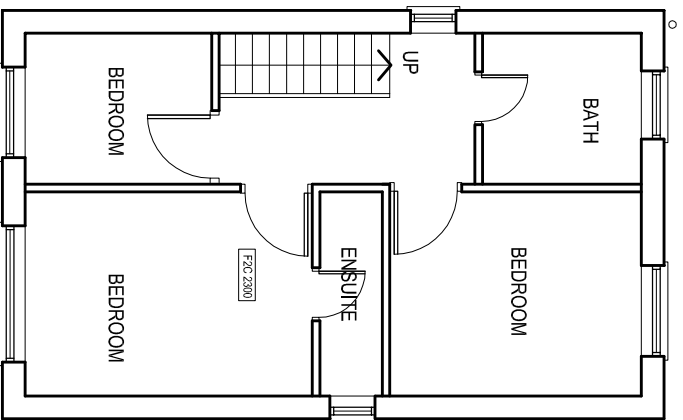

EXISTING FIRST FLOOR PLAN

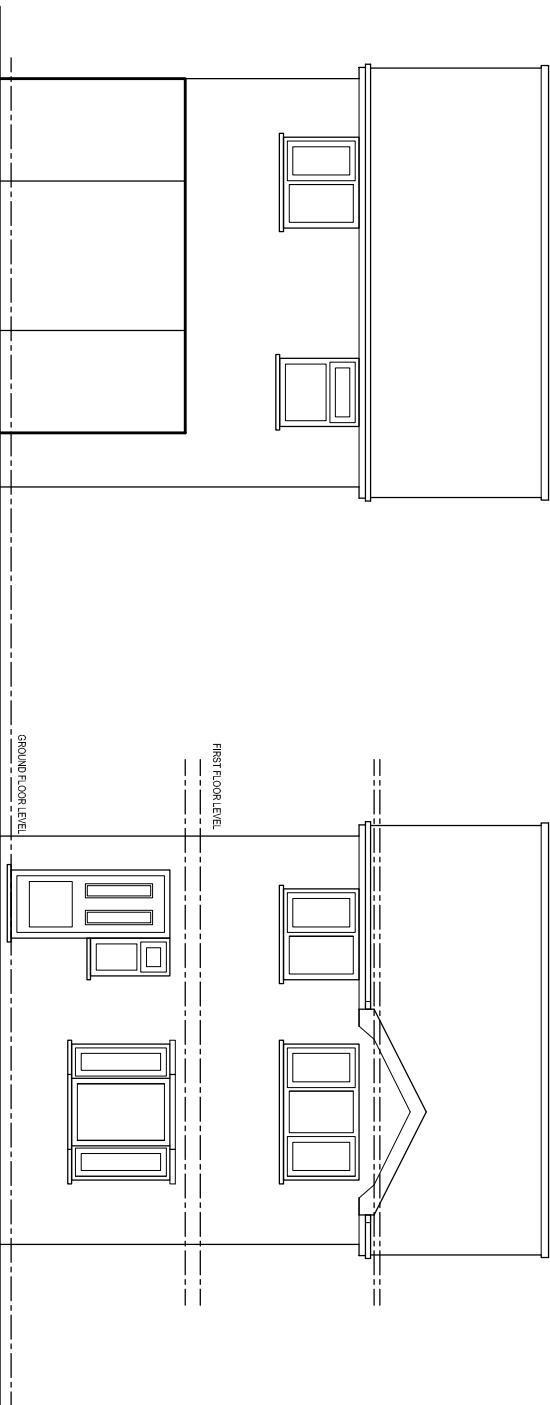

EXISTING REAR ELEVATION

EXISTING FRONT ELEVATION

PROJECT
7 Tarrington Close, MCR

CLIENT
Mr. Naem Afzal

DRAWING TITLE
Existing Plan

JOB No
NA-P01

SCALE
1:100@A3

DATE
Aug. 2024

REVISION

t: 0782 895 3405

e: nadesignandbuilds@gmail.com

nadesign