


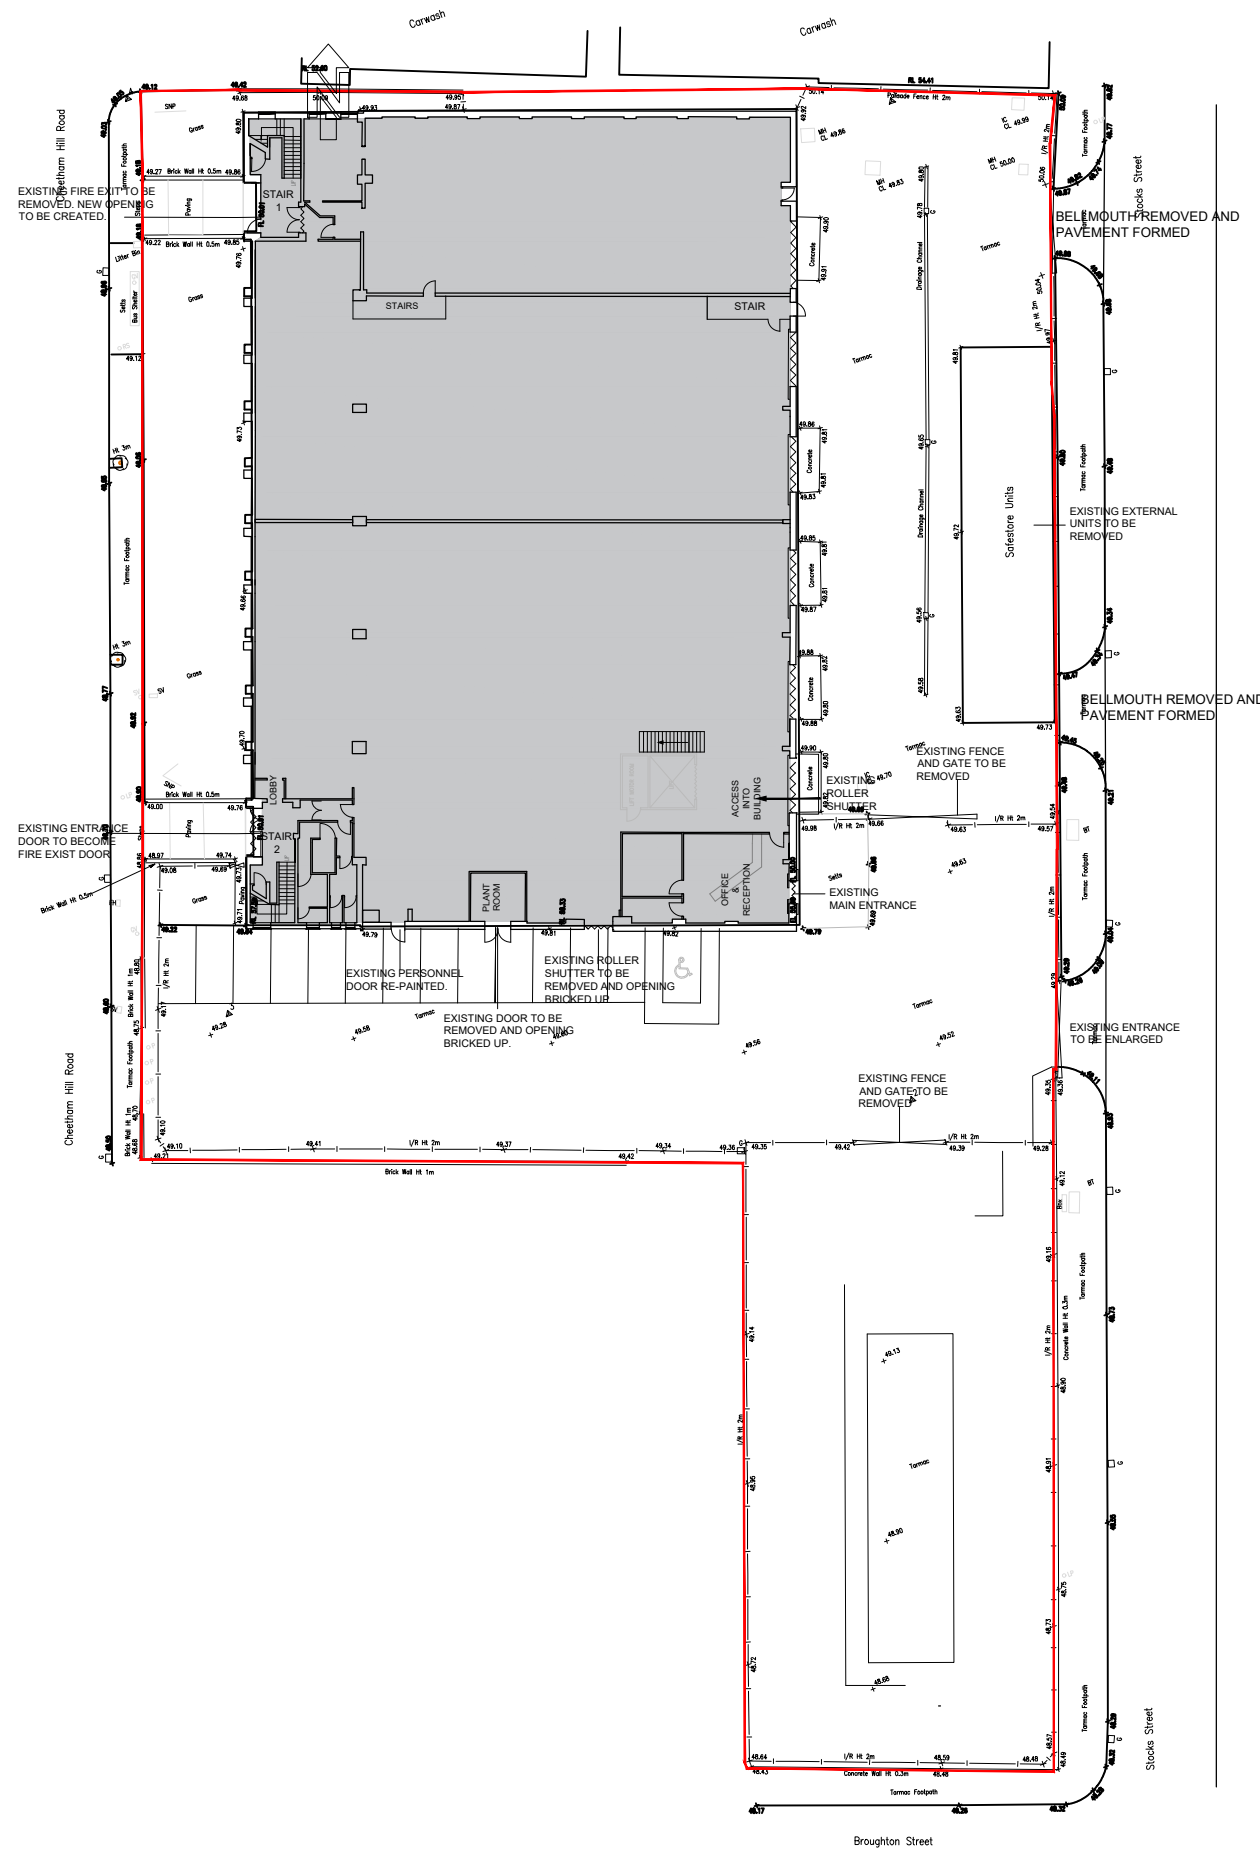

KEY

SITE BOUNDARY

AREAS

TOTAL SITE AREA - 5,093.90m² - 0.509ha

EXISTING BUILDING
FOOTPRINT 1,960m² 21,097.26 ft²



Scale: 1:500

PLANNING APPLICATION DRAWING ONLY

TEW AND SMITH
ARCHITECTS AND SURVEYORS

Drawing issue:

Revisions:

Project:
SAFESTORE
PROPOSED NEW BUILDINGS
CHEETHAM HILL ROAD
MANCHESTER, M8 8LW

Title:
EXISTING SITE PLAN

Date: 20.09.2021	Drg No.	Rev:
Scale: 1:500@A3	4664-01	-
Drawn: ER		
Checked: BF	© Proprietor: Tew and Associates Limited	

QUOITS HOUSE, 4 HARBOROUGH ROAD,
KINGSTHORPE, NORTHAMPTON, NN2 7AZ
TEL: (01604)791197 FAX: (01604) 717991
EMAIL: architects@tewassociates.co.uk
WEB: www.tewassociates.co.uk