



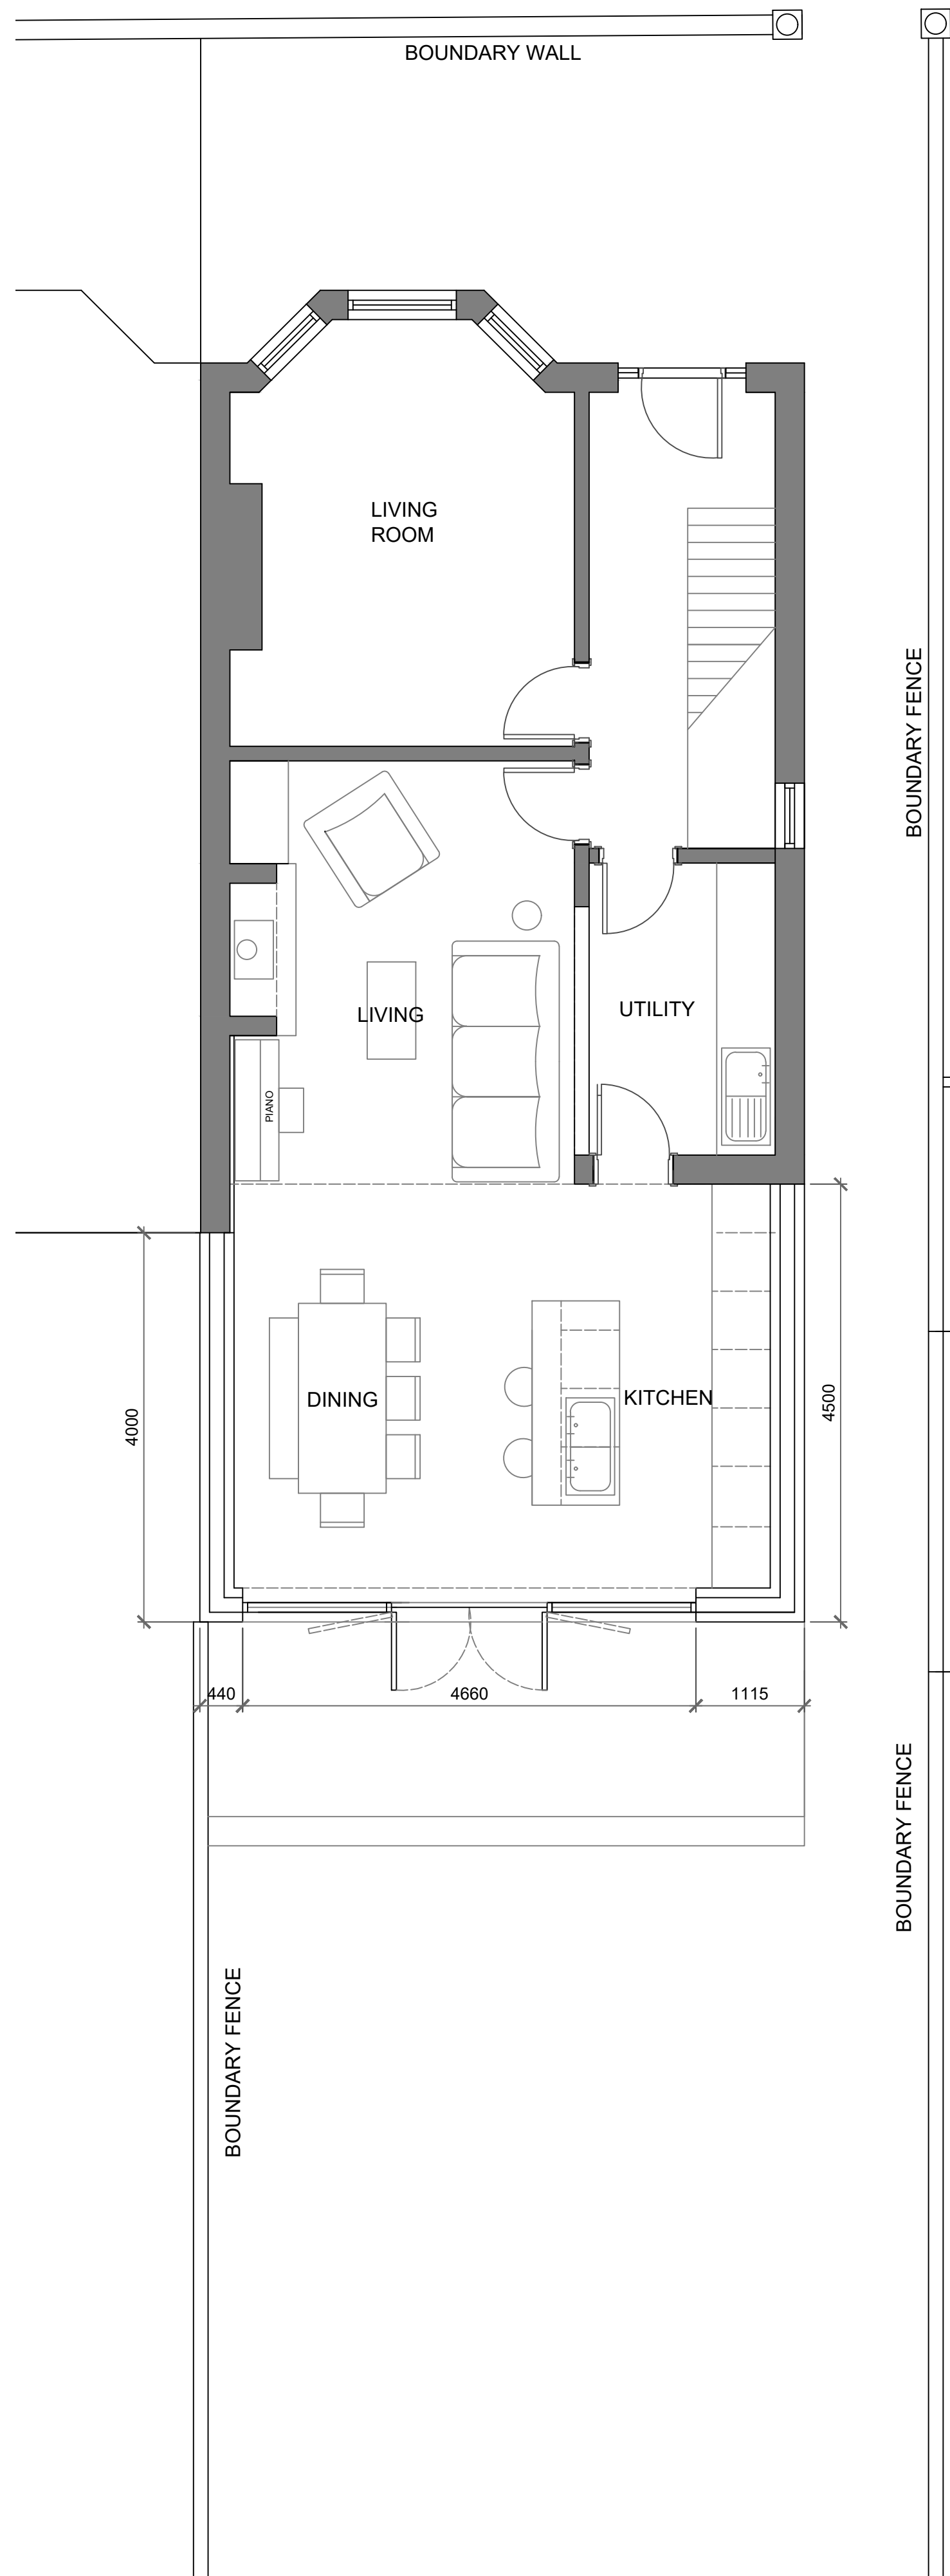


PROPOSED GROUND FLOOR PLAN
SCALE 1:50

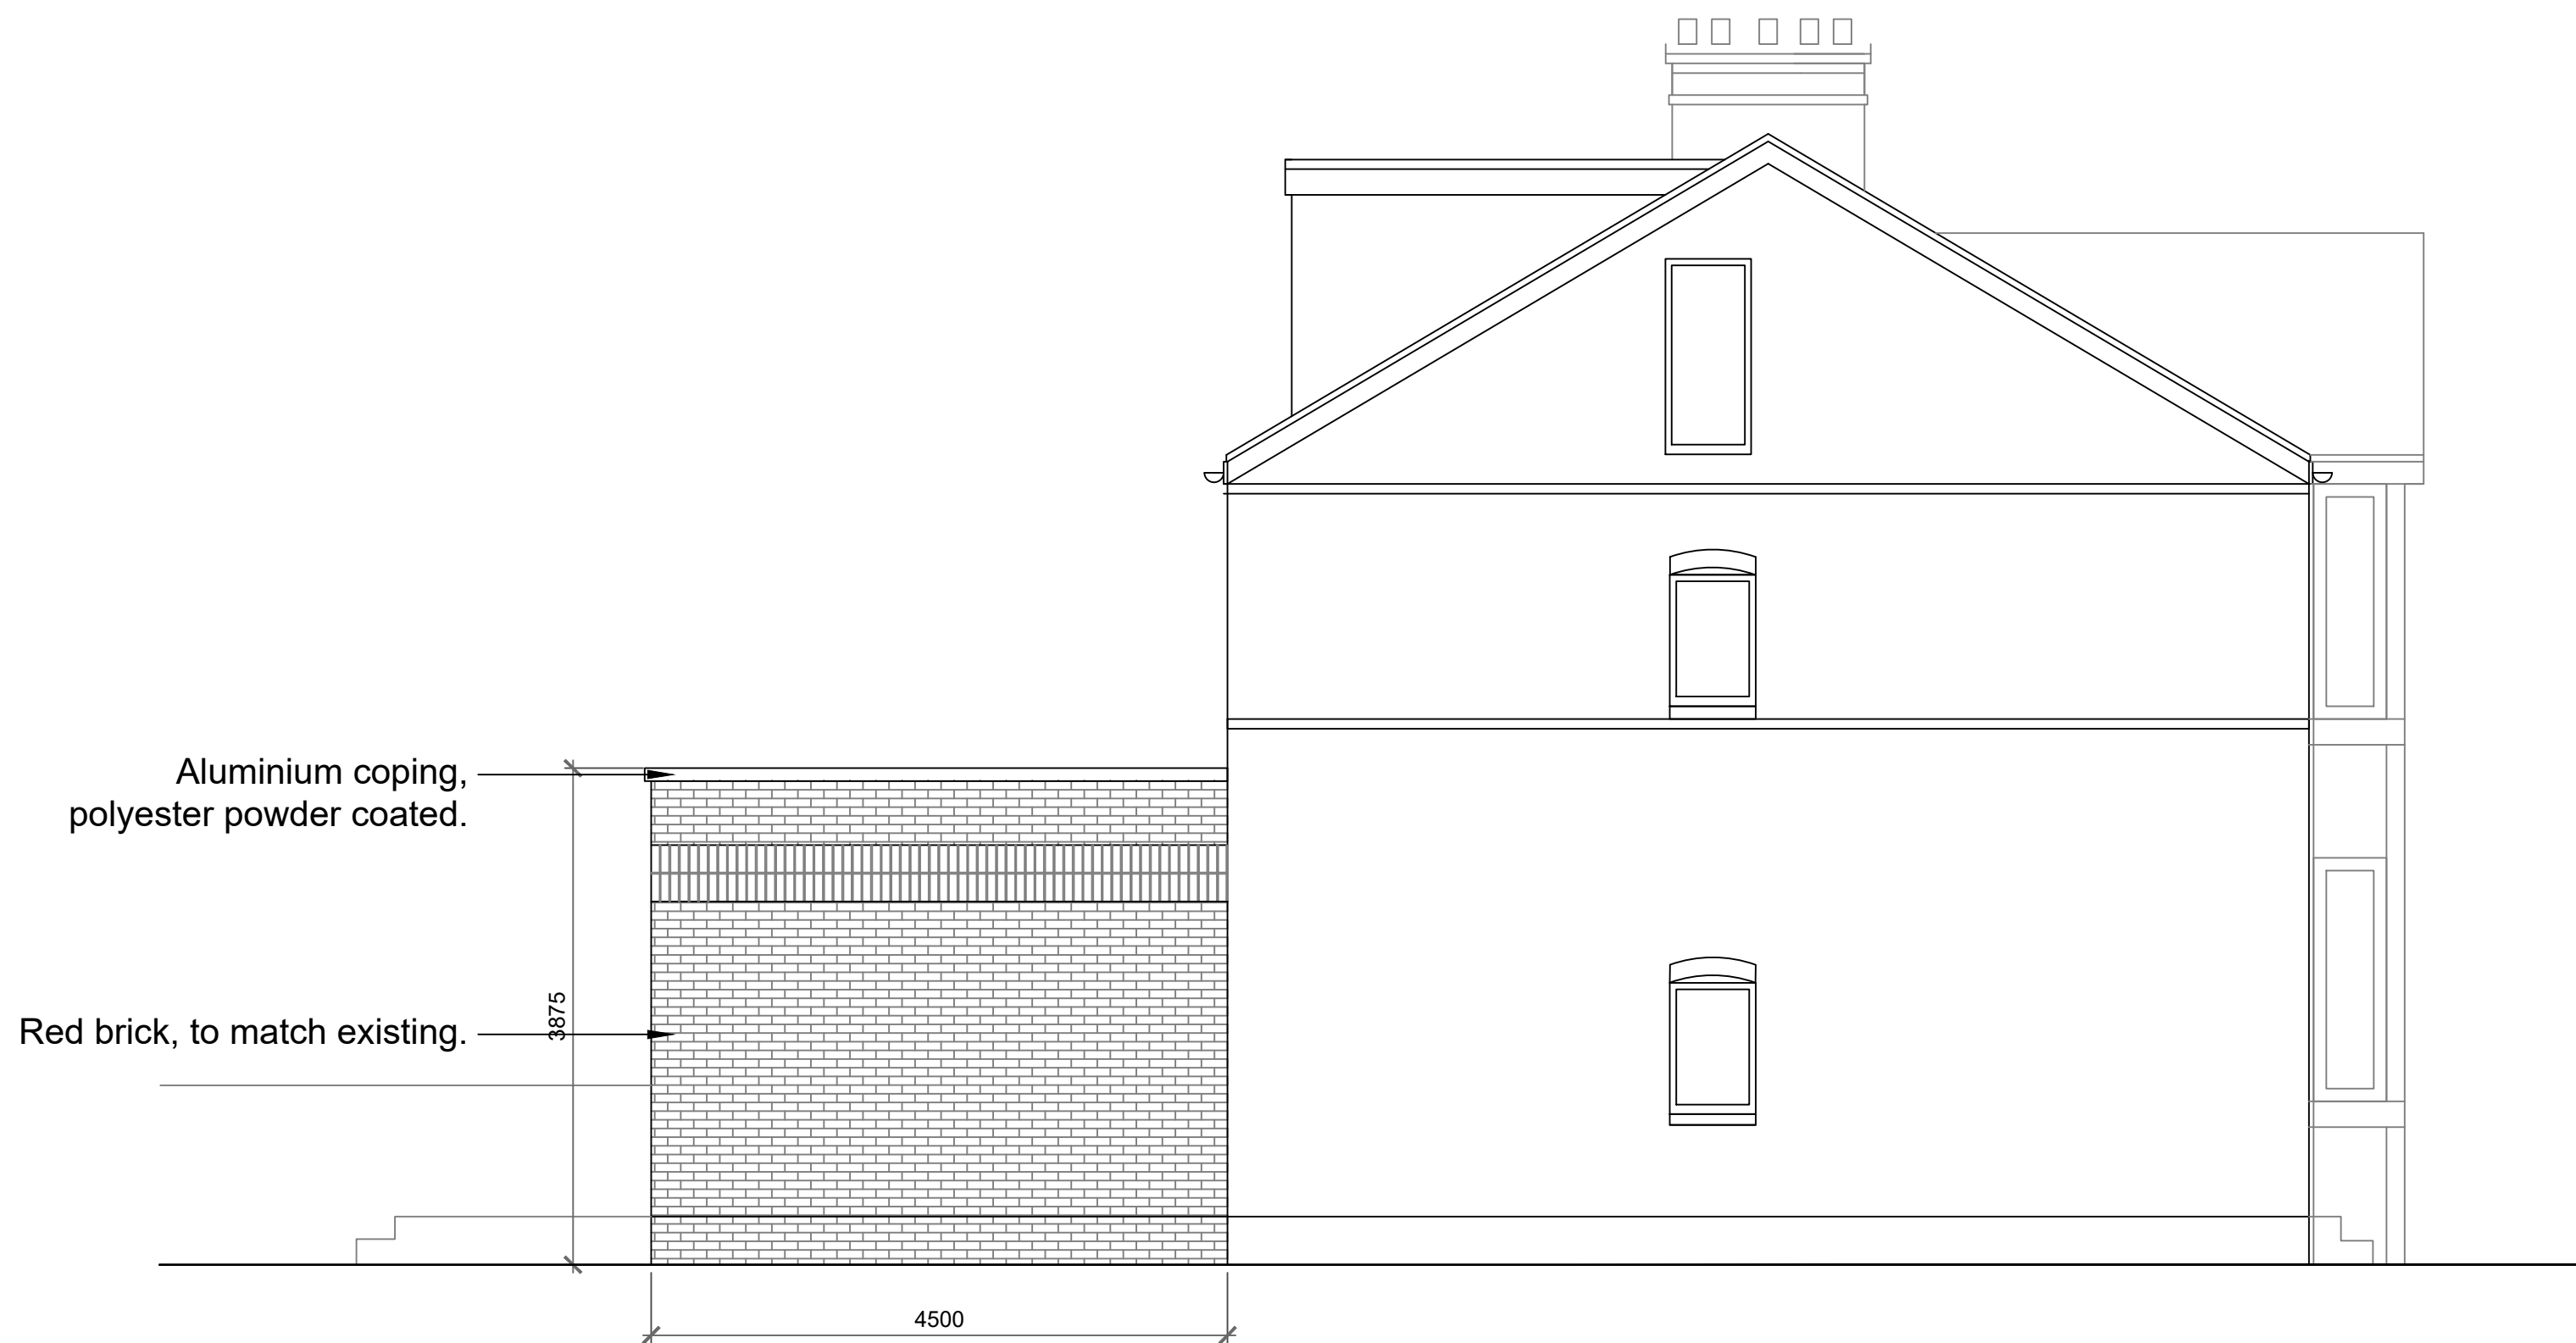

PROPOSED SOUTHERN ELEVATION
SCALE 1:50



PROPOSED EASTERN ELEVATION
SCALE 1:50

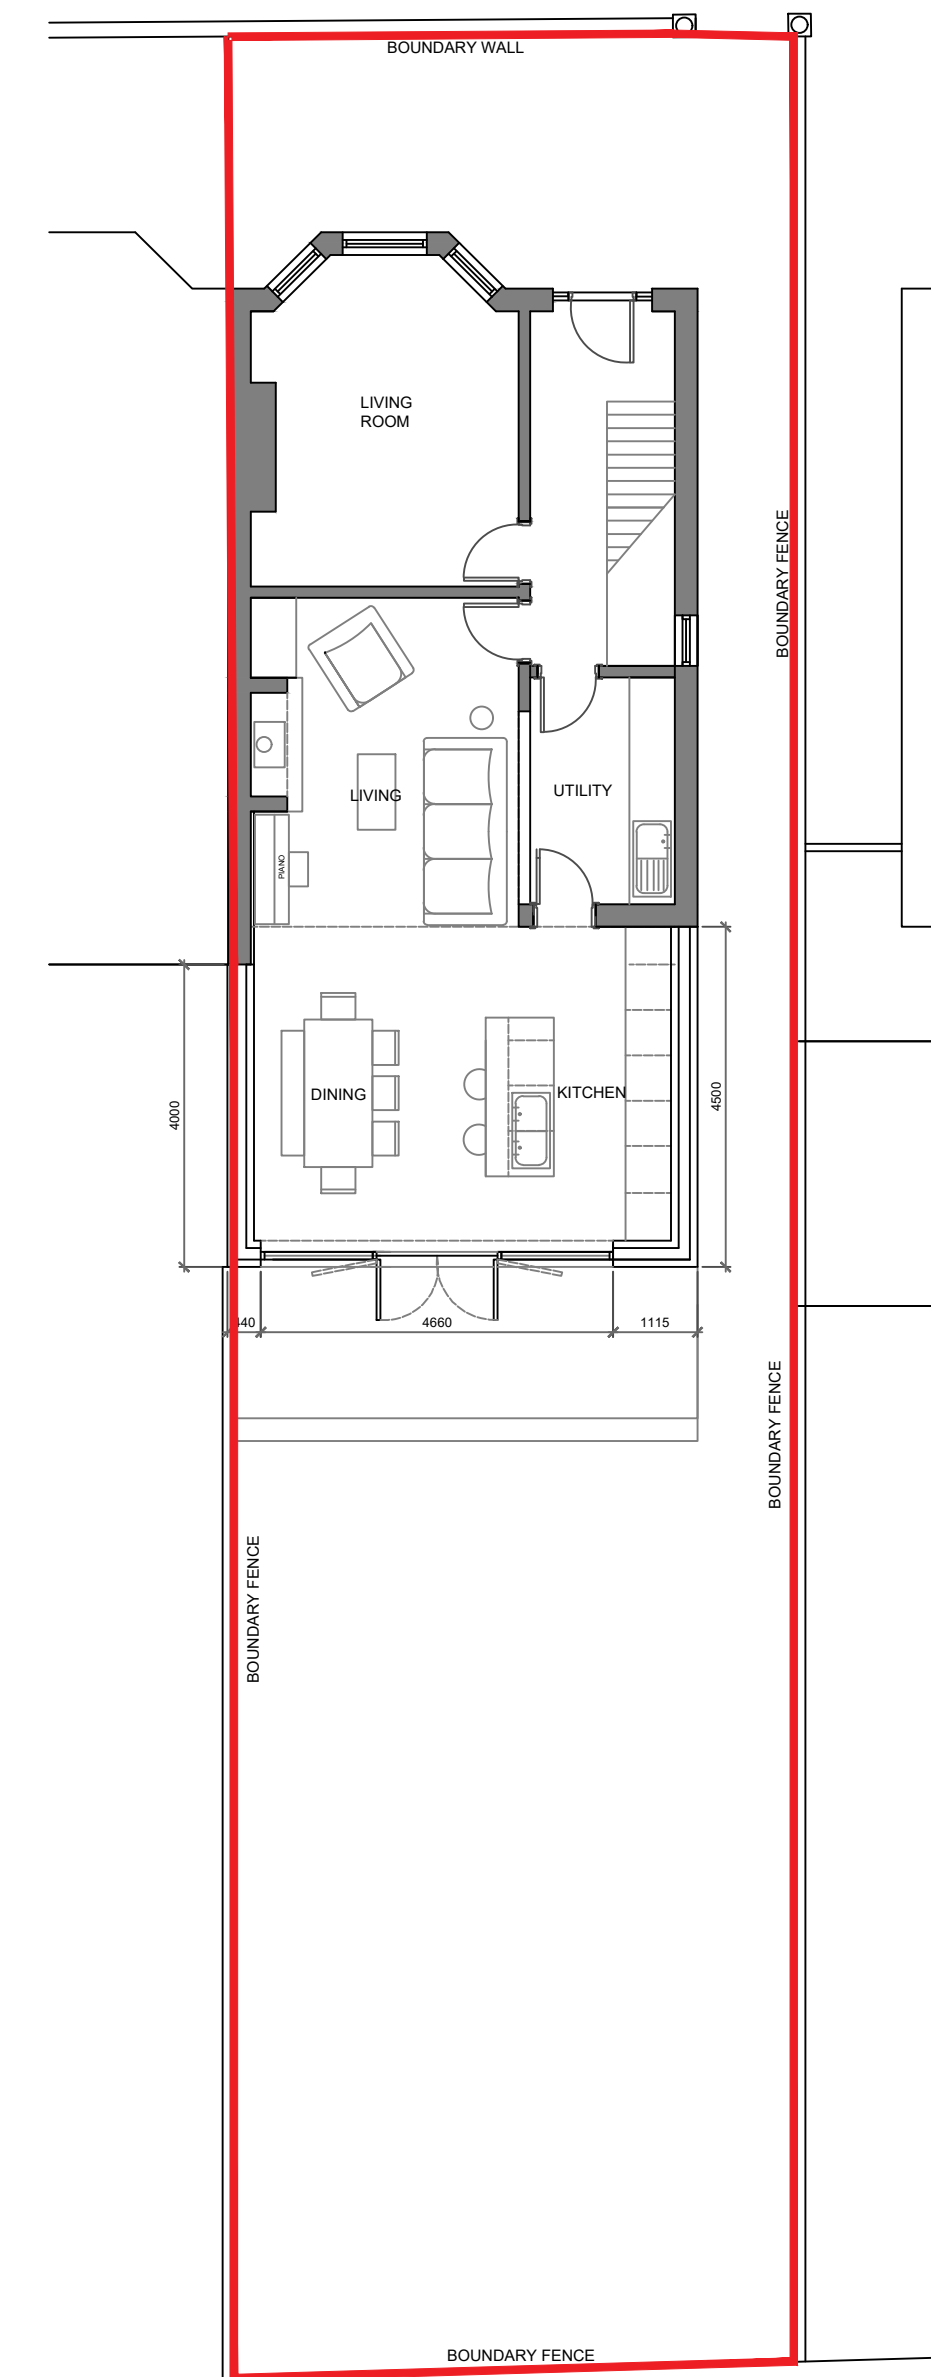

PROPOSED SITE PLAN
SCALE 1:100

