




Rev	Description	Date

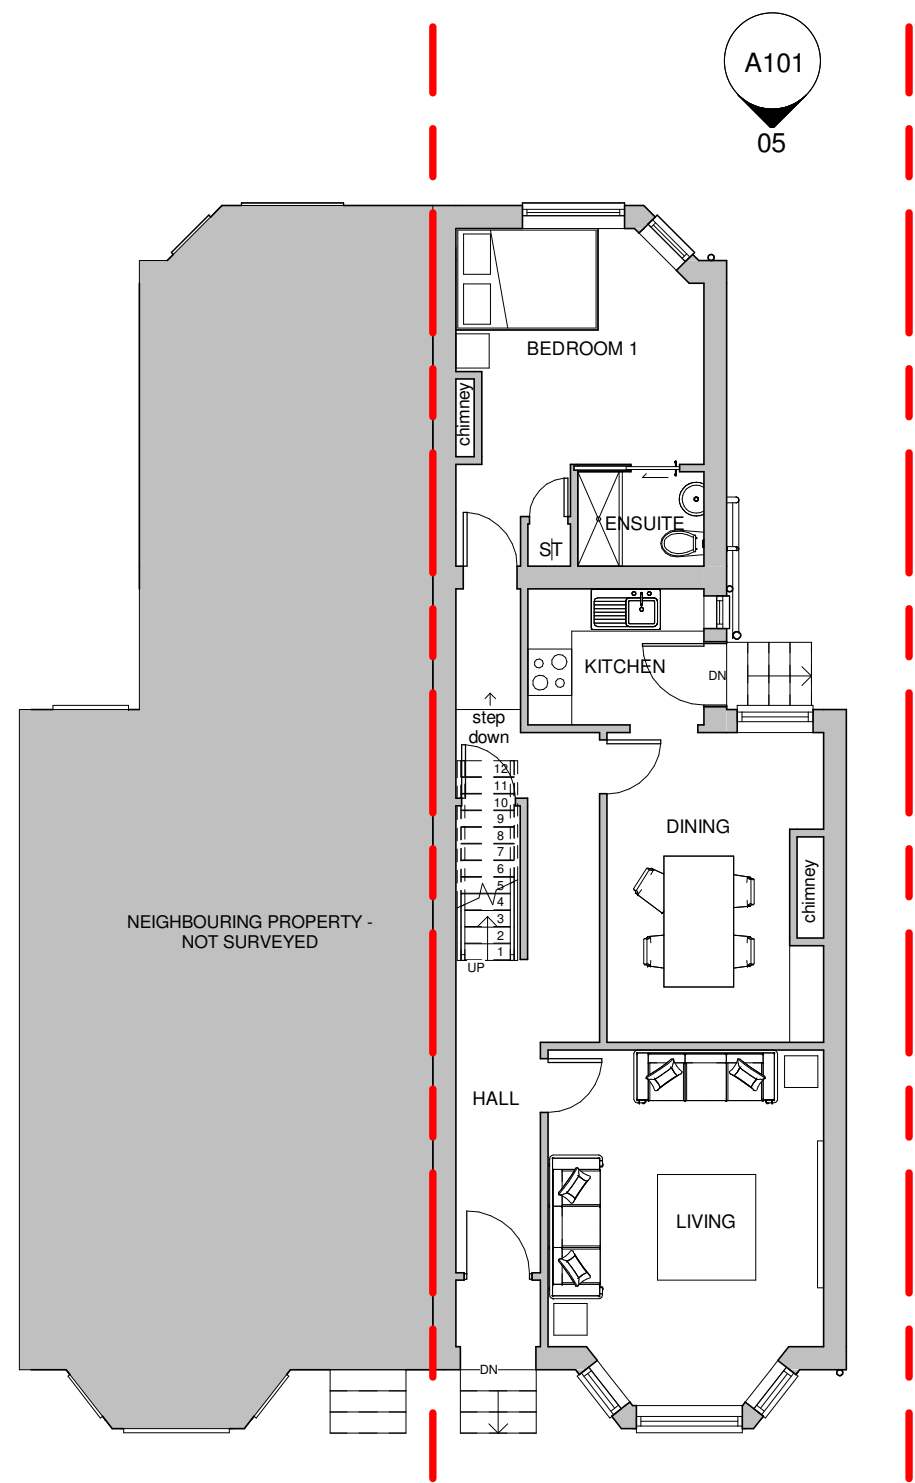



01 EXISTING GROUND FLOOR PLAN
1 : 100

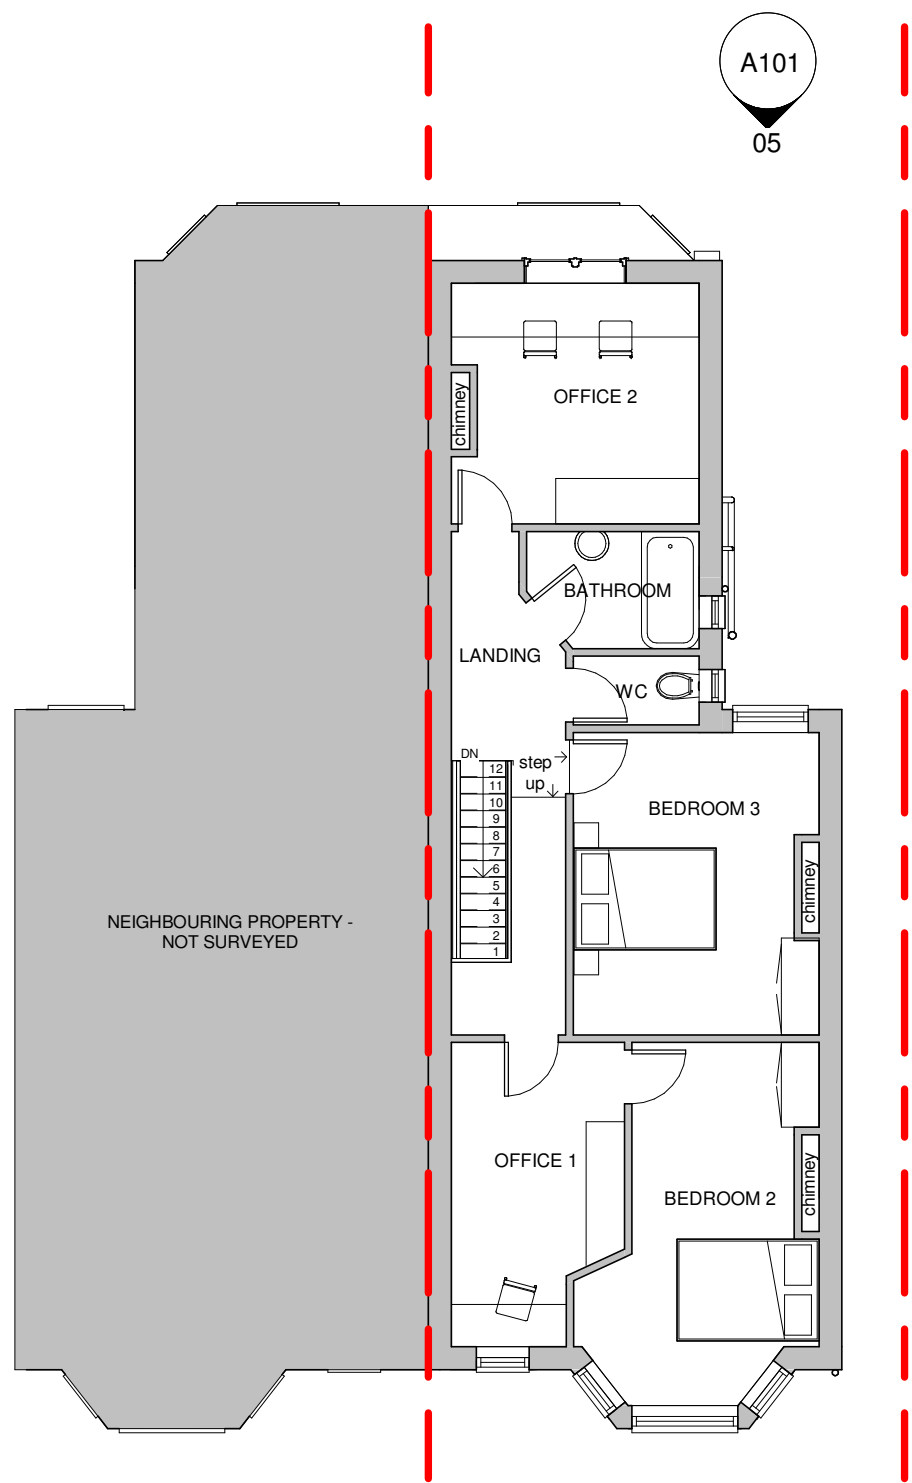

02 EXISTING FIRST PLAN
1 : 100

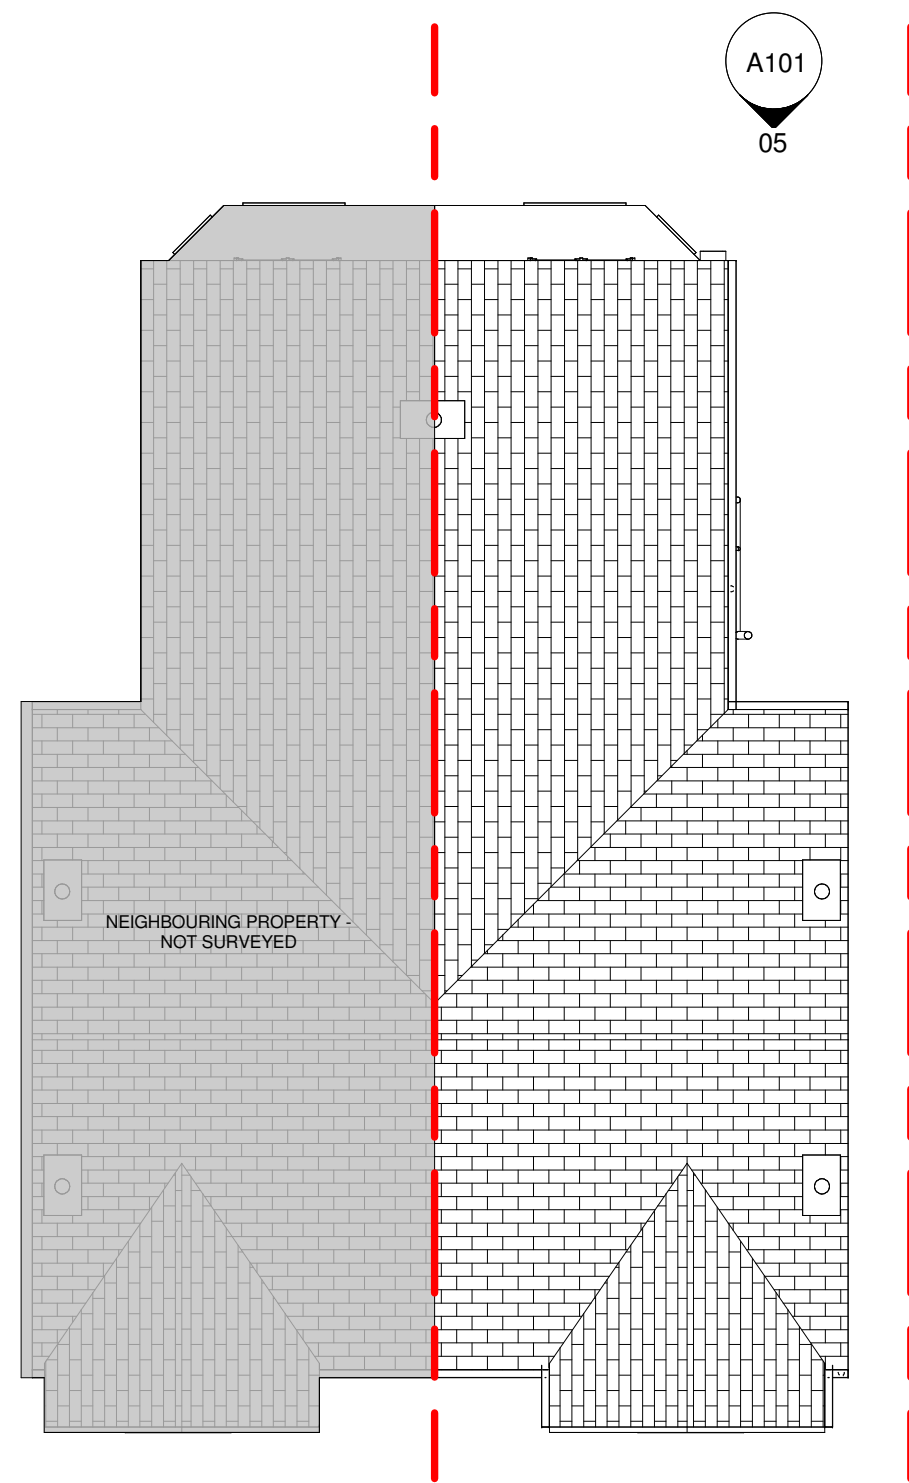

03 EXISTING ROOF PLAN
1 : 100

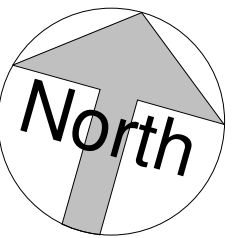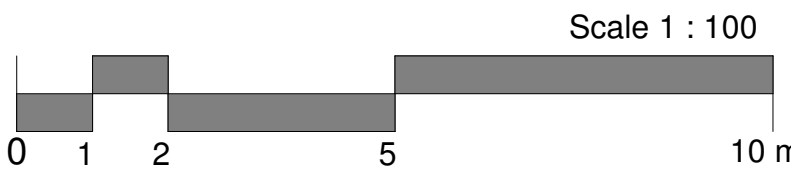

Figured dimensions only to be taken from this drawing. DO NOT SCALE.
All contractors must visit the site and be responsible for checking all setting out dimensions and notifying the architect of any discrepancies prior to any manufacture or construction work.

NOTES:

STATUS	PURPOSE OF ISSUE
--------	------------------

M: 07999322120
E: info@slhomedesign.co.uk
W: www.slhomedesign.co.uk

PROJECT
SINGLE STOREY REAR EXTENSION

TITLE
EXISTING PLANS AND ELEVATIONS

ADDRESS
37 DERBY ROAD,
FALLOWFIELD, M14 6UX


DRAWN BY sh	CHECKED BY SH	DATE 24-10-2024
----------------	------------------	--------------------

SCALE (@ A1) 1 : 100	PROJECT NUMBER 2591
-------------------------	------------------------

DRAWING NUMBER A101	REV
------------------------	-----



04 FRONT ELEVATION
1 : 100

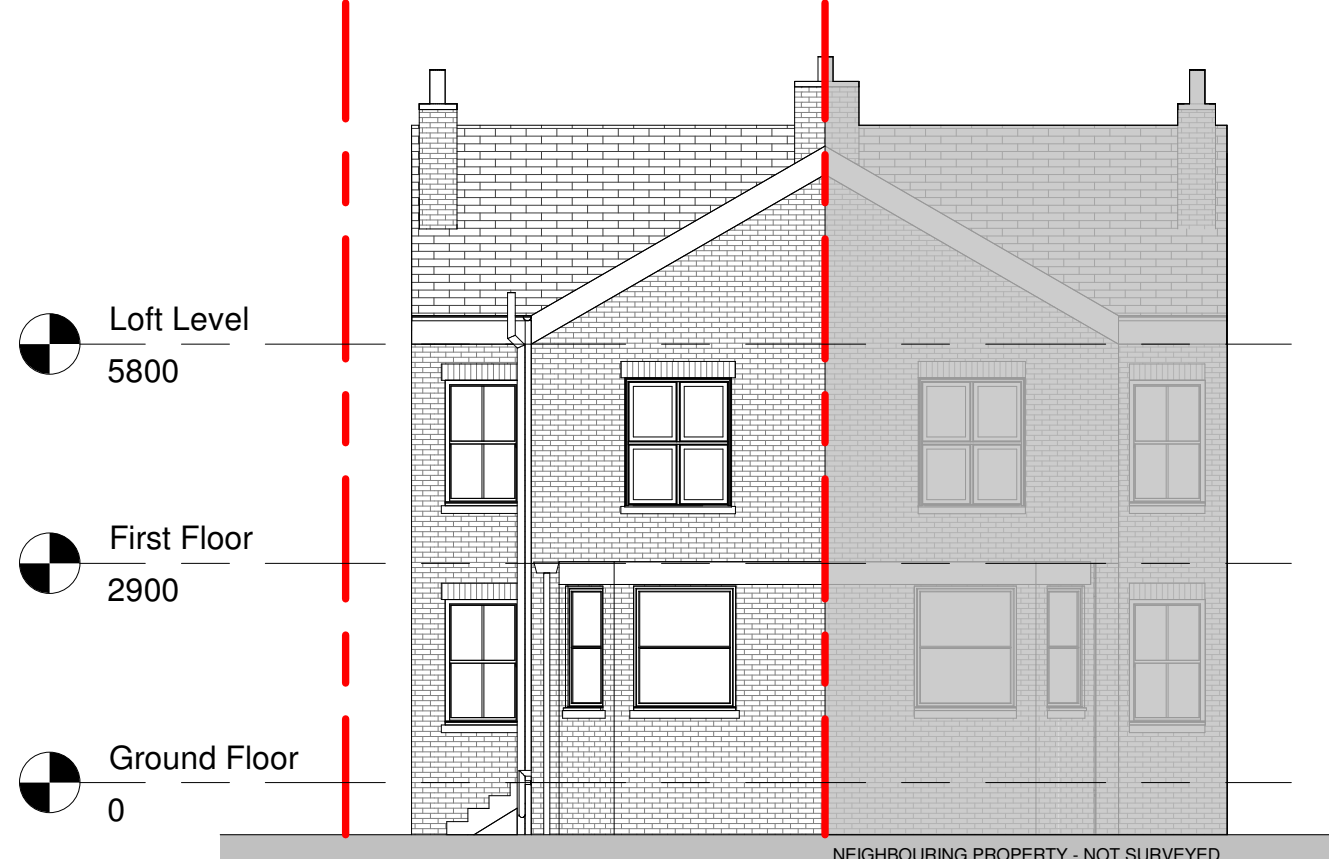

05 -REAR ELEVATION
1 : 100



06 -SIDE ELEVATION 01
1 : 100