

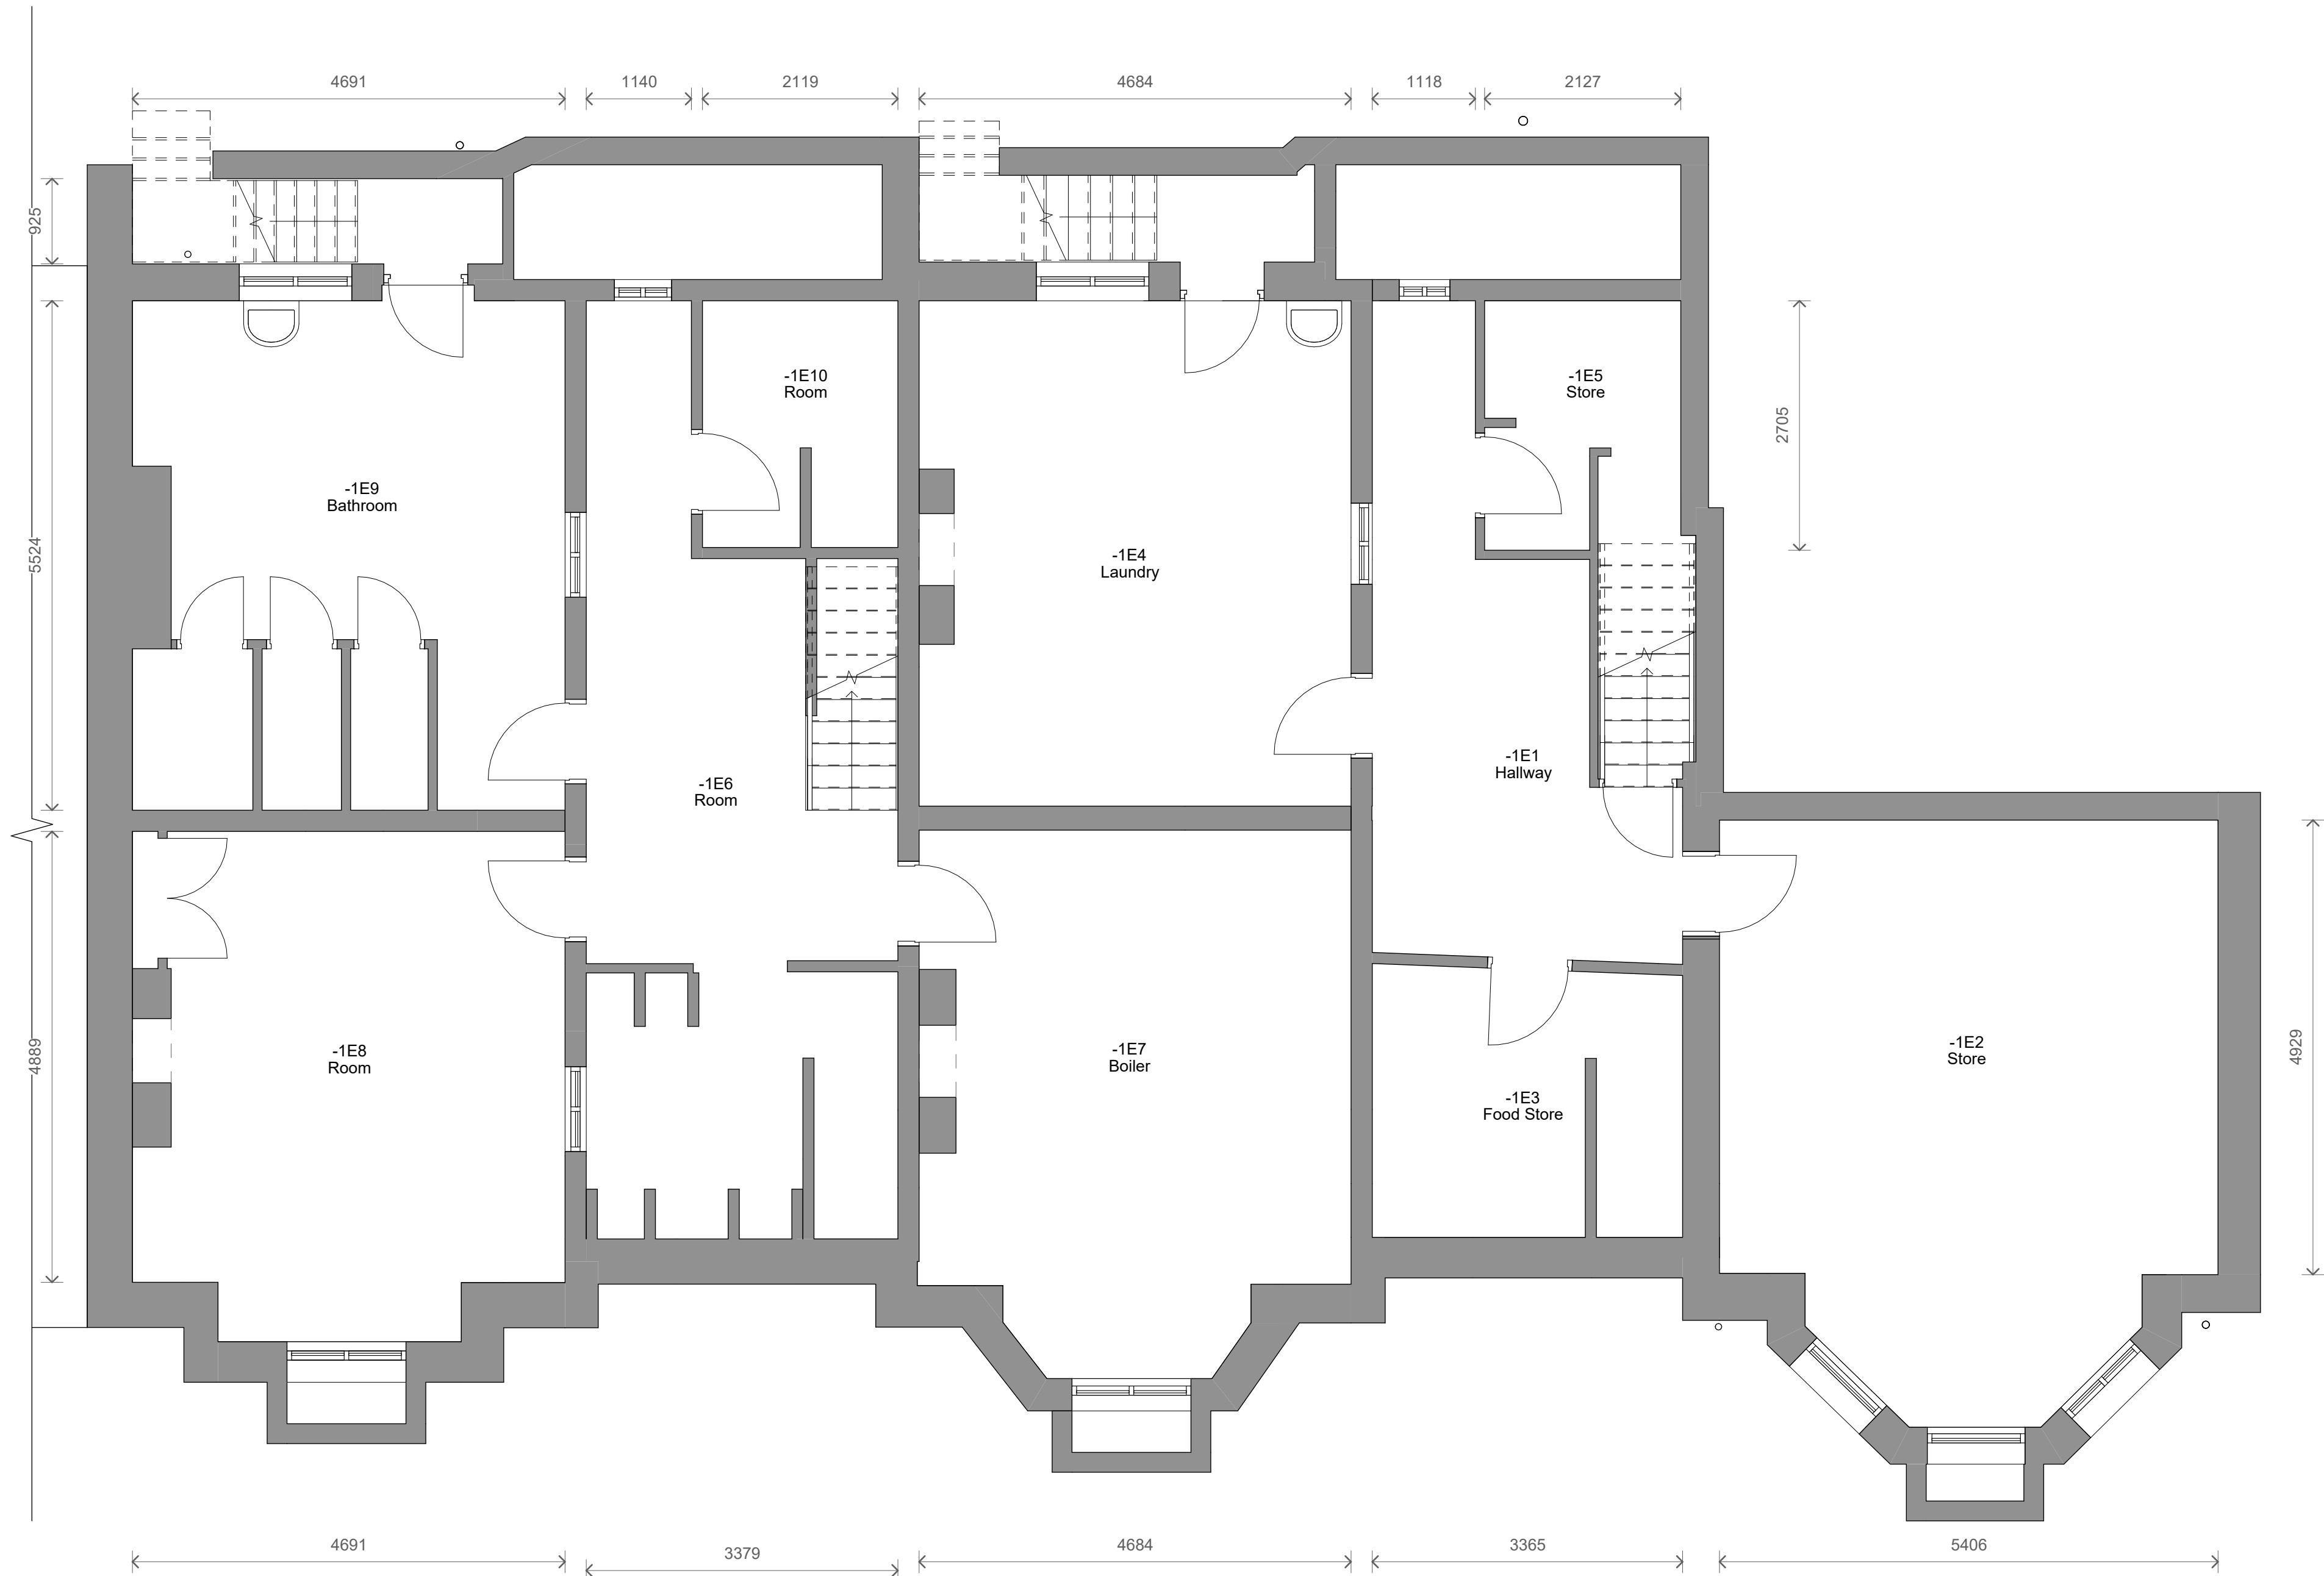


 

1 Level B1 - Existing
1 : 50

 

No.	Description	Date	Initial
-----	-------------	------	---------

PROJECT	Fuldas Hotel		
---------	--------------	--	--

TITLE	Existing Basement Floor Plan		
-------	------------------------------	--	--

STATUS	DESIGN		
--------	--------	--	--

DRAWN BY	DATE	SCALE (@ A1)	
JB	16/01/2024	1 : 50	

PROJECT NUMBER	DRAWING NUMBER	REV
GSS23157.5	002A	

GOLD SKETCH
S T U D I O S
www.goldsketch.co.uk info@goldsketch.co.uk 0161 792 9595

NOTES:
© COPYRIGHT. ALL RIGHTS RESERVED.
THIS DRAWING MUST NOT BE REPRODUCED WITHOUT PRIOR WRITTEN CONSENT.
DRAWING TO BE USED FOR THE STATUS INDICATED ONLY.
ALL DIMENSIONS ARE SETTING OUT DIMENSIONS. ALL DIMENSIONS AND COORDINATES ON SITE. ANY DISCREPANCIES TO BE REPORTED TO THE
DESIGNER PRIOR TO THE COMMENCEMENT OF ANY WORK. ALL WORK AND MATERIALS TO BE IN ACCORDANCE WITH CURRENT BRITISH
LEGISLATION RELEVANT CODES OF PRACTICE AND BRITISH STANDARDS. ALL DIMENSIONS ON THIS DRAWING ARE IN MILLIMETRES UNLESS
OTHERWISE STATED.