

MAIN FACADE PANELS
Composite cladding panel
150mm Euroclad Rainscreen Prisa Colour: RAL 7038




MAIN ENTRANCE DOOR
External Double Aluminium or Steel door. PPC in Anthracite Ral-7016



OPENINGS
External Aluminium windows. Anthracite frame Ral-7016
Clear/obscure glass panes as noted in the elevations




EXTERNAL CANOPY
Broxap Newcastle Monopitch Canopy.
Bespoke size in Galvanised to BS EN ISO 1461:2022 & PPC in RAL 7016
Framework-Mild Steel with cover strips in aluminium
Roof panel with the metal profile cladding, colour to match the canopy in RAL 7016

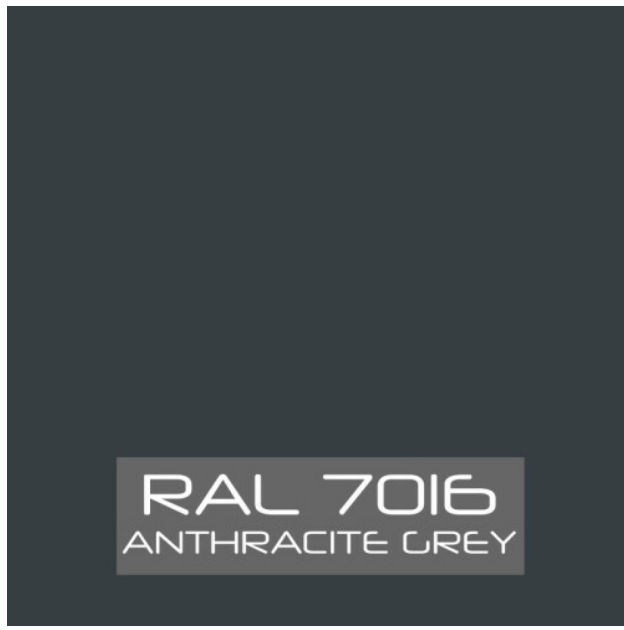

- MATERIAL KEY**
- Facade Materials**
1. European F5 Extra, Colour: RAL 7038
 2. Railing. Vertical spindles at 99mm separation RAL 7016
 3. Top handrail in dark grey PPC RAL 7016
 4. Metal flashing, colour to match the coping
 5. Aluminium coping in RAL 7016
 6. Aluminium Framed Translucent Glazed opening
 7. External aluminium Double/ single Door
 8. Frame Colour RAL 7016
 9. Aluminium Framed Obscured Glazed Window / Door
 10. Frame Colour RAL 7016
 11. Free-standing roof guardrail
 12. Access ladder
 13. 2.4m High Stripe Mesh Security PPC in grey colour
 14. PPC Aluminium Canopy RAL 7016
 15. Aluminium signage in RAL 7016
 16. Shroud to electrical roller shutters - to match Recessed panel in RAL 7016
 17. Podium for intercom, swipe card and key box


Indicative materials and colours. Subject to Trust approval and subcontractor indications and recommendations

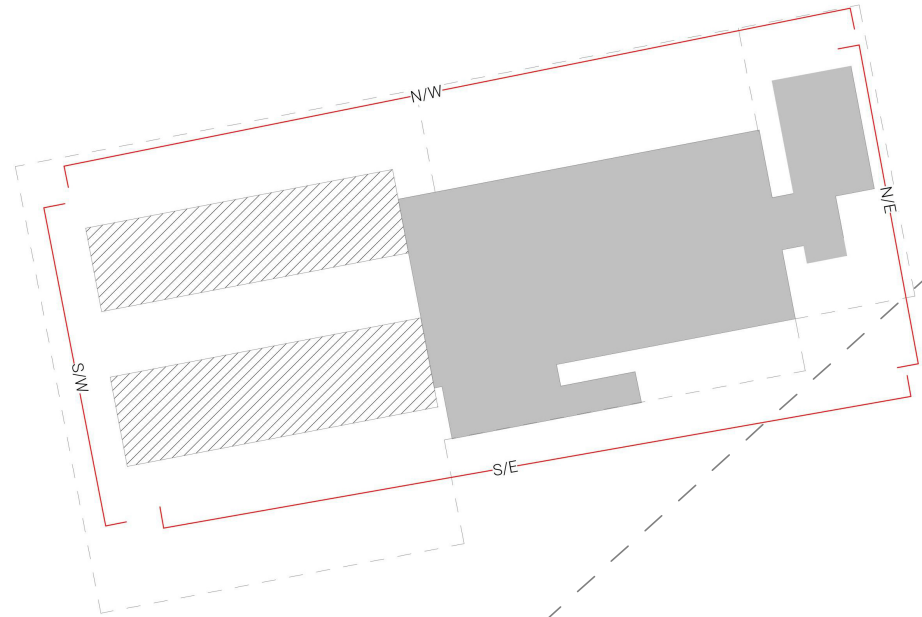


SECURITY
Reverse coil roller shutters with a curtain gauge of 22SWG bottom T-rail
Between roller shutters: Aluminium box profile PPC to match. Depth to match roller shutters




COPING
Aluminium coping in RAL 7016
Manufacturer: Aluclad Systems Ltd or similar

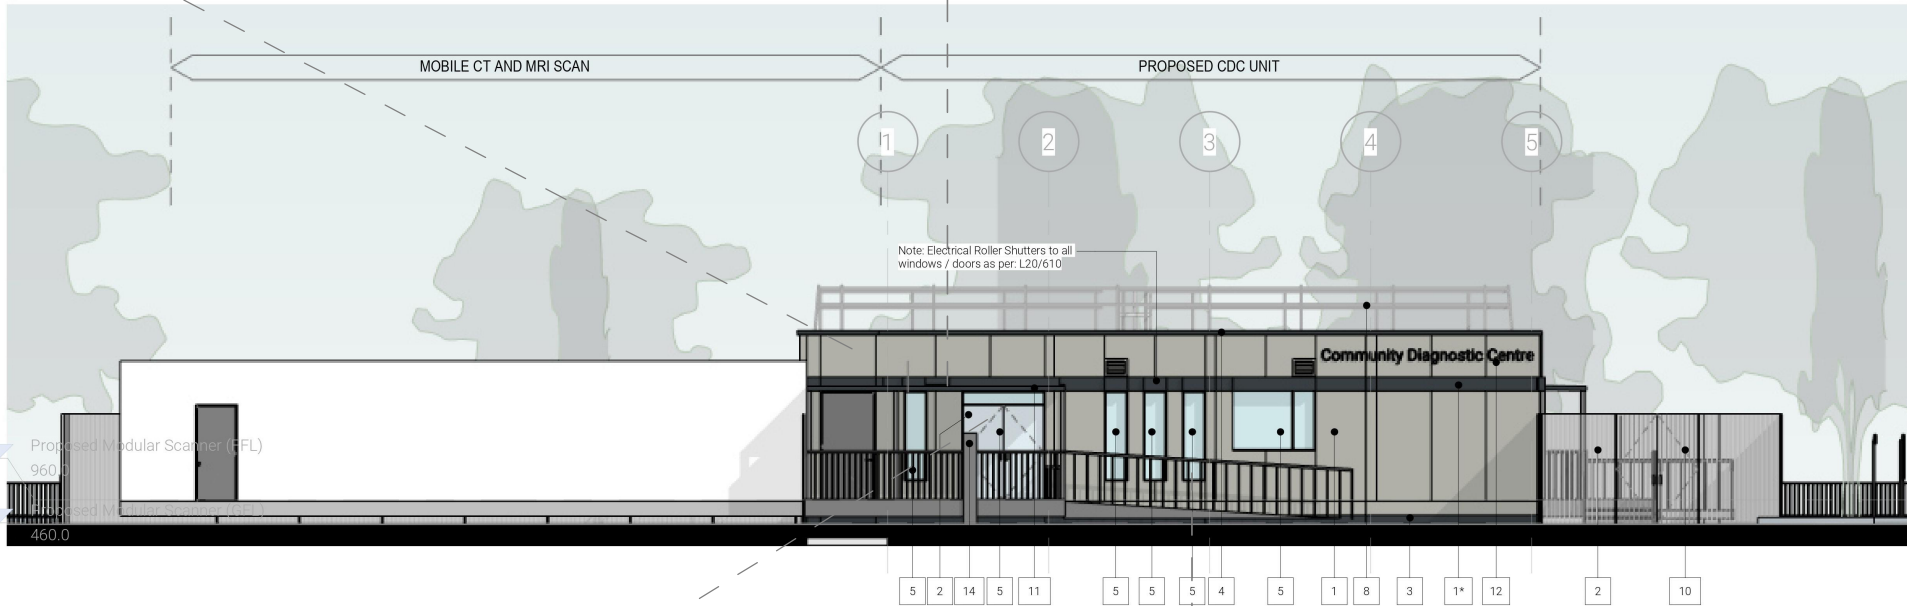


① 07- S/E Elevation
1:100

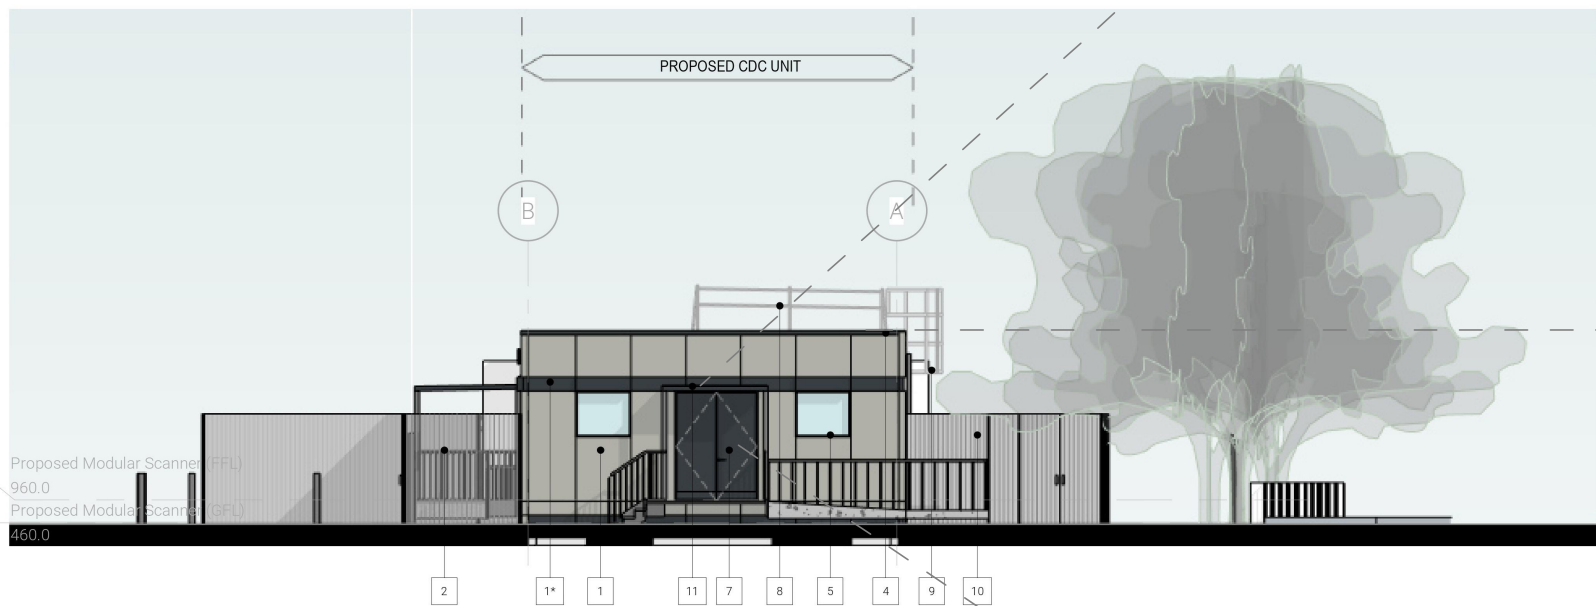

② 07 - N/E Elevation
1:100

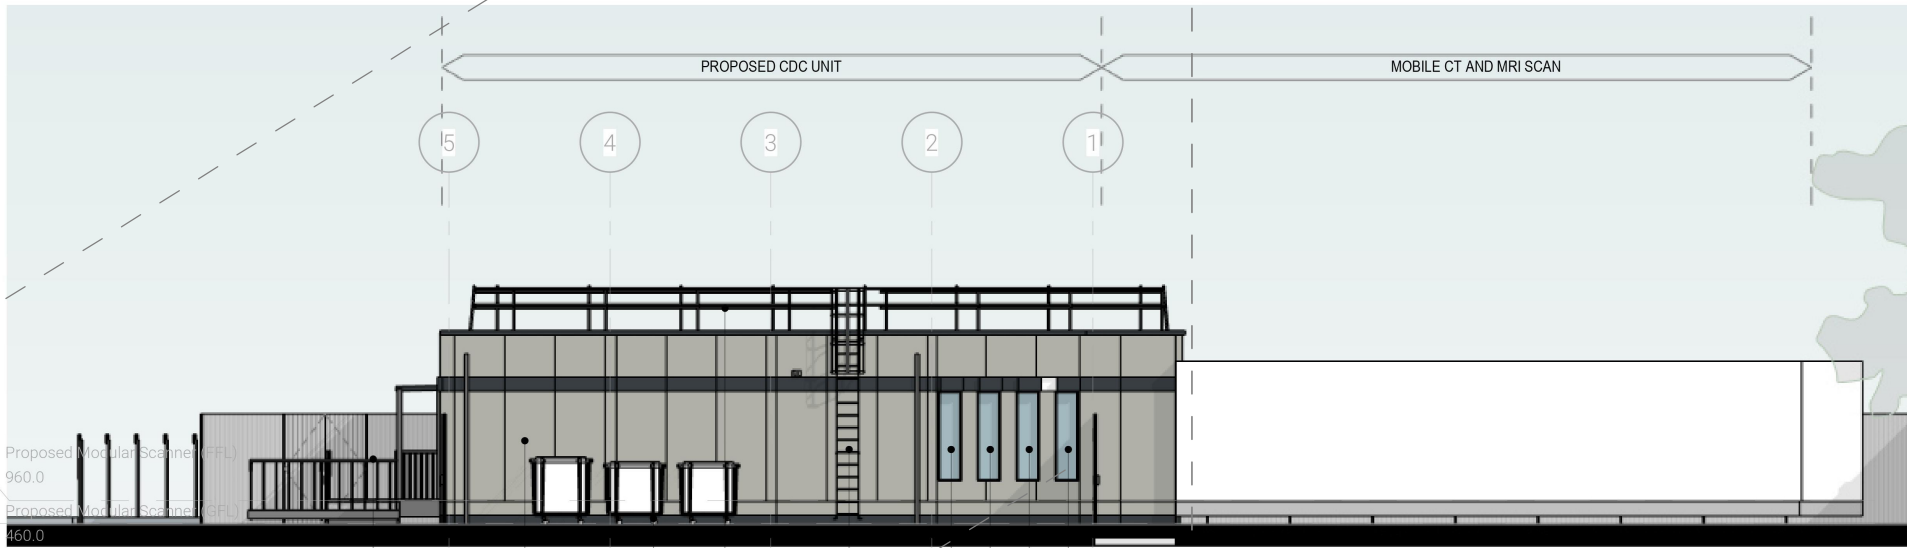

③ 07 - N/W Elevation
1:100

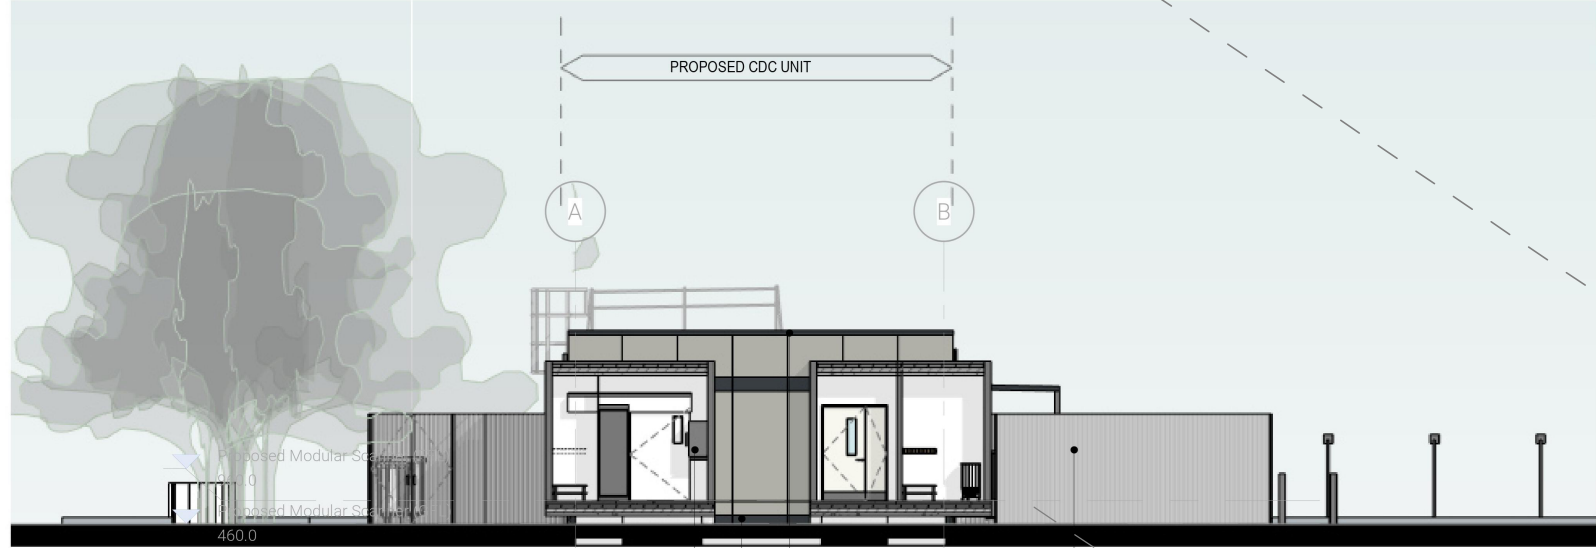


④ 07 - S/W Elevation
1:100


EXTERNAL REAR DOOR
External Double Aluminium or Steel door. PPC in Anthracite Ral-7016




EXTERNAL FENCE
2.4m High Stripe Mesh Security PPC in grey colour

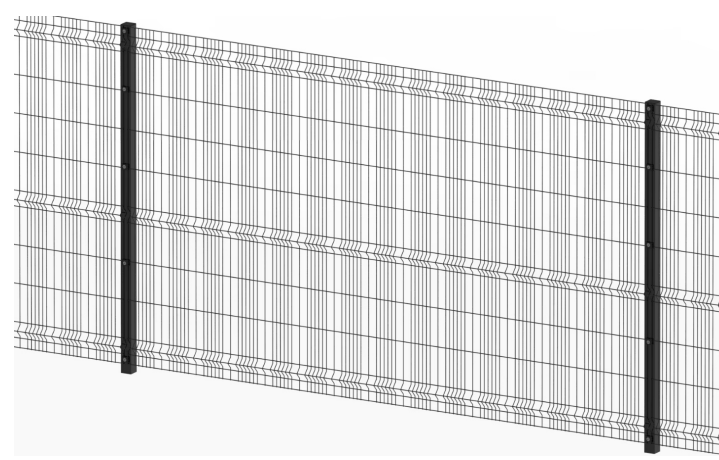

RAMPS AND STEPS
Fully compliant modular ramp. With Yellow treat for identifying the edge as a safety feature, the surface itself to be a slip resistant surface, GRP or similar. To include telescopic legs to adjust to the sloped floor with solid underside hoarding PPC to match windows frames. Balustrade in PPC to match, 1100mm high rail with vertical infill railing at max. 99mm separation, the balustrade to have close ends to avoid clothes from snagging. Manufacturer: Rapid Ramp or similar.

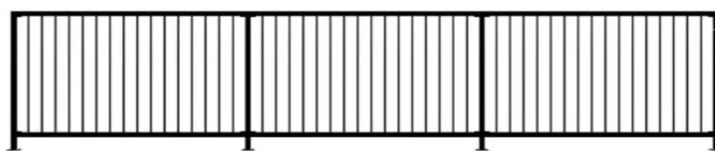

ACCESS CONTROL
Pedestal and access control intercom
To be operated from the reception desk

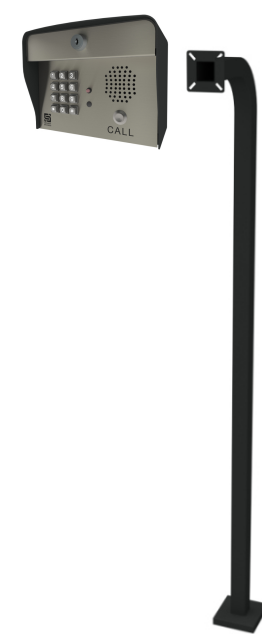

GENERAL NOTES:

DAY Architectural Ltd accepts no responsibility for any costs, losses or claims whatsoever arising from these drawings, specifications and related documents unless there is full compliance with the Client or any unauthorised user of the following:

1. All boundaries, dimensions and levels are to be checked on site before construction and any discrepancies reported to the Architect / Designer.
2. Partial Service: Any discrepancies with site or other information is to be advised to the Architect / Designer and direction and / or approval is to be sought before the implementation of the detail.
3. Block and site plans are reproduced under license from the Ordnance Survey.
4. Do not scale this drawing.
5. For the purpose of coordination, all relevant parties must check this information prior to implementation and report any discrepancies to the Architect / Designer.

P1 Discharge of planning conditions
REV DESCRIPTION

23.12.24
DATE

AM
REV BY

CLIENT
Manchester University NHS Foundation Trust

PROJECT
Harpurhey CDC

DRAWING
CDC - Materials

SCALE @ A1				FIRST ISSUED 23/12/24	
PROJECT 23051	CLIENT REF -	DRAWN BY ST	CHECKED BY AM		
ORIGIN DAY	VOLUME HAR204	LEVEL XX	TYPE DR	ROLE A	NUMBER 07-4102
			REVISION P1		
			SUITABILITY Planning		

DAY

DAY Architectural Ltd.
Studio 1, Lancaster Buildings
77 Deansgate, Manchester, M3
2BW
T: 0161 834 9703
W: www.day-architectural.com