



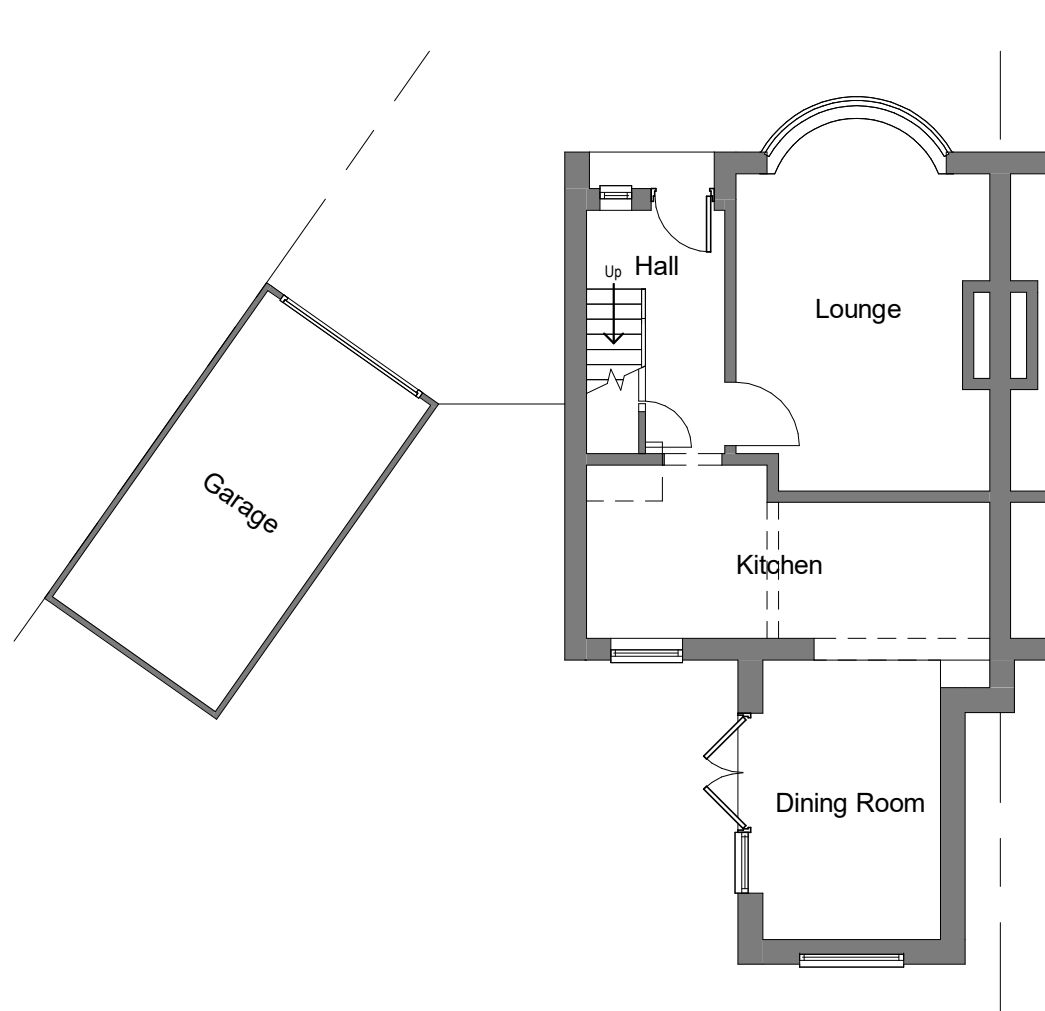

Ground Floor Plan

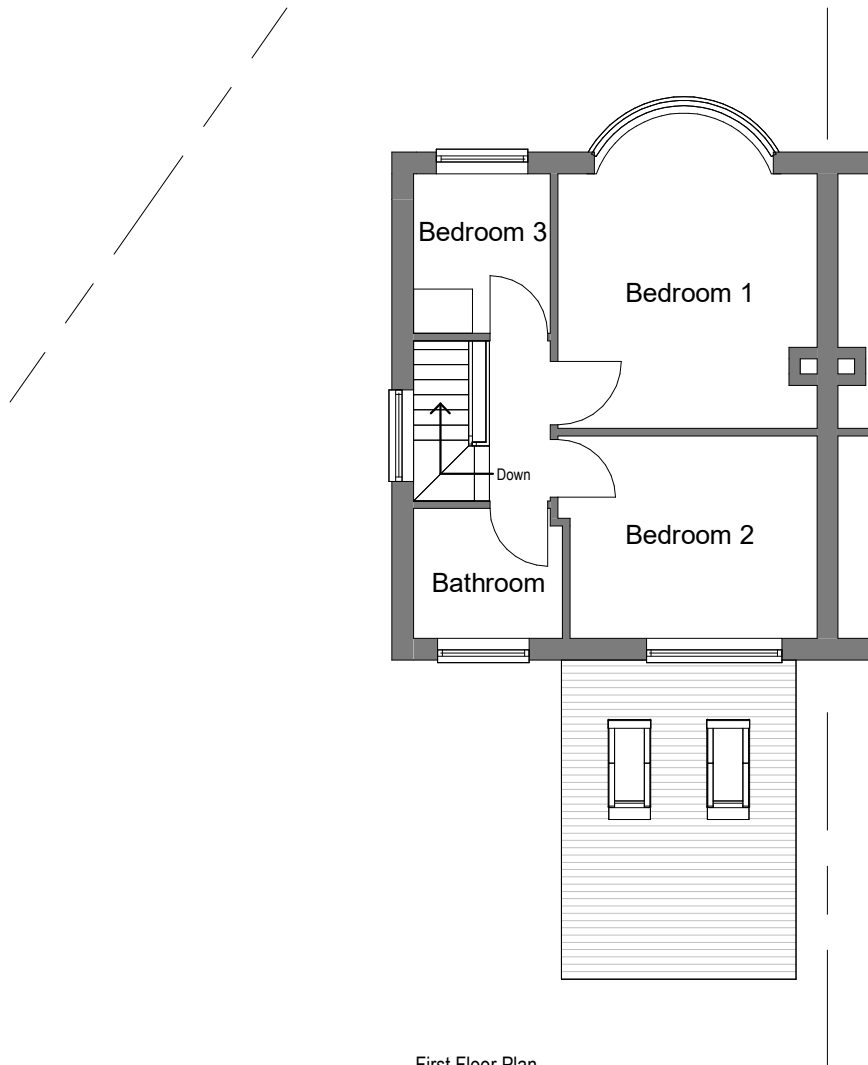

First Floor Plan



make your dream home a reality. [e: catherine@house-architects.co.uk](mailto:catherine@house-architects.co.uk)

www.house-architects.co.uk
t: 0151 541 7267
m: 07498512836

Notes:

© House Architects Ltd. 2020. All rights reserved. This drawing must not be reproduced without permission. Do not scale from this drawing. All dimensions are in millimeters unless otherwise stated. Any discrepancies should be reported to the Architect. NB. Contractor much check and confirm all dimensions on site prior to manufacture. Design consultation drawings are not suitable for Planning or Building Regulations applications. Client and Contractor to ensure that structural design has been approved by a Building Inspector and works in general to be approved by a Building Inspector.


Stage: Design Consultation		Client: Tom Quinn				
Title: Existing Floor Plans		Project: 6 Buckfast Close, M21 0RY				
0 10 20 30		Scale: 1 : 100	Date: 30/11/2023	Drawn: ETC	Job no: H098	No: EX-01
						Rev:




Front Elevation



Side Elevation

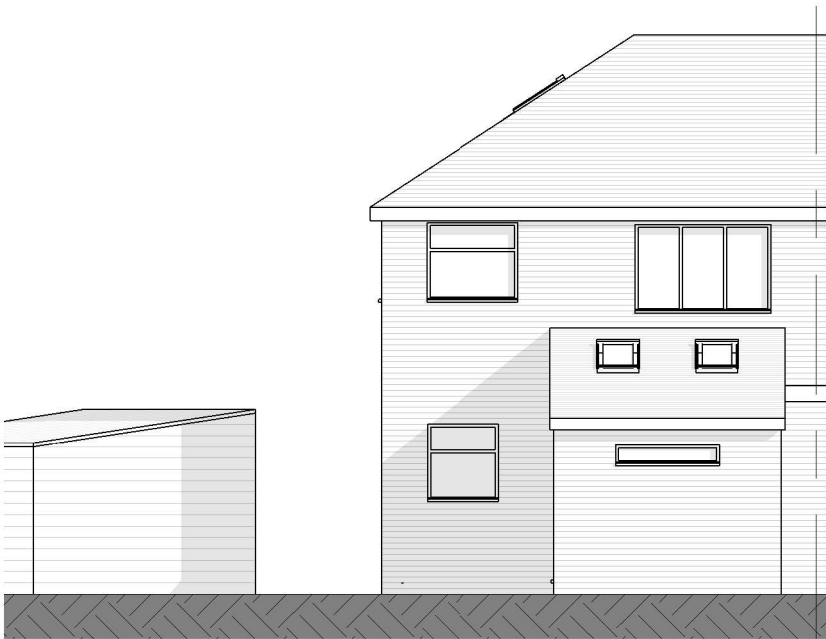

Rear Elevation

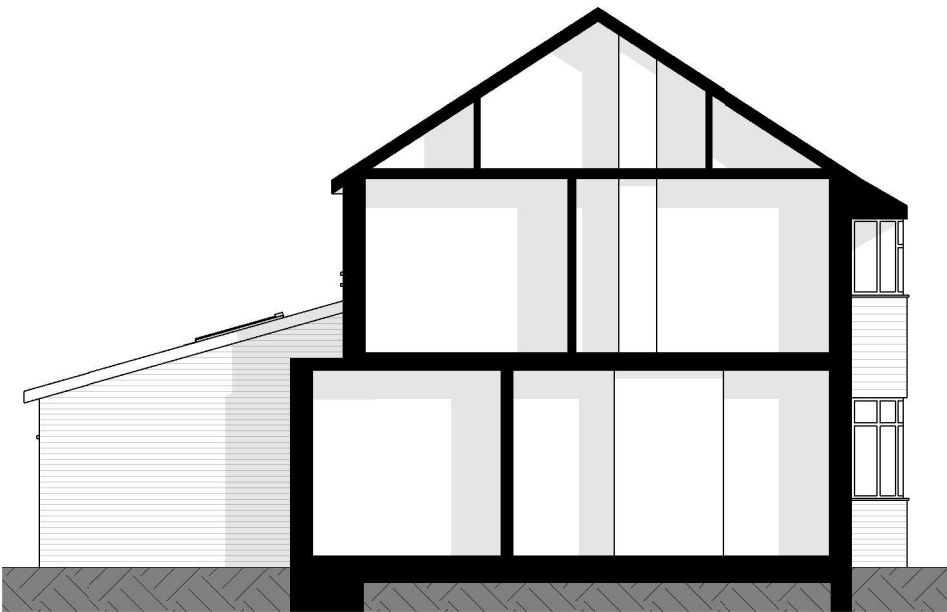

Party Wall Elevation



make your dream home a reality. [e: catherine@house-architects.co.uk](mailto:catherine@house-architects.co.uk)

www.house-architects.co.uk
t: 0151 541 7267
m: 07498512836

Notes:

© House Architects Ltd. 2020. All rights reserved. This drawing must not be reproduced without permission. Do not scale from this drawing. All dimensions are in millimeters unless otherwise stated. Any discrepancies should be reported to the Architect. NB. Contractor much check and confirm all dimensions on site prior to manufacture. Design consultation drawings are not suitable for Planning or Building Regulations applications. Client and Contractor to ensure that structural design has been approved by a Building Inspector and works in general to be approved by a Building Inspector.

Stage: Design Consultation		Client: Tom Quinn				
Title: Existing Elevations		Project: 6 Buckfast Close, M21 0RY				
0 10 20 30		Scale: 1 : 100	Date: 30/11/2023	Drawn: ETC	Job no: H098	No: EX-02
						Rev: