

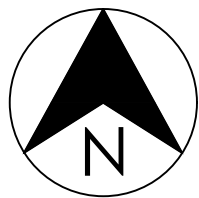


LOCATION PLAN - 1:2500

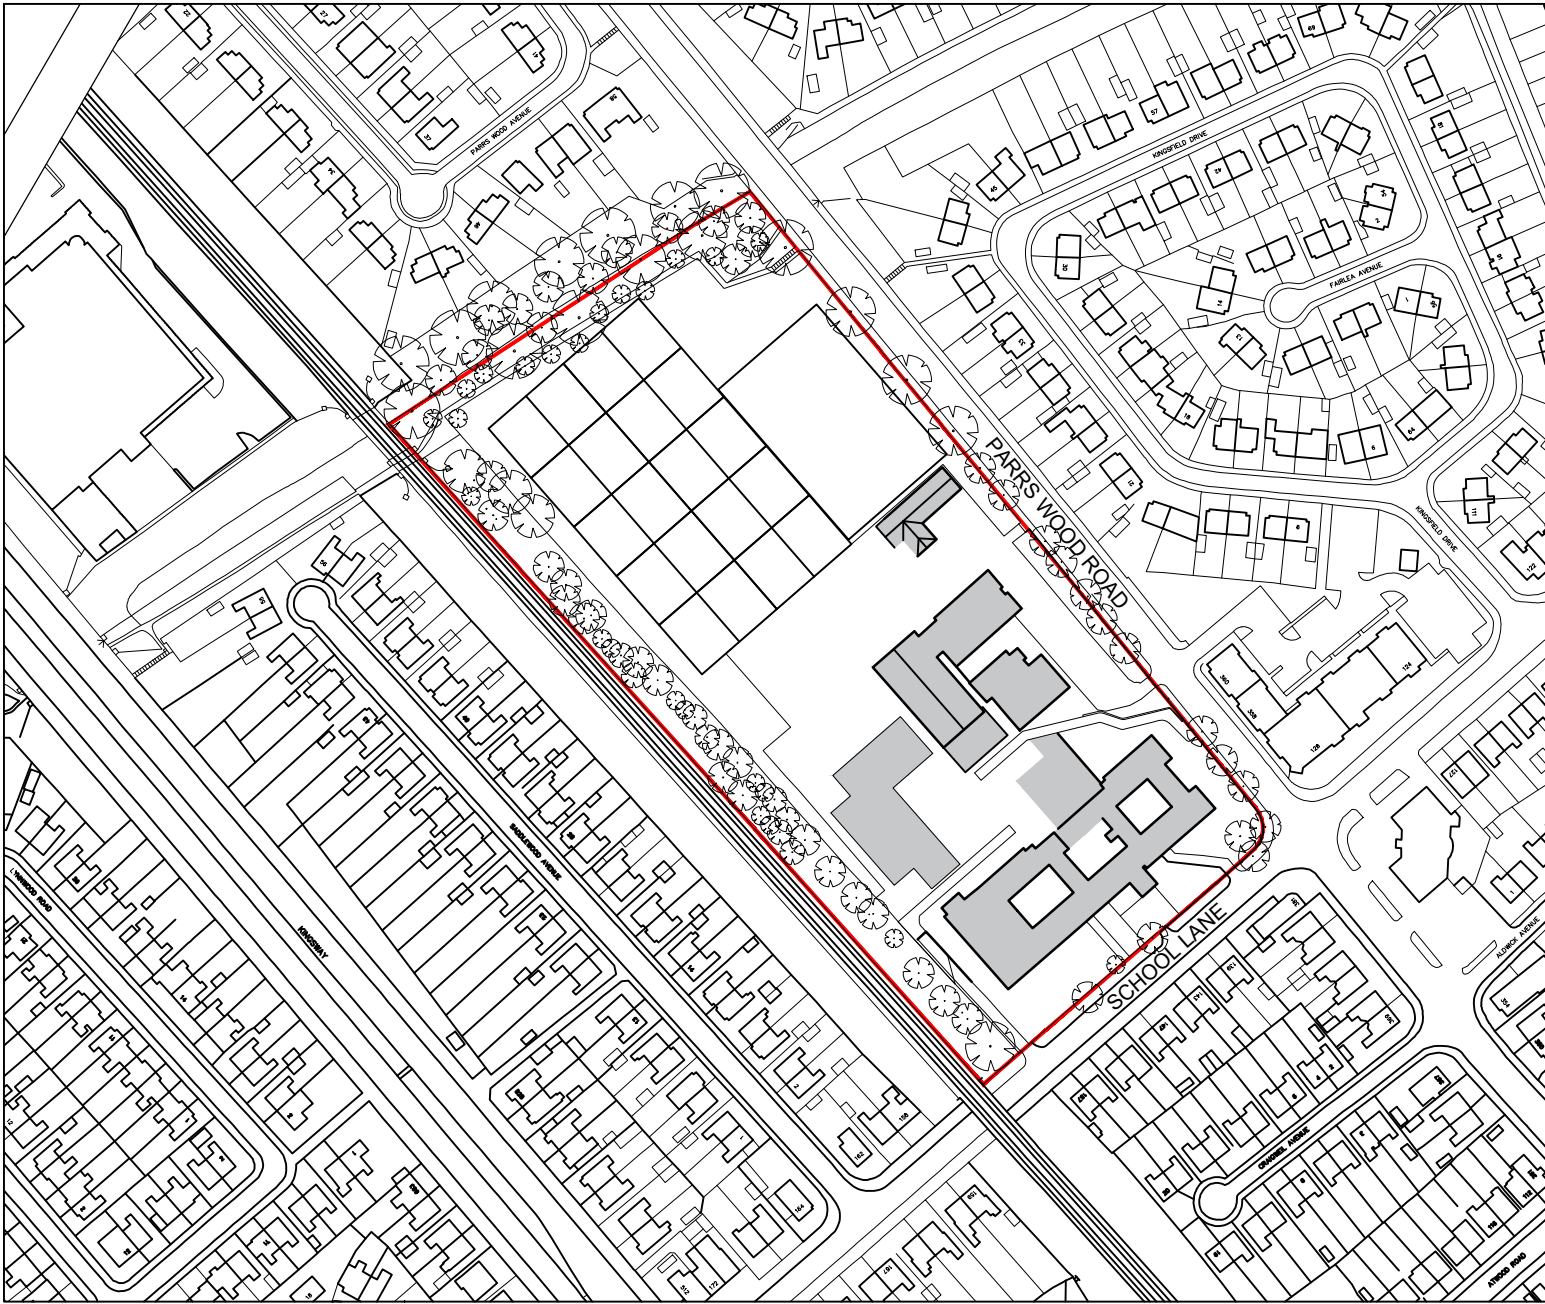

SITE PLAN - 1:500

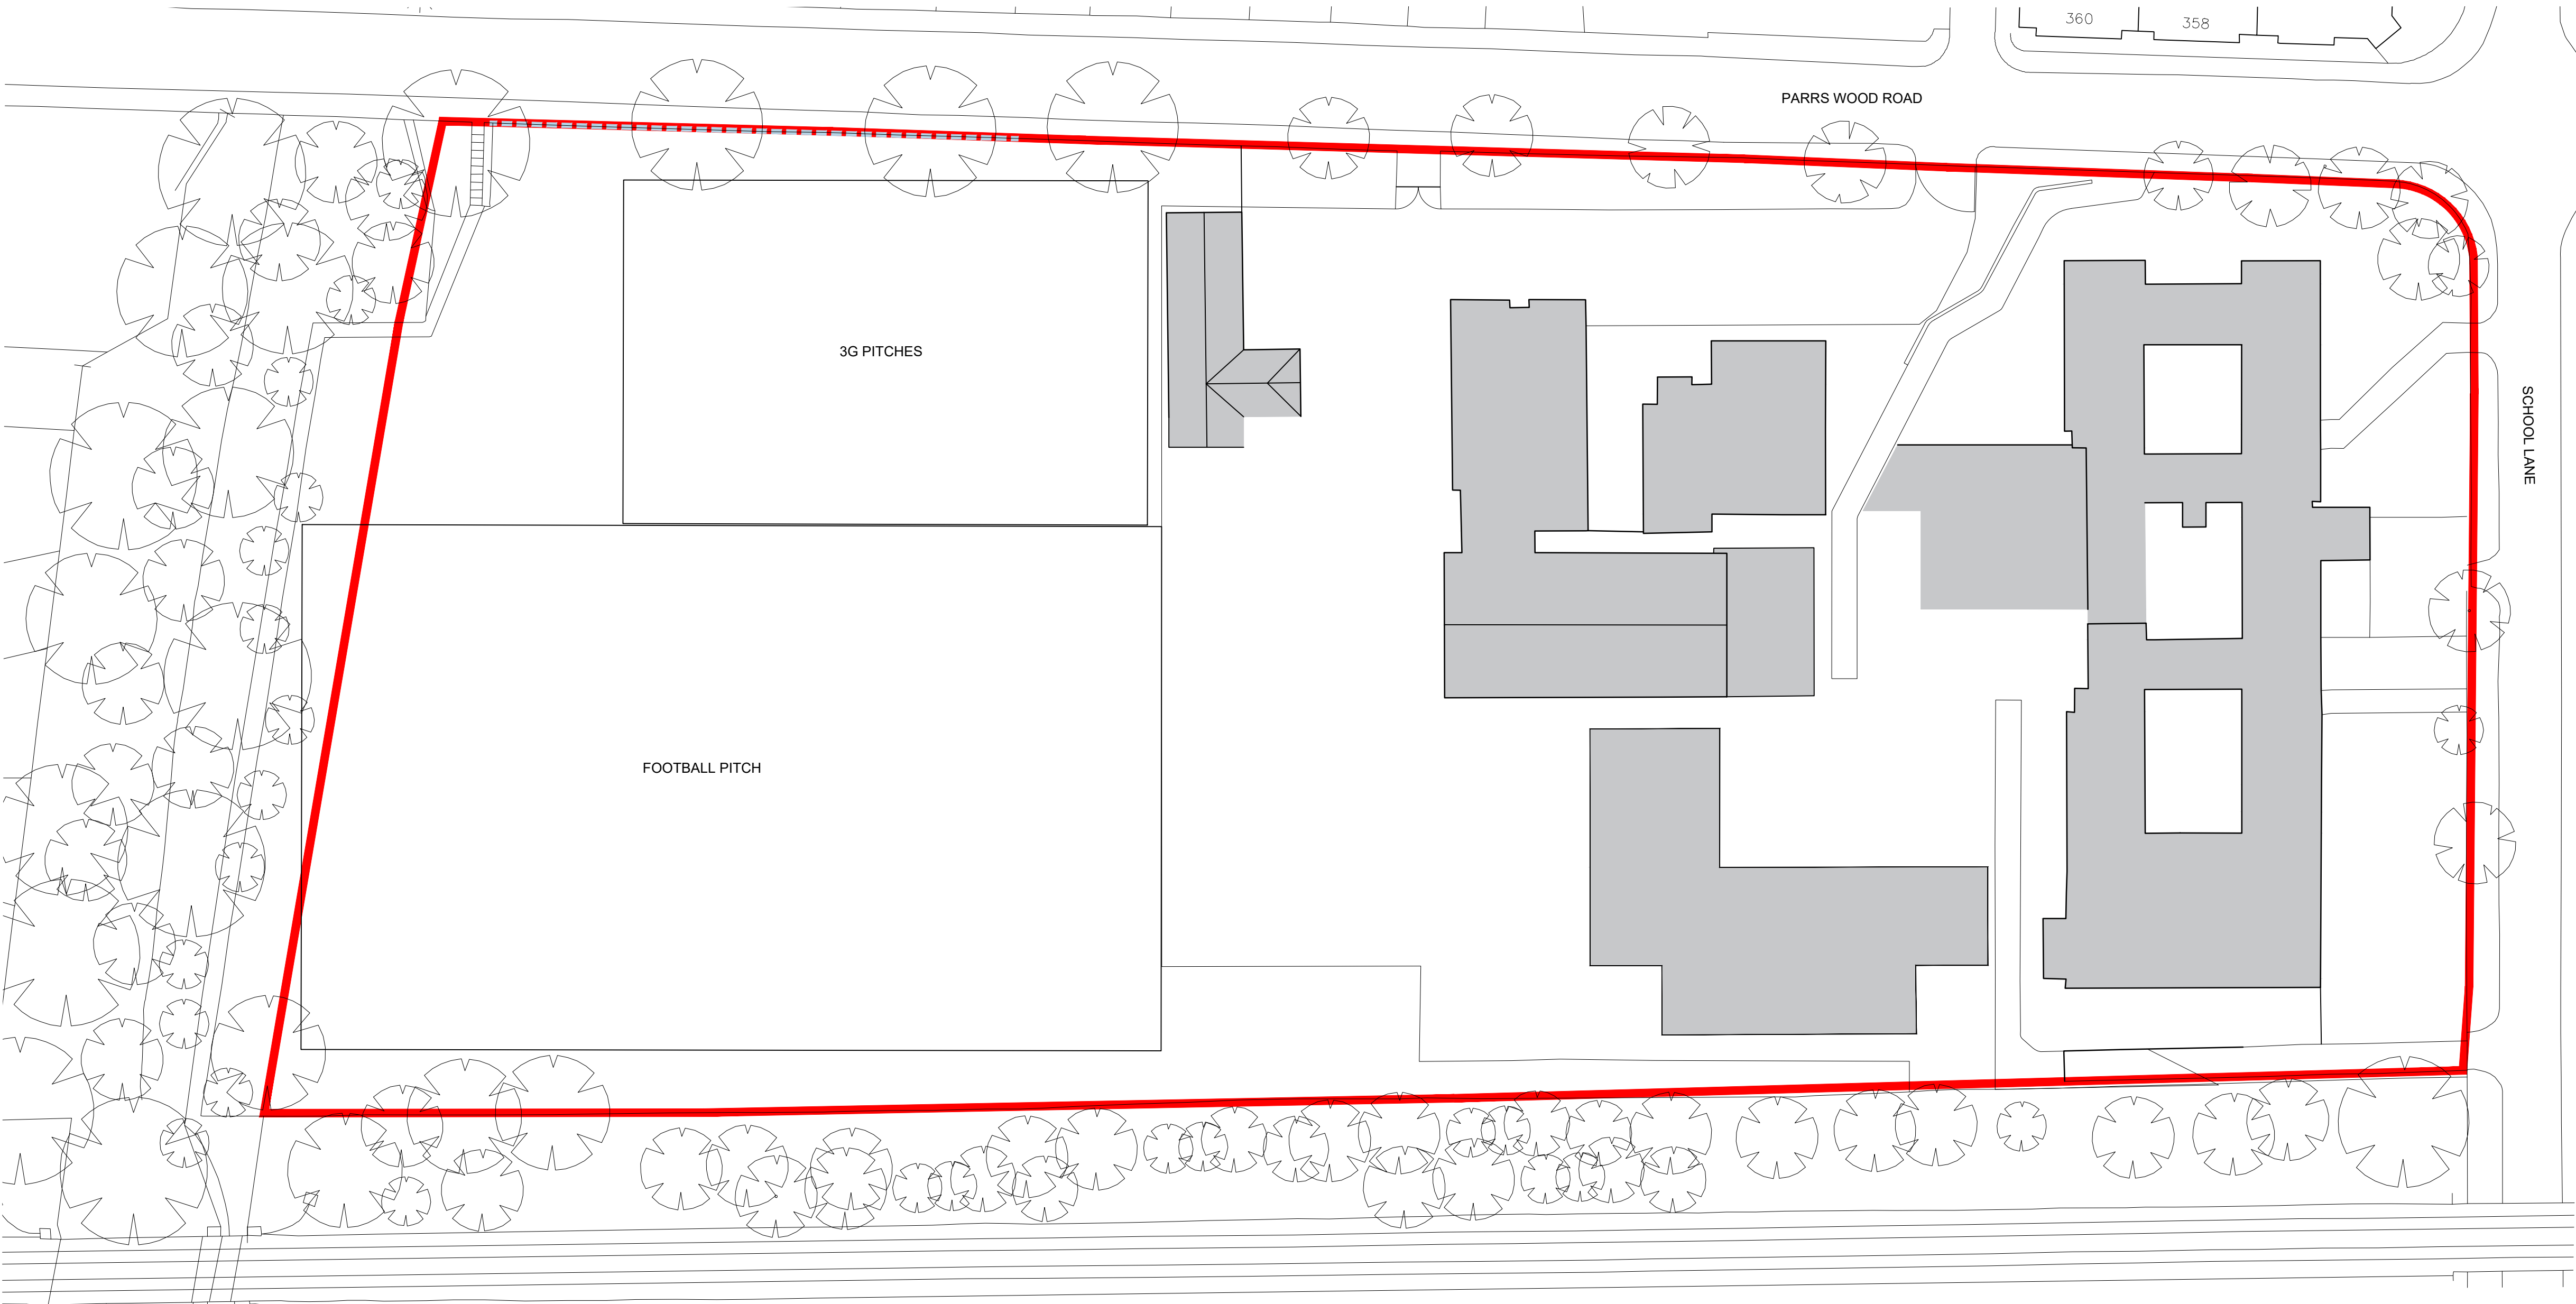

Note:
Contractor is to verify all dimensions and levels on site prior to site works commencement. Under no circumstances are any dimensions or levels to be scaled from this drawing number for the purpose of manufacturing components. Contractor to report any discrepancies to the Designer.

REVISION		DESCRIPTION		DATE
--				
SCALE	1:750		SIGNATURE	DATE
		DRAWN	MP	NOV 24
ORIGINAL SIZE	A1	CHECKED	MB	NOV 24
		APPROVED	MB	NOV 24
This drawing is copyright and may not be reproduced or made use of unless expressly agreed by M Bradbury Consulting Ltd				
CLIENT				
The Barlow RC High School Parrs Wood Road Didsbury Manchester M20 6BX				
PROJECT				
Boundary Fencing Replacement				
 59 Wilmslow Road, Handforth, Cheshire, SK9 3EN WEB: www.bradbury-consulting.co.uk TEL: 01625 522 209				
TITLE				
SITE PLAN / LOCATION PLAN				
JOB NUMBER				
2024.054				
DRAWING NUMBER				
2024.054.001				