



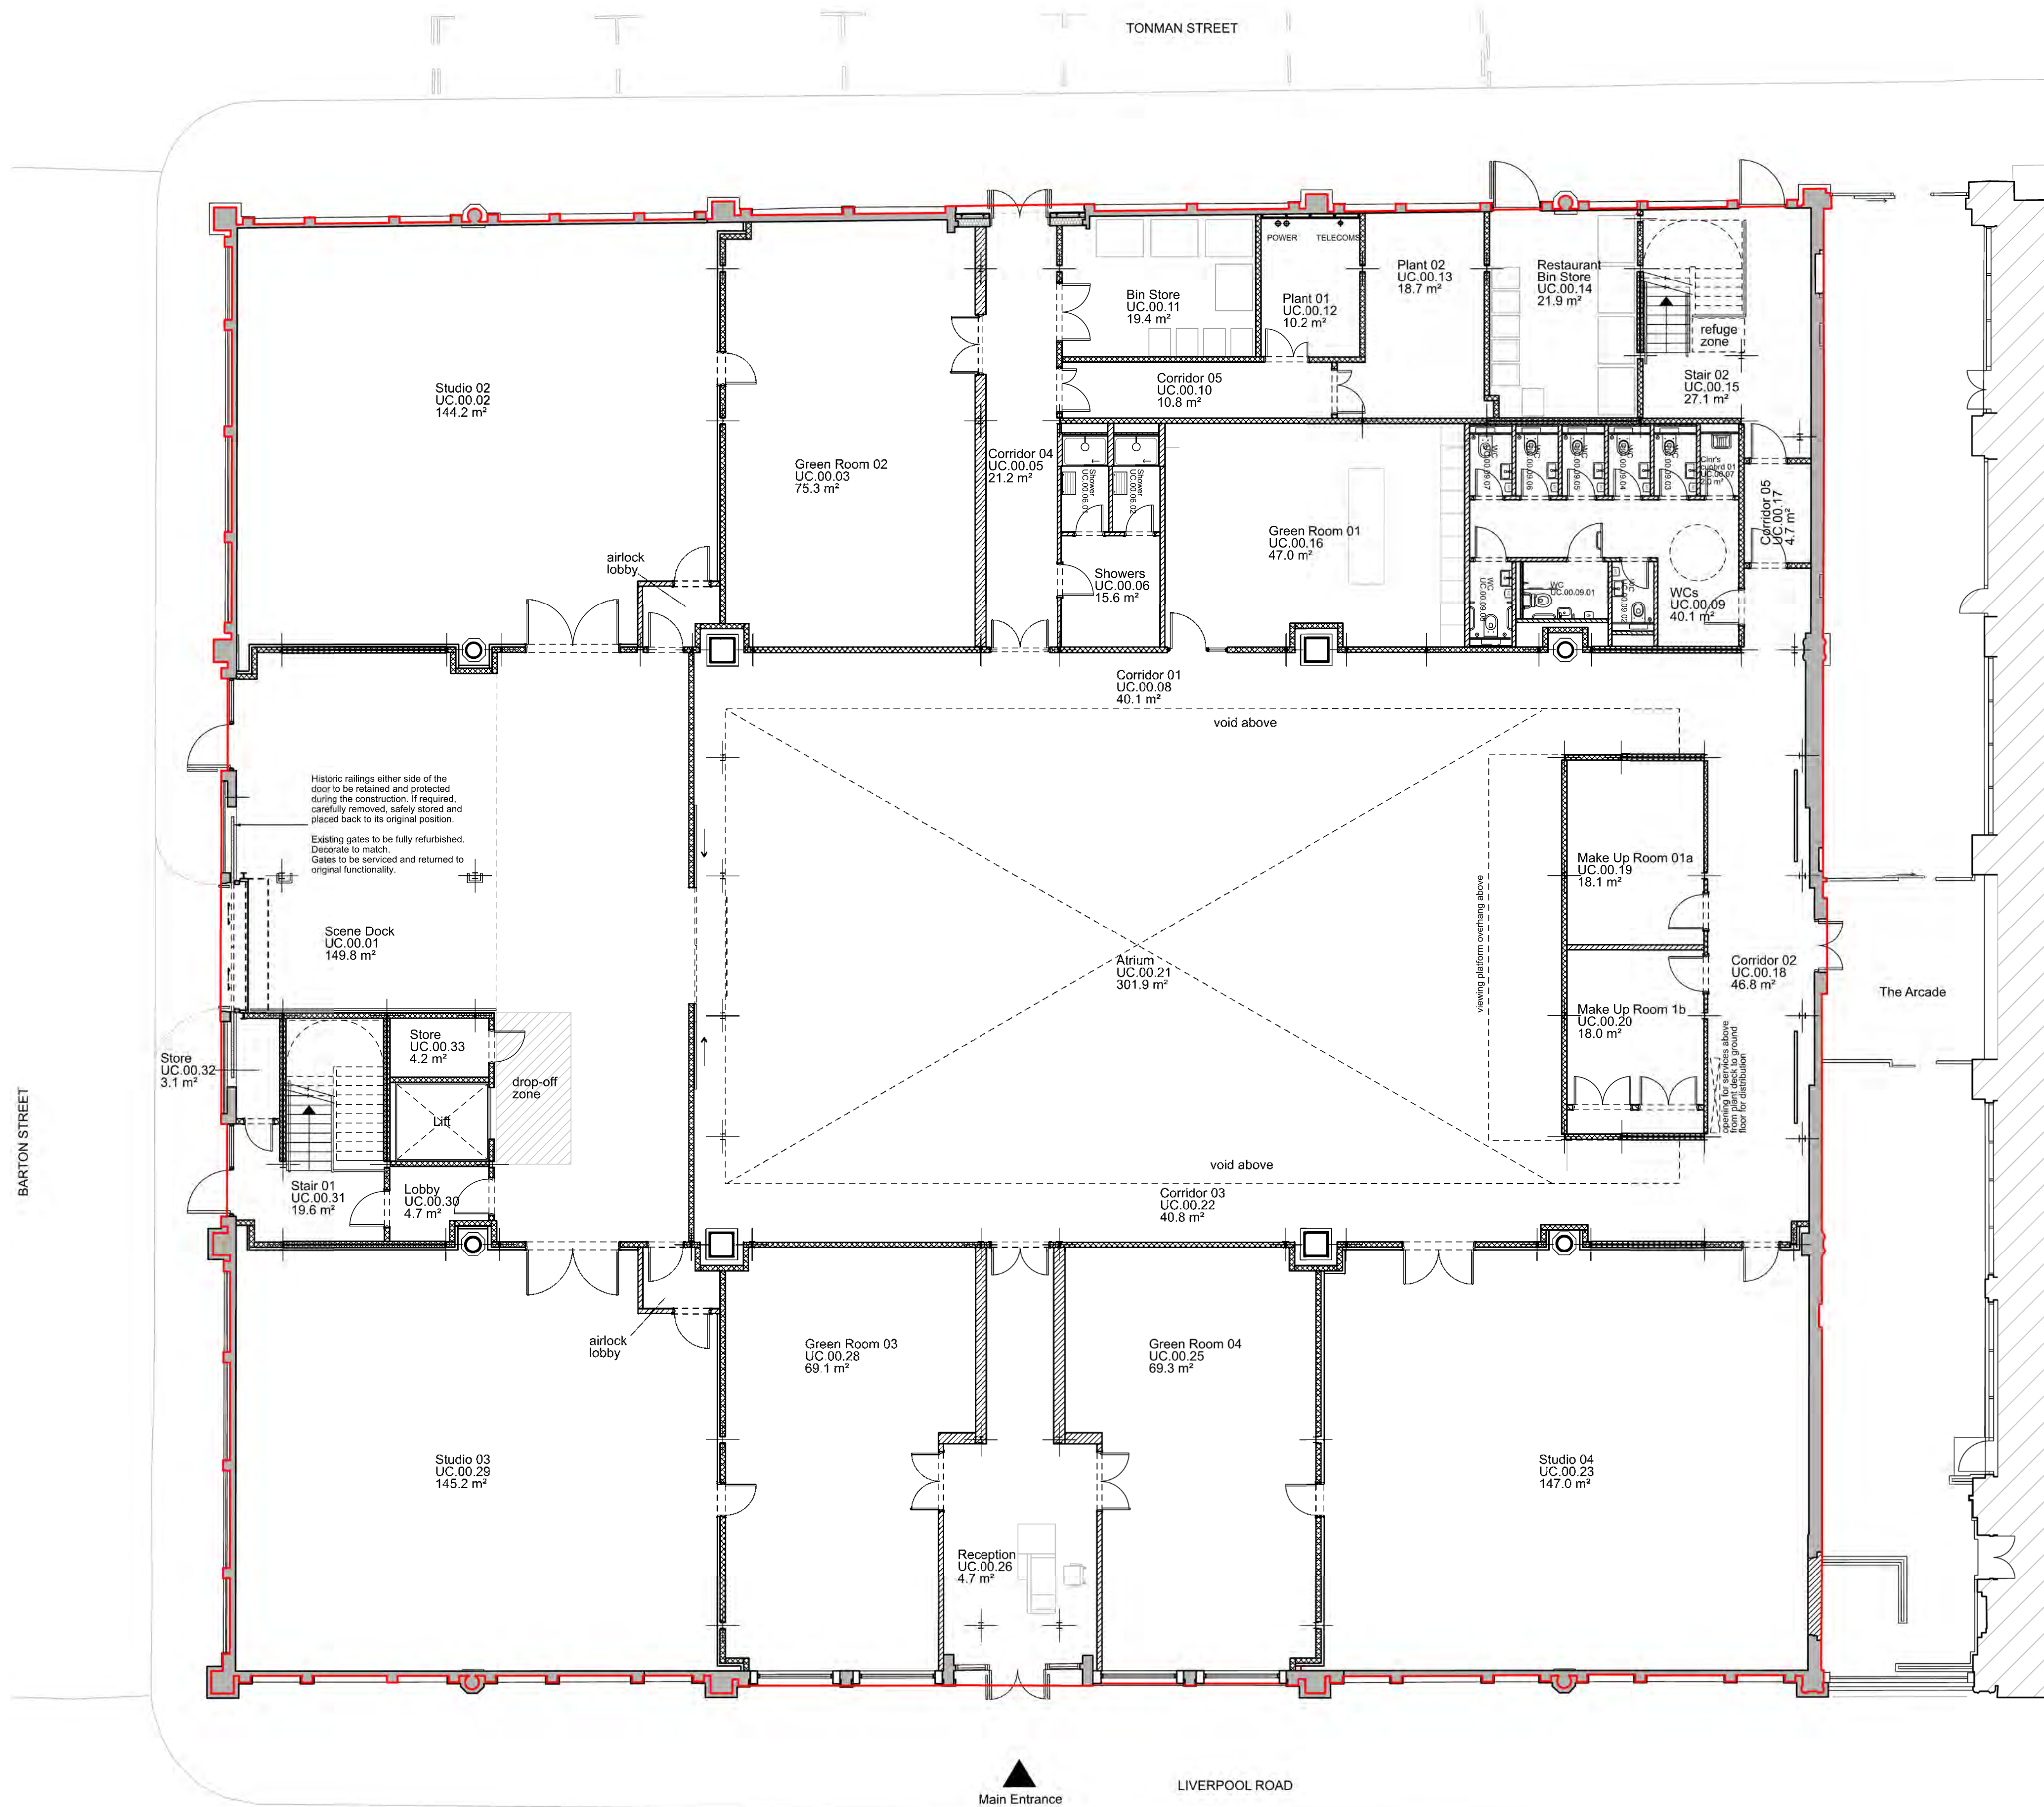

UPPER CAMPFIELD
Proposed Plan: Ground Floor

Notes:
Do not scale from this drawing.
All dimensions are in millimetres unless otherwise noted.
All dimensions to be checked on site before proceeding with work.
All omissions and discrepancies to be reported in writing to Project 3 Architects Ltd.
Areas indicated on this drawing are approximate and indicative only.
© Project 3 Architects Limited Registered in England & Wales Number 08021795.

Rev:	Date:	Description:	By:
P01	12/03/25	Planning consent	CP

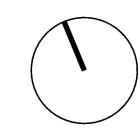

PROJECT3
architects
4 back graffton street
altrincham
cheshire
WA14 1DY
0161 233 0575
mail@project3architects.com
www.project3architects.com

Project:
Upper Campfield
Liverpool Road, Manchester
Title:
Proposed Floor Plans
Ground Floor
Status:
PLANNING
Drawing Number:
0798-P3A-XX-XX-DR-A-05001

Scale @ ISO A1:
1:100
Revision:
P01