


line of new pitched roof construction as described - grey slate tile to match existing

line of new heritage roof lights to new pitched rood over kitchen area below floor level

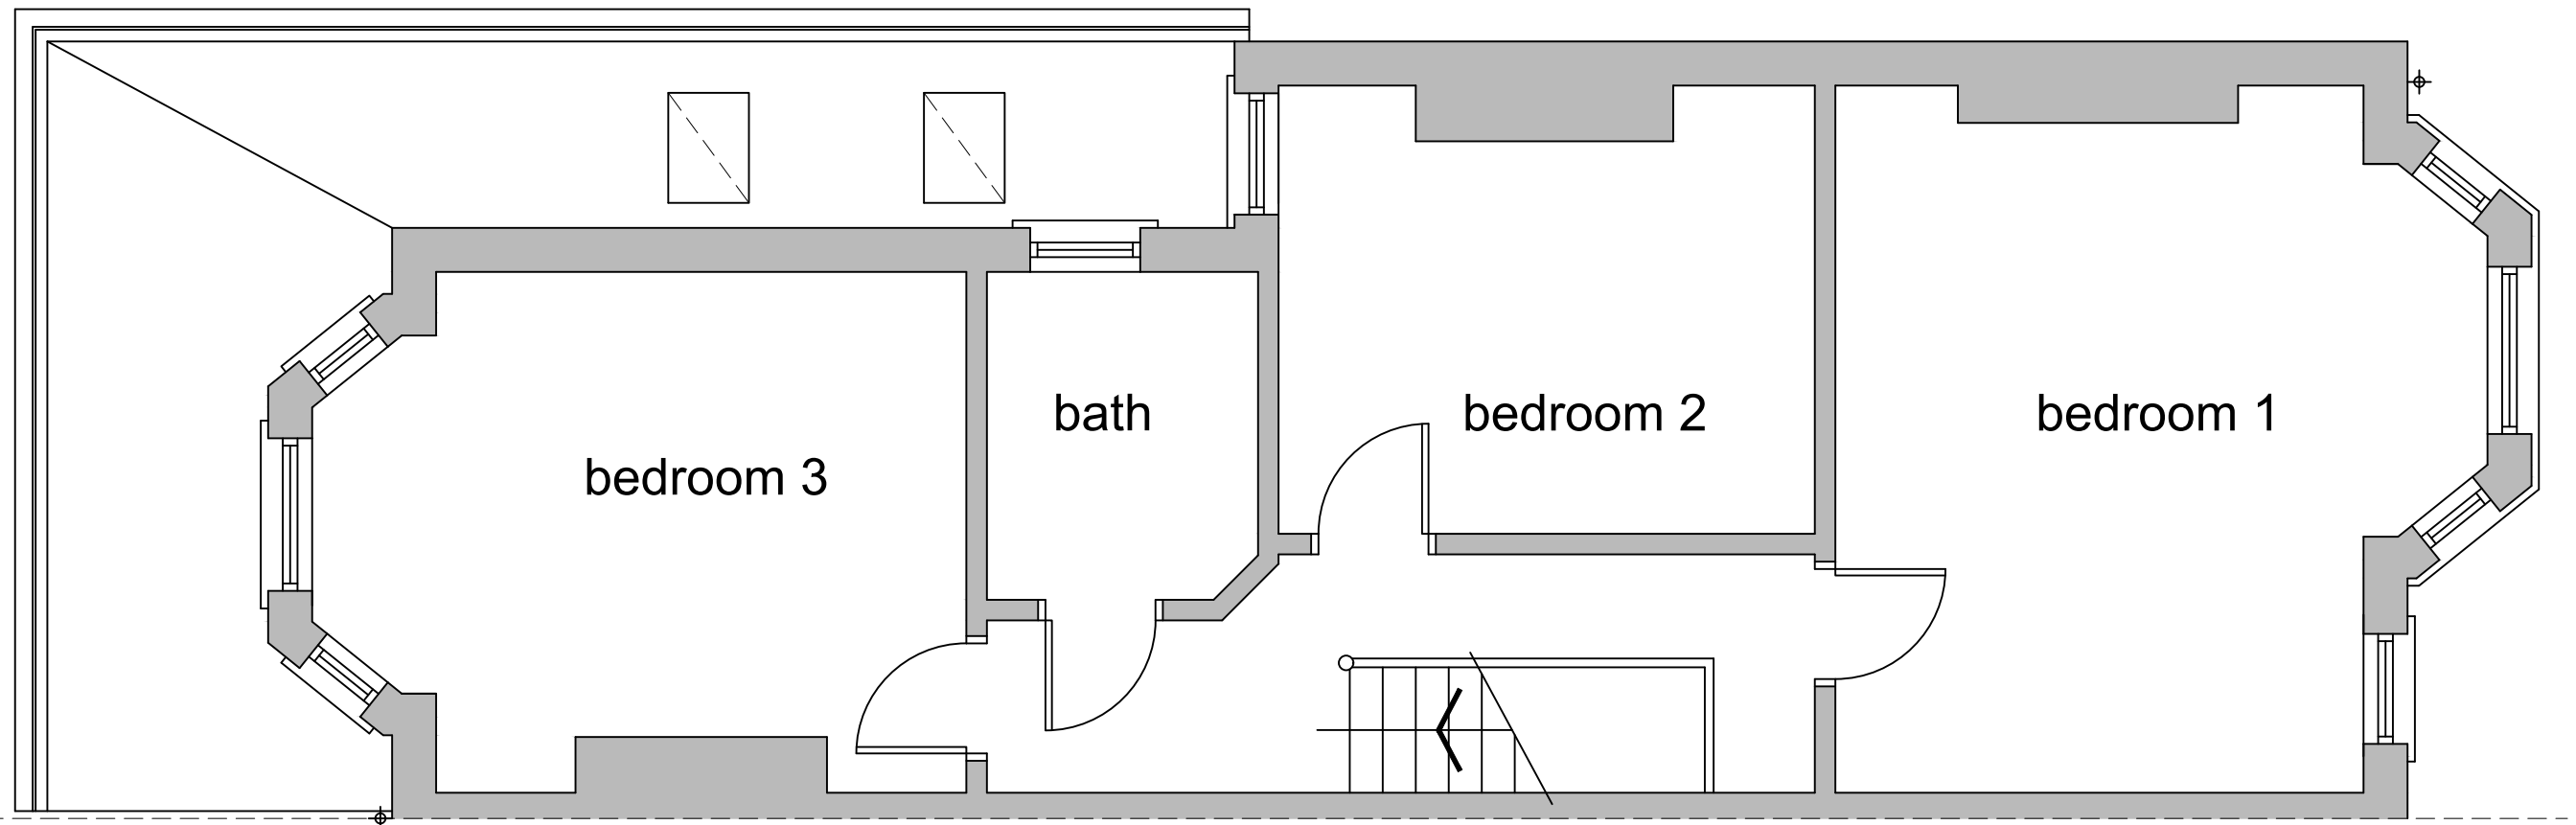

first floor plan as proposed

REV:	DATE:	DRAWN BY:	DETAILS:
------	-------	-----------	----------



SW FOULKES Design

PROJECT: 11 Clarendon Road West,
Chorlton

DRAWING:
first floor plan as proposed

DATE: Apr 25	DRAWN BY: SWF	CHECKED BY: -
SCALE: 1:50@A3	DRAWING NO: 511-04-311P	REV:

tel:- 07500042081
stevefoulkes@btinternet.com