


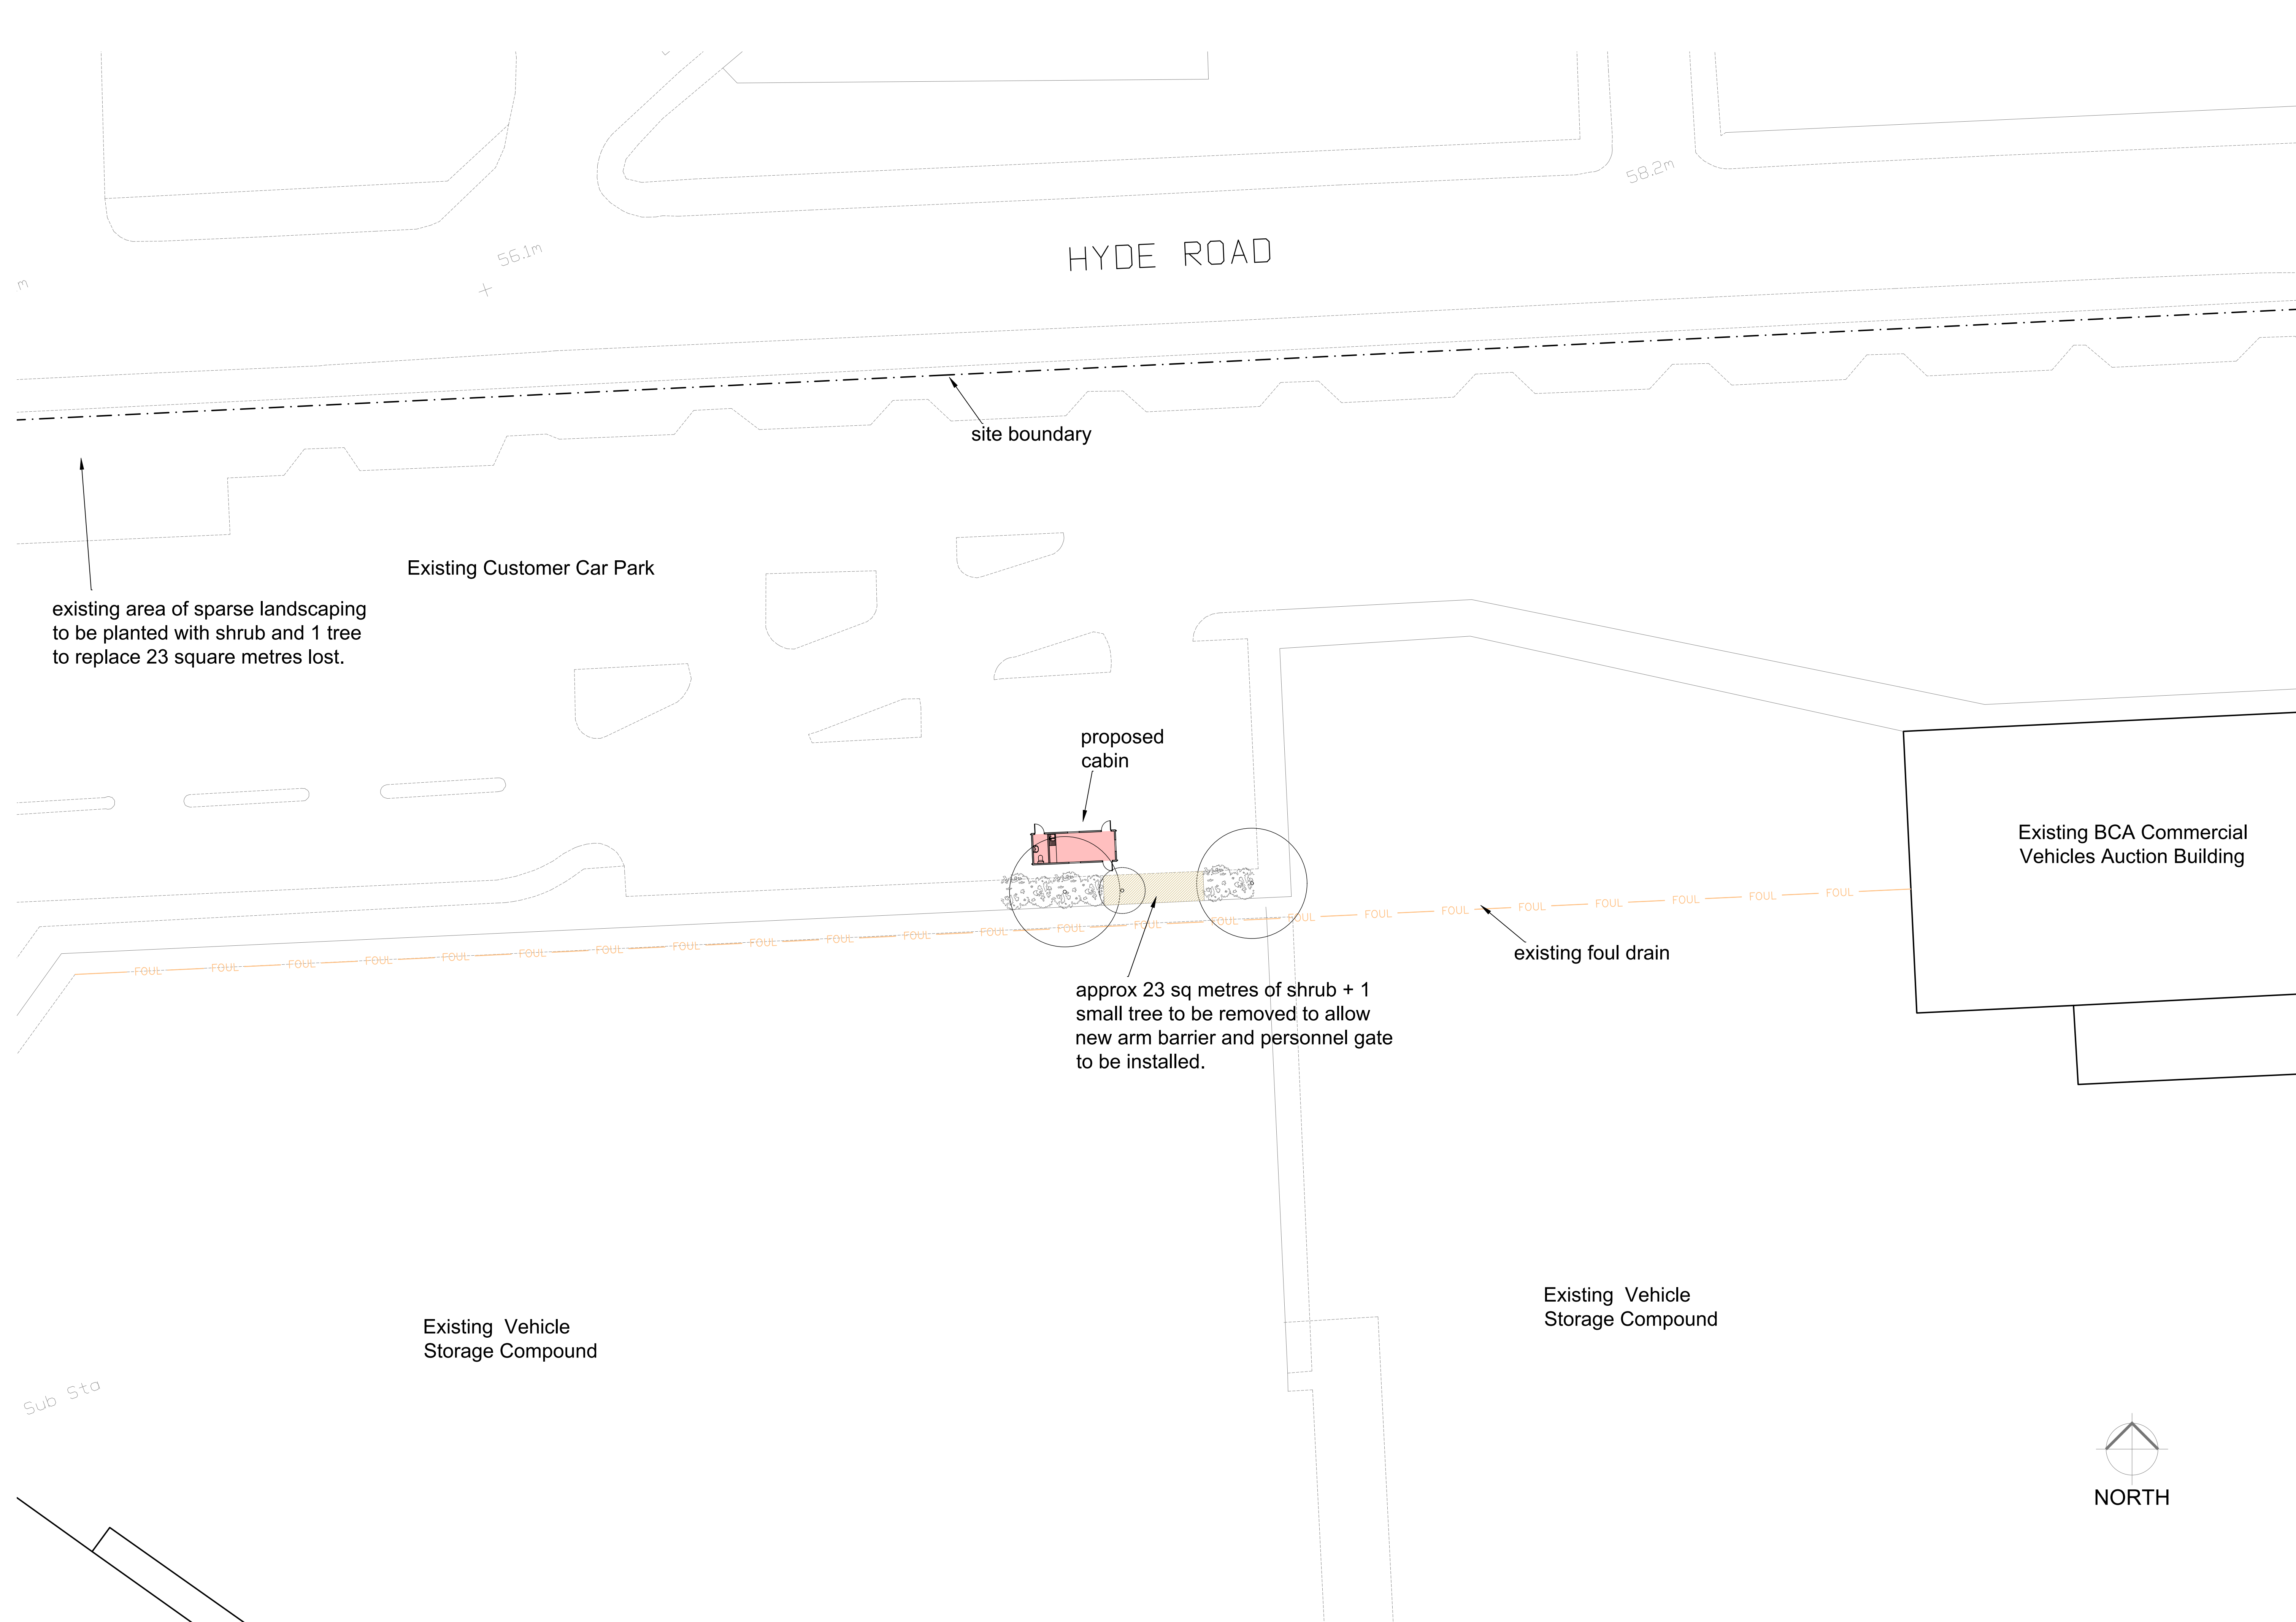

GHP Architects
Empire House
Mulchure Hall Road
Hullfax, HX1 1SP
01422 207172
ghp@ghparchitects.com
www.ghparchitects.com



Revisions:

.

Project:
Proposed Click & Collect Cabin

Address:
BCA Auctions
Redgate Lane
Belle Vue
M12 4RX

Client:
BCA

Drawing:
Site Plan

Date: June 2024

Scale : 1:250 @ A1

Job : 24-508

Drawing No: 100

Rev: A