

#### Integrated Bat Boxes:

- > Integrated Bat Boxes should be situated as close to the eaves / top of walls as possible, away from artificial light spill, and not above doors or windows.
- > Integrated Bat Boxes should be positioned on different elevations of each dwelling

#### Integrated Swift Boxes:

- > Integrated Boxes should not be above doors or windows. Swift boxes have been shown to act as a universal nest box.
- > Swift boxes to be installed on the northwest and / or northeast elevations of the new dwellings

All flight directions should not be blocked or obstructured by existing buildings

Bat and Swift boxes should be installed in strict accordance with EM Ecology's Biodiversity Net Gain Assessment, Tree Report and Ecology Report.




## 10 Front Elevation

1 : 50




## 11 Rear Elevation

1 : 50

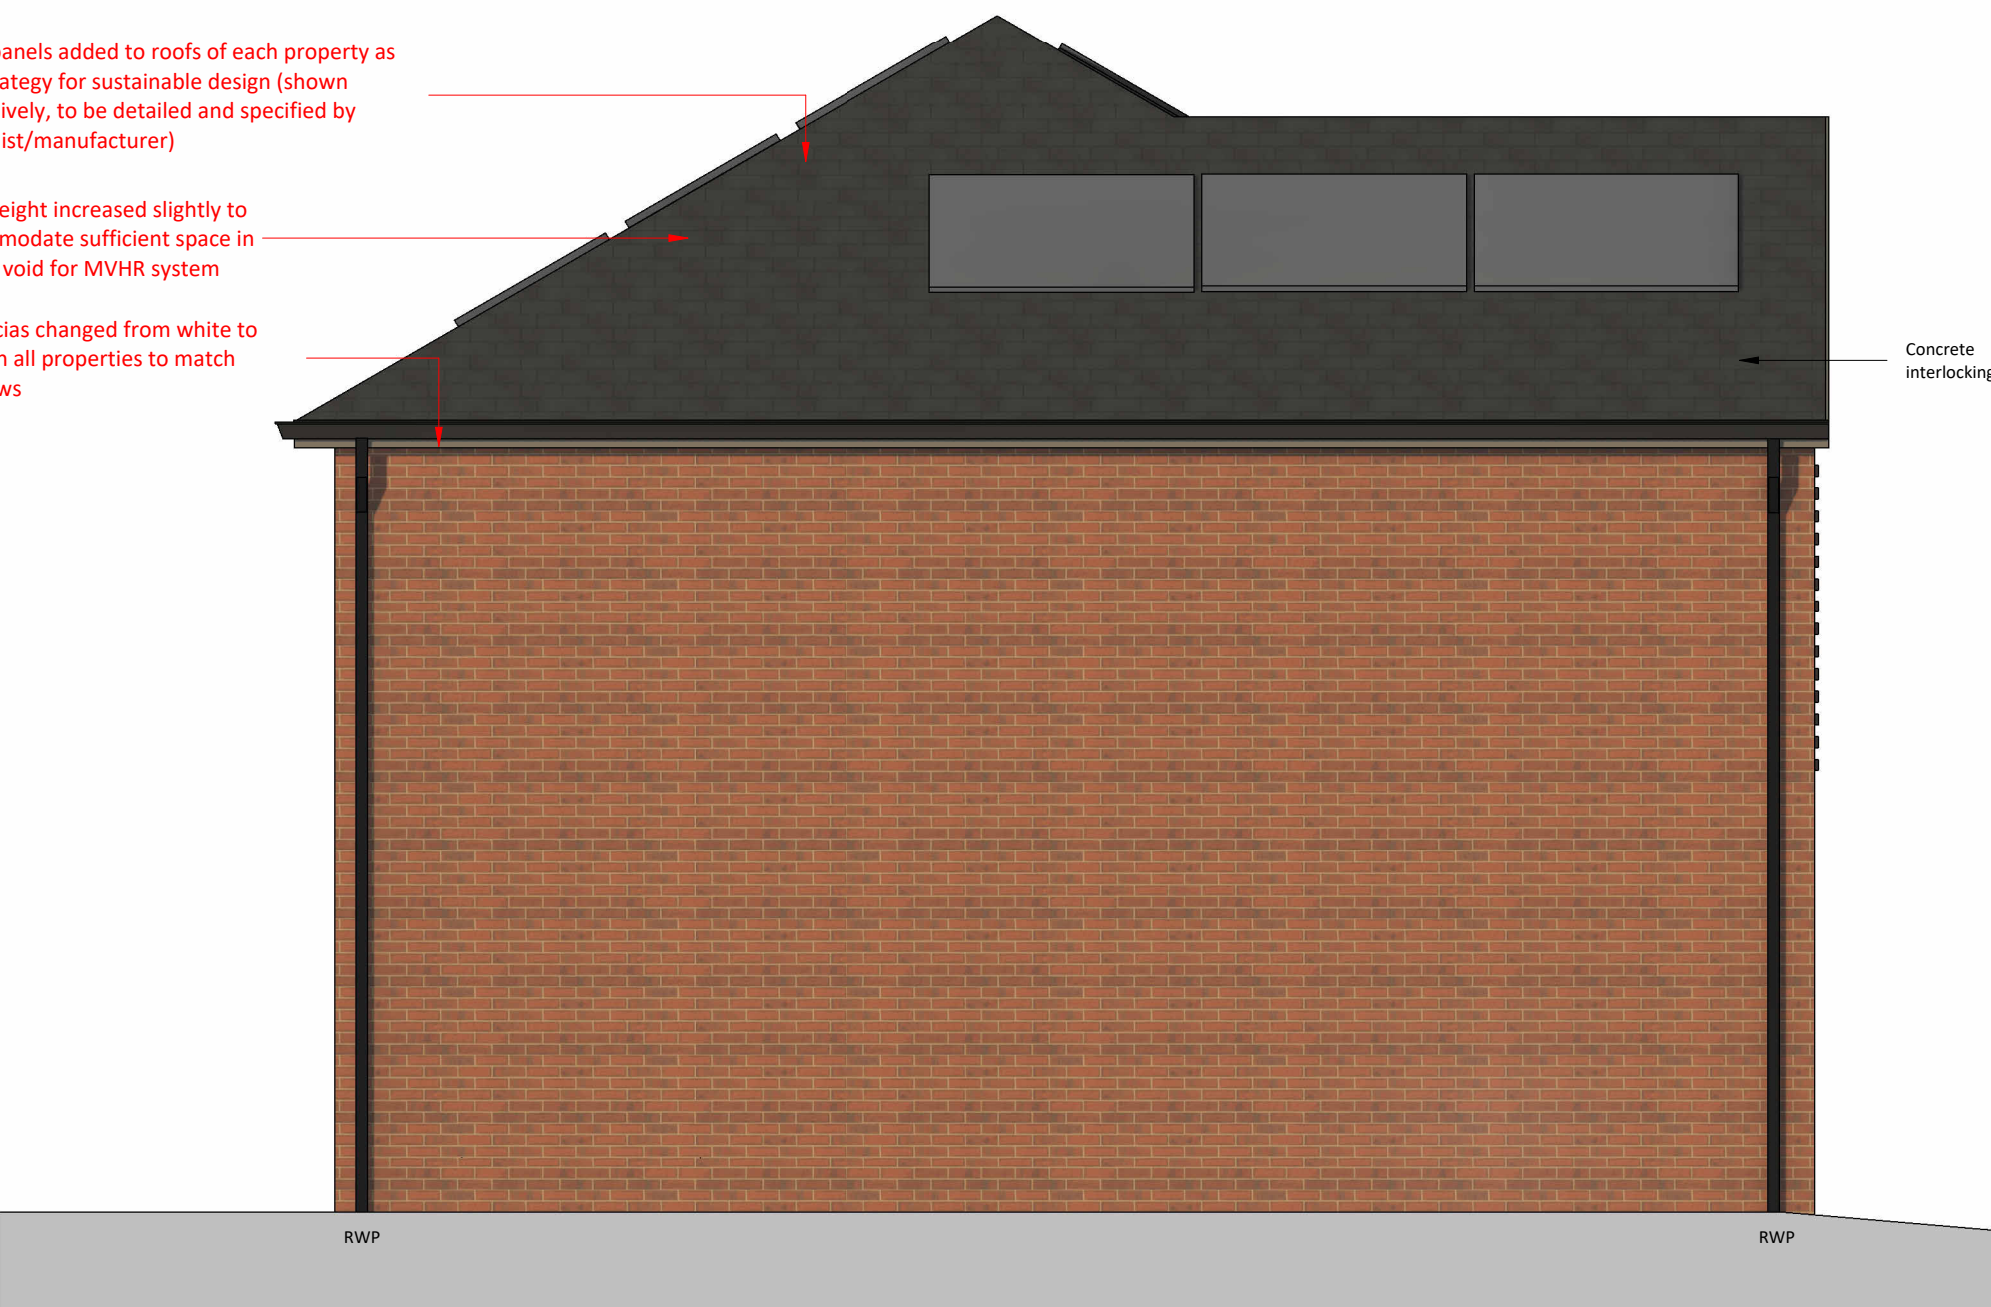

## 12 Gable Elevation 01

1 : 50

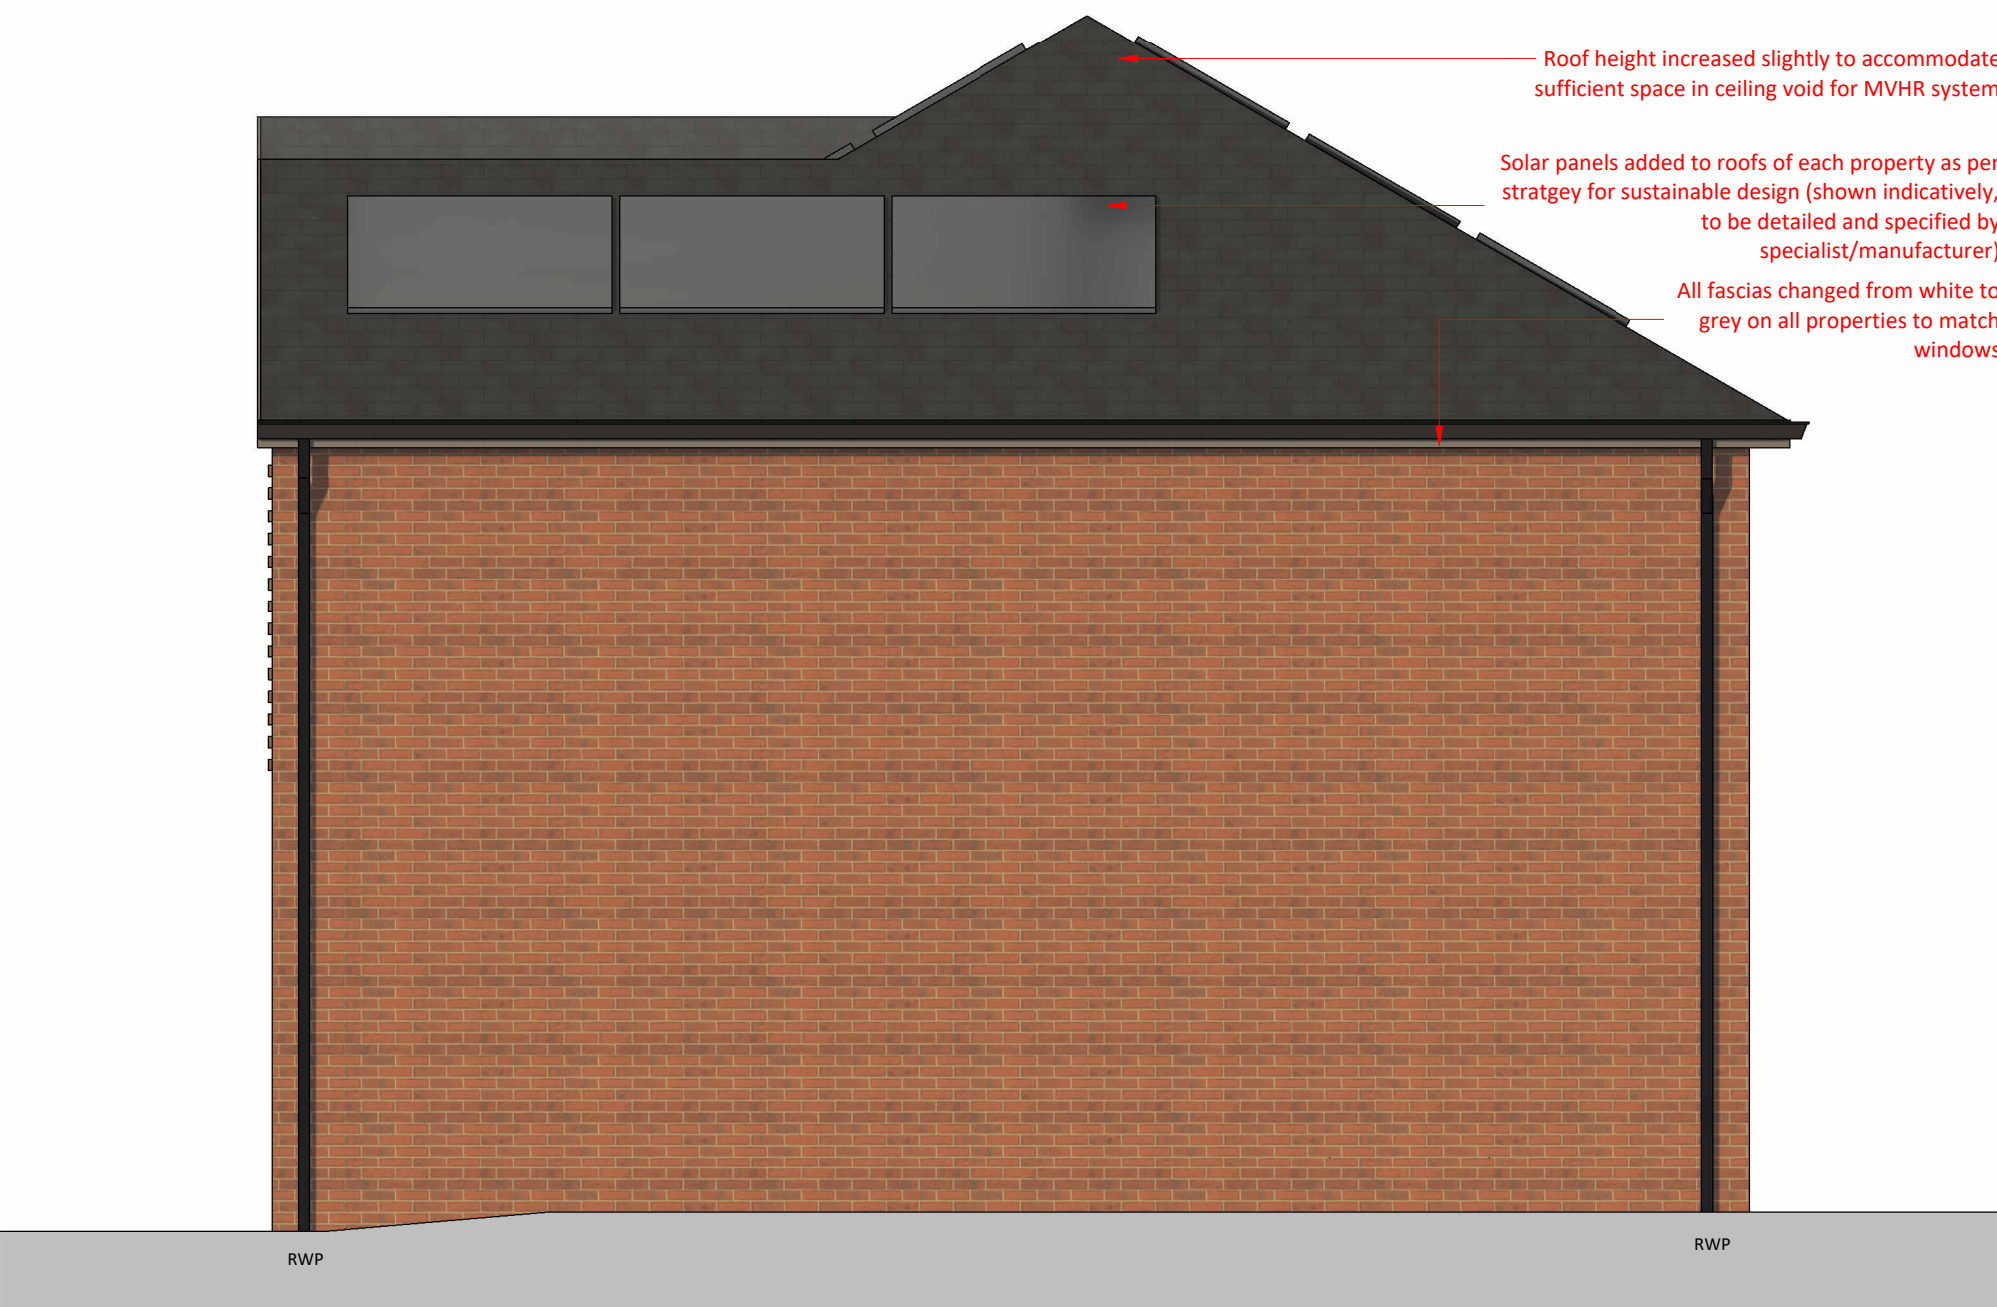

## 13 Gable Elevation 02

1 : 50

Layout in line with Independent Living and Age Friendly Principles

0.5 0 0.5 1 1.5 2 2.5  
SCALE  
1: 50  
m

|     |          |     |   |
|-----|----------|-----|---|
| E   | 15.04.25 | HG  | Roof height amended to accommodate MVHR system in ceiling void in line with specialist feedback, prior to S73 application submission.                                        |
| D   | 18.02.25 | HG  | Red annotations added to drawings to denote the changes made to the design as part of the NMA submission as requested by MCC.                                                |
| C   | 11.02.25 | HG  | Drawing revised in line with client comments to determine levels and encapsulate all amendments for NMA submission                                                           |
| B   | 21.11.24 | HG  | Drawings revised in line with planning conditions and client feedback to form NMA                                                                                            |
| A   | 14.10.24 | JW  | Fascias updated from white to grey for NMA submission in line with contractors request                                                                                       |
| 3   | 08.12.23 | JW  | Drawing package revised to show increased wall build-up and 195mm reveal   |
| 2   | 13.07.23 | JW  | House type updated following value engineering. Update of file identifier and title block. Information provided regarding bat and swift boxes inline with EM Ecology reports |
| 1   | 18.04.23 | HG  | Bicycle storage relocated to the rear in line with client comments following meeting                                                                                         |
| Rev | Date     | Int | Description   |



CLIENT:

Jigsaw Homes and John Southworth

PROJECT:

P500 House Type 2

DESCRIPTION:

House Type 2 - Proposed Elevations 00

PURPOSE OF ISSUE:

Planning

|           |         |          |             |
|-----------|---------|----------|-------------|
| DRAWN BY: | CHECKED | DATE:    | SCALE @ A1: |
| JW        | VS      | 13.02.23 | 1 : 50      |

|         |              |             |     |
|---------|--------------|-------------|-----|
| JOB NO: | STATUS CODE: | DRAWING NO: | REV |
| 3788    | S2           | 157         | E   |

FILE IDENTIFIER:  
LR-BTP-01-E-DR-A-3788\_157.E

Elizabeth House 486 Didsbury Road Heaton Mersey Stockport SK4 3BS  
0161 443 1221 info@bernardtaylor.co.uk www.btparchitects.co.uk