
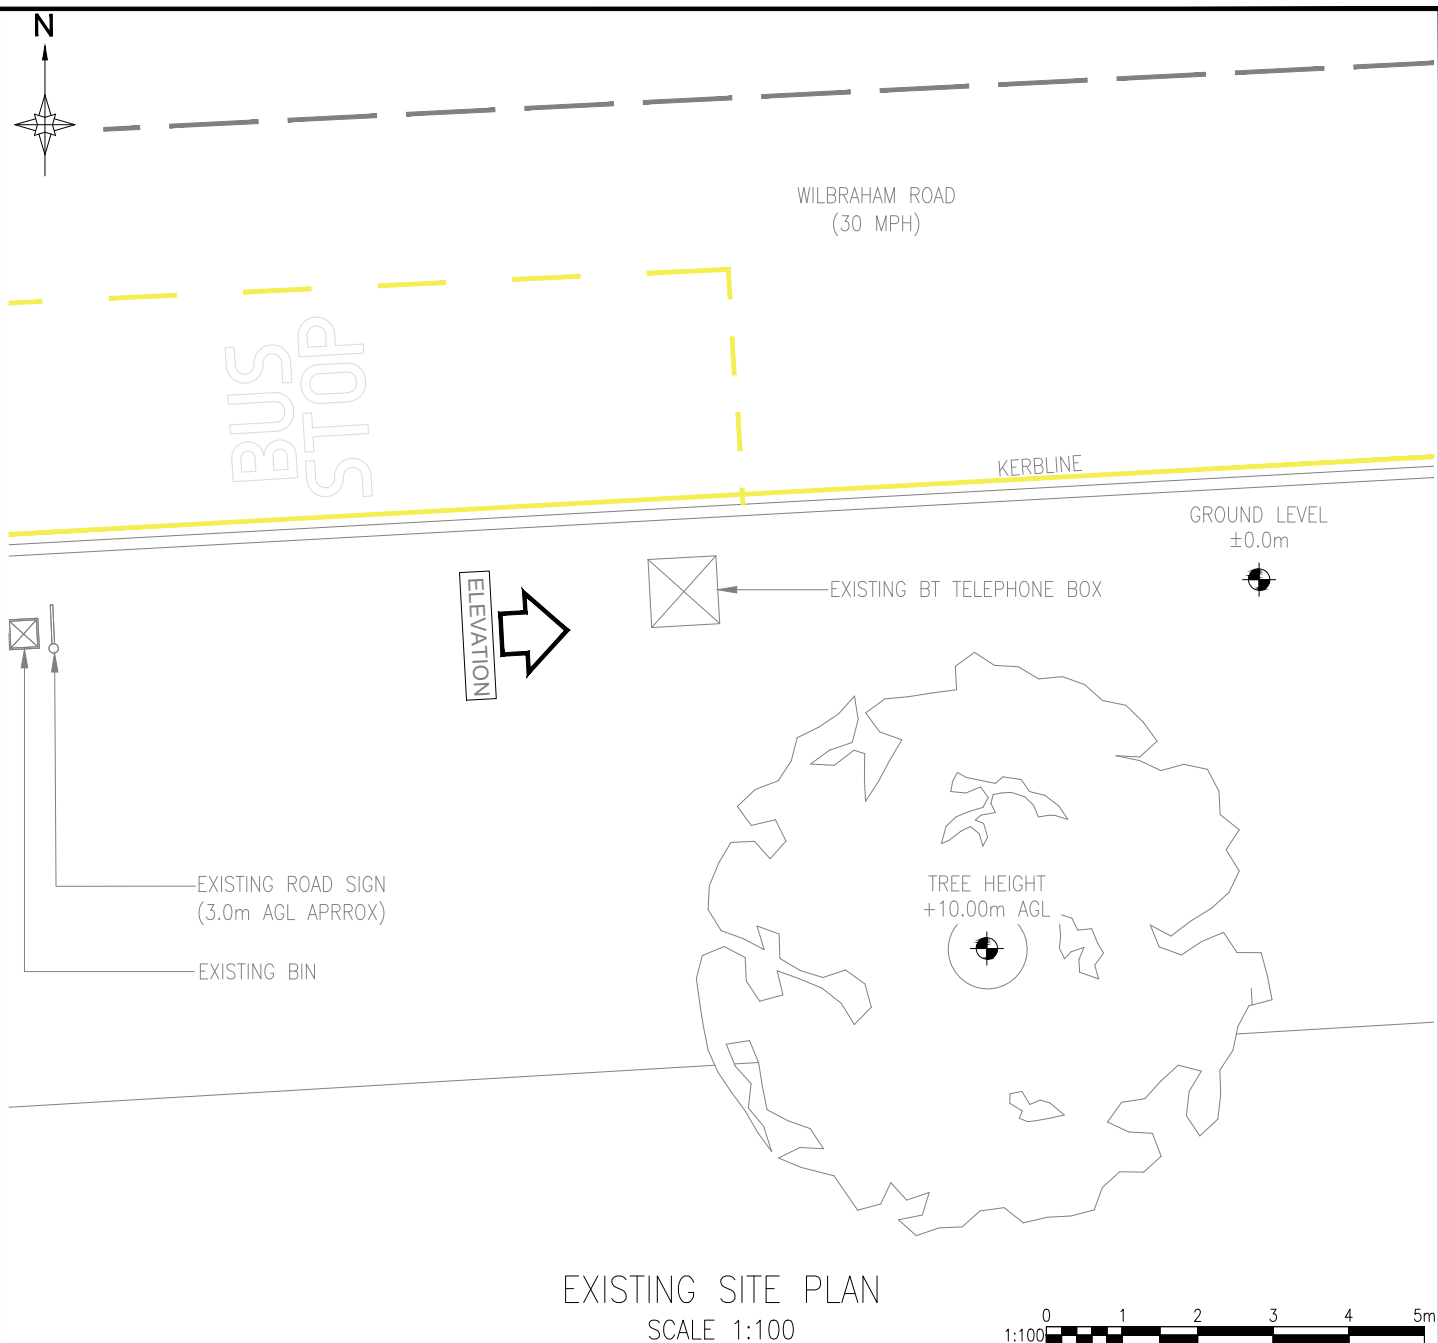
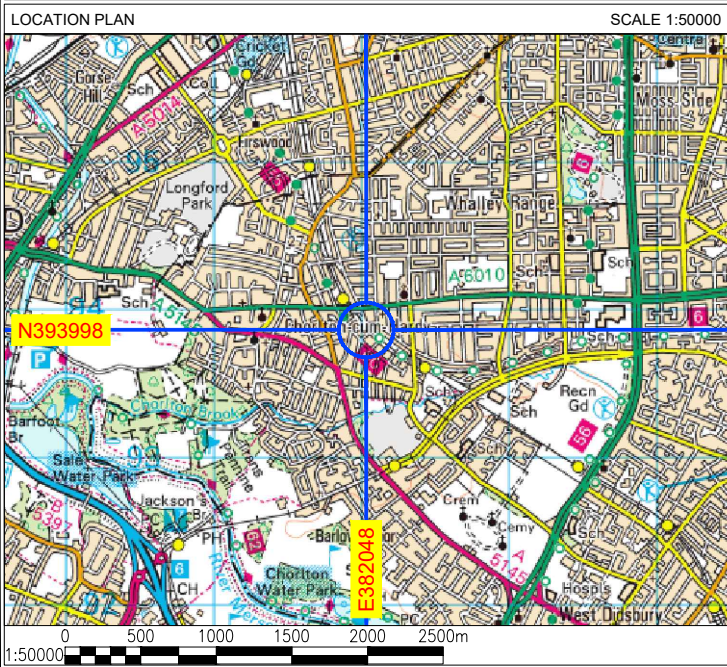


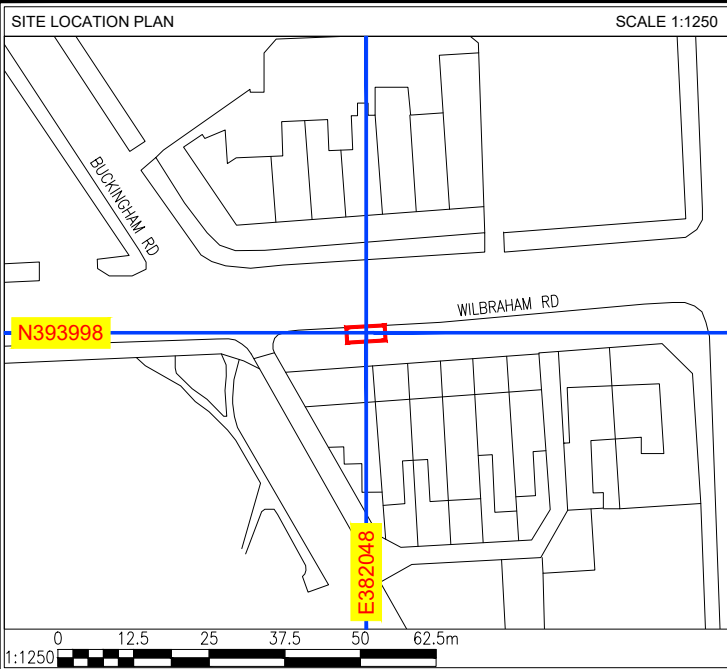

A		ISSUED FOR APPROVAL					CAP	07.03.25
REV		DESCRIPTION					BY	DATE
SCALE AS SHOW WHEN PRINTED AT A4		DRAWN	CAR	CHECKED	DCC	ALL DIMENSIONS IN METRES U.N.O		
		DATE	14.03.25	DATE	14.03.25			
LOCATION PLAN - Digital Mapping Solutions from Dotted Eyes.								
SITE BLOCK PLAN - Digital Mapping Solutions from Promap								

DRAWING TITLE

STREET HUB

COH-101-527 Wilbraham Road

001 - EXISTING SITE PLAN

SITE ADDRESS




527 WILBRAHAM ROAD

CHORLTON-CUM-HARDY

MANCHESTER

M21 0UF

REV	A
-----	---

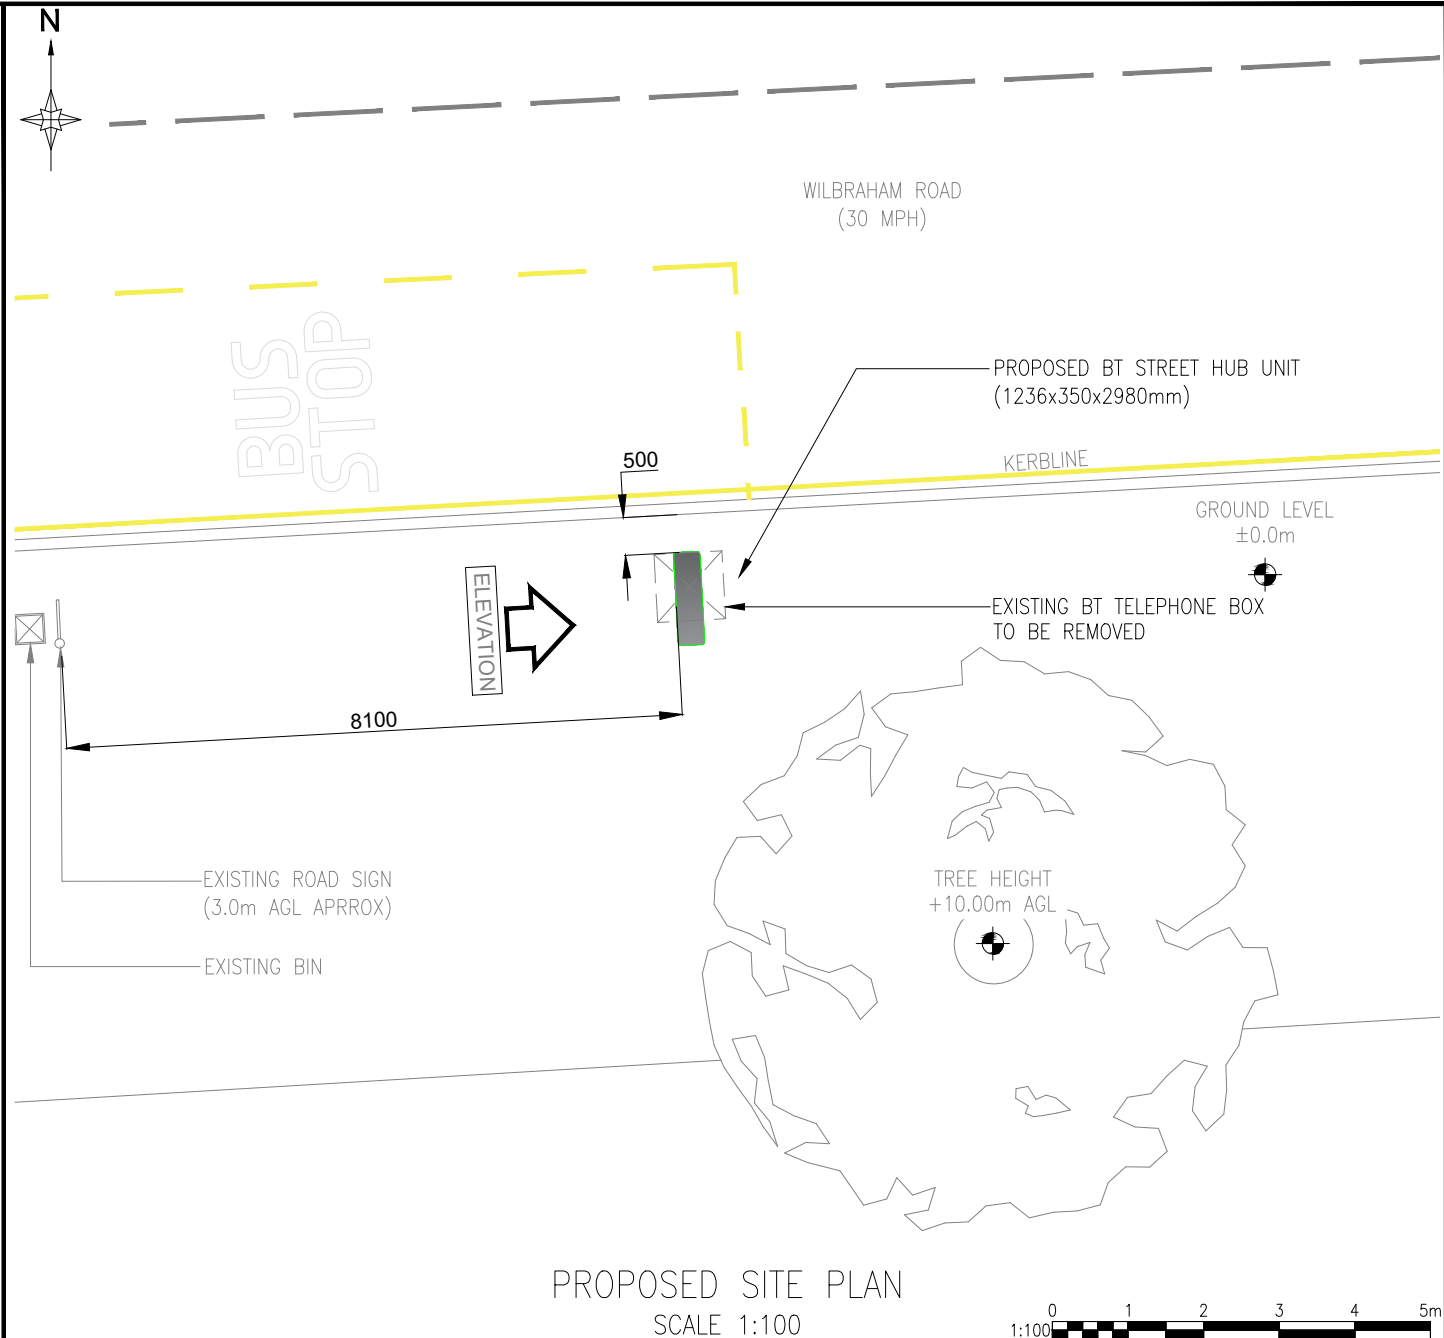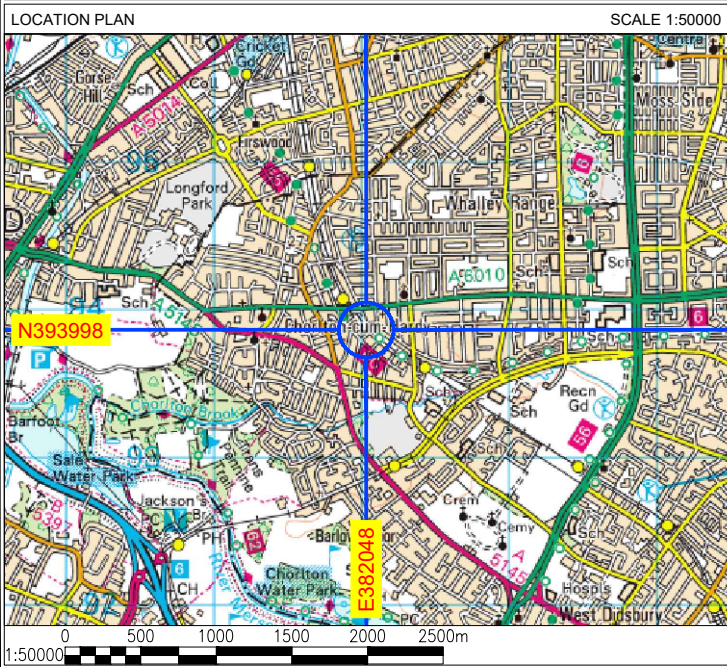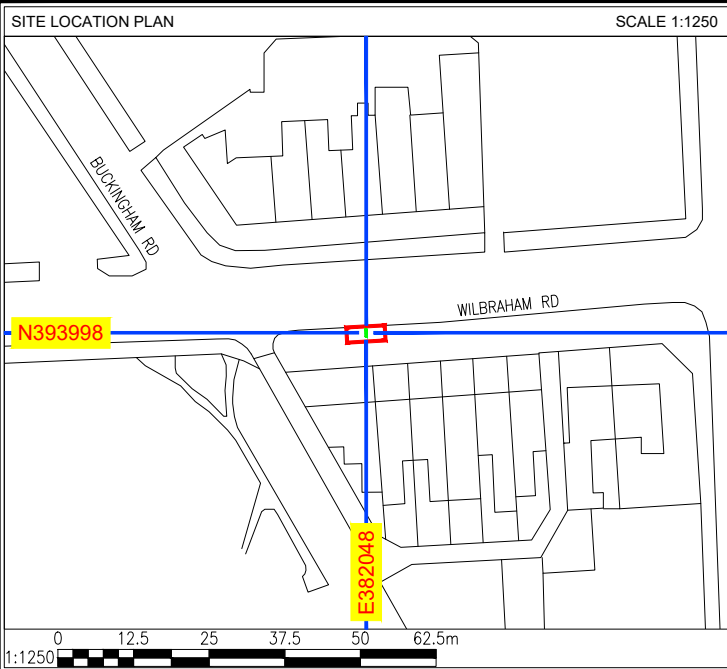

A		ISSUED FOR APPROVAL				CAP	07.03.25
REV		DESCRIPTION				BY	DATE
SCALE AS SHOW WHEN PRINTED AT A4		DRAWN	CAR	CHECKED	DCC	ALL DIMENSIONS IN METRES U.N.O	
		DATE	14.03.25	DATE	14.03.25		
LOCATION PLAN - Digital Mapping Solutions from Dotted Eyes.							
SITE BLOCK PLAN - Digital Mapping Solutions from Promap							

DRAWING TITLE

STREET HUB

COH-101-527 Wilbraham Road

002 - PROPOSED SITE PLAN

SITE ADDRESS


527 WILBRAHAM ROAD

CHORLTON-CUM-HARDY


MANCHESTER

M21 0UF

REV A

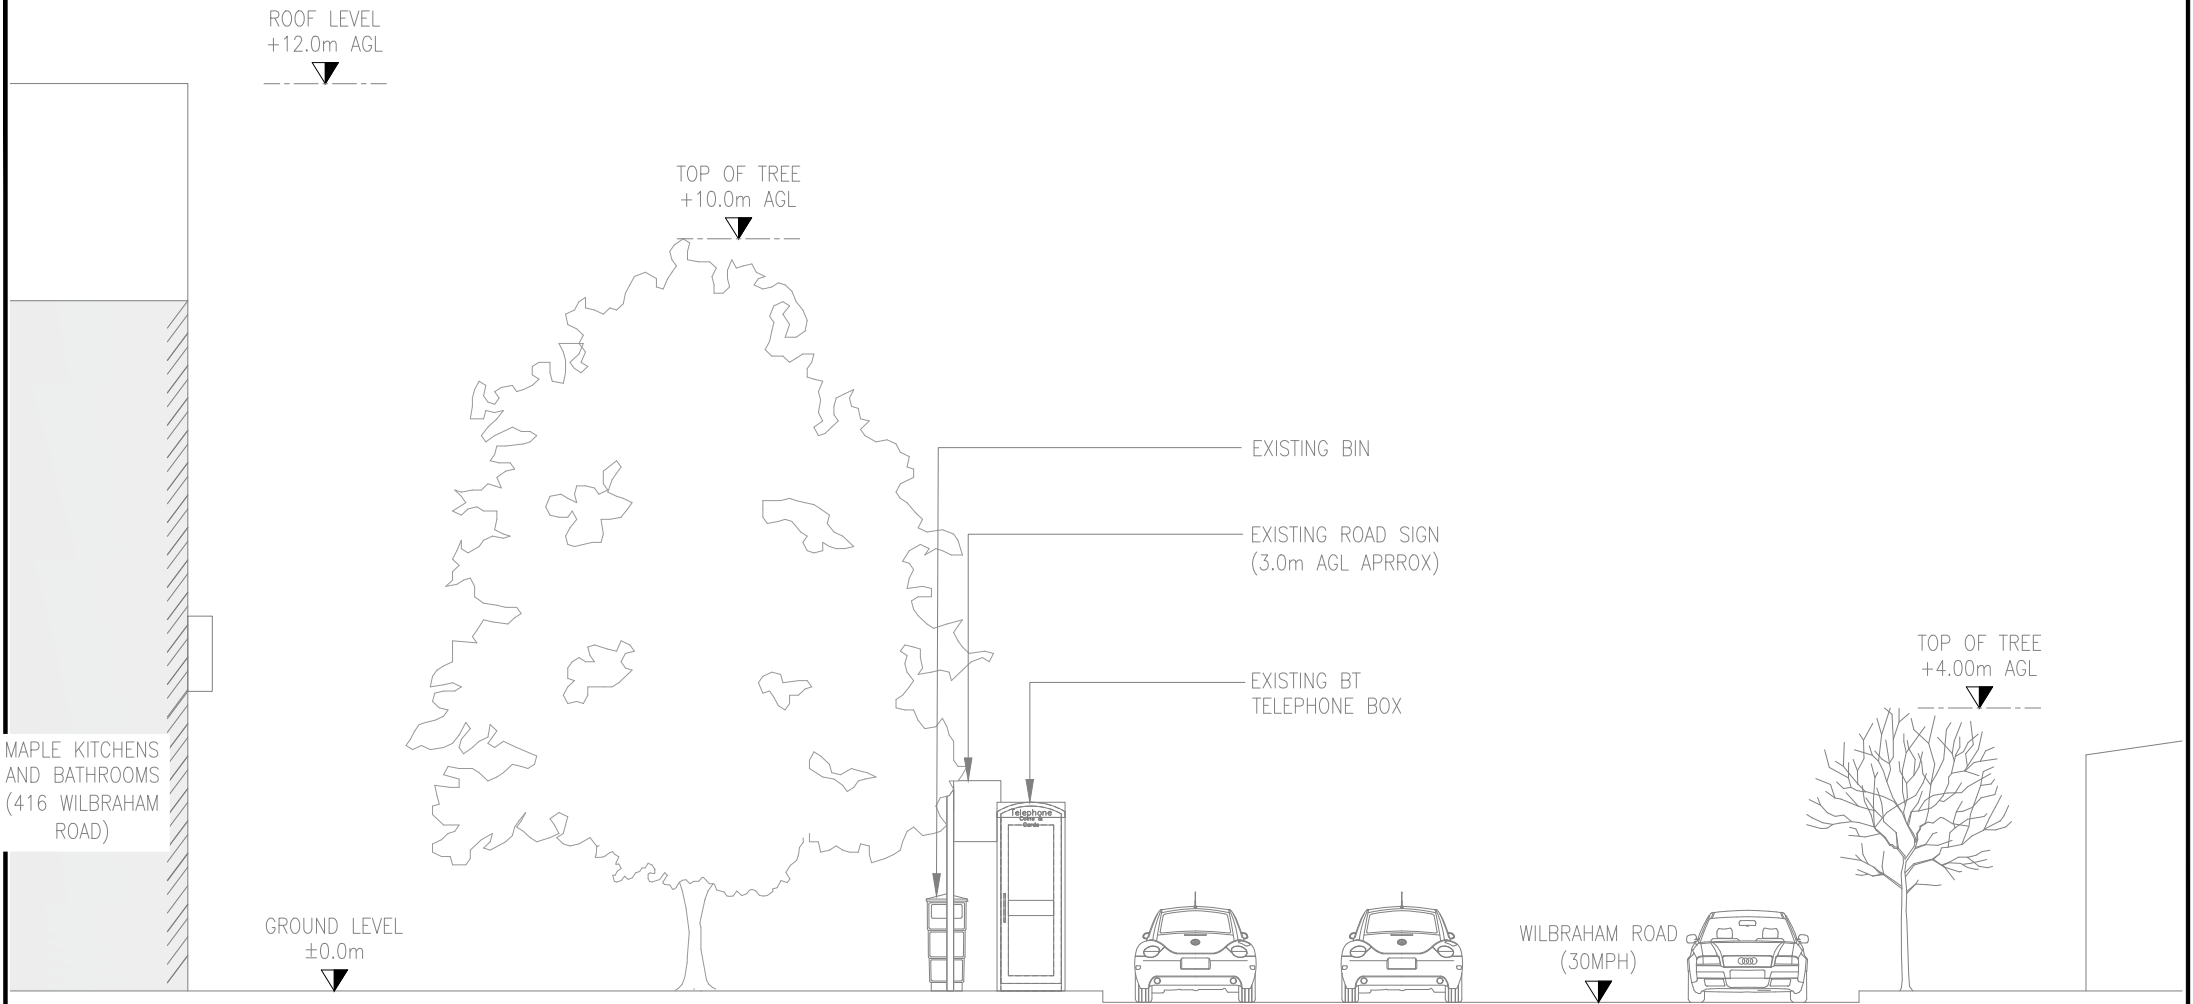

EXISTING SITE ELEVATION
SCALE 1:100

 


A		ISSUED FOR APPROVAL				CAP	07.03.25
REV		DESCRIPTION				BY	DATE
SCALE AS SHOW WHEN PRINTED AT A4		DRAWN	CAR	CHECKED	DCC	ALL DIMENSIONS IN METRES U.N.O	
		DATE	14.03.25	DATE	14.03.25		
LOCATION PLAN - Digital Mapping Solutions from Dotted Eyes.							
SITE BLOCK PLAN - Digital Mapping Solutions from Promap							

DRAWING TITLE
STREET HUB
COH-101-527 Wilbraham Road
003 - EXISTING SITE ELEVATION

SITE ADDRESS
527 WILBRAHAM ROAD
CHORLTON-CUM-HARDY
MANCHESTER
M21 0UF

REV	A
-----	---

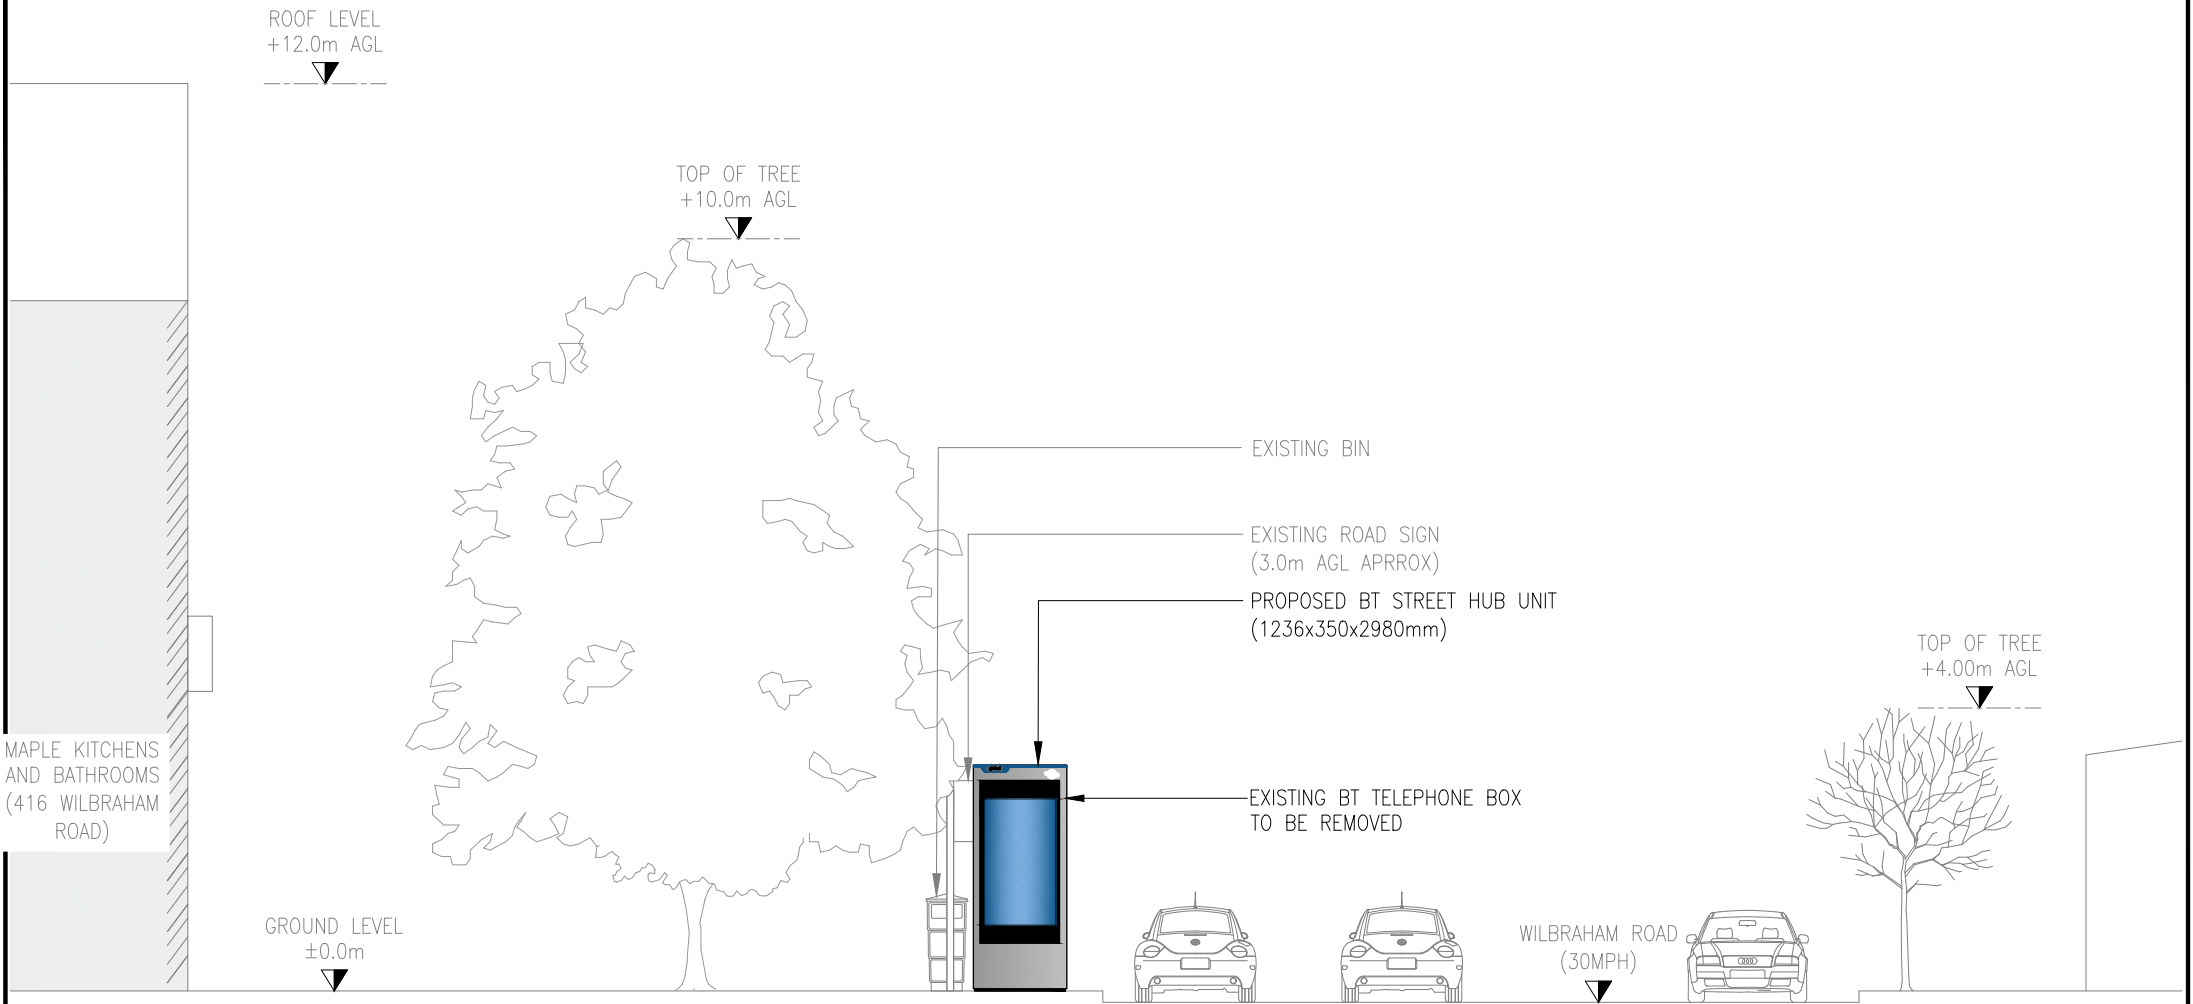

A	ISSUED FOR APPROVAL					CAP	07.03.25
REV	DESCRIPTION					BY	DATE
SCALE AS SHOW WHEN PRINTED AT A4		DRAWN	CAR	CHECKED	DCC	ALL DIMENSIONS IN METRES U.N.O	
		DATE	14.03.25	DATE	14.03.25		
LOCATION PLAN - Digital Mapping Solutions from Dotted Eyes.							
SITE BLOCK PLAN - Digital Mapping Solutions from Promap							

DRAWING TITLE
STREET HUB
COH-101-527 Wilbraham Road
004 - PROPOSED SITE ELEVATION

SITE ADDRESS
527 WILBRAHAM ROAD
CHORLTON-CUM-HARDY
MANCHESTER
M21 0UF