




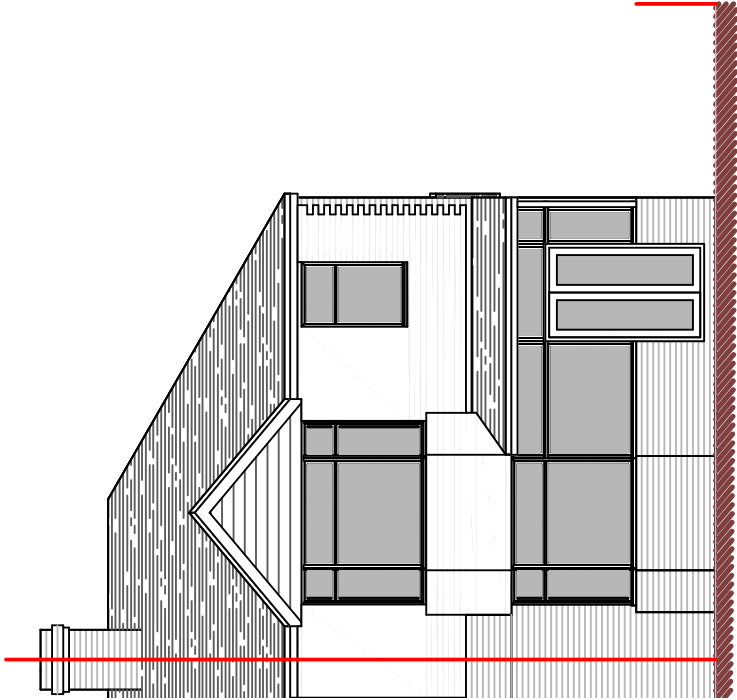


Front Elevation

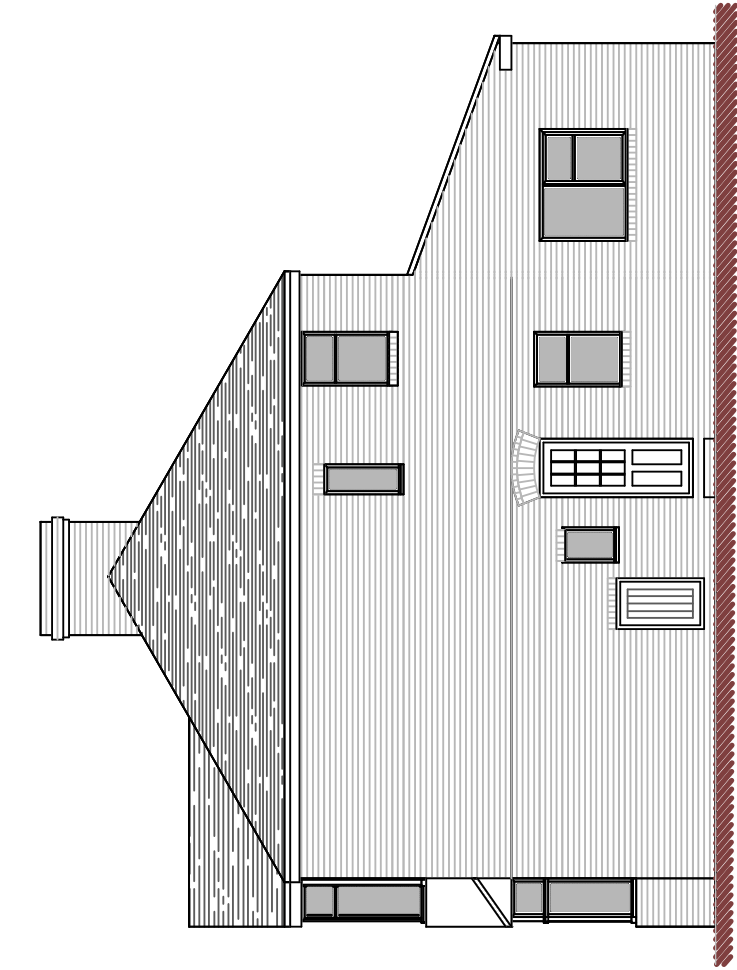



Side Elevation

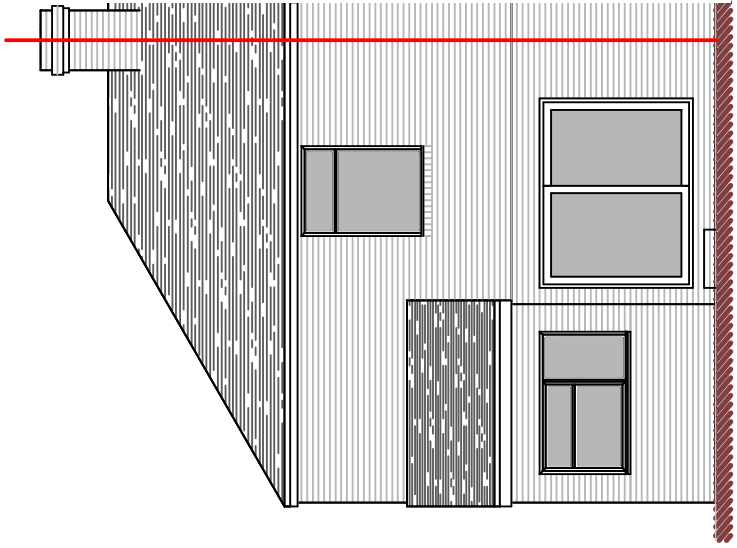


Rear Elevation

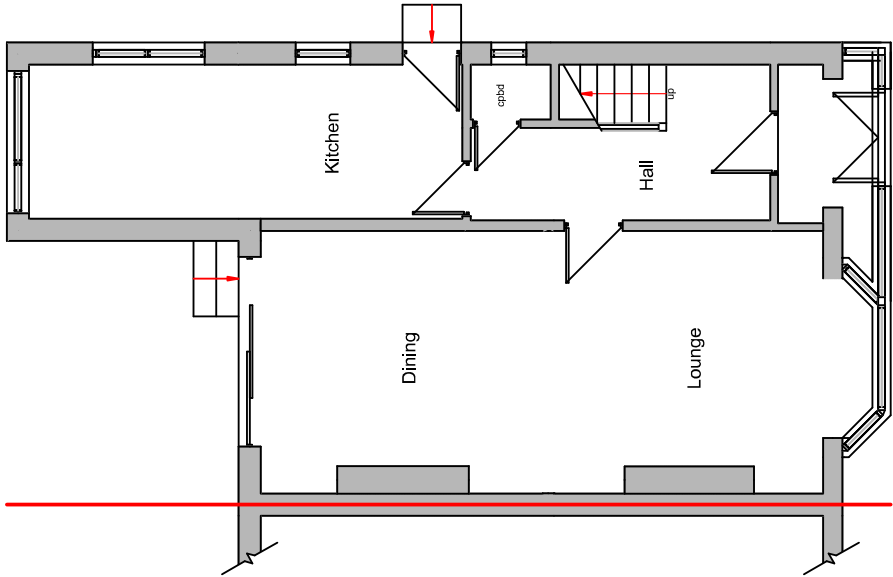

Ground Floor Plan

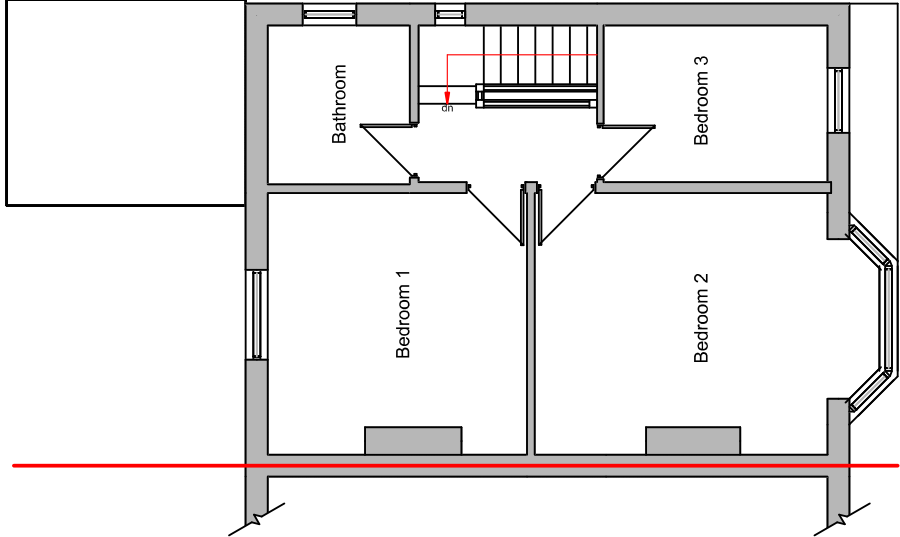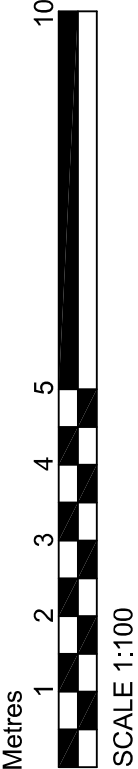

First Floor Plan

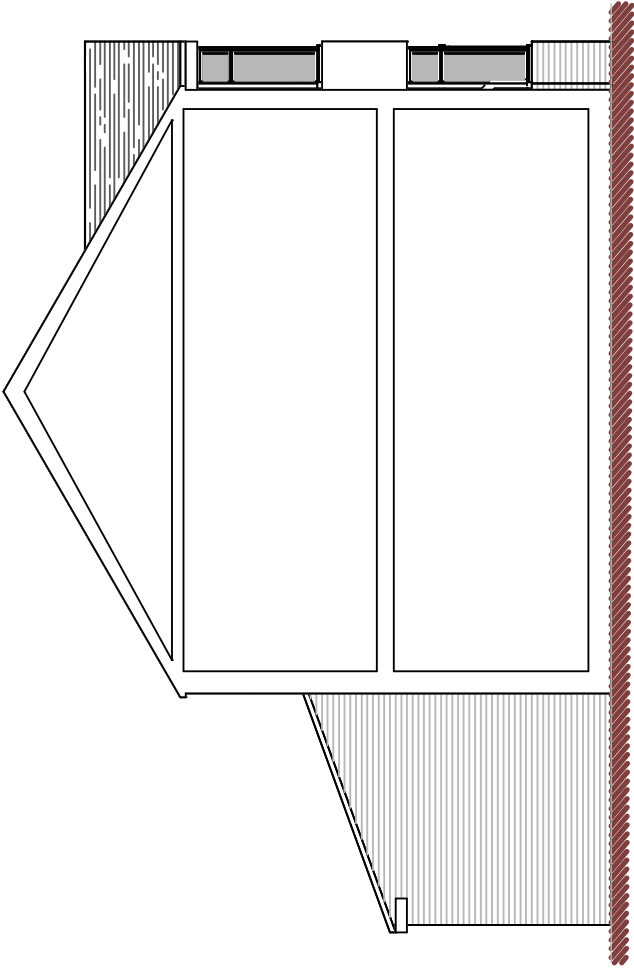

Side Elevation

DBD Architectural
Consultancy Ltd ©2025

1. Copyright is vested with DBD Architectural Consultancy Ltd.
2. All dimensions to be checked on site before proceeding.
3. Contractor to check/adjust dimensions of new work to suit existing conditions. Do not assume existing structure or details are plumb, square or level.
4. Contractor must notify the architect of any discrepancies before proceeding.
5. All drawings to be read in conjunction with all other consultants drawings and specs.

Rev	Date	Description



DBD Architectural Consultancy Ltd
50 Broad Street, Leek,
Staffordshire, ST13 5NS
01538 383118
mailto:dbdconsultants.co.uk
www.dbdconsultants.co.uk

Mr & Mrs Hume
49 Vicars Road
Chorlton
M21 9JB
Client

Two Storey Rear & Side Extension
Project

Title

Plans as Existing

Stage Planning

Size A3

Scale 1:100

Date 20.03.25

Job No. 2530

Drawing Number

PL 02