


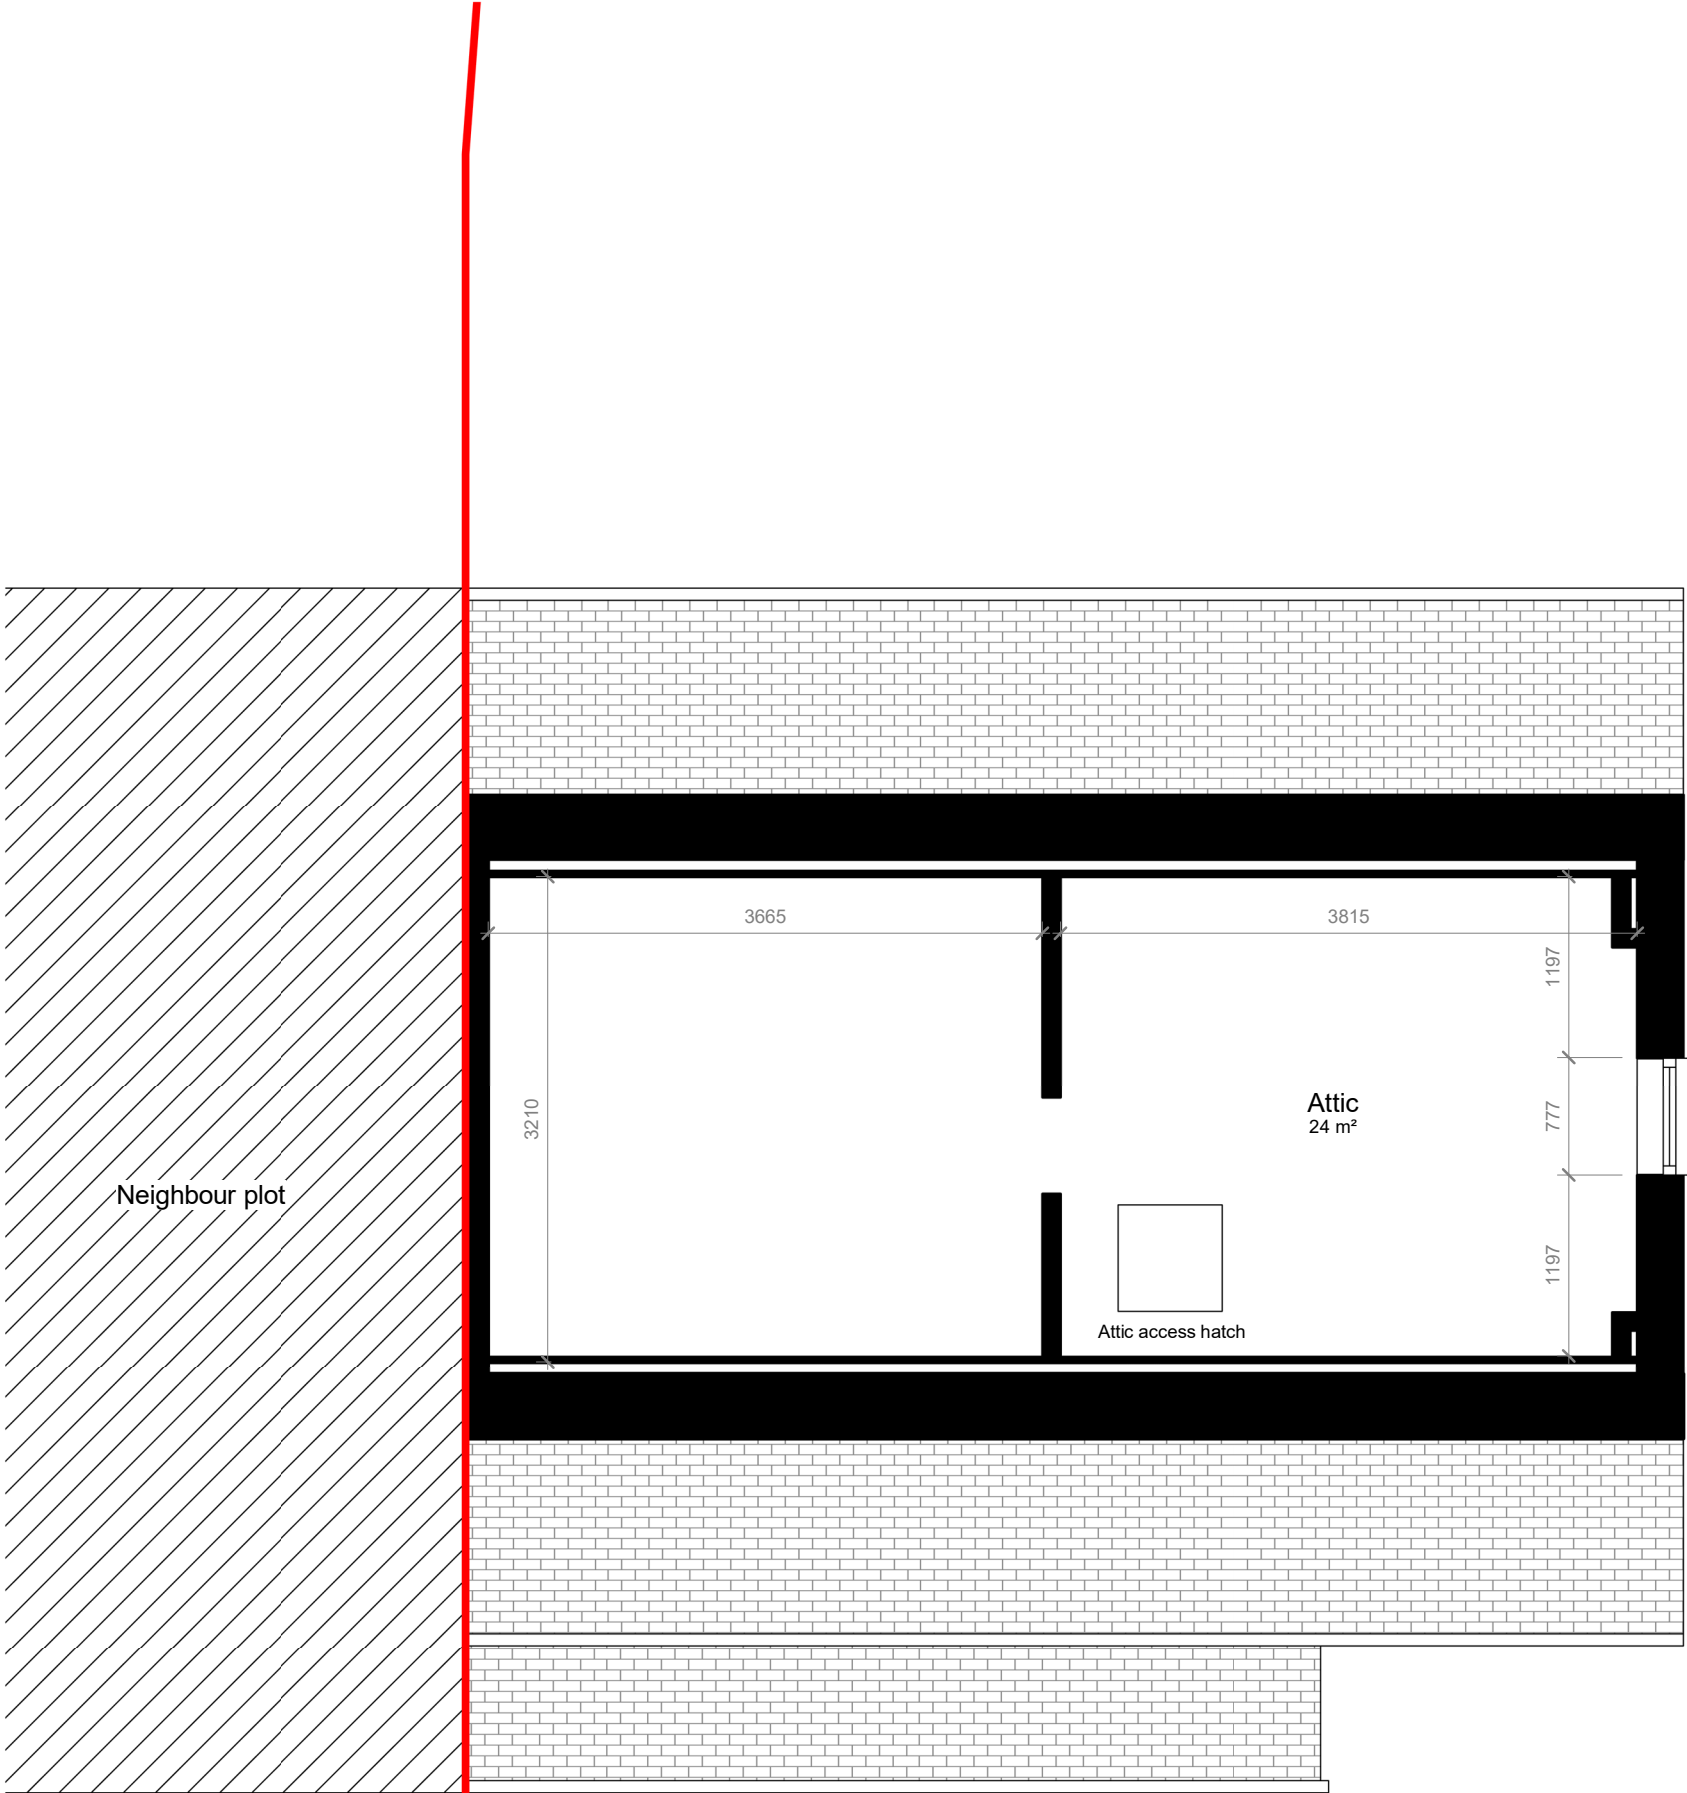

Existing Second Floor Plan  
1 : 50

© COPYRIGHT  
The copyright in this drawing is vested in the architect and no license or assignment of any kind has been, or is, granted to any third party whether by provision of copies or originals or otherwise unless agreed in writing.

DO NOT SCALE FROM THIS DRAWING  
The contractor shall check and verify all dimensions on site and report any discrepancies in writing to the architect before proceeding work.  
All demolition strategy and all structural elements to be reviewed and confirmed from structural engineer and contractor.

FOR ELECTRONIC DATA ISSUE  
Electronic Data / drawings are issued as "read only" and should not be interrogated for measurement. All dimensions and levels should read, only from those values stated in test, on the drawing.

AREA MEASUREMENT  
The areas are approximate and can only be verified by a detailed dimensional survey of the completed building. Any decisions to be made on the basis of these predictions, whether as to project viability, pre- letting, lease agreements or otherwise, should include due allowance for the increases and decreases inherent in the design development and building processes.



Site Boundary

Raquel Urbaneja Diez architect

**Project**  
2A Beech Rd, Chorlton-cum-Hardy  
Manchester M21 8BQ

**Drawing**  
Existing Second Floor Plan

**Drawing number**  
0102

| Scale  | Status       | Rev |
|--------|--------------|-----|
| 1 : 50 | For Approval | P01 |

For Planning