



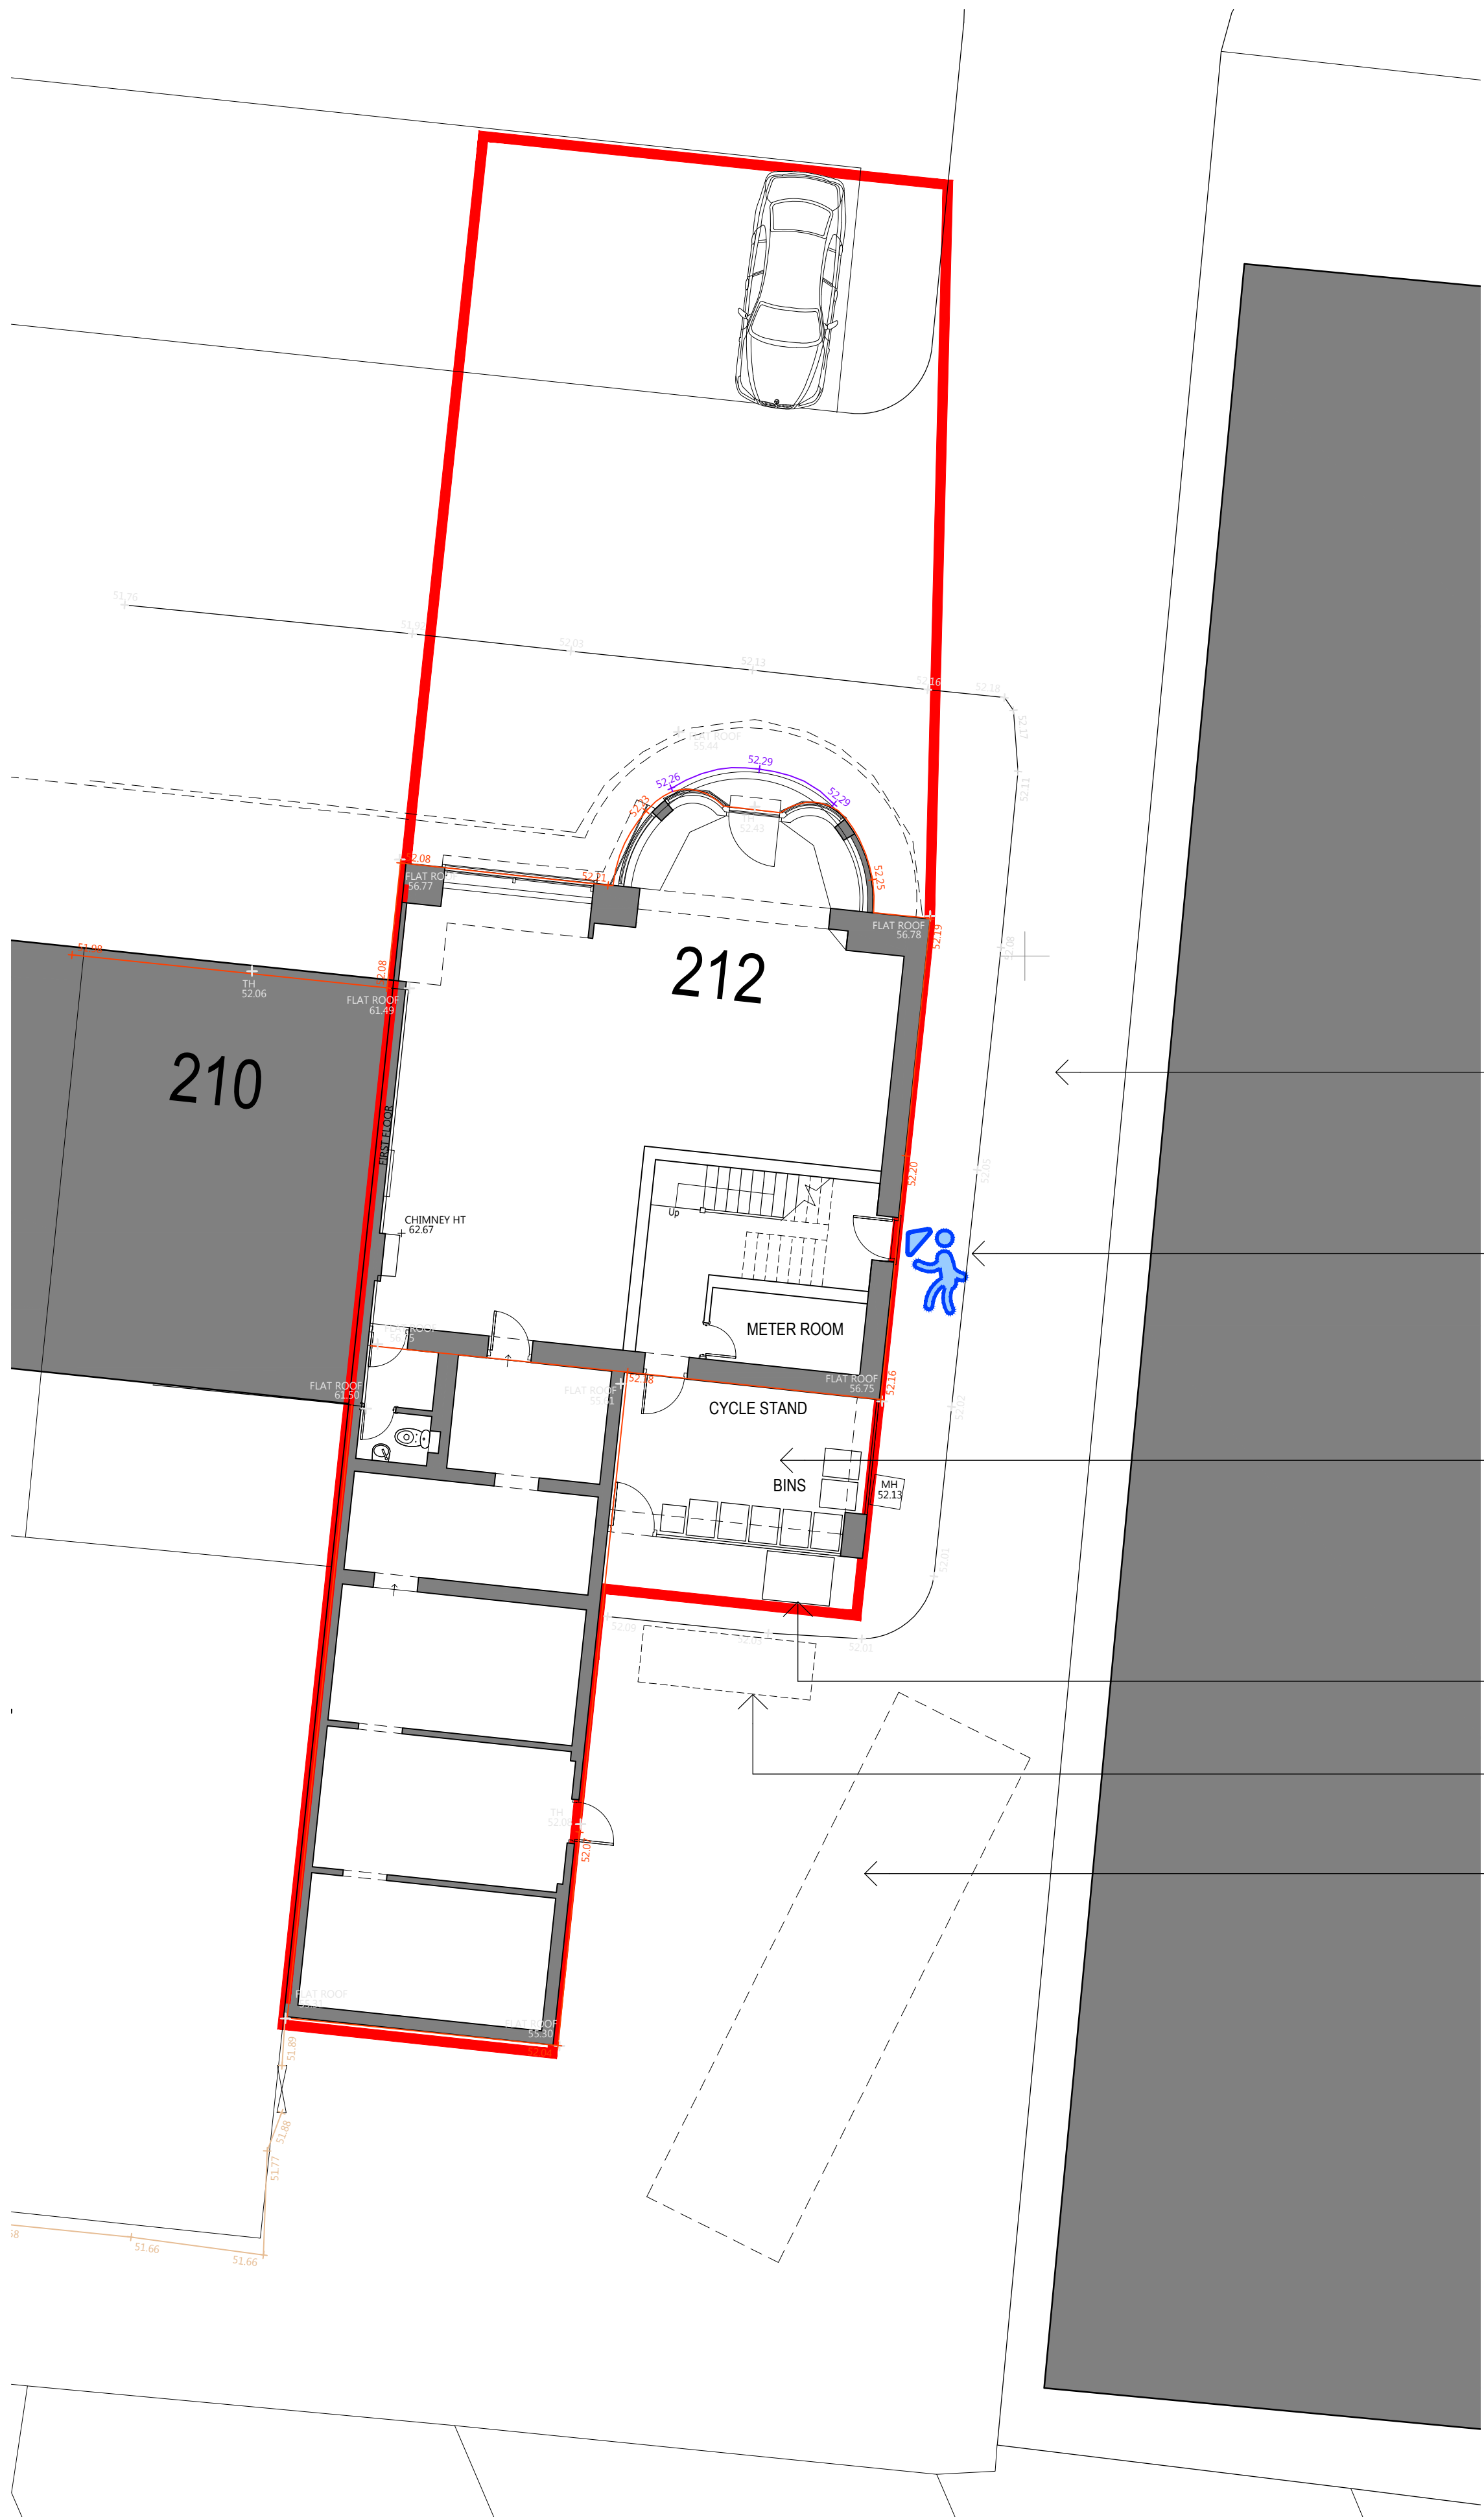


PROPOSED SITE / GROUND FLOOR PLAN 1:100


- Ex. Service road
- Residents entrance
- Residents bin area
 - 3 240ltr General refuse bins
 - 2 240ltr Paper bin
 - 2 240 ltr mixed bin
 - 1 140 ltr food bin
- Existing commercial unit
 - 1100ltr Euro bin
- Bin collection point
- 11.5x3m Refuse collection vehicle

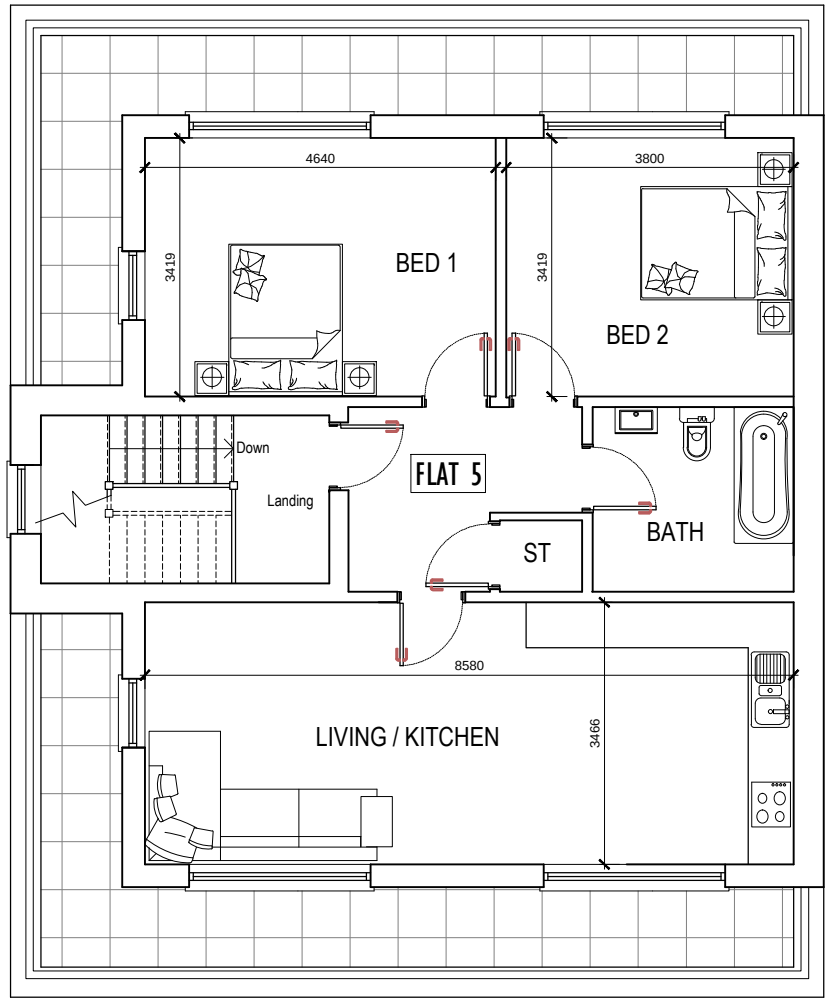


PROPOSED THIRD FLOOR PLAN

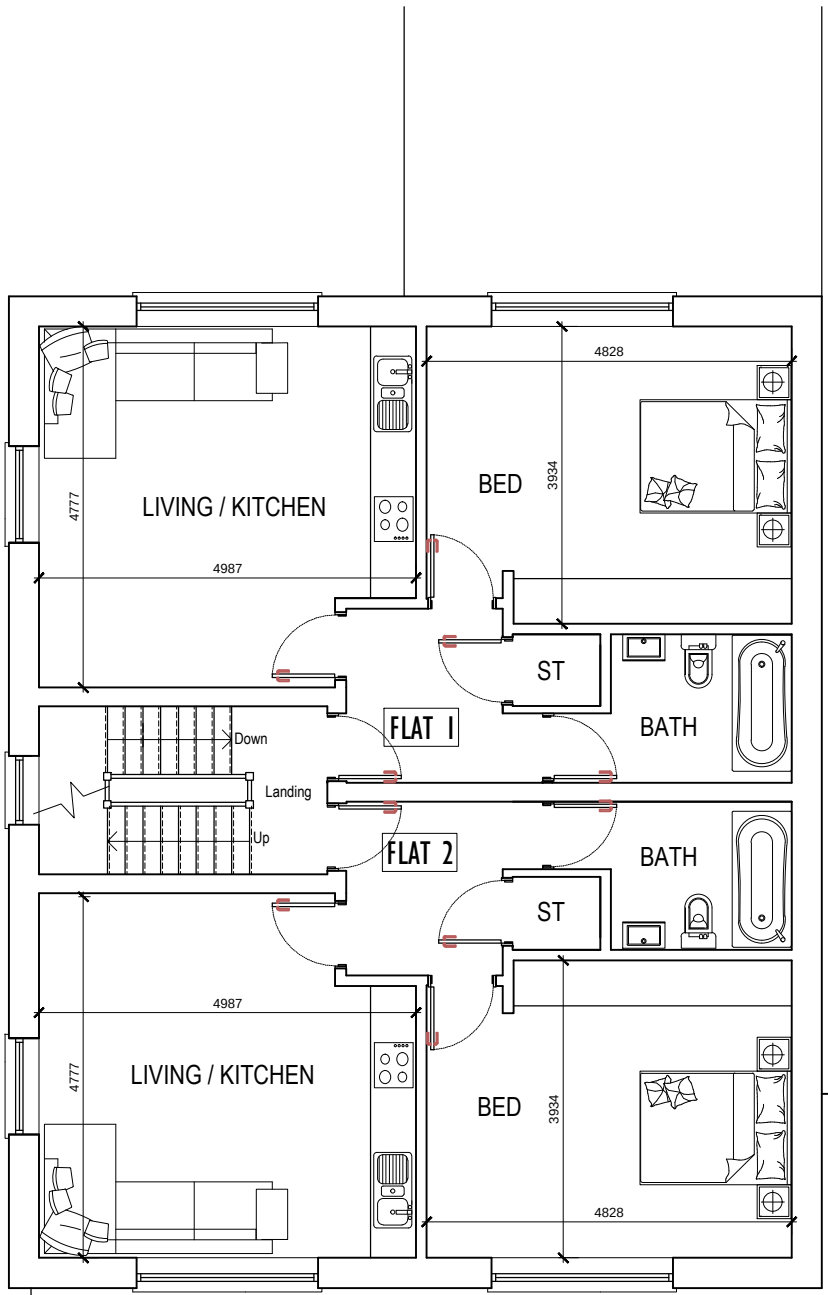

PROPOSED FIRST FLOOR PLAN

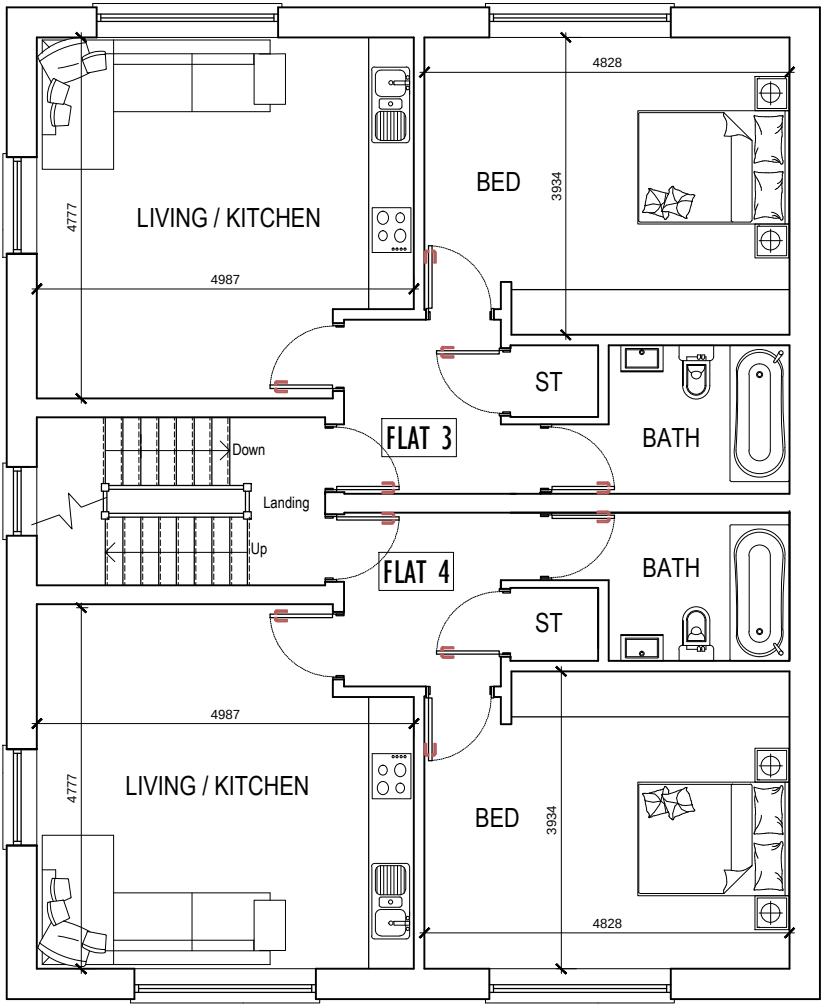

PROPOSED SECOND FLOOR PLAN

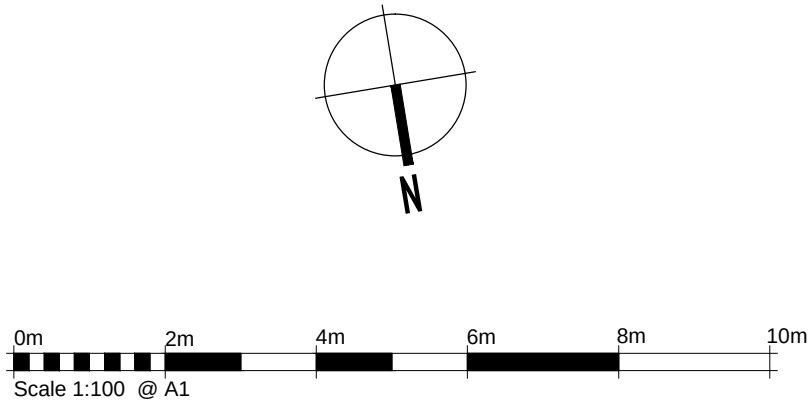

Rev.	Date	Description
A		
B		
C		
D		
E		

archirama Architecture & project management Archirama Ltd 3 Park Gate Avenue, Withington, Manchester M20 3BZ Tel: 07976 171 005 email: mail@archirama.co.uk					
Client	Mr Rahimi				
Project / Site	212 Hollyhedge Road Wythenshawe				
Drawing Title	Proposed site & floor plans				
Drawn By	FR	Date	06/11/2024	Stage	Planning
Checked by		Scale	1 : 100@A1		
Drawing No	PL02	Revision	-		