




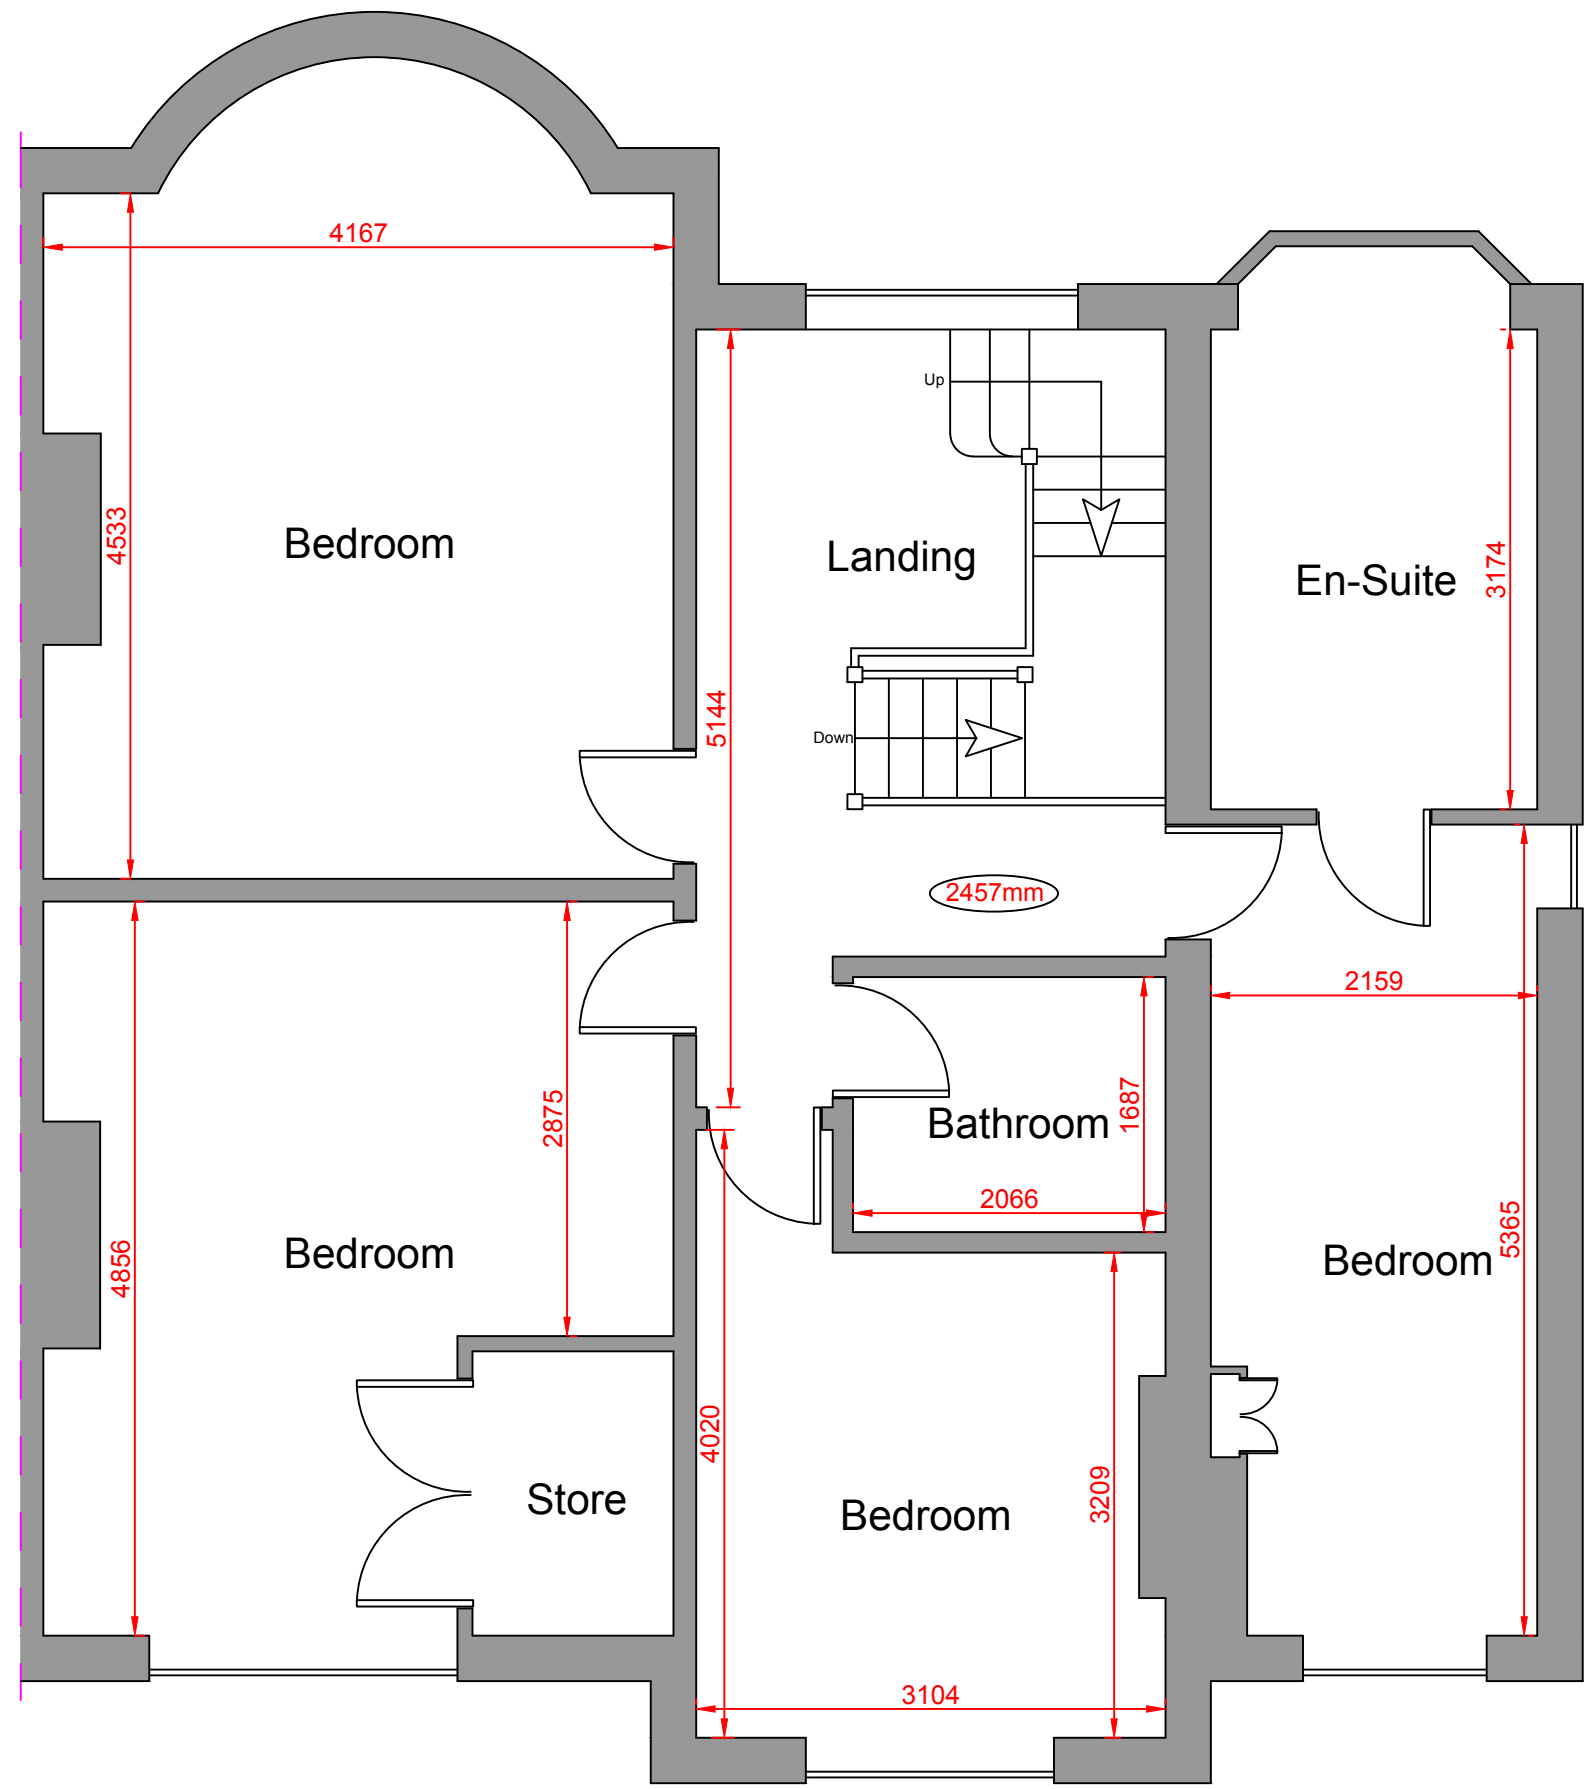

Proposed First Floor Layout

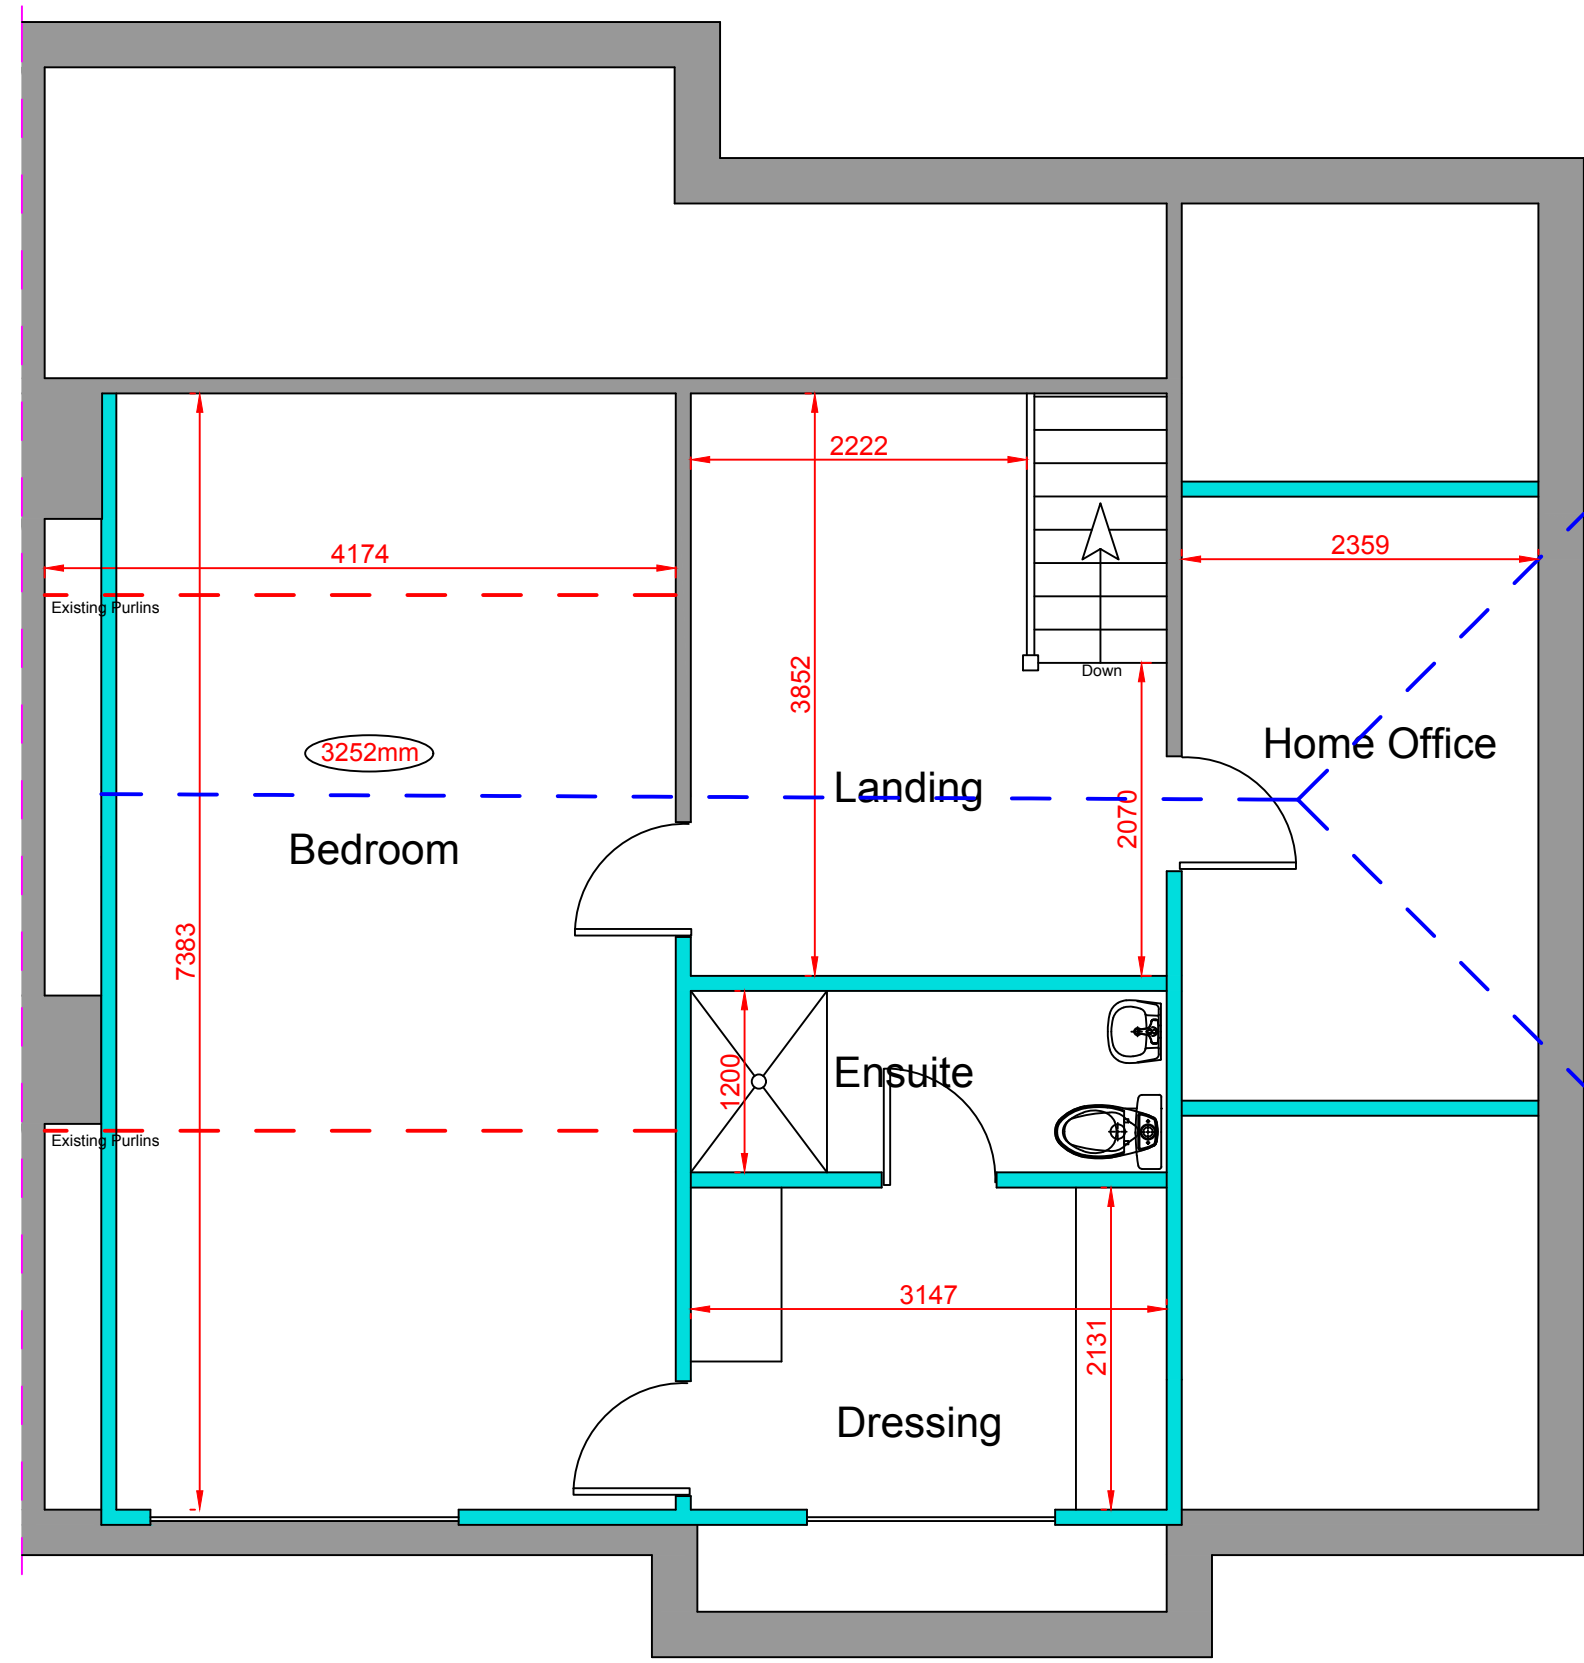


Proposed Second Floor Layout

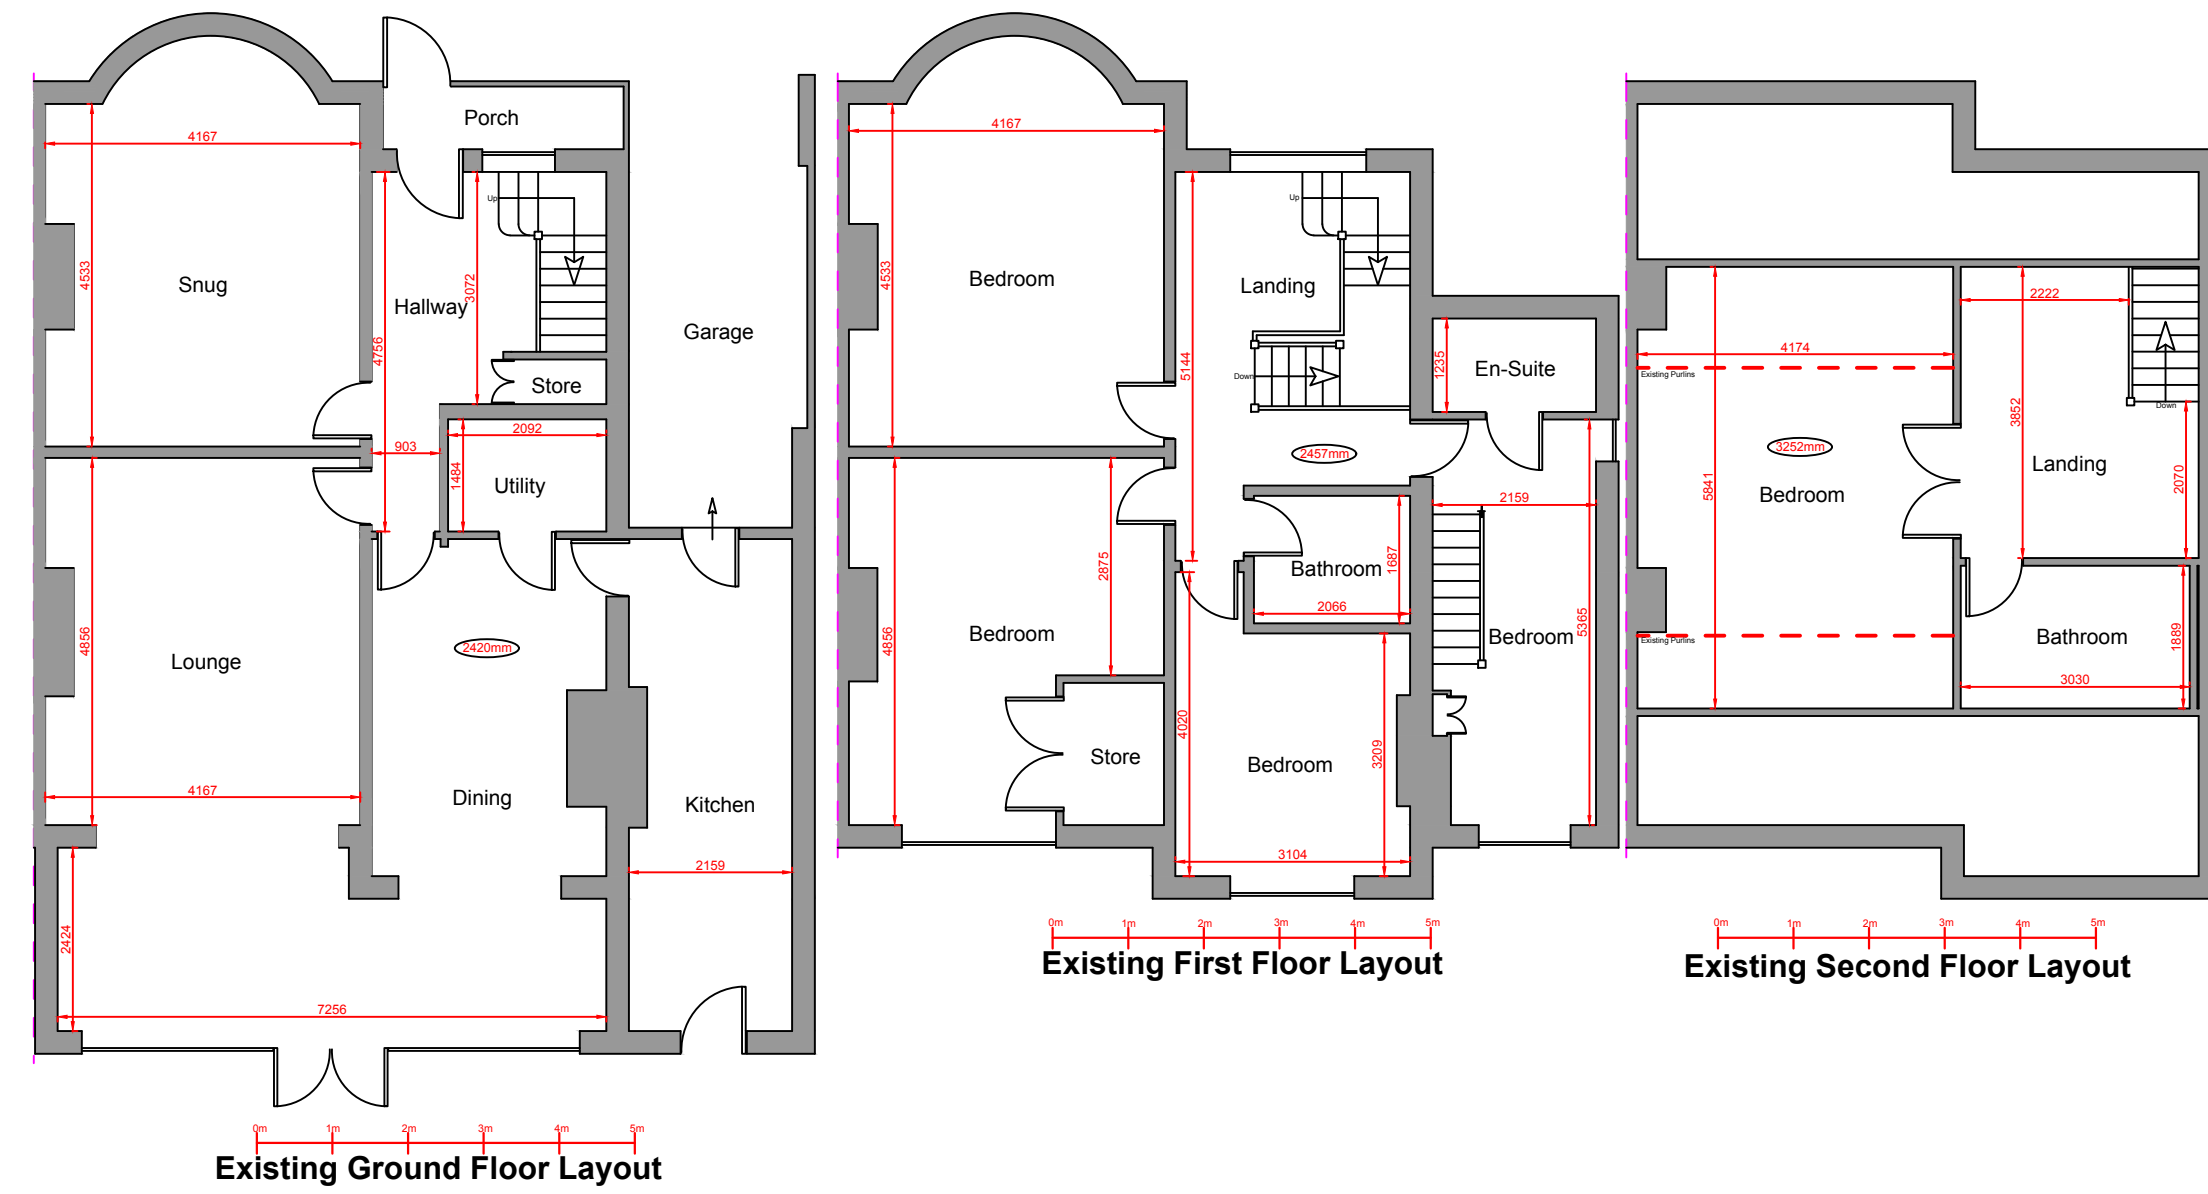

Existing Rear Elevation



Existing Front Elevation

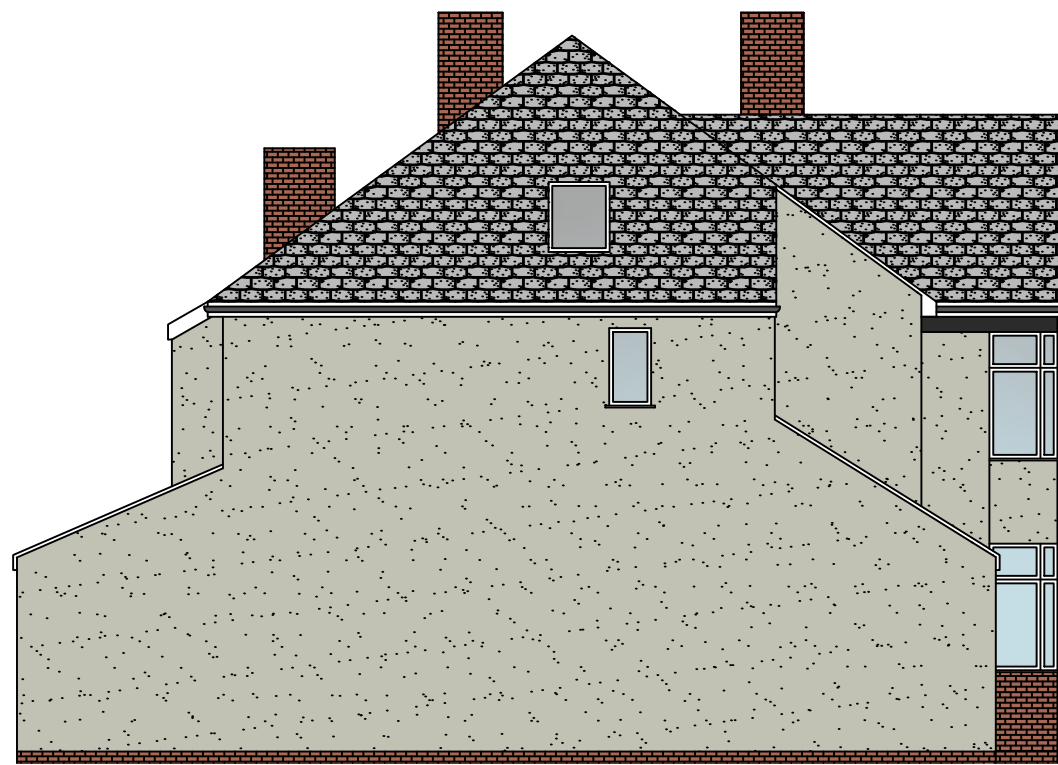

Existing Side Elevation




Proposed Rear Elevation



Proposed Front Elevation



Proposed Side Elevation

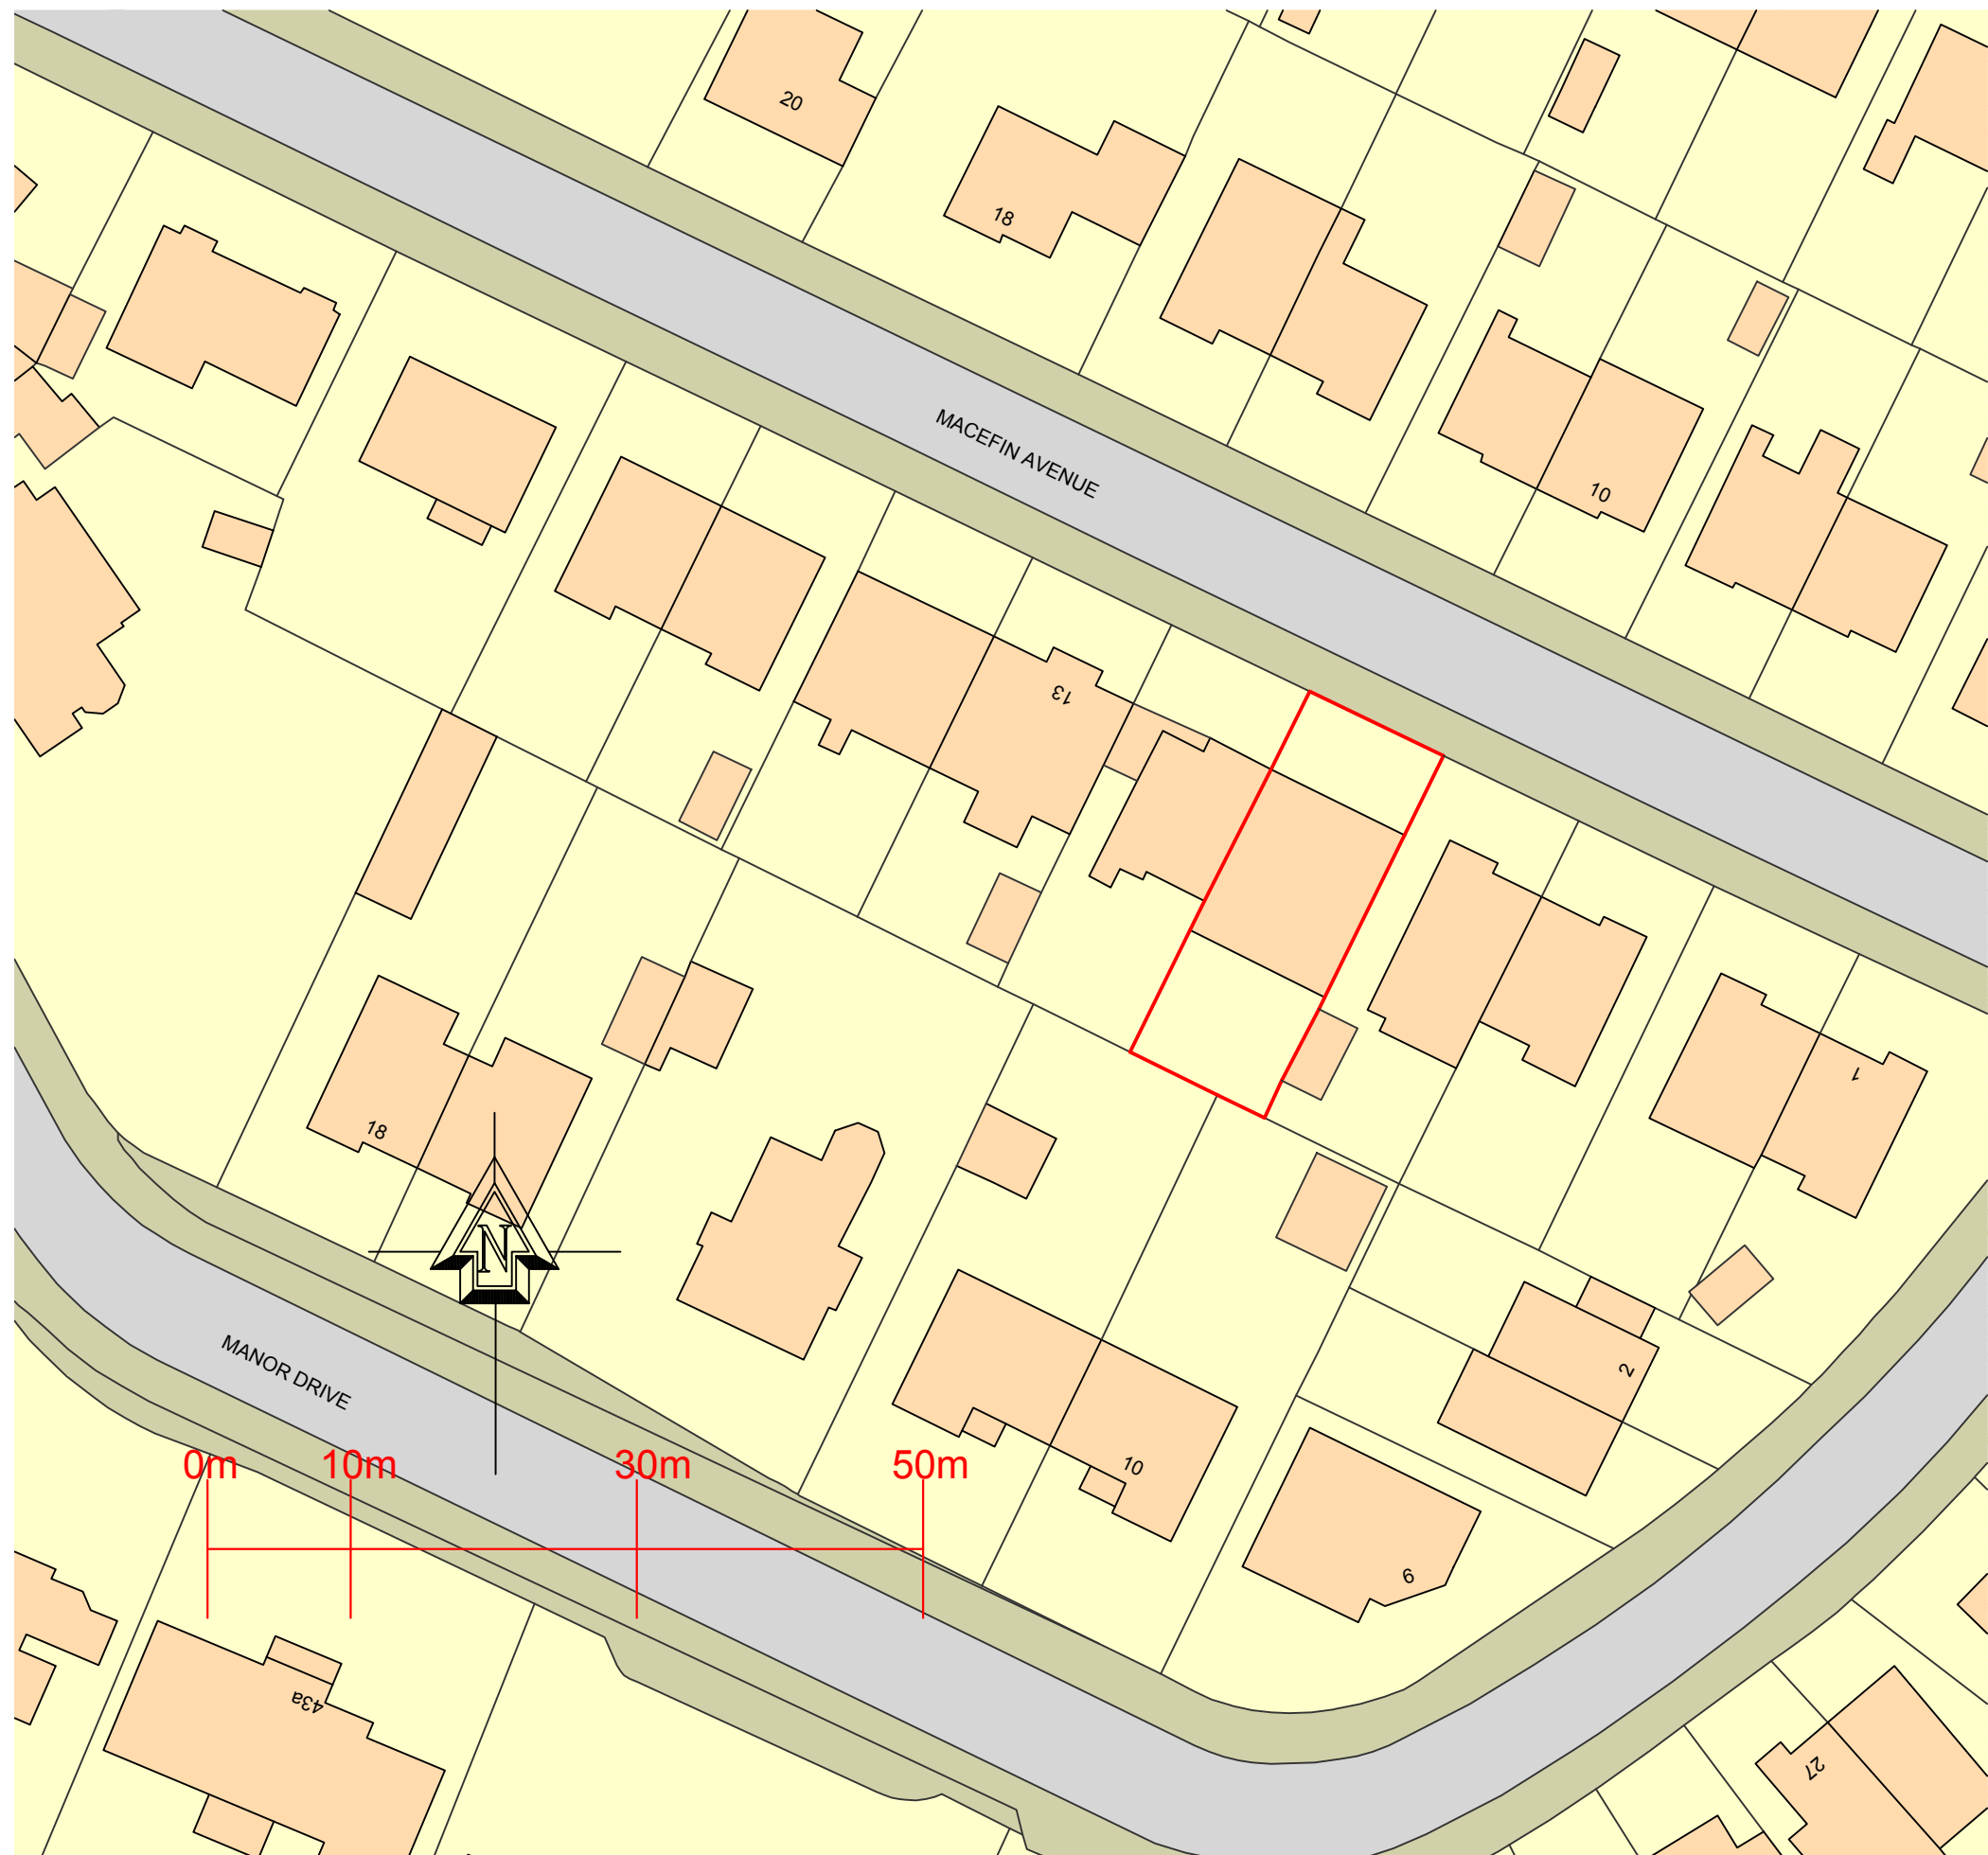

Proposed side extension with rear dormer at :

**9 Macefin Avenue
Manchester
M21 7QQ**

PARTY WALL ACT 1996
Any Person carrying out works affecting party walls, or involving excavations for foundations adjacent to a party wall, should serve a notice on all adjoining owners before work commences.
If a adjoining neighbour is concerned about the works, you are advised to engage the services of a private surveyor to act on your behalf in the formal procedures or agreements which are now required by the above act. Failure to comply with the act may result in the adjoining owner taking civil action against you.
Please inform the adjoining neighbours of the forthcoming works at your earliest convenience. Party Wall Agreement to be arranged by client.

CLIENT:	Mr Ruifeng Li
CONTRACT No:	PCE-Li-June-24
DATE:	14th June 2024
SCALE:	1:50, 1:100, 1:500 @ A1
DWG No:	PCE-Li-June-24-Planning
L.A:	Manchester City Council
AMENDMENTS:	Amended 01/04/25
DATE:	



PCE DESIGNS LTD

40 Queensway
Euxton
Chorley
Lancashire
PR7 6PW
www.pcedesigns.co.uk
info@pcedesigns.co.uk
pcedesigns@aol.com
01257 233850: Office
07515878823: Mobile