


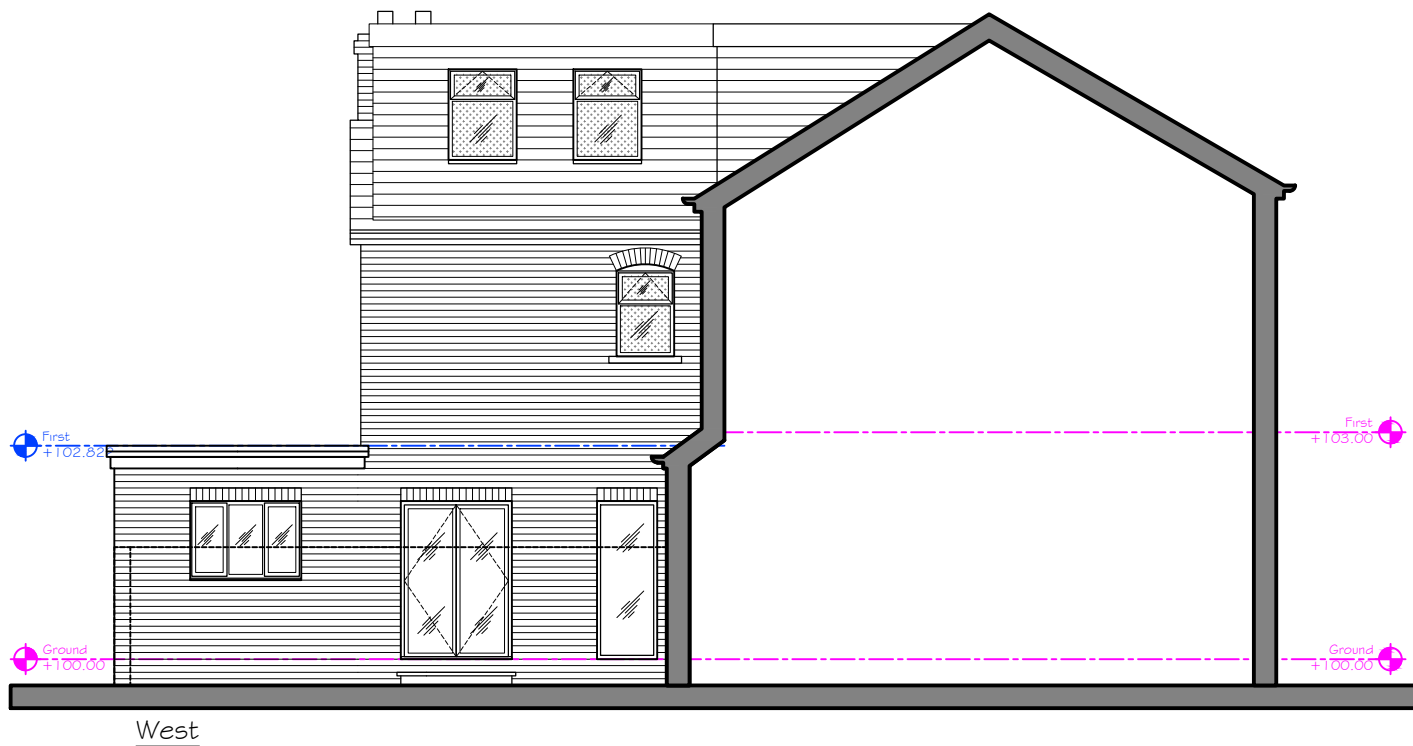

A	Section of single storey extension removed	D.J.J	26.02.25
Revision	Description	Int.	Date

PLANNING

 47A Park Lane, Portland, Devon, SA1 2 1RD Tel: 01425 403 516, Fax: 01425 403 516 Email: info@pzd-architects.co.uk	Project: 26 Bankfield Avenue, near single storey extension and dormer extension		
	Client: 		
	Drawing Title: PROPOSED WEST ELEVATION		
	Drawing No: NR279-PL-206	Rev: A	Scale: 1:100@A4
Drawn By: D.J.J	Checked: J.Albutt		