


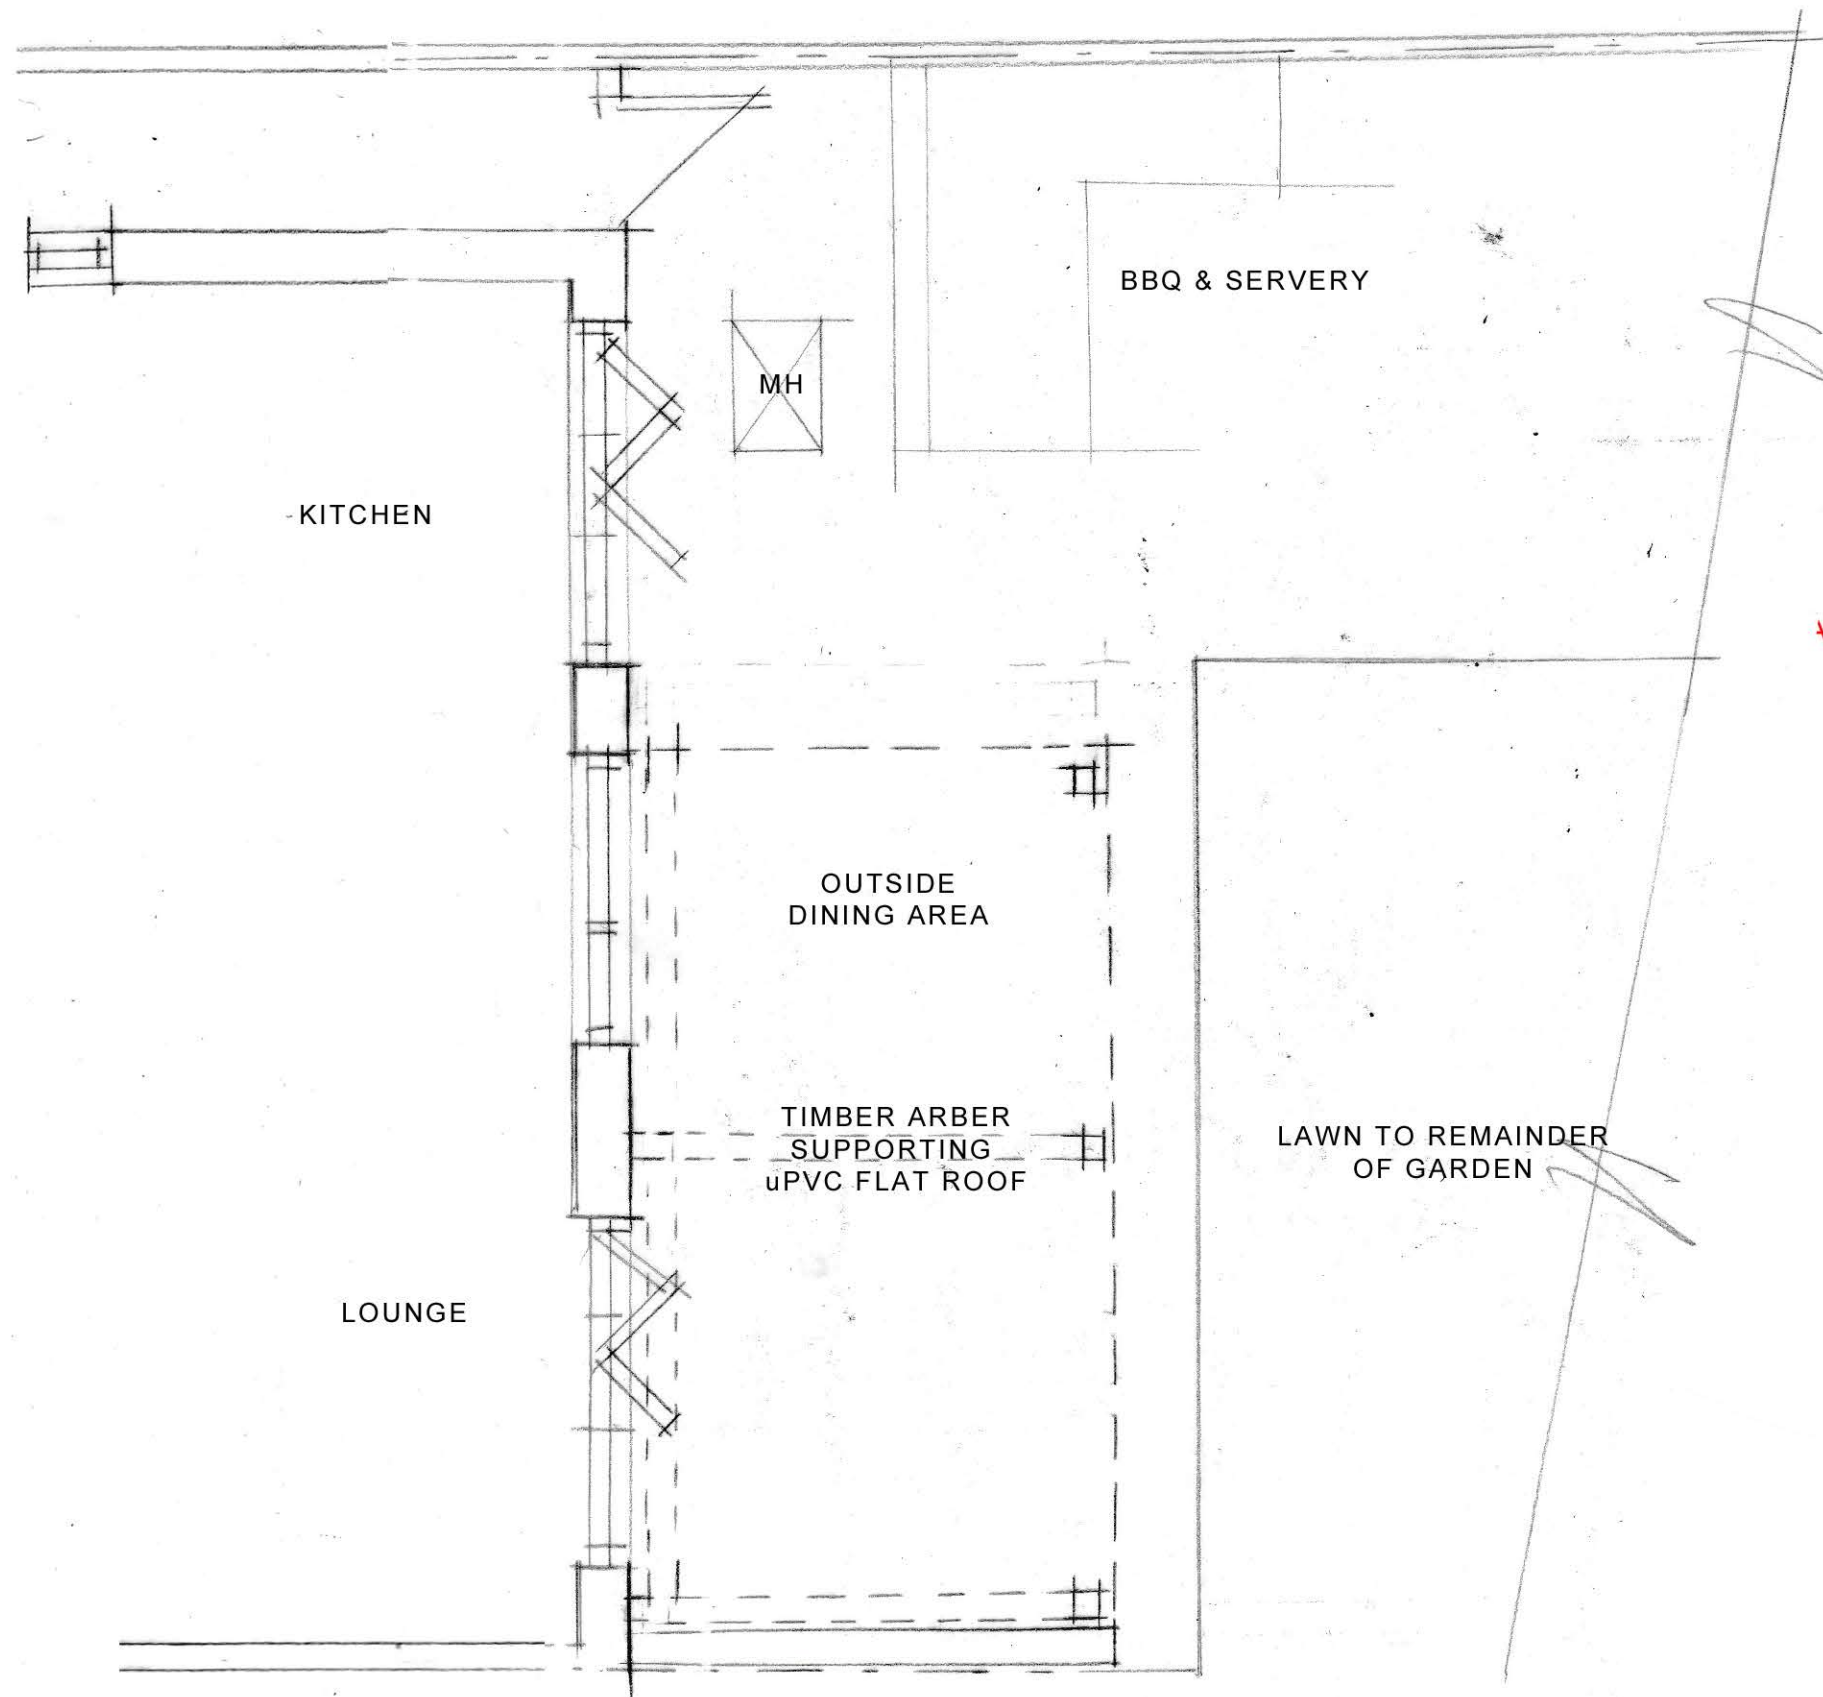

01103 129 WENDOVER RD, SALE - EXISTING GROUND FLOOR PLAN

Scale: 1:50@A3 Auth By: AF Drawn By: AF Date: 19.03.25 Dwg No: 1103-L(00)02