
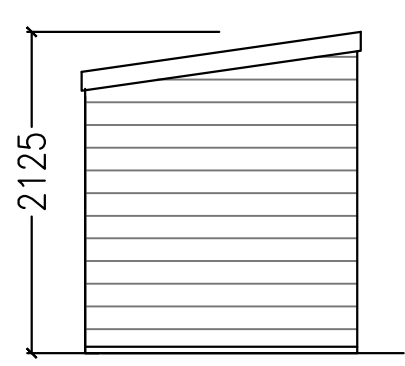
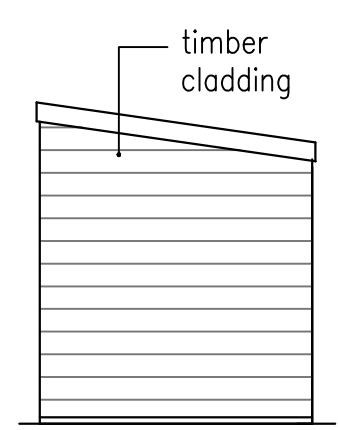
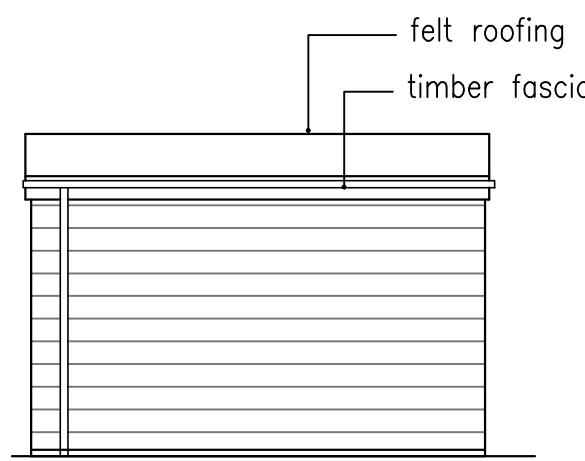
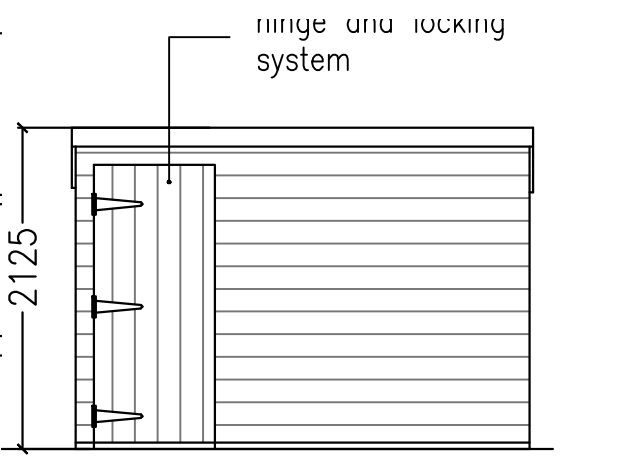


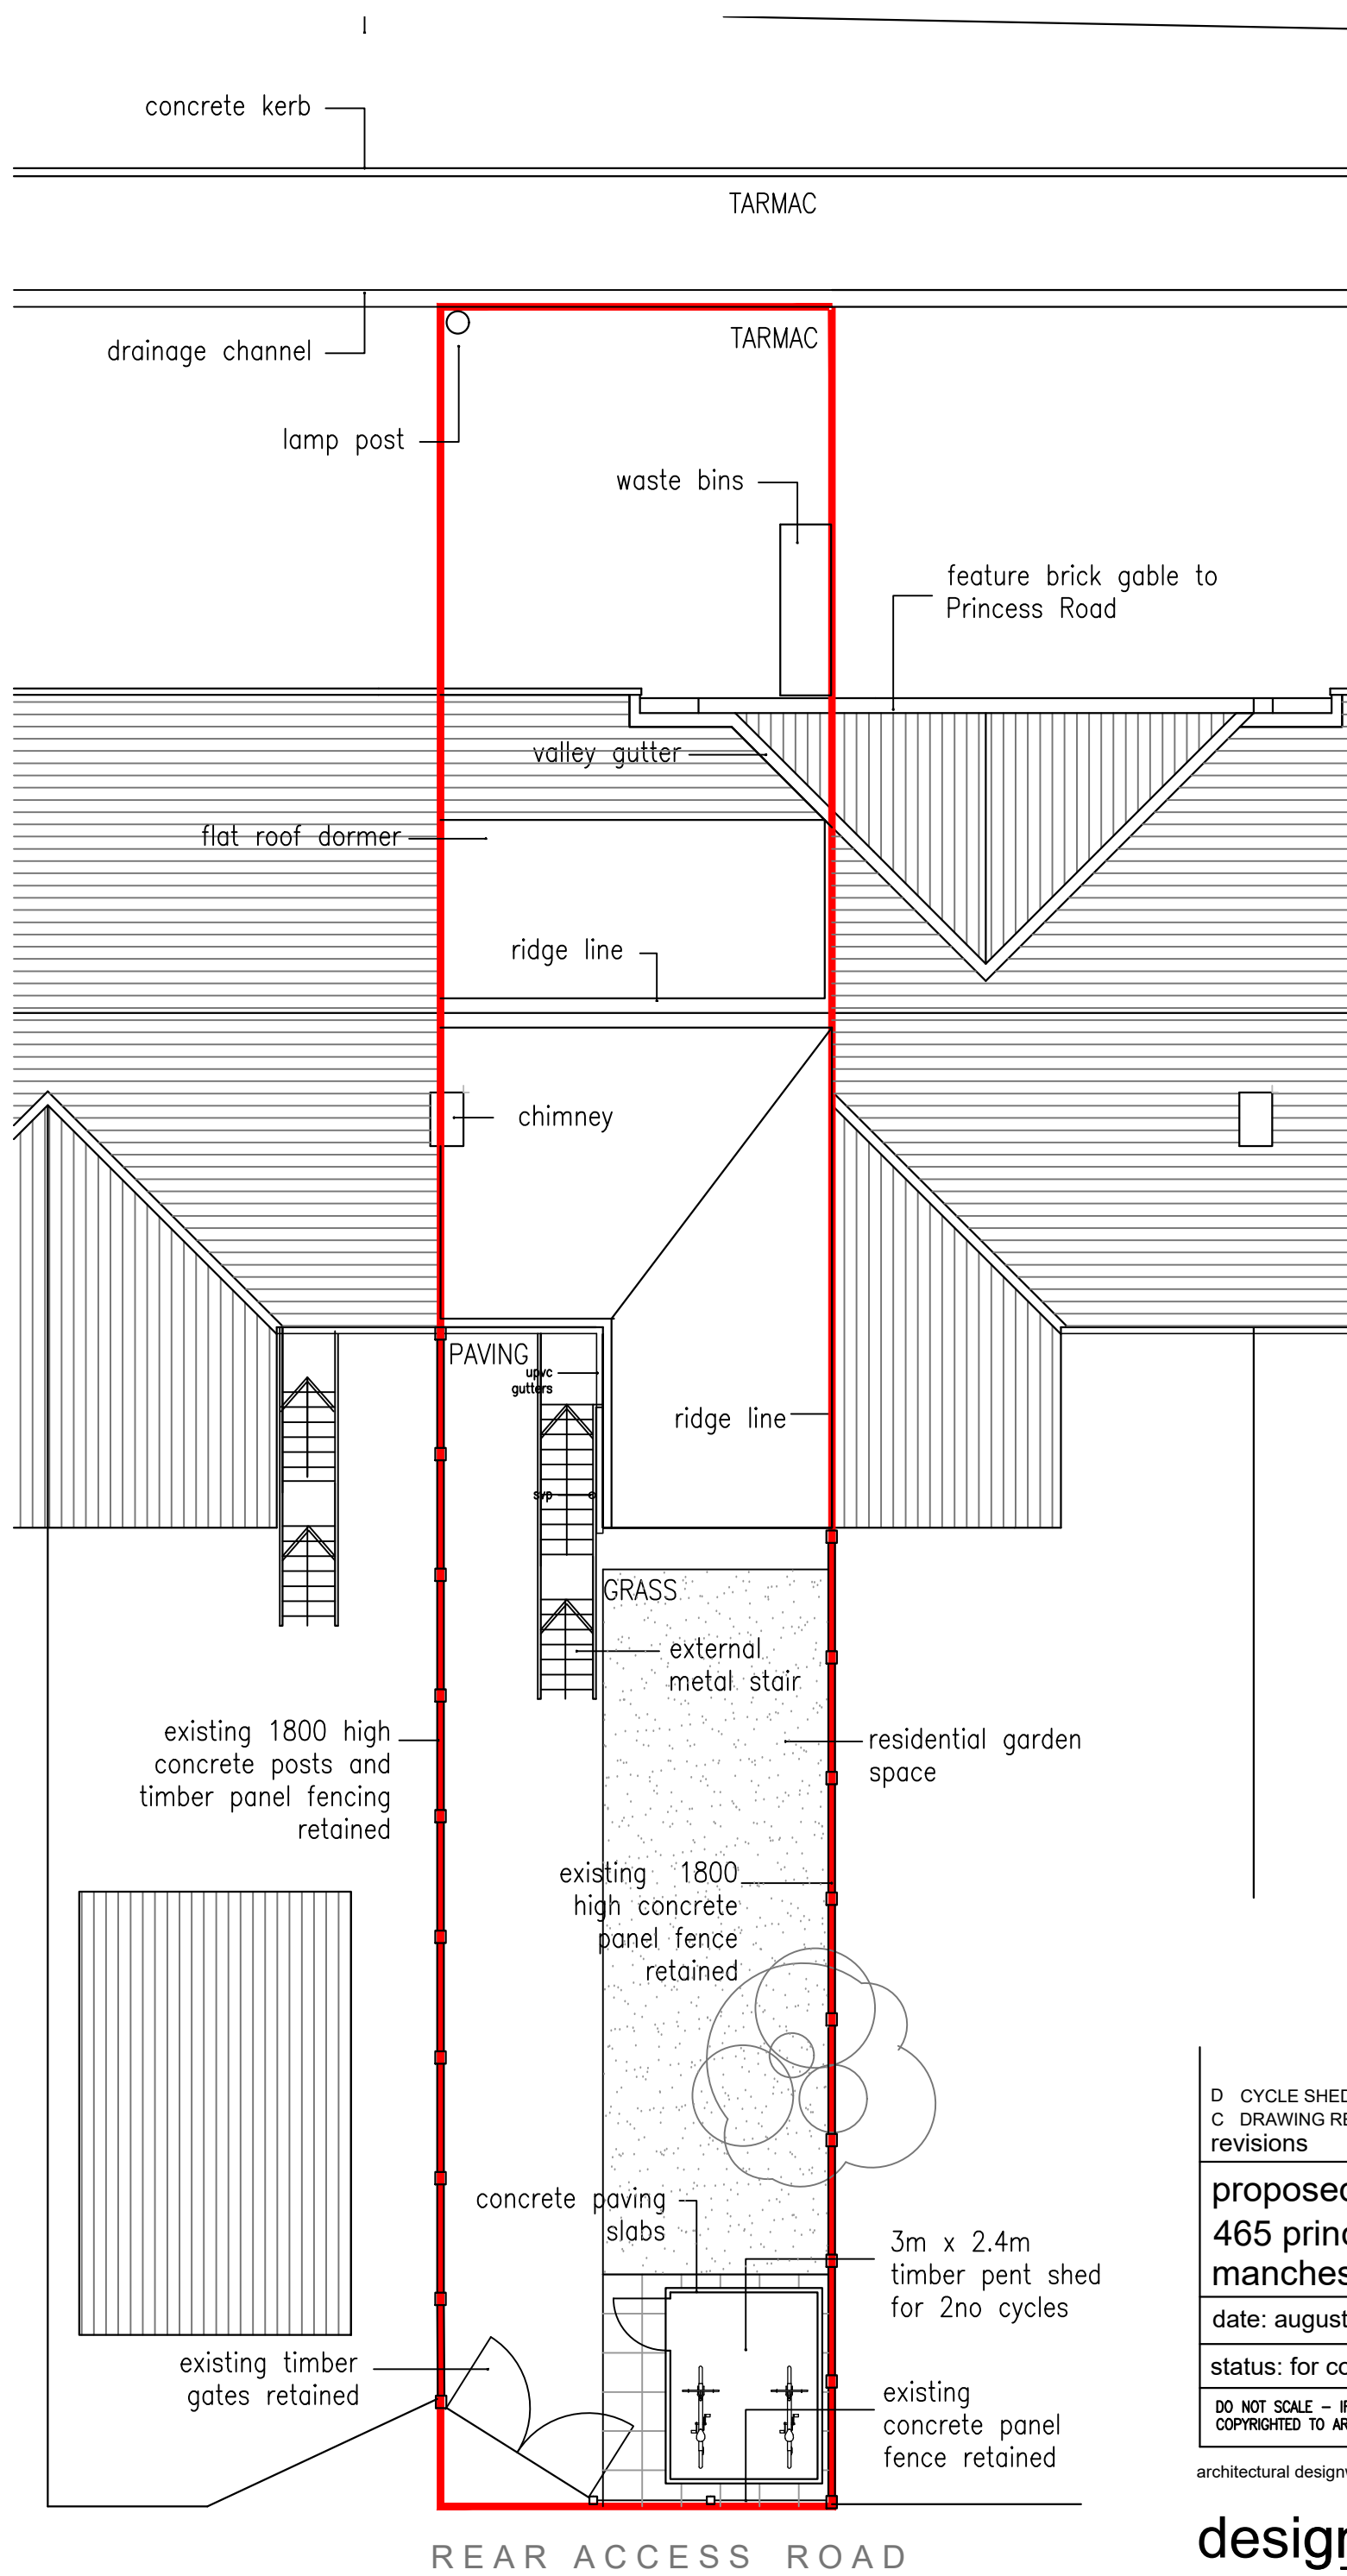

elevations to garden shed 1:50

D CYCLE SHED INCLUDED		18.02.25
C DRAWING RENUMBERED		10.02.25
revisions		
proposed site plan		
465 princess road		
manchester		
date: august 2024		scale 1:100 @a3
status: for comment		dwg. d502 06 rev D
DO NOT SCALE - IF DIMENSIONS ARE NOT GIVEN PLEASE ASK COPYRIGHTED TO ARCHITECTURAL DESIGNWORKS LTD		

architectural designworks limited

designworks

BUILDINGS	SPACES	PLACES
-----------	--------	--------