



0m 1m 2m 3m 4m 5m

VISUAL SCALE 1:100 @ A3

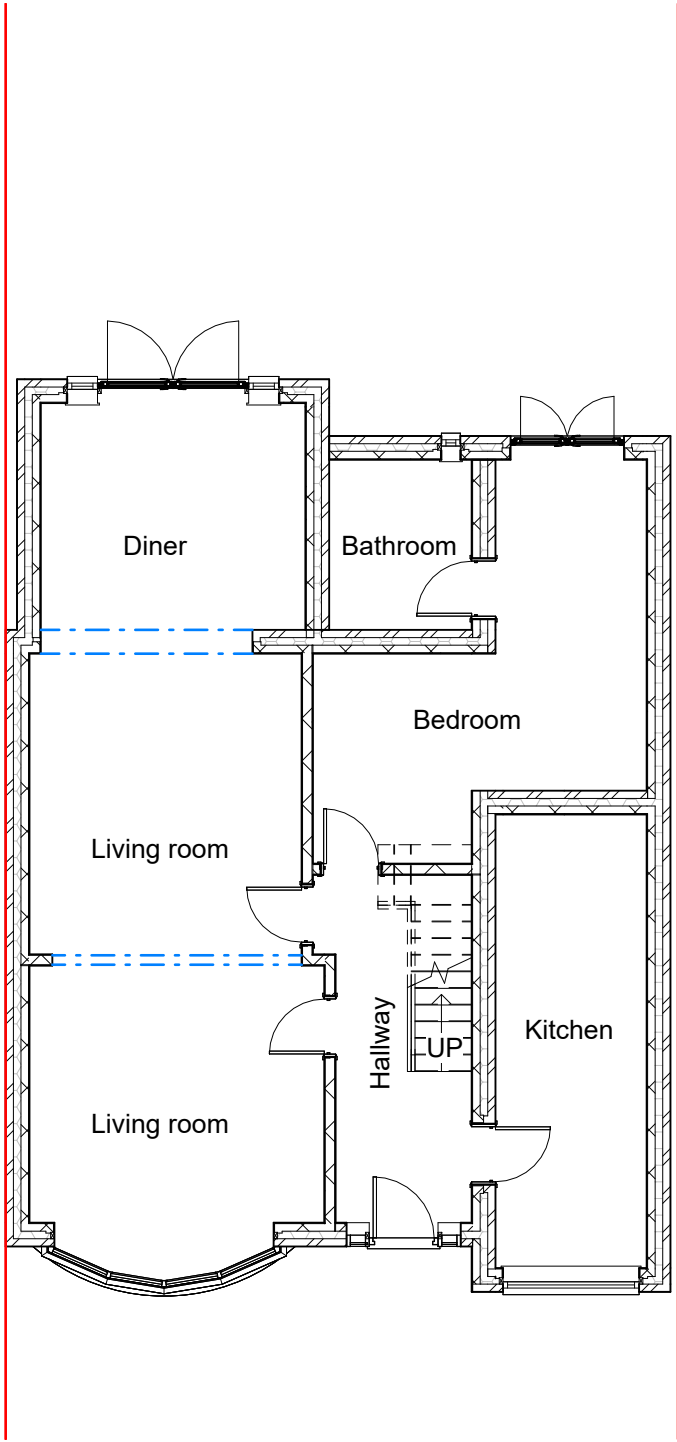

Ex Ground Floor

1 : 100

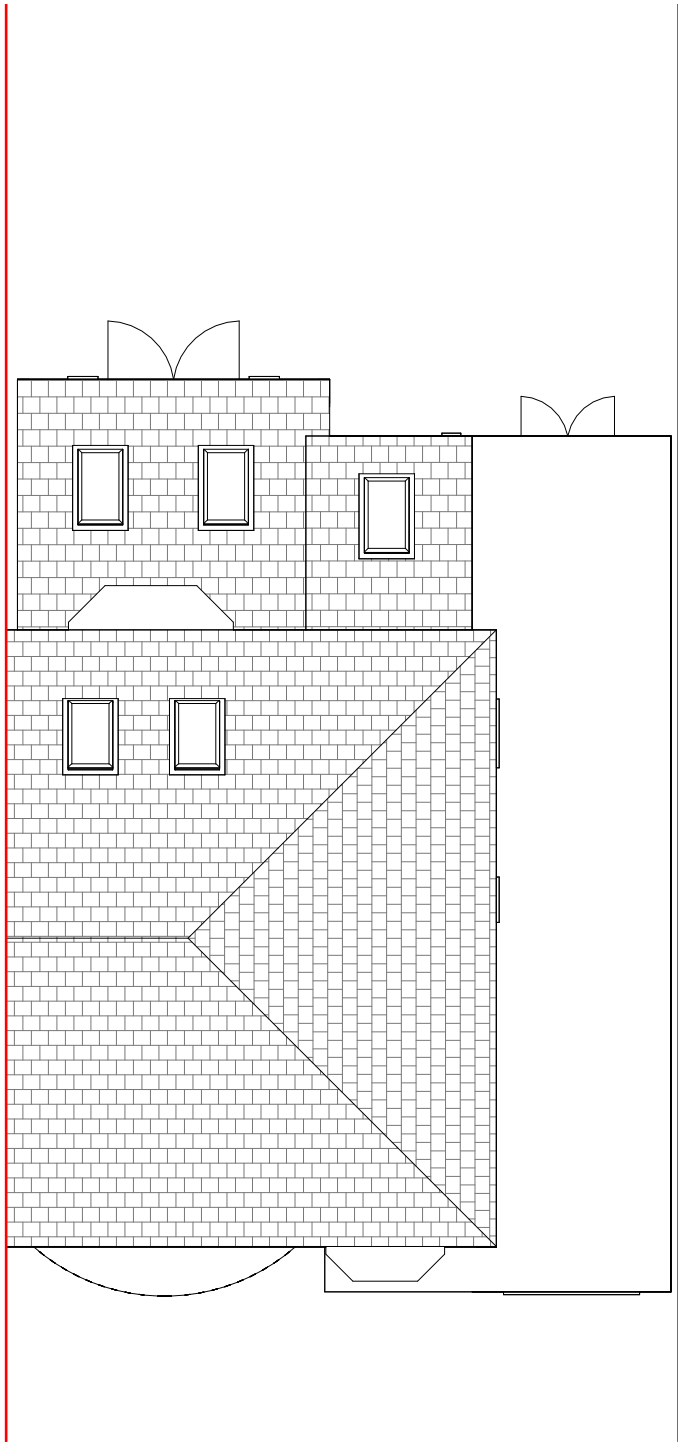

Ex Roof Plan

1 : 100

THIS DRAWING IS THE COPYRIGHT OF MD DESIGN CONSULTANCY. DO NOT SCALE FROM THESE DRAWINGS. ALL LEVELS/DIMENSIONS TO BE CHECKED ON SITE PRIOR TO WORKS COMMENCING. REPORT ALL DISCREPANCIES TO CLIENT/DESIGNER.

**Proposed Single Storey Rear
Extension & Rear Roof Alteration**

216 Mauldeth Rd, Manchester M19 1AU

Existing Plans
(DR) A100

Project Number
0047

Client Name
Naveed

Drawn By
MDR

Rev	Description	Date
A	First Issue To Client	26.03.25
B	Submitted For Planning Approval	27.03.25

Revision **B**

CIAT

affiliate



**MD DESIGN
CONSULTANCY**

07728417797
dabeer@mddesigns.co.uk


0m 1m 2m 3m 4m 5m

VISUAL SCALE 1:100 @ A3



Ex Front Elevation

1 : 100

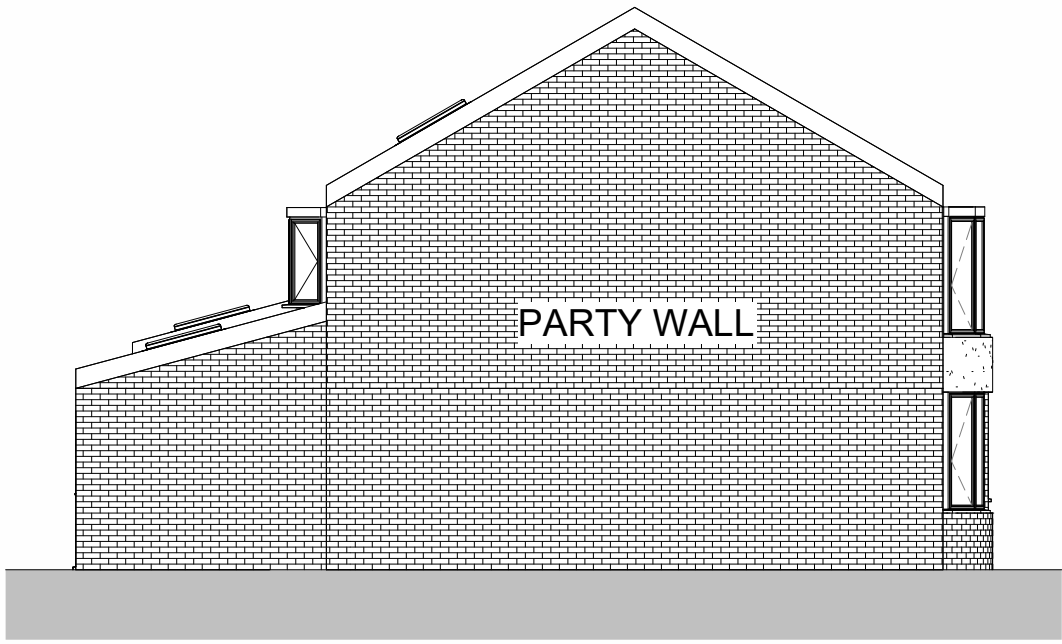


Ex LHS Elevation

1 : 100



Ex Rear Elevation

1 : 100

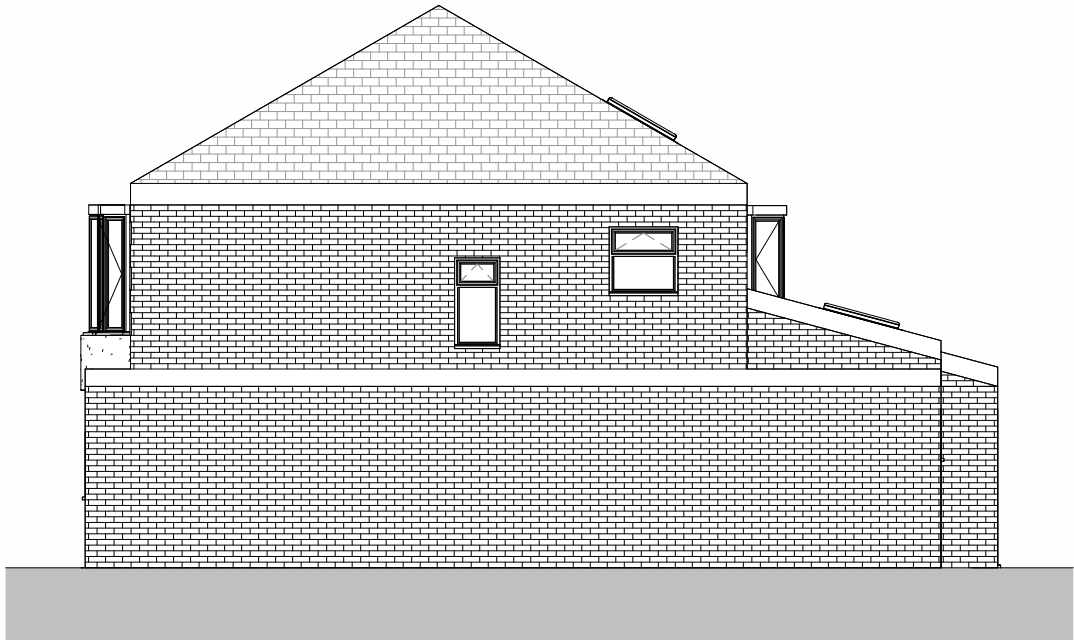

Ex RHS Elevation

1 : 100

THIS DRAWING IS THE COPYRIGHT OF MD DESIGN CONSULTANCY. DO NOT SCALE FROM THESE DRAWINGS. ALL LEVELS/DIMENSIONS TO BE CHECKED ON SITE PRIOR TO WORKS COMMENCING. REPORT ALL DISCREPANCIES TO CLIENT/DESIGNER.

**Proposed Single Storey Rear
Extension & Rear Roof Alteration**
216 Mauldeth Rd, Manchester M19 1AU

Existing Elevations
(DR) A101

Project Number
0047

Client Name
Naveed

Drawn By
MDR

Rev	Description	Date
A	First Issue To Client	26.03.25
B	Submitted For Planning Approval	27.03.25

Revision **B**

CIAT



affiliate


MD DESIGN
CONSULTANCY
07728417797
dabeer@mddesigns.co.uk




THIS DRAWING IS THE COPYRIGHT OF MD DESIGN CONSULTANCY. DO NOT SCALE FROM THESE DRAWINGS. ALL LEVELS/DIMENSIONS TO BE CHECKED ON SITE PRIOR TO WORKS COMMENCING. REPORT ALL DISCREPANCIES TO CLIENT/DESIGNER.

CIAT affiliate	 MD DESIGN CONSULTANCY 07728417797 dabeer@mddesigns.co.uk	Proposed Single Storey Rear Extension & Rear Roof Alteration 216 Mauldeth Rd, Manchester M19 1AU	Existing 3D Views (DR) A102	Client Name Naveed	Rev Description Date A First Issue To Client 26.03.25 B Submitted For Planning Approval 27.03.25
			Project Number 0047	Drawn By MDR	
			Revision B		

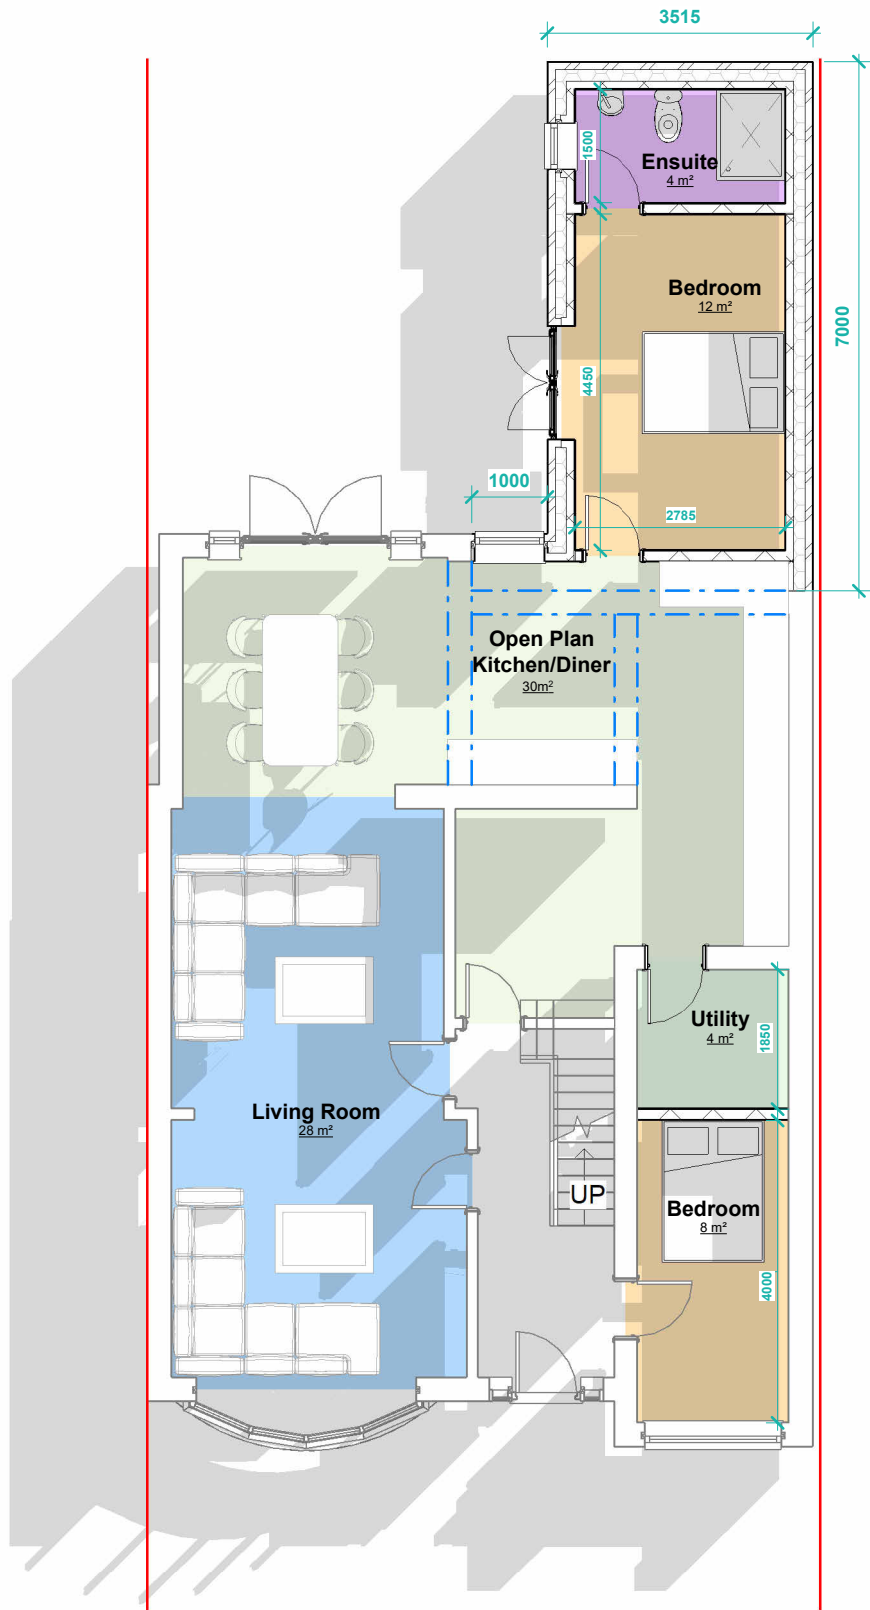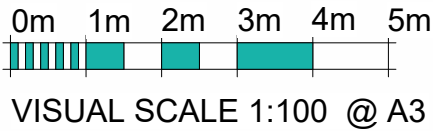

PP Ground Floor
1 : 100

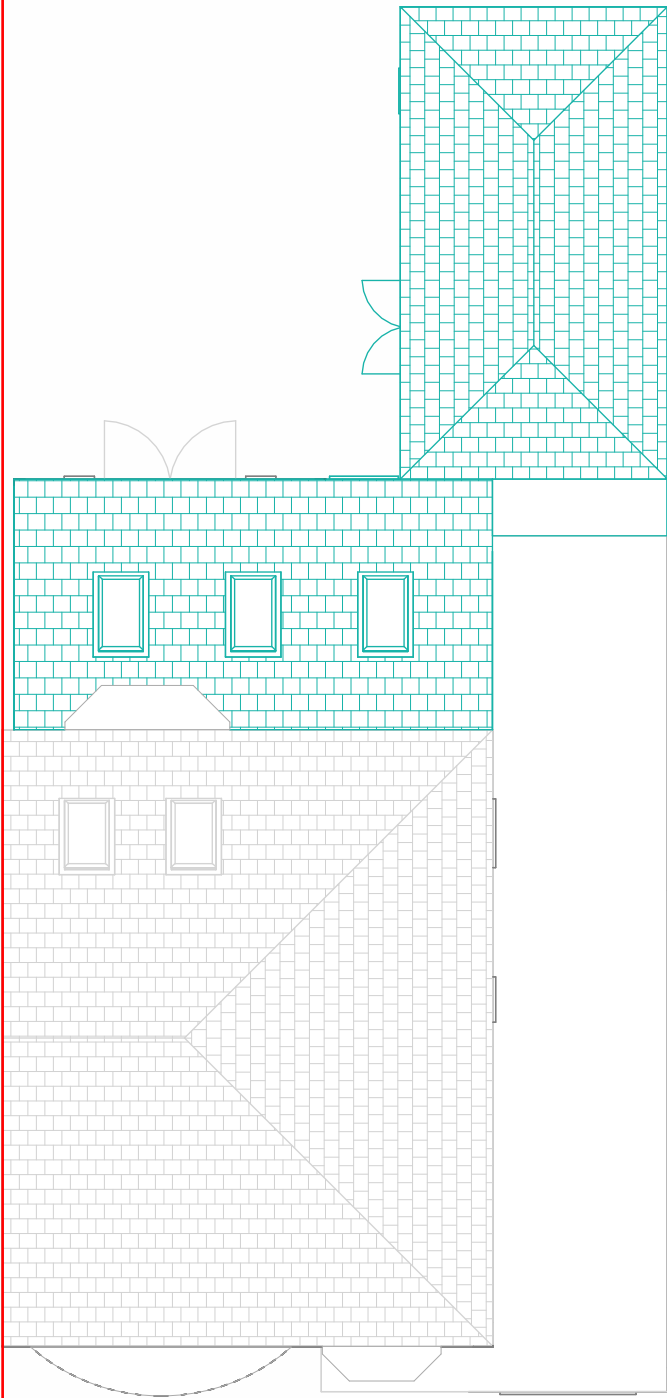

PP Roof Plan
1 : 100

THIS DRAWING IS THE COPYRIGHT OF MD DESIGN CONSULTANCY. DO NOT SCALE FROM THESE DRAWINGS. ALL LEVELS/DIMENSIONS TO BE CHECKED ON SITE PRIOR TO WORKS COMMENCING. REPORT ALL DISCREPANCIES TO CLIENT/DESIGNER.

Proposed Single Storey Rear
Extension & Rear Roof Alteration
216 Mauldeth Rd, Manchester M19 1AU

Proposed Plans
(DR) A200
Project Number
0047

Client Name
Naveed
Drawn By
MDR

Rev	Description	Date
A	First Issue To Client	26.03.25
B	Submitted For Planning Approval	27.03.25
Revision B		

CIAT

affiliate

MD DESIGN

CONSULTANCY

07728417797

dabeer@mddesigns.co.uk

0m 1m 2m 3m 4m 5m




VISUAL SCALE 1:100 @ A3



PP Front Elevation

1 : 100

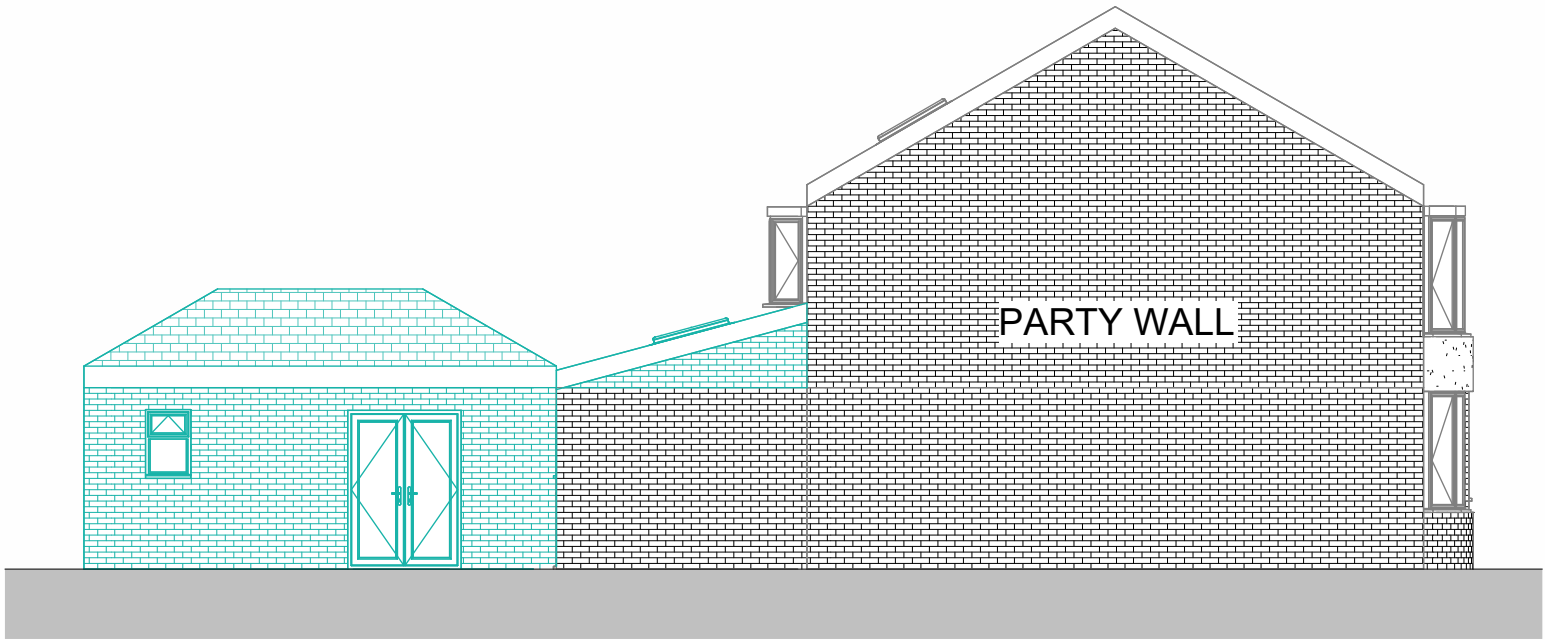


PP LHS Elevation

1 : 100



PP Rear Elevation

1 : 100

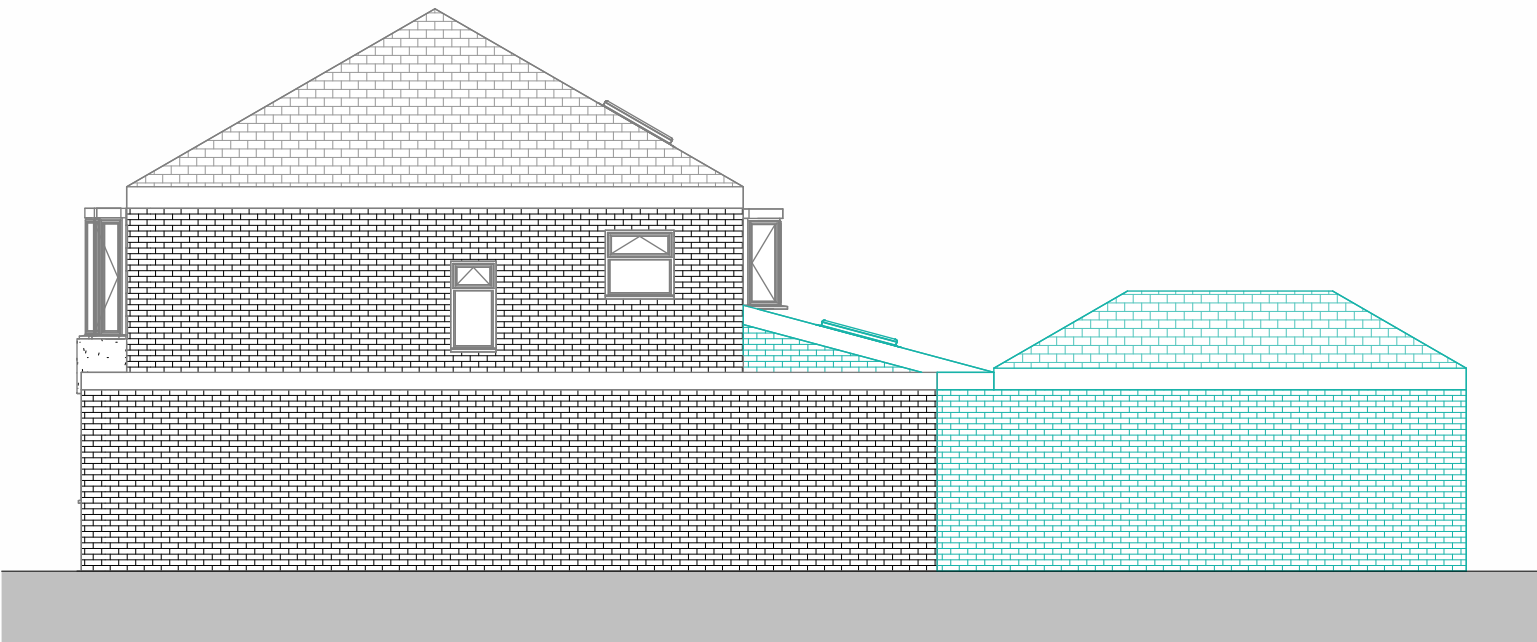

PP RHS Elevation

1 : 100

THIS DRAWING IS THE COPYRIGHT OF MD DESIGN CONSULTANCY. DO NOT SCALE FROM THESE DRAWINGS. ALL LEVELS/DIMENSIONS TO BE CHECKED ON SITE PRIOR TO WORKS COMMENCING. REPORT ALL DISCREPANCIES TO CLIENT/DESIGNER.

**Proposed Single Storey Rear
Extension & Rear Roof Alteration**
216 Mauldeth Rd, Manchester M19 1AU

Proposed Elevations
(DR) A201

Project Number
0047

Client Name
Naveed

Drawn By
MDR


Rev	Description	Date
A	First Issue To Client	26.03.25
B	Submitted For Planning Approval	27.03.25

Revision **B**

CIAT

affiliate


MD DESIGN
CONSULTANCY
07728417797
dabeer@mddesigns.co.uk

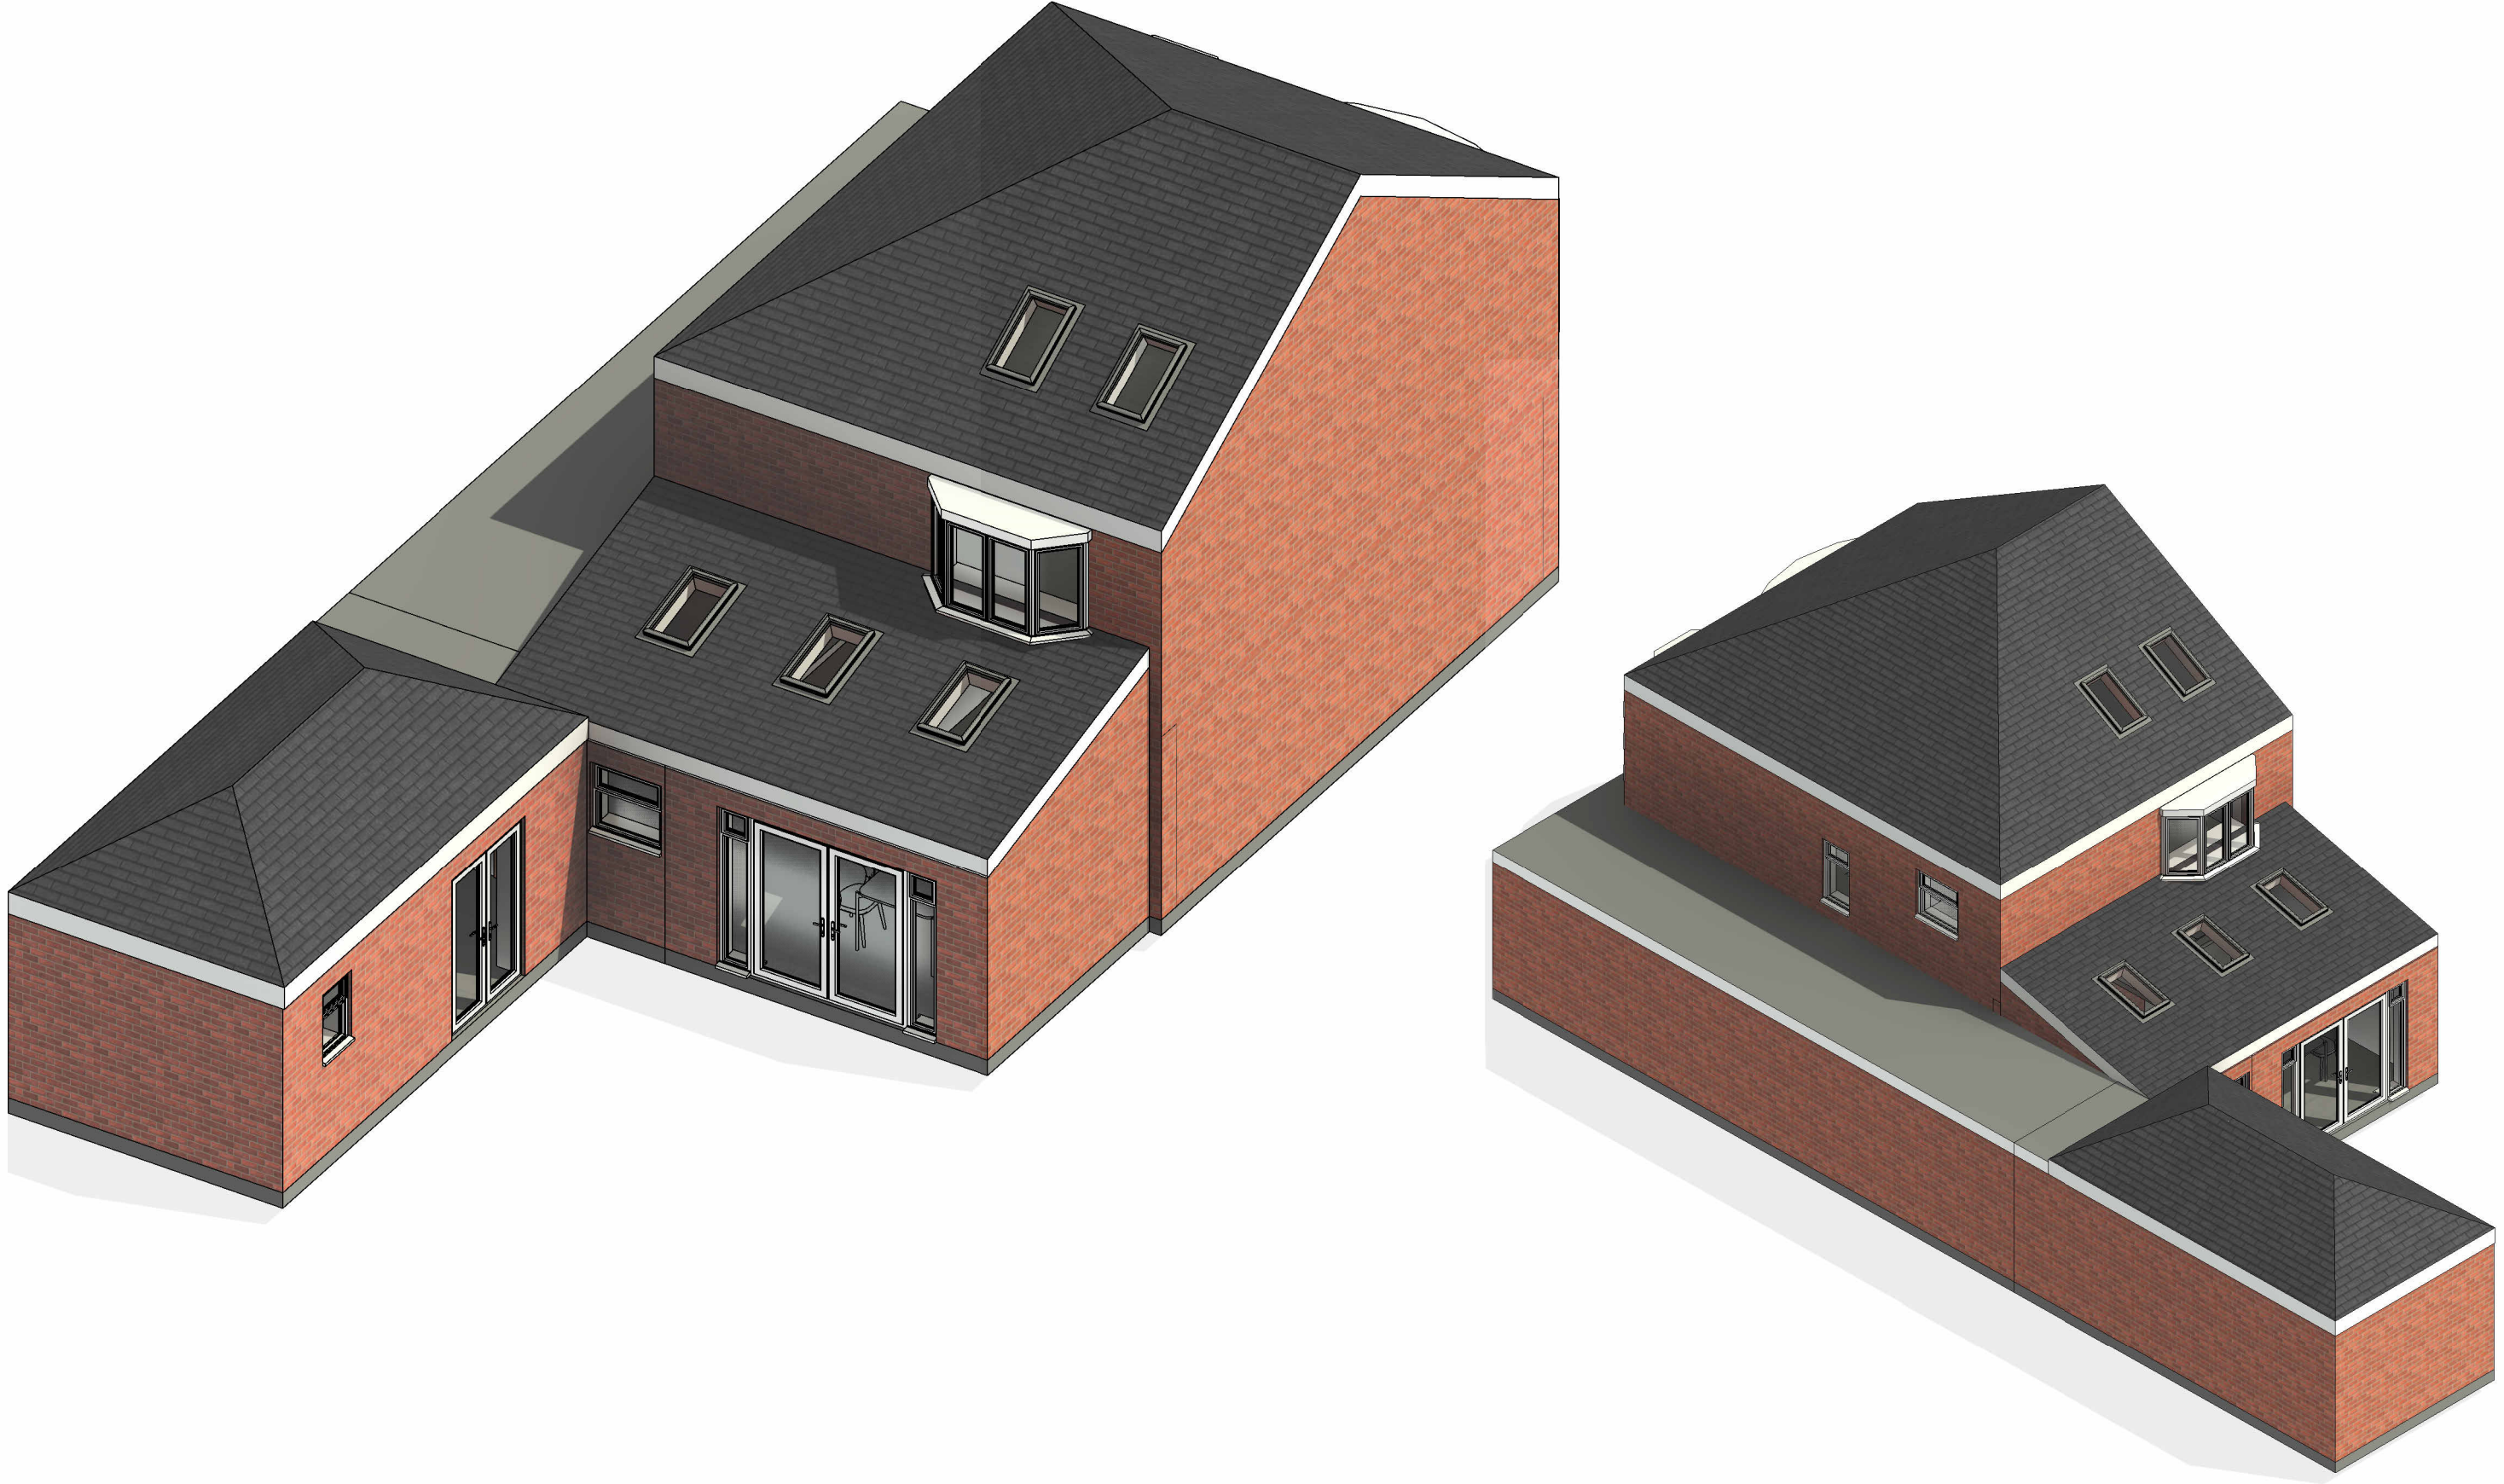

THIS DRAWING IS THE COPYRIGHT OF MD DESIGN CONSULTANCY. DO NOT SCALE FROM THESE DRAWINGS. ALL LEVELS/DIMENSIONS TO BE CHECKED ON SITE PRIOR TO WORKS COMMENCING. REPORT ALL DISCREPANCIES TO CLIENT/DESIGNER.

CIAT

affiliate



MD DESIGN
CONSULTANCY
07728417797
dabeer@mddesigns.co.uk

**Proposed Single Storey Rear
Extension & Rear Roof Alteration**
216 Mauldeth Rd, Manchester M19 1AU

Proposed 3D Views
(DR) A202




Project Number
0047

Client Name
Naveed

Drawn By
MDR

Rev	Description	Date
A	First Issue To Client	26.03.25
B	Submitted For Planning Approval	27.03.25

Revision **B**

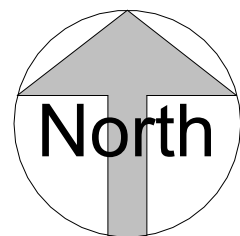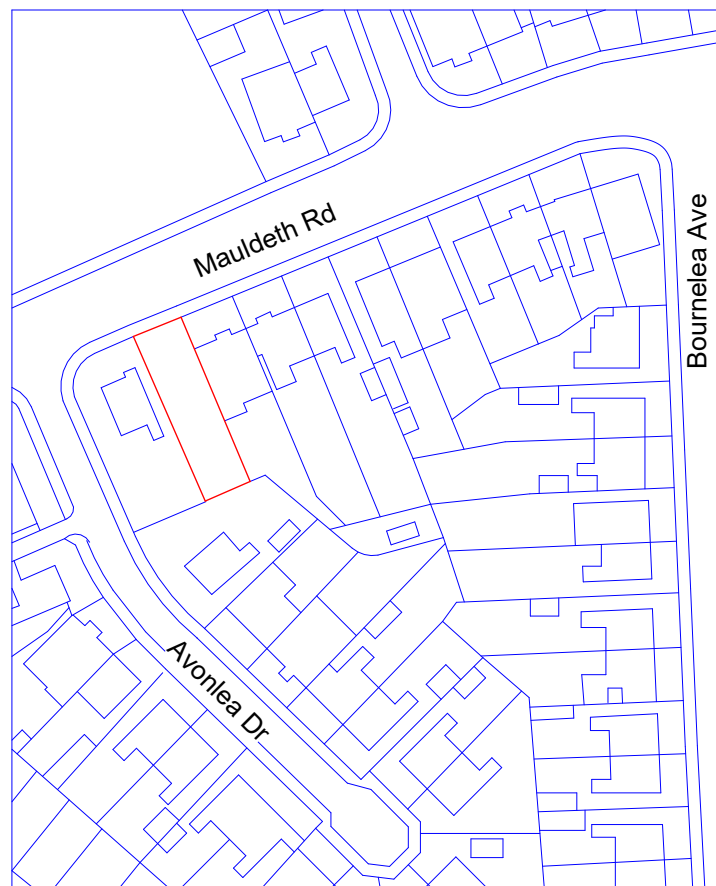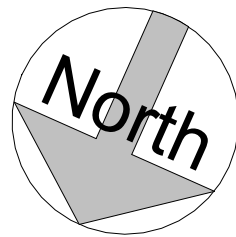

Location Plan


1 : 1250




VISUAL SCALE 1:1250 @ A3

Site Plan

1 : 200

 

VISUAL SCALE 1:200 @ A3

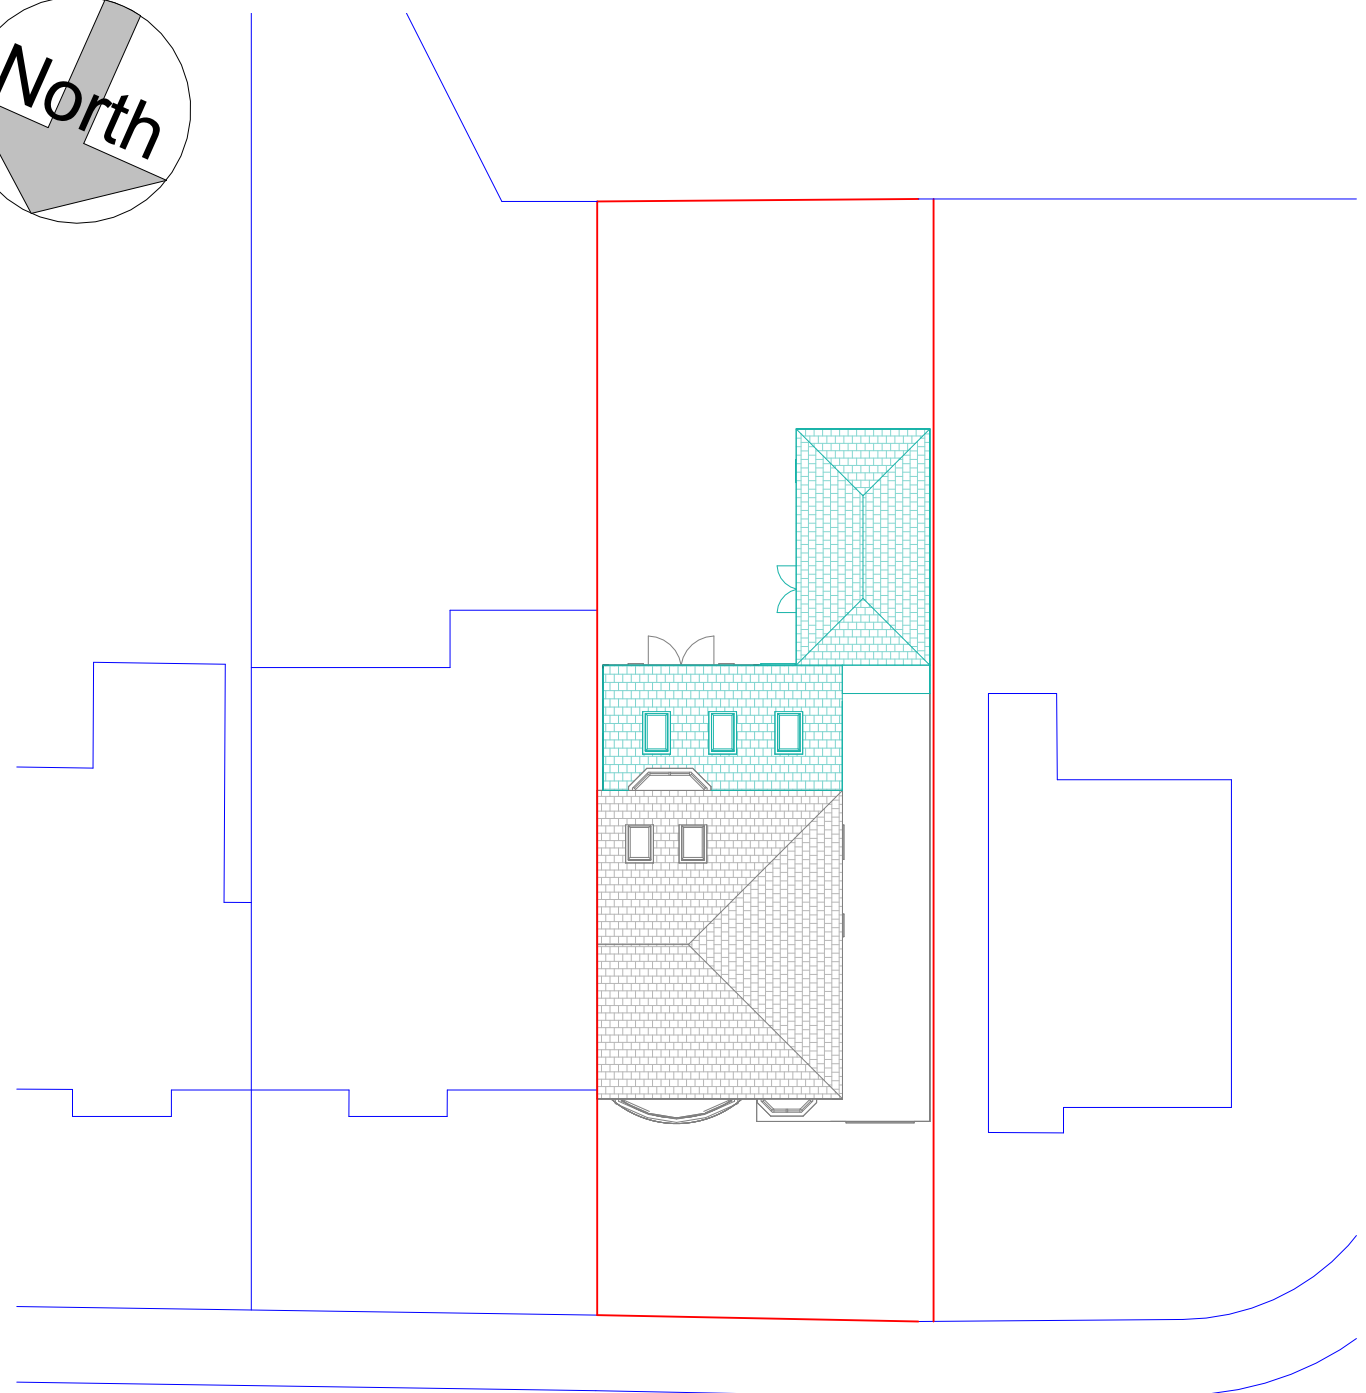

THIS DRAWING IS THE COPYRIGHT OF MD DESIGN CONSULTANCY. DO NOT SCALE FROM THESE DRAWINGS. ALL LEVELS/DIMENSIONS TO BE CHECKED ON SITE PRIOR TO WORKS COMMENCING. REPORT ALL DISCREPANCIES TO CLIENT/DESIGNER.

Proposed Single Storey Rear Extension & Rear Roof Alteration

216 Mauldeth Rd, Manchester M19 1AU

Location & Site Plan
(DR) A203

Project Number
0047

Client Name
Naveed

Drawn By
MDR

Rev	Description	Date
A	First Issue To Client	26.03.25
B	Submitted For Planning Approval	27.03.25

Revision **B**

CIAT

affiliate



MD DESIGN
CONSULTANCY

07728417797
dabeer@mddesigns.co.uk