



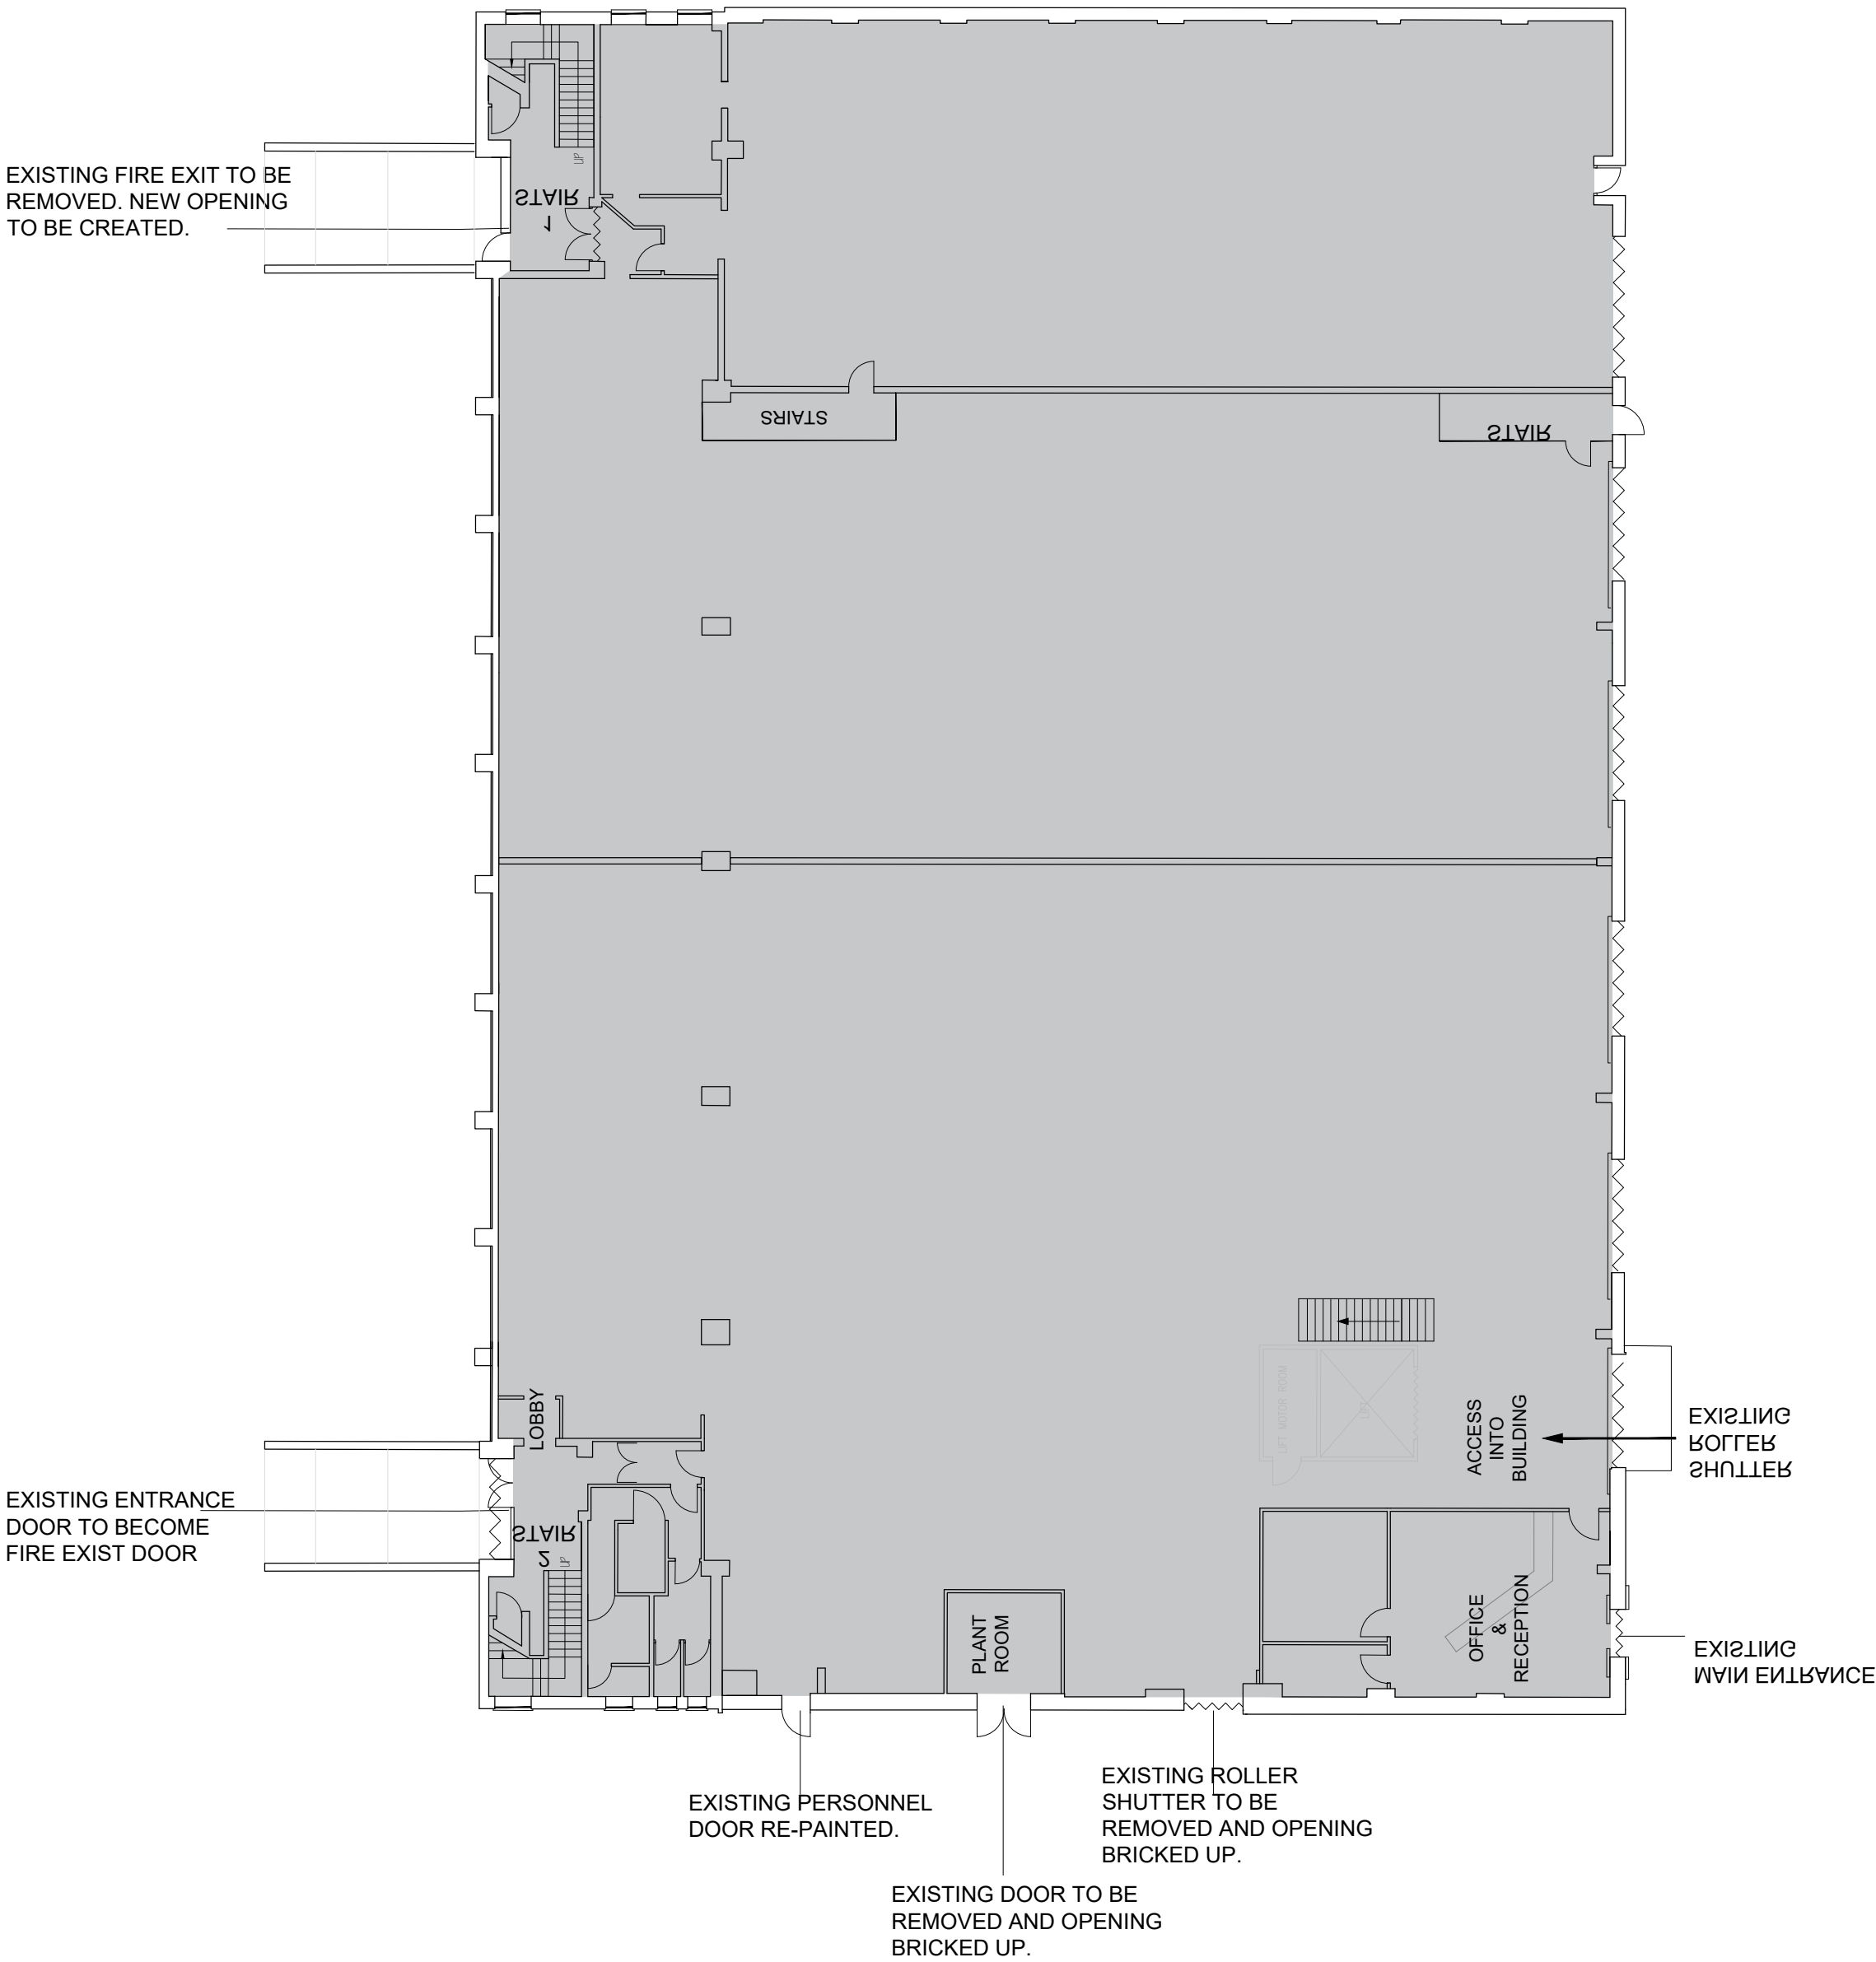

AREAS			
TOTAL SITE AREA - 5,093.90m ² - 0.509ha			
EXISTING BUILDING (GIFA)			
Ground floor	1 882.73m ²	20 265.54ft ²	
First floor	1 910.53m ²	20 564.77ft ²	
TOTAL	3 793.26m ²	40 830.31ft ²	

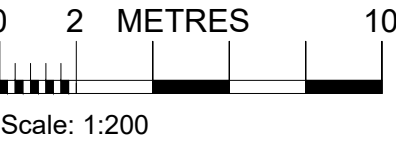

PLANNING APPLICATION DRAWING ONLY

TEW AND SMITH

ARCHITECTS AND SURVEYORS

Drawing issue:

Revisions:

Project:
**SAFESTORE
MANCHESTER CENTRAL
CHEETHAM HILL, MANCHESTER**

Title:
EXISTING GROUND FLOOR PLAN

Date: 13.12.2023	Drg No.	Rev:
Scale: 1:200@A2	4664-02	-
Drawn: ER		
Checked: JT	© Proprietor: Tew and Associates Limited	

QUOITS HOUSE, 4 HARBOROUGH ROAD,
KINGSTHORPE, NORTHAMPTON. NN2 7AZ
TEL: (01604)791197 FAX: (01604) 717991
EMAIL: architects@tewassociates.co.uk
WEB: www.tewassociates.co.uk