



1:100 scale

 


GENERAL

All construction works are to comply with current British Standards
All dimensions to be checked on site prior to setting out / construction
Position of existing services to be confirmed prior to construction

NOTES

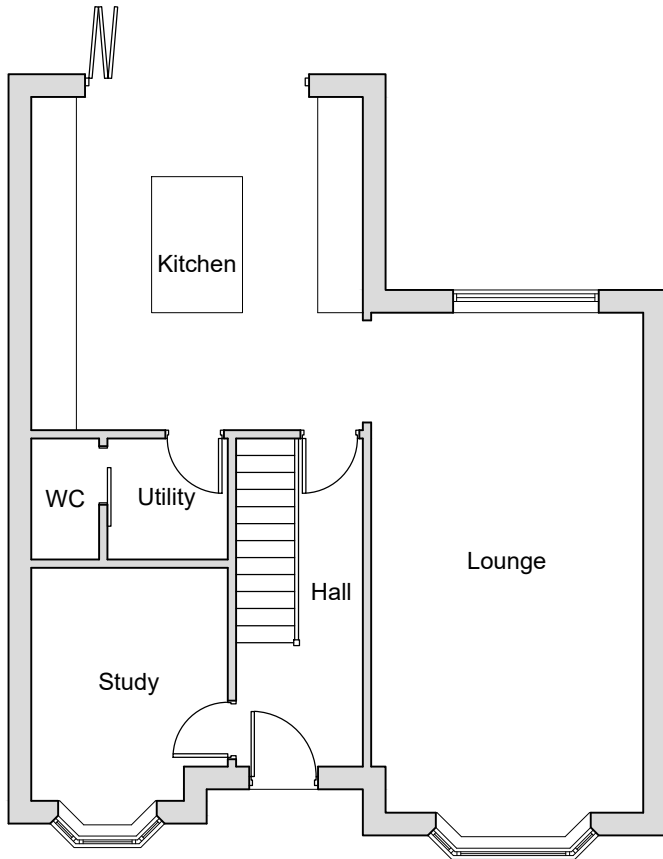

EXISTING GROUND FLOOR PLAN
scale 1:100

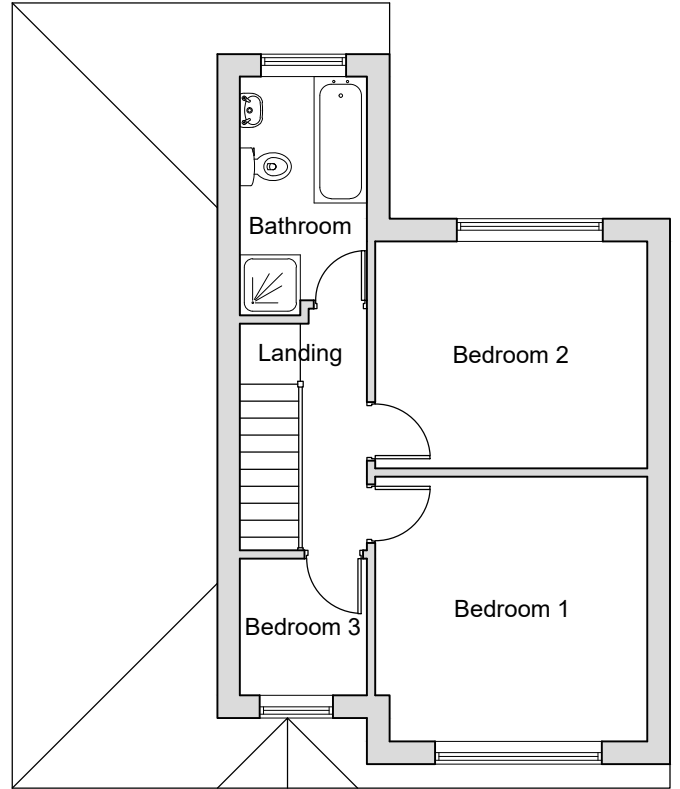

EXISTING FIRST FLOOR PLAN
scale 1:100

Title. EXISTING FLOOR PLANS	-	-	-
	Date	Description	Rev
	Job. 9 Dunnisher Road, Newall Green, Wythenshawe, Manchester M23 2YN		
Client Arborvitae Care	Dwg No. AC-P-02	Date. Mar '25	Scale. 1:100 (A4)
			Rev. -