


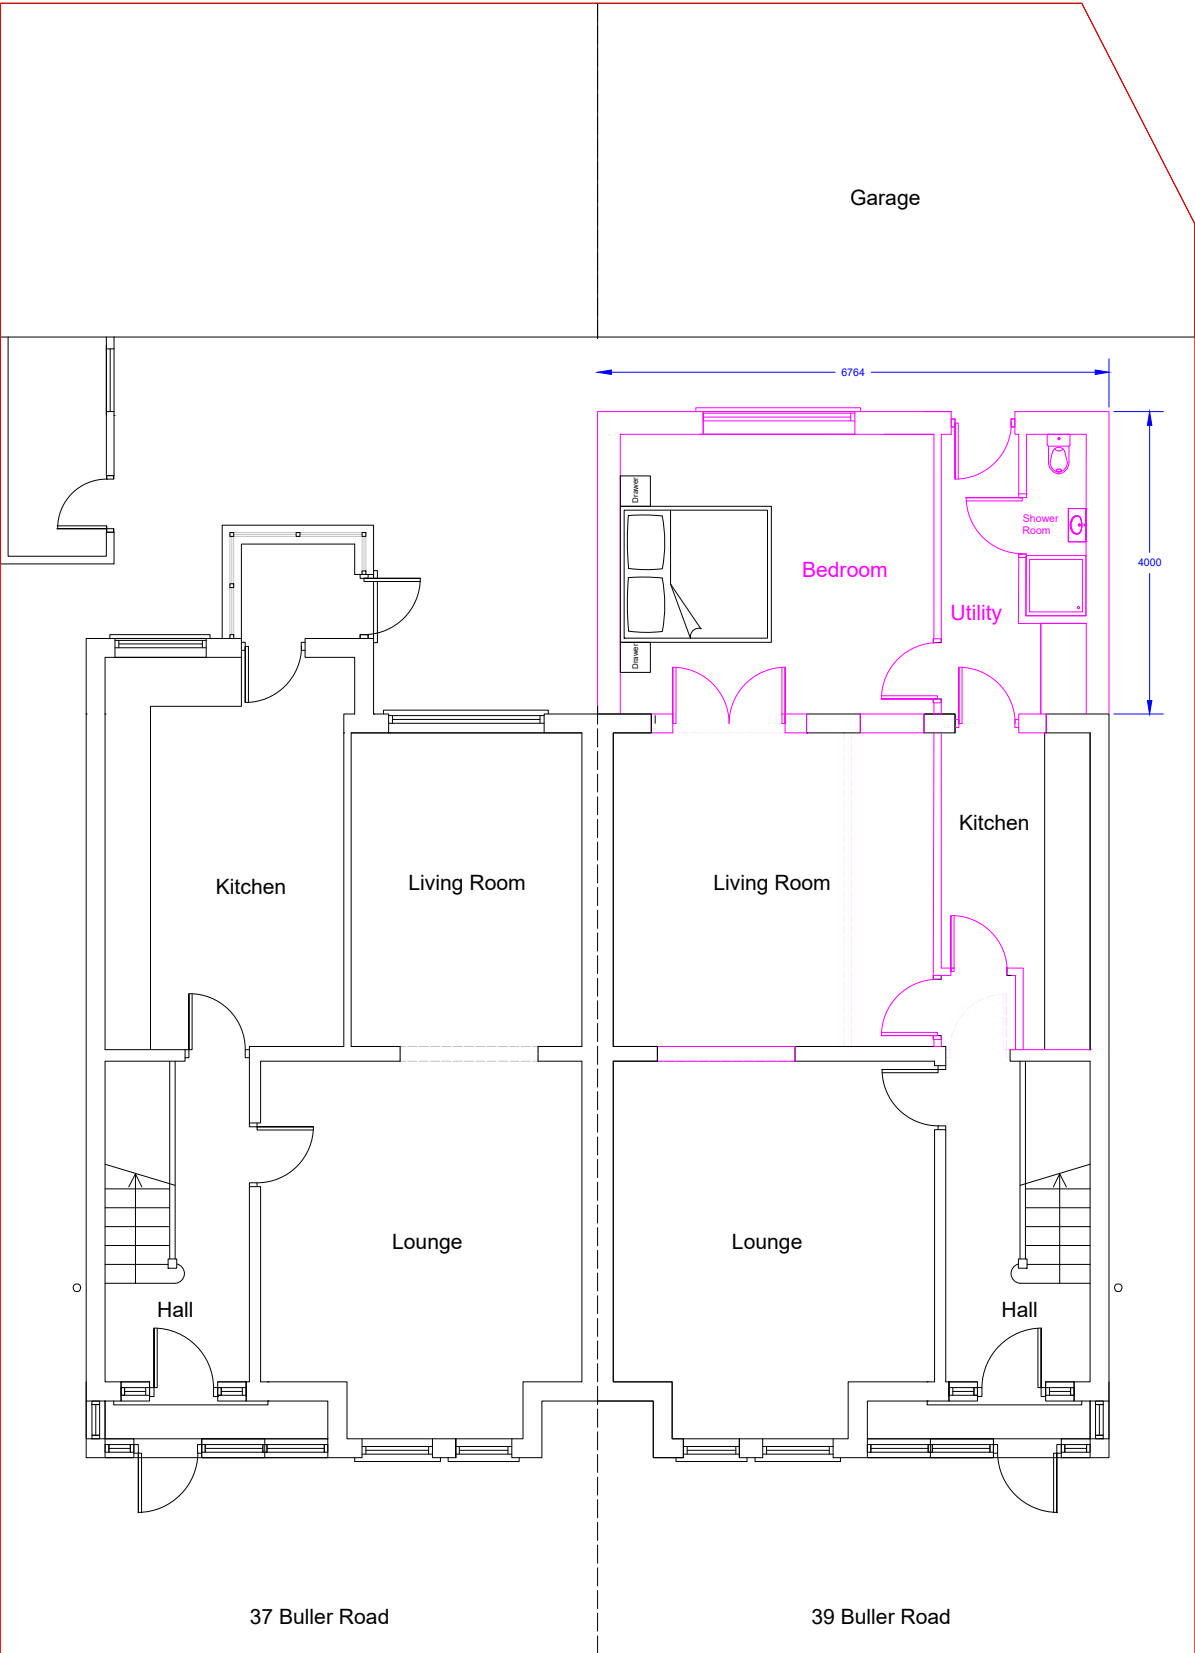


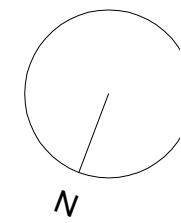

Ground Floor Plan

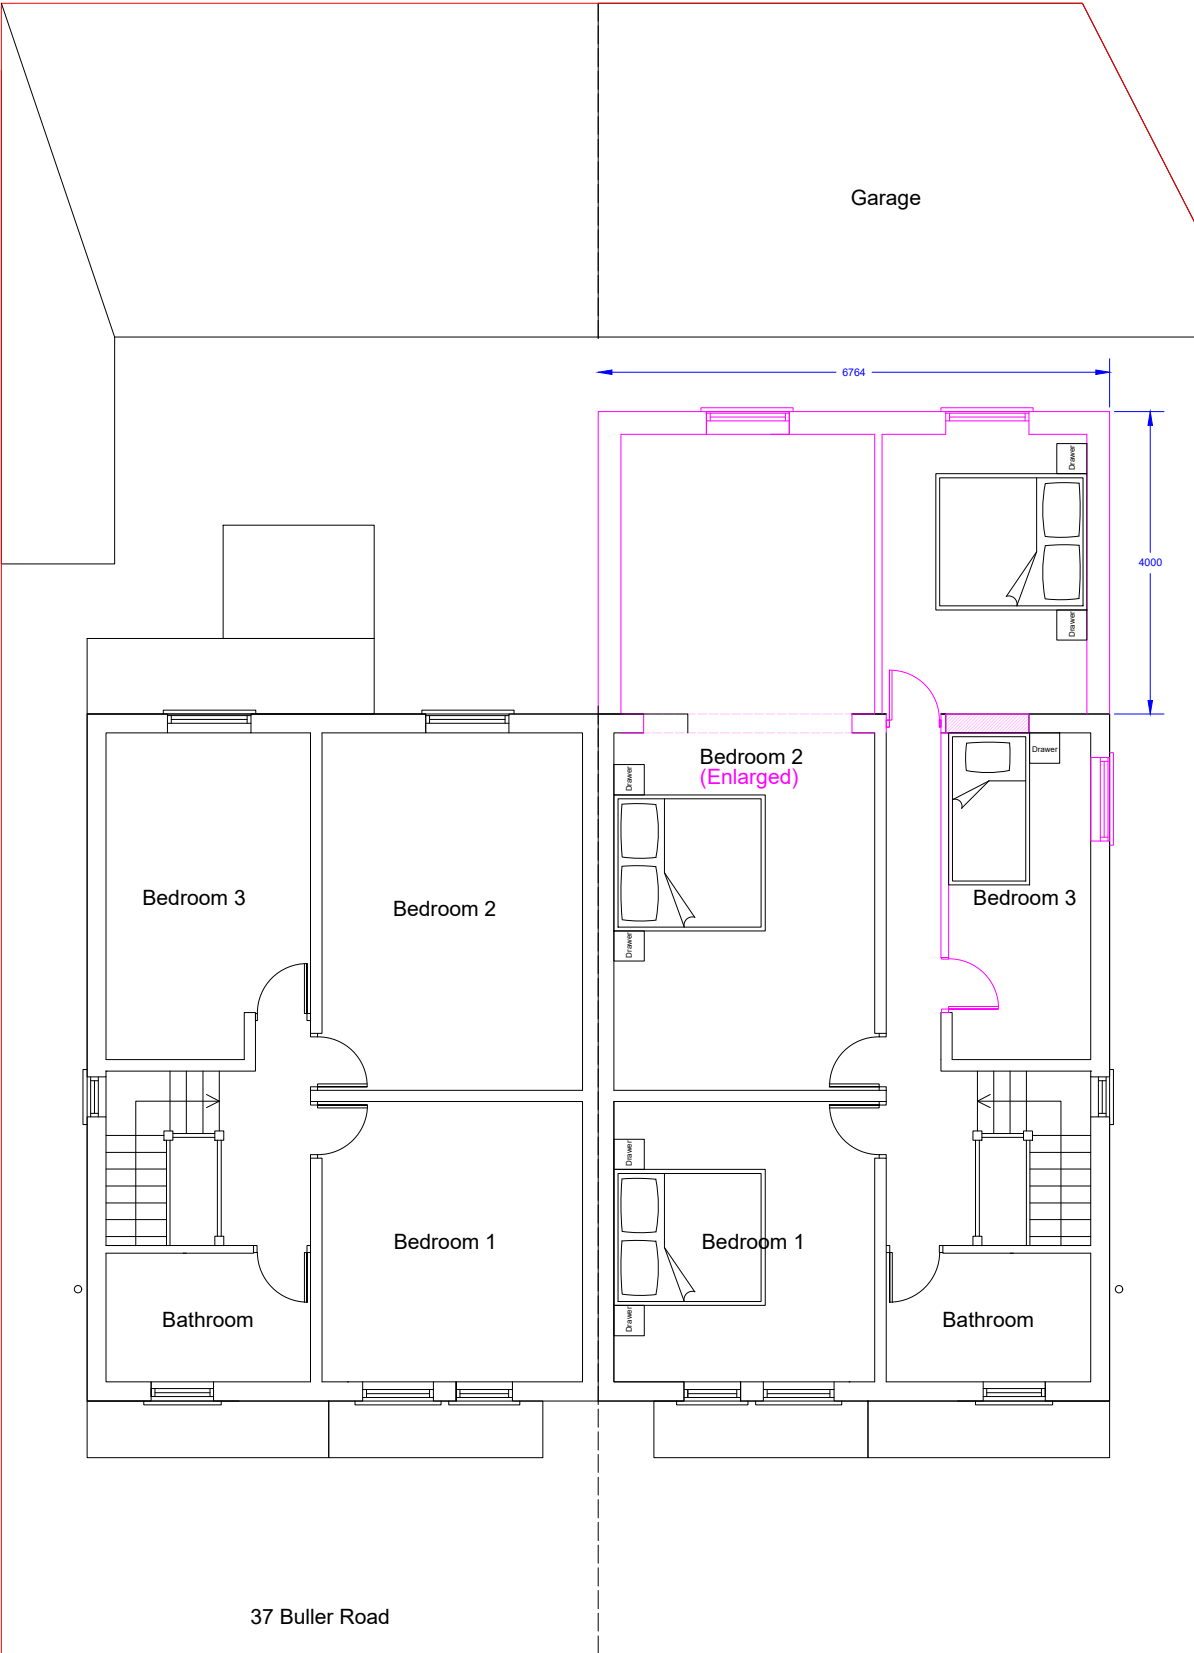

First Floor Plan

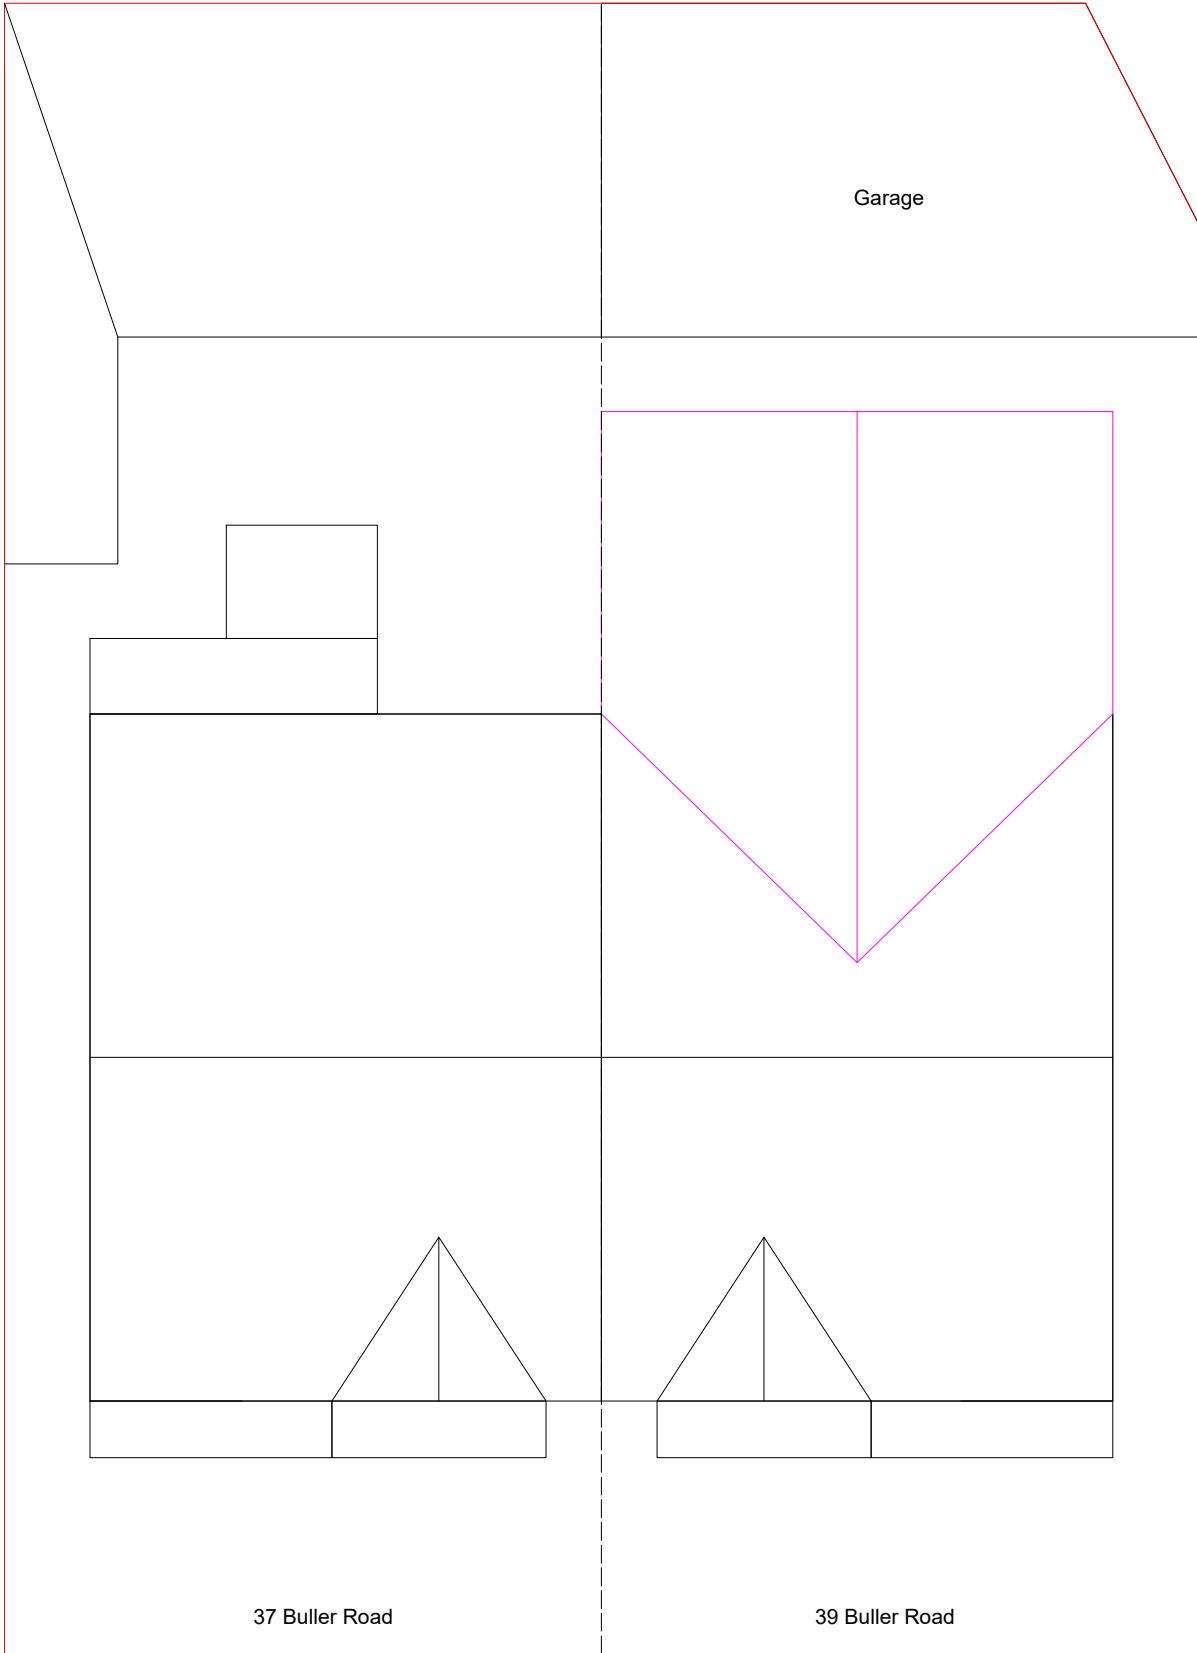

Roof Plan



Site Address: 37-39 BULLER ROAD LEVENSHULME, MANCHESTER M13 0PP	Description: PROPOSED PLANS
Drawing No: 031224/24.06	
Date: FEBRUARY 2025	Scale: 1/100 @ A3
Status: PLANNING	
Client: N/A	